



ATLANTIC CITY ELECTRIC COMPANY QUINTON-WINDPORT TRANSMISSION SALEM COUNTY, NJ PERMITTING PLAN

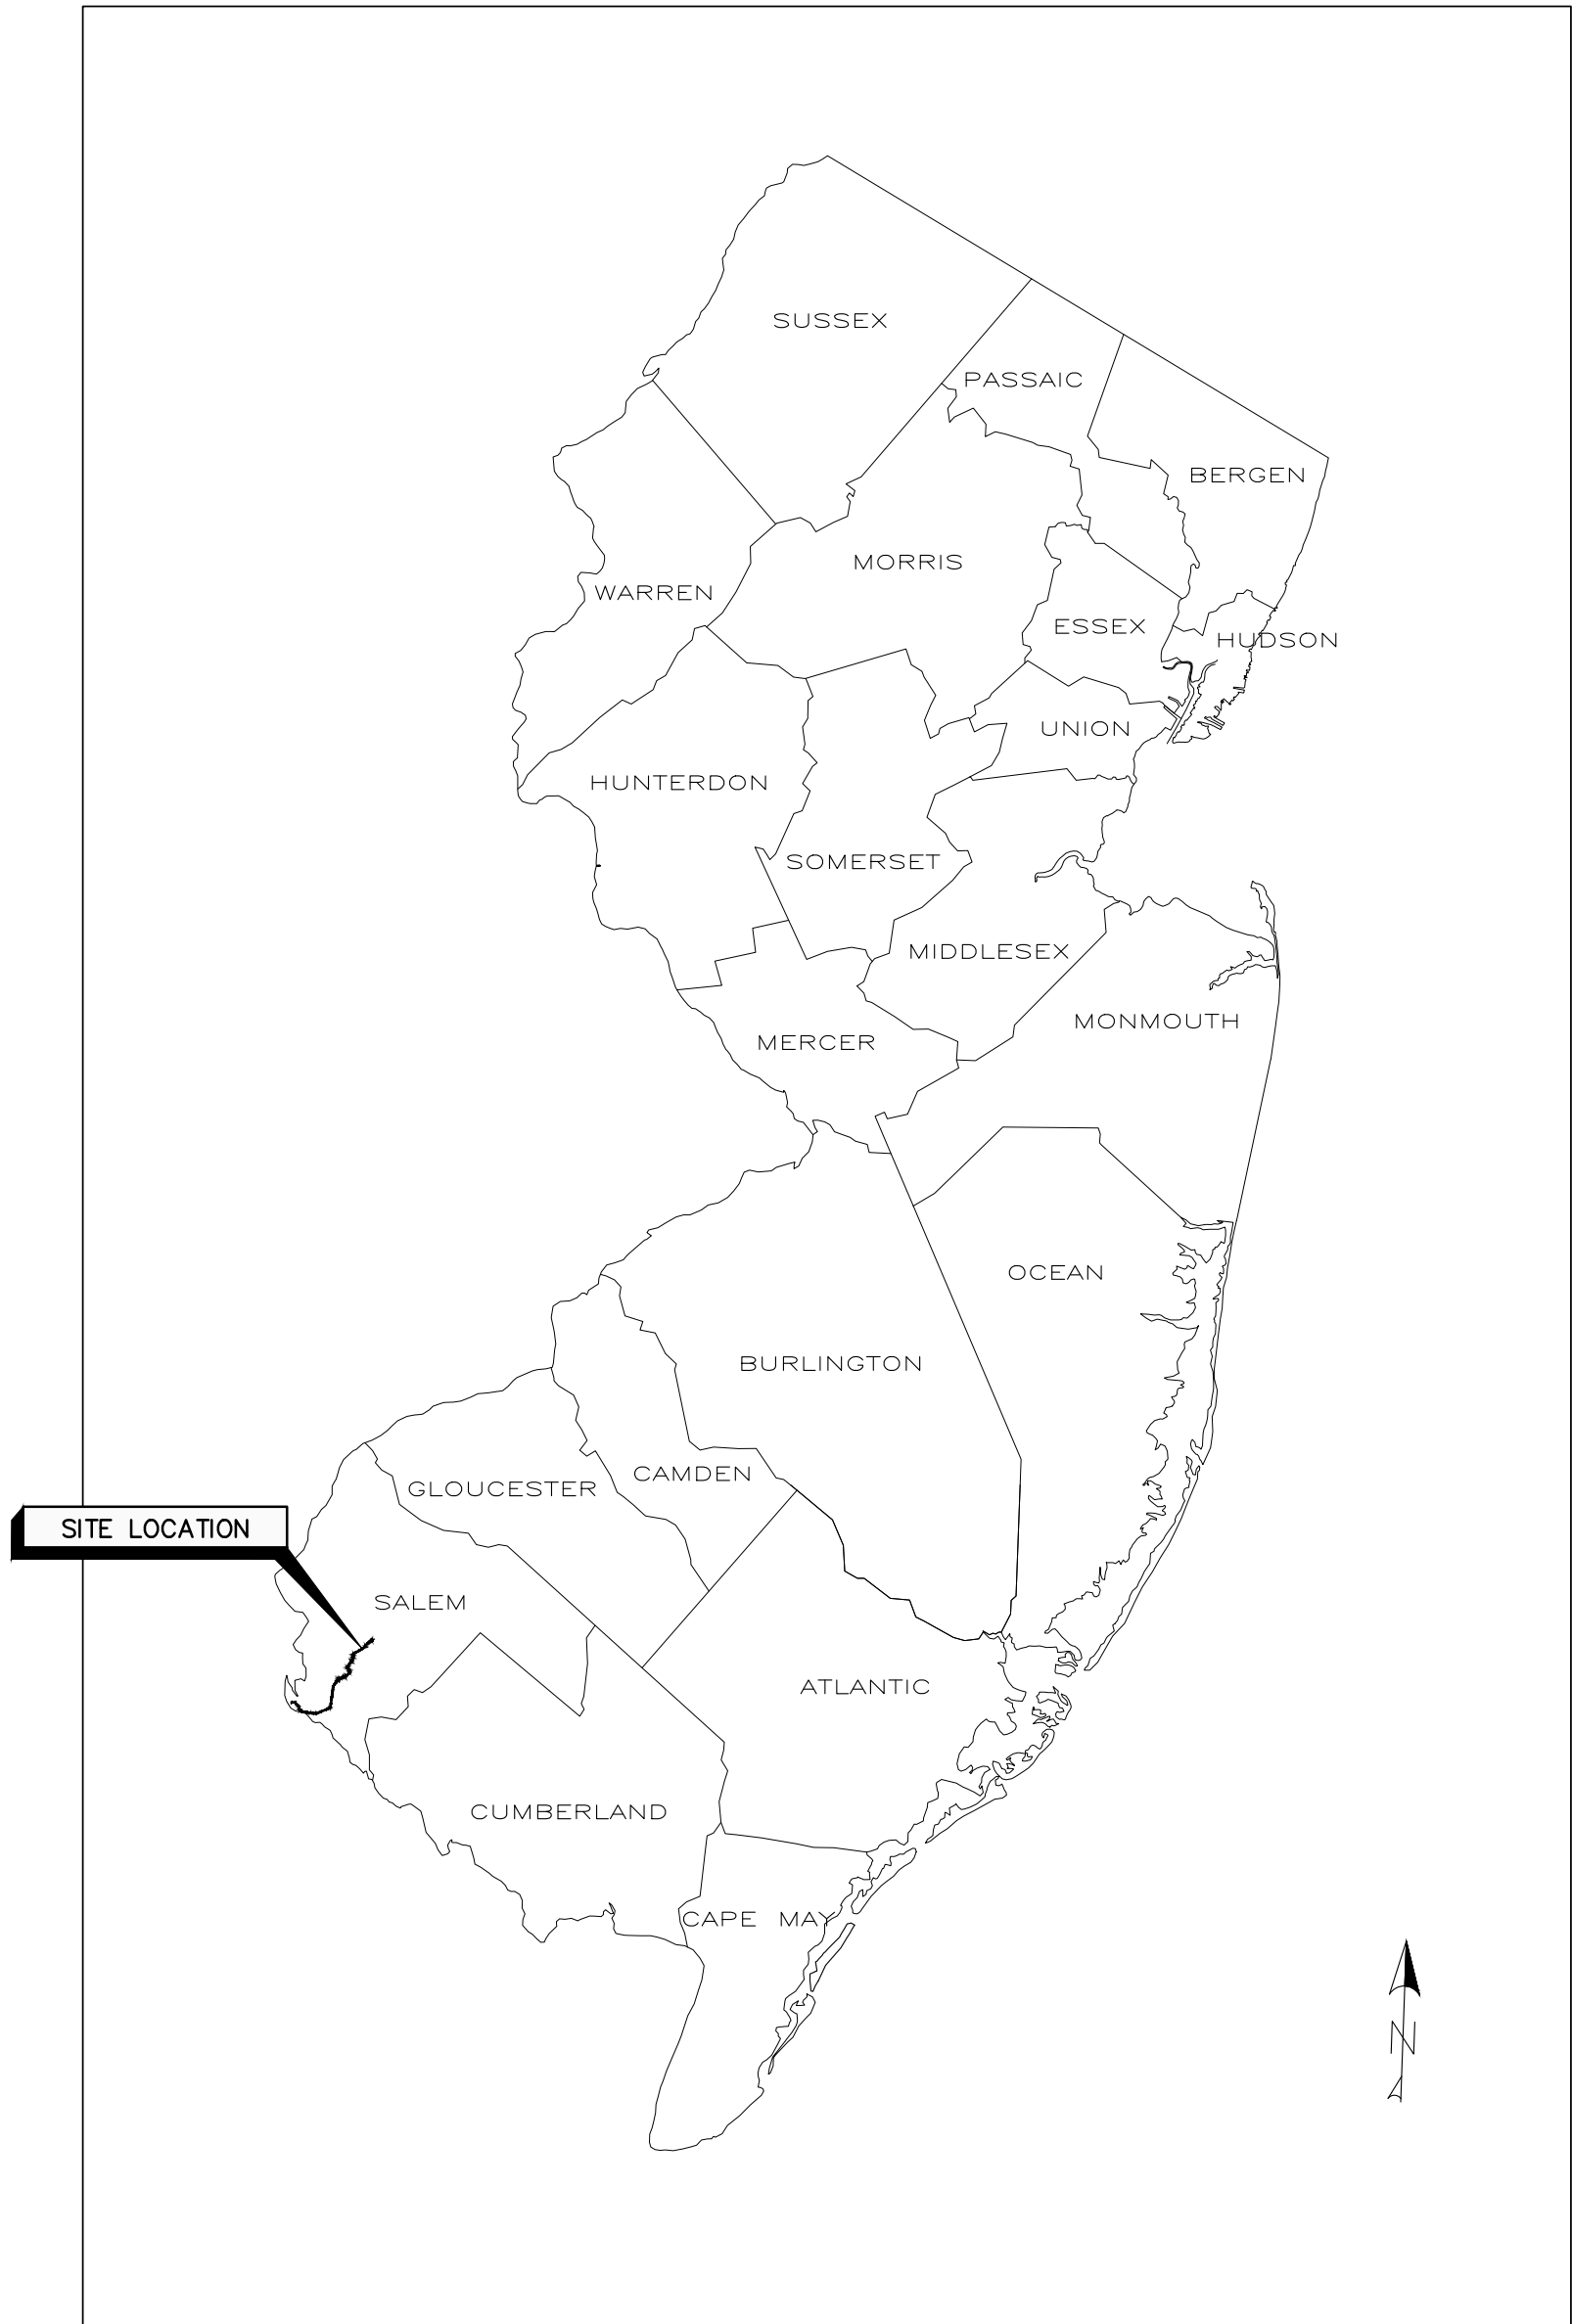

GENERAL LOCATION MAP

NOT TO SCALE

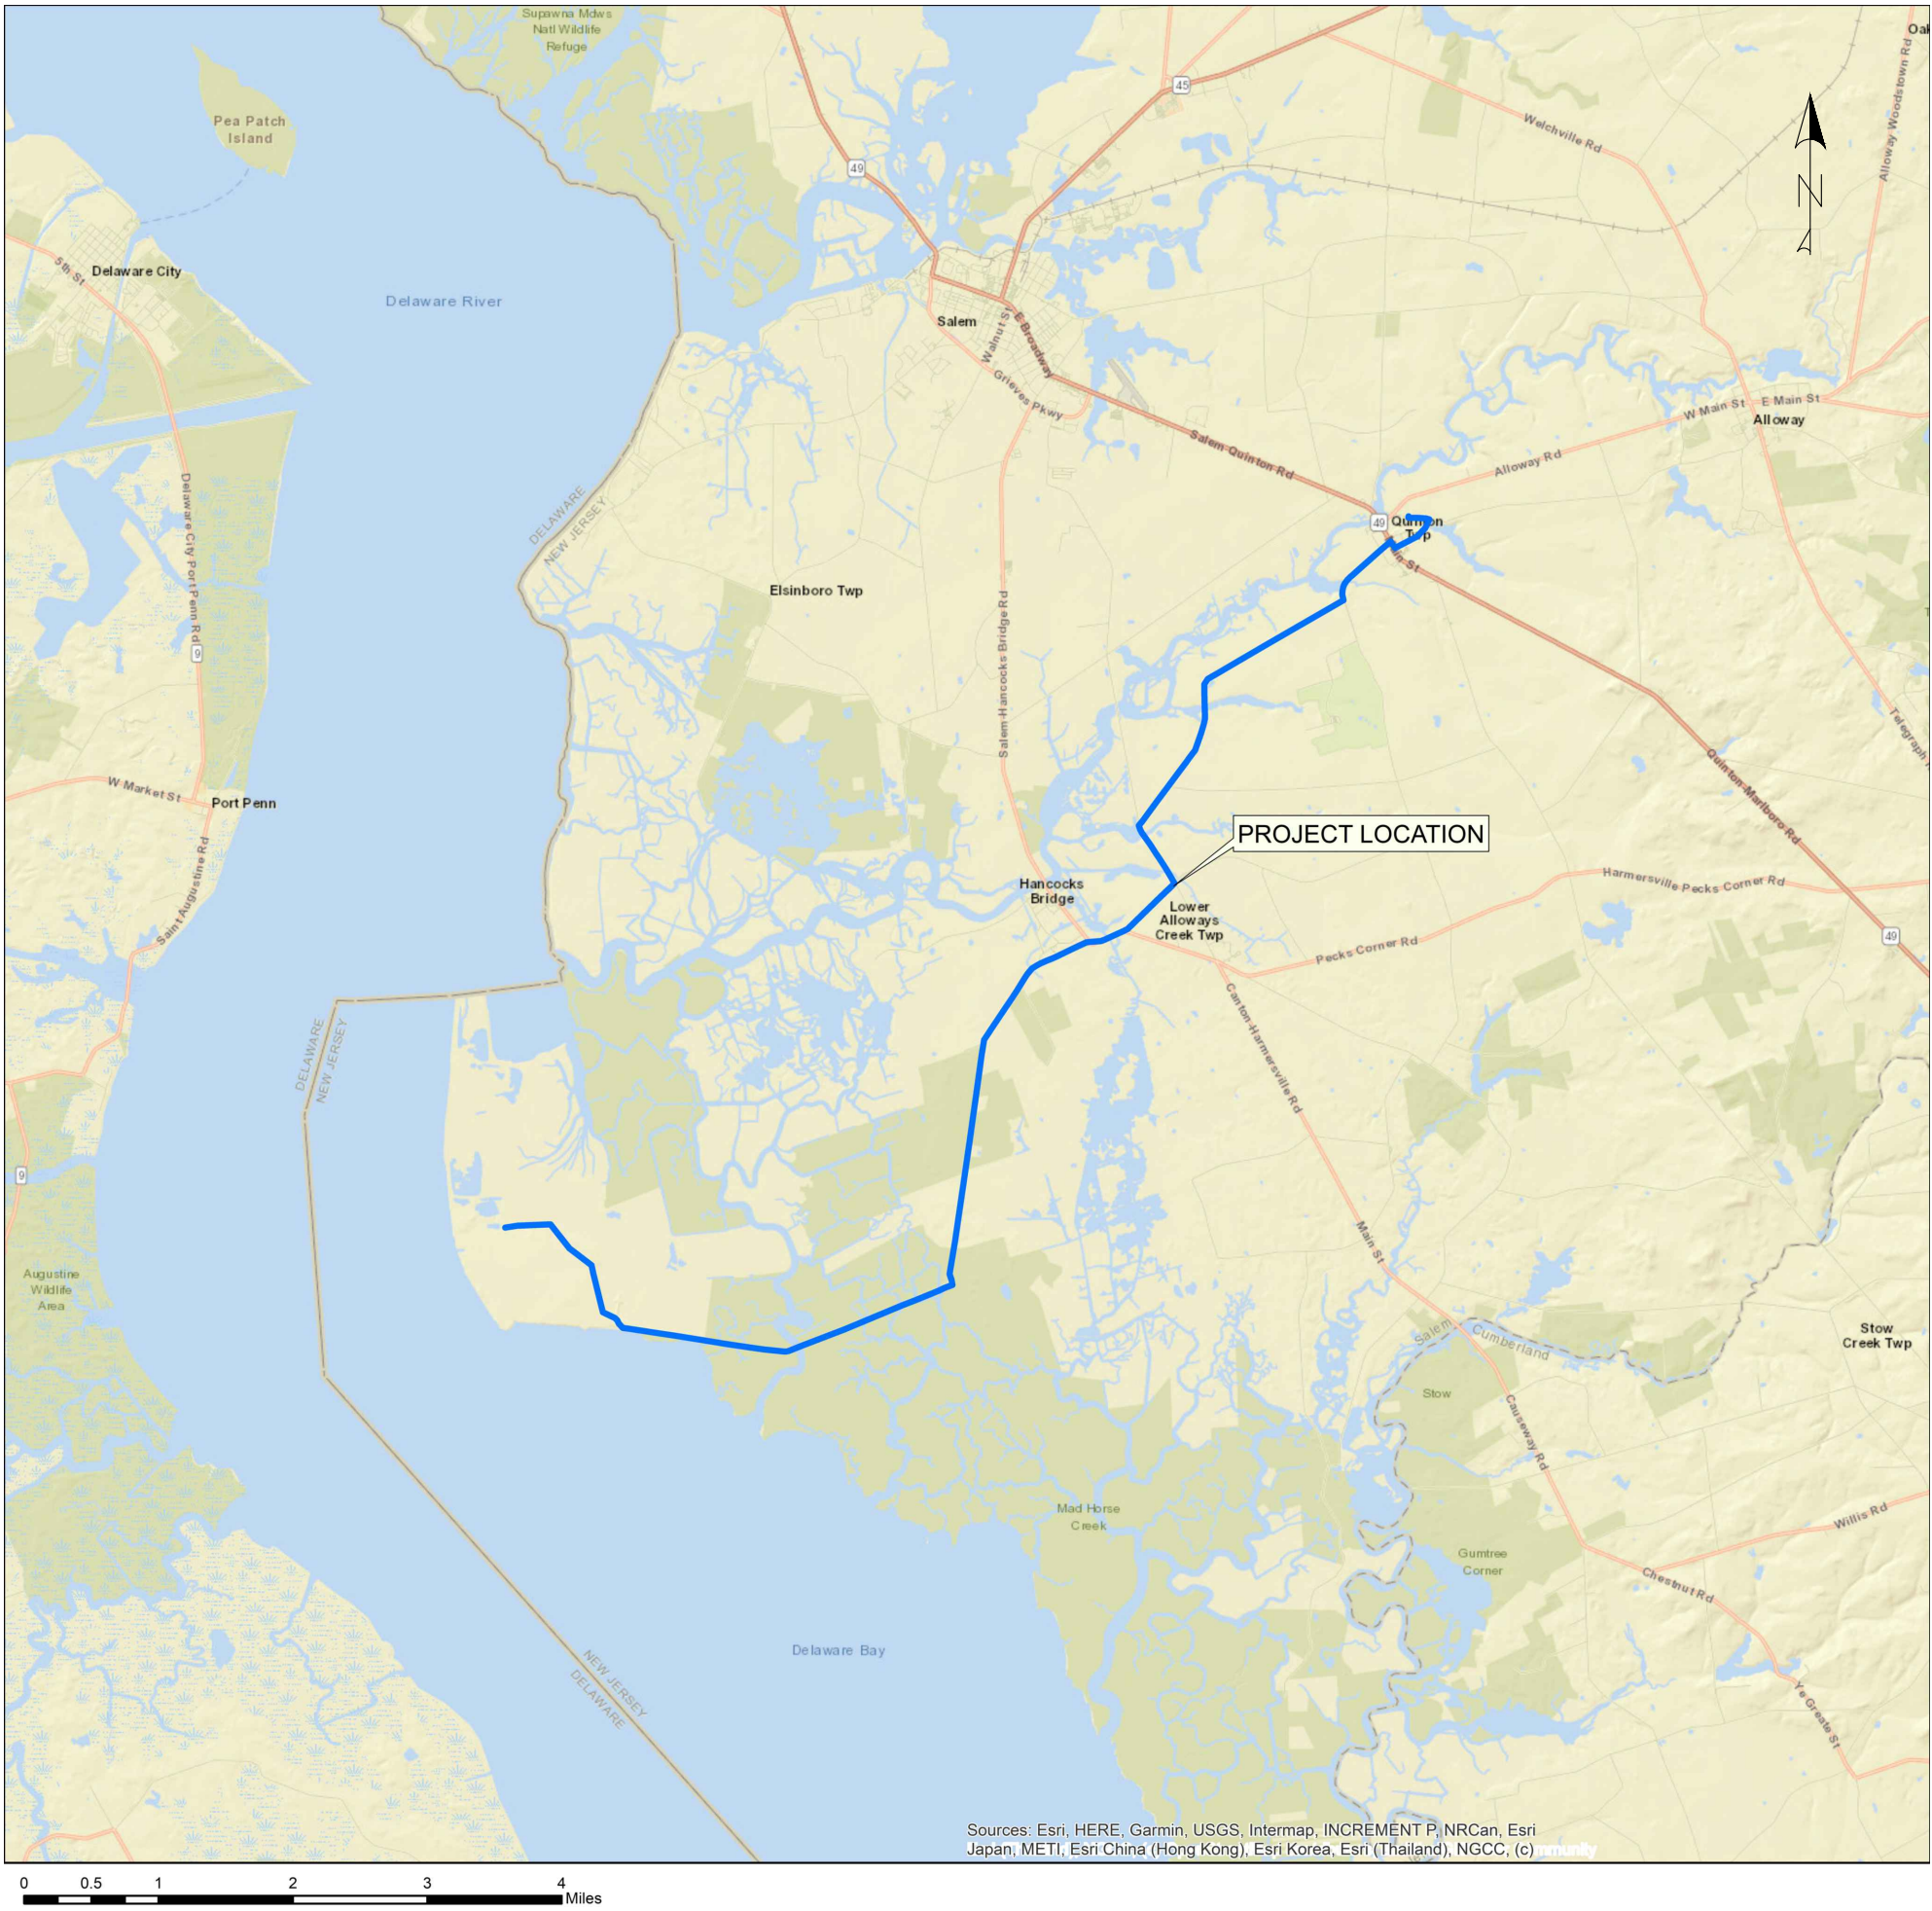

SITE LOCATION MAP

NO.:	REVISION:	DATE:	SEAL:	350 MT. KEMBLE AVE, SUITE 200 MORRISTOWN, NJ 07960 PHONE: (973)-407-1000 NJ CERT. OF AUTHORIZATION 24GA27933700 5100 HARDING HWY. MAYS LANDING, NJ 08330 atlantic city electric A PH Company DESIGNED: <td rowspan="7">ATLANTIC CITY ELECTRIC COMPANY QUINTON-WINDPORT TRANSMISSION SALEM COUNTY, NJ</td> <td>PROJECT NO:</td>	ATLANTIC CITY ELECTRIC COMPANY QUINTON-WINDPORT TRANSMISSION SALEM COUNTY, NJ	PROJECT NO:
1			PT			SCALE:
2			DRAFTED:			COVER SHEET
3			PT			
4			APPROVED:			
5			AN			SHEET NAME:
6			DATE:			MAY 2023
					001	1 of 116

GENERAL

- 001
- COVER SHEET
- 002
- INDEX OF DRAWINGS

WETLAND PLAN DRAWINGS

- 101
- WETLAND IMPACT PLAN NOTES
- 102
- KEY PLAN
- 103
- FRESHWATER WETL. & COASTAL WETL. PLAN-1
- 104
- FRESHWATER WETL. & COASTAL WETL. PLAN-2
- 105
- FRESHWATER WETL. & COASTAL WETL. PLAN-3
- 106
- FRESHWATER WETL. & COASTAL WETL. PLAN-4
- 107
- FRESHWATER WETL. & COASTAL WETL. PLAN-5
- 108
- FRESHWATER WETL. & COASTAL WETL. PLAN-6
- 109
- FRESHWATER WETL. & COASTAL WETL. PLAN-7
- 110
- FRESHWATER WETL. & COASTAL WETL. PLAN-8
- 111
- FRESHWATER WETL. & COASTAL WETL. PLAN-9
- 112
- FRESHWATER WETL. & COASTAL WETL. PLAN-10
- 113
- FRESHWATER WETL. & COASTAL WETL. PLAN-11
- 114
- FRESHWATER WETL. & COASTAL WETL. PLAN-12
- 115
- FRESHWATER WETL. & COASTAL WETL. PLAN-13
- 116
- FRESHWATER WETL. & COASTAL WETL. PLAN-14
- 117
- FRESHWATER WETL. & COASTAL WETL. PLAN-15
- 118
- FRESHWATER WETL. & COASTAL WETL. PLAN-16
- 119
- FRESHWATER WETL. & COASTAL WETL. PLAN-17
- 120
- FRESHWATER WETL. & COASTAL WETL. PLAN-18
- 121
- FRESHWATER WETL. & COASTAL WETL. PLAN-19
- 122
- FRESHWATER WETL. & COASTAL WETL. PLAN-20
- 123
- FRESHWATER WETL. & COASTAL WETL. PLAN-21
- 124
- FRESHWATER WETL. & COASTAL WETL. PLAN-22

FHA PLAN DRAWINGS

- 201
- FHA IMPACT PLAN NOTES
- 202
- KEY PLAN
- 203
- FHA PLAN-1
- 204
- FHA PLAN-2
- 205
- FHA PLAN-3
- 206
- FHA PLAN-4
- 207
- FHA PLAN-5
- 208
- FHA PLAN-6
- 209
- FHA PLAN-7
- 210
- FHA PLAN-8
- 211
- FHA PLAN-9
- 212
- FHA PLAN-10
- 213
- FHA PLAN-11
- 214
- FHA PLAN-12
- 215
- FHA PLAN-13
- 216
- FHA PLAN-14
- 217
- FHA PLAN-15
- 218
- FHA PLAN-16
- 219
- FHA PLAN-17
- 220
- FHA PLAN-18
- 221
- FHA PLAN-19
- 222
- FHA PLAN-20
- 223
- FHA PLAN-21
- 224
- FHA PLAN-22

WFD PLAN DRAWINGS

- 301
- WFD IMPACT PLANS NOTES
- 302
- WFD KEY PLAN
- 303
- WFD PLAN
- 304
- WFD PLAN
- 305
- WFD PLAN
- 306
- WFD PLAN
- 307
- WFD PLAN
- 308
- WFD PLAN
- 309
- WFD PLAN
- 310
- WFD PLAN
- 311
- WFD PLAN
- 312
- WFD PLAN
- 313
- WFD PLAN
- 314
- WFD PLAN
- 315
- WFD PLAN

USACE PLAN DRAWINGS


- 401
- USACE IMPACT PLAN NOTES
- 402
- USACE KEY PLAN
- 403
- USACE PLAN-1
- 404
- USACE PLAN-2
- 405
- USACE PLAN-3
- 406
- USACE PLAN-4
- 407
- USACE PLAN-5
- 408
- USACE PLAN-6
- 409
- USACE PLAN-7
- 410
- USACE PLAN-8
- 411
- USACE PLAN-9
- 412
- USACE PLAN-10
- 413
- USACE PLAN-11
- 414
- USACE PLAN-12
- 415
- USACE PLAN-13
- 416
- USACE PLAN-14
- 417
- USACE PLAN-15
- 418
- USACE PLAN-16
- 419
- USACE PLAN-17
- 420
- USACE PLAN-18
- 421
- USACE PLAN-19
- 422
- USACE PLAN-20
- 423
- USACE PLAN-21
- 424
- USACE PLAN-22

SESC PLAN DRAWINGS


- 501
- SESC NOTES
- 502
- KEY PLAN
- 503
- SESC PLAN-1
- 504
- SESC PLAN-2
- 505
- SESC PLAN-3
- 506
- SESC PLAN-4
- 507
- SESC PLAN-5
- 508
- SESC PLAN-6
- 509
- SESC PLAN-7
- 510
- SESC PLAN-8
- 511
- SESC PLAN-9
- 512
- SESC PLAN-10
- 513
- SESC PLAN-11
- 514
- SESC PLAN-12
- 515
- SESC PLAN-13
- 516
- SESC PLAN-14
- 517
- SESC PLAN-15
- 518
- SESC PLAN-16
- 519
- SESC PLAN-17
- 520
- SESC PLAN-18
- 521
- SESC PLAN-19
- 522
- SESC PLAN-20
- 523
- SESC PLAN-21
- 524
- SESC PLAN-22
- 525
- SESC DETAILS-1
- 526
- SESC DETAILS-2
- 527
- SESC DETAILS-3

NO.:	REVISION:	DATE:	SEAL:	atlantic city electric A Phil Company 350 MT. KEMBLE AVE, SUITE 200 MORRISTOWN, NJ 07960 PHONE: (973)-407-1000 NJ CERT. OF AUTHORIZATION 24GA27933700 5100 HARDING HWY. MAYS LANDING, NJ 08330		DESIGNED:	ATLANTIC CITY ELECTRIC COMPANY QUINTON--WINDPORT TRANSMISSION SALEM COUNTY, NJ	PROJECT NO: LP2042450.036A	
1			SCALE:						
2			SHEET NAME:						
3			DRAWINGS INDEX						
4			SHEET NO:	PAGE NO:					
5			AN	002	2 of 116				
6			MAY 2023						

Plan Sheet	Freshwater Wetlands			Freshwater Wetlands Transition Area			Coastal Wetlands		
	Freshwater Wetlands	Permanent - Conversion	Temporary	Permanent - Structures	Permanent - Conversion	Temporary	Permanent - Structures	Permanent - Conversion	Temporary
103	70	0	16,582	150	0	40,069	0	0	0
104	150	3,380	44,516	90	3,369	28,404	0	0	978
105	100	753	15,521	20	252	7,608	30	1,681	12,816
106	130	9,129	9,277	60	30,968	12,102	10	3,482	16,088
107	120	8,447	16,784	20	14,374	7,715	10	2,252	991
108	130	4,757	22,684	10	24,010	6,491	0	71	3,921
109	0	2,066	2,637	220	6,506	51,350	0	37	7,589
110	0	0	3,304	60	0	12,140	0	0	0
111	0	0	5,720	90	0	13,060	0	0	0
112	20	0	13,025	130	0	26,524	0	0	0
113	0	473	2,769	80	5,283	20,311	0	0	0
114	0	0	607	80	723	14,143	0	0	3,514
115	90	0	10,339	90	0	44,198	0	0	0
116	80	513	9,370	40	5,146	6,849	0	0	6,817
117	10	0	666	10	12,375	2,188	0	0	0
118	20	997	3,114	50	5,229	10,462	10	0	239
119	0	0	0	0	0	0	0	0	0
120	0	39	0	40	1,244	5,435	0	0	0
121	0	259	754	40	3,909	4,571	0	275	1,054
122	0	0	0	10	0	2,009	0	0	0
123	0	0	0	0	0	0	0	0	0
124	0	0	0	0	0	0	0	0	0
Total (SF)	920	30,813	177,669	1,290	113,388	315,629	60	7,798	54,007
	31,733		177,669	114,678		315,629	7,858		54,007
Total (AC)	0.0211	0.7074	4.0787	0.0296	2.6030	7.2458	0.0014	0.1790	1.2398
	0.7285		4.0787	2.6326		7.2458	0.1804		1.2398

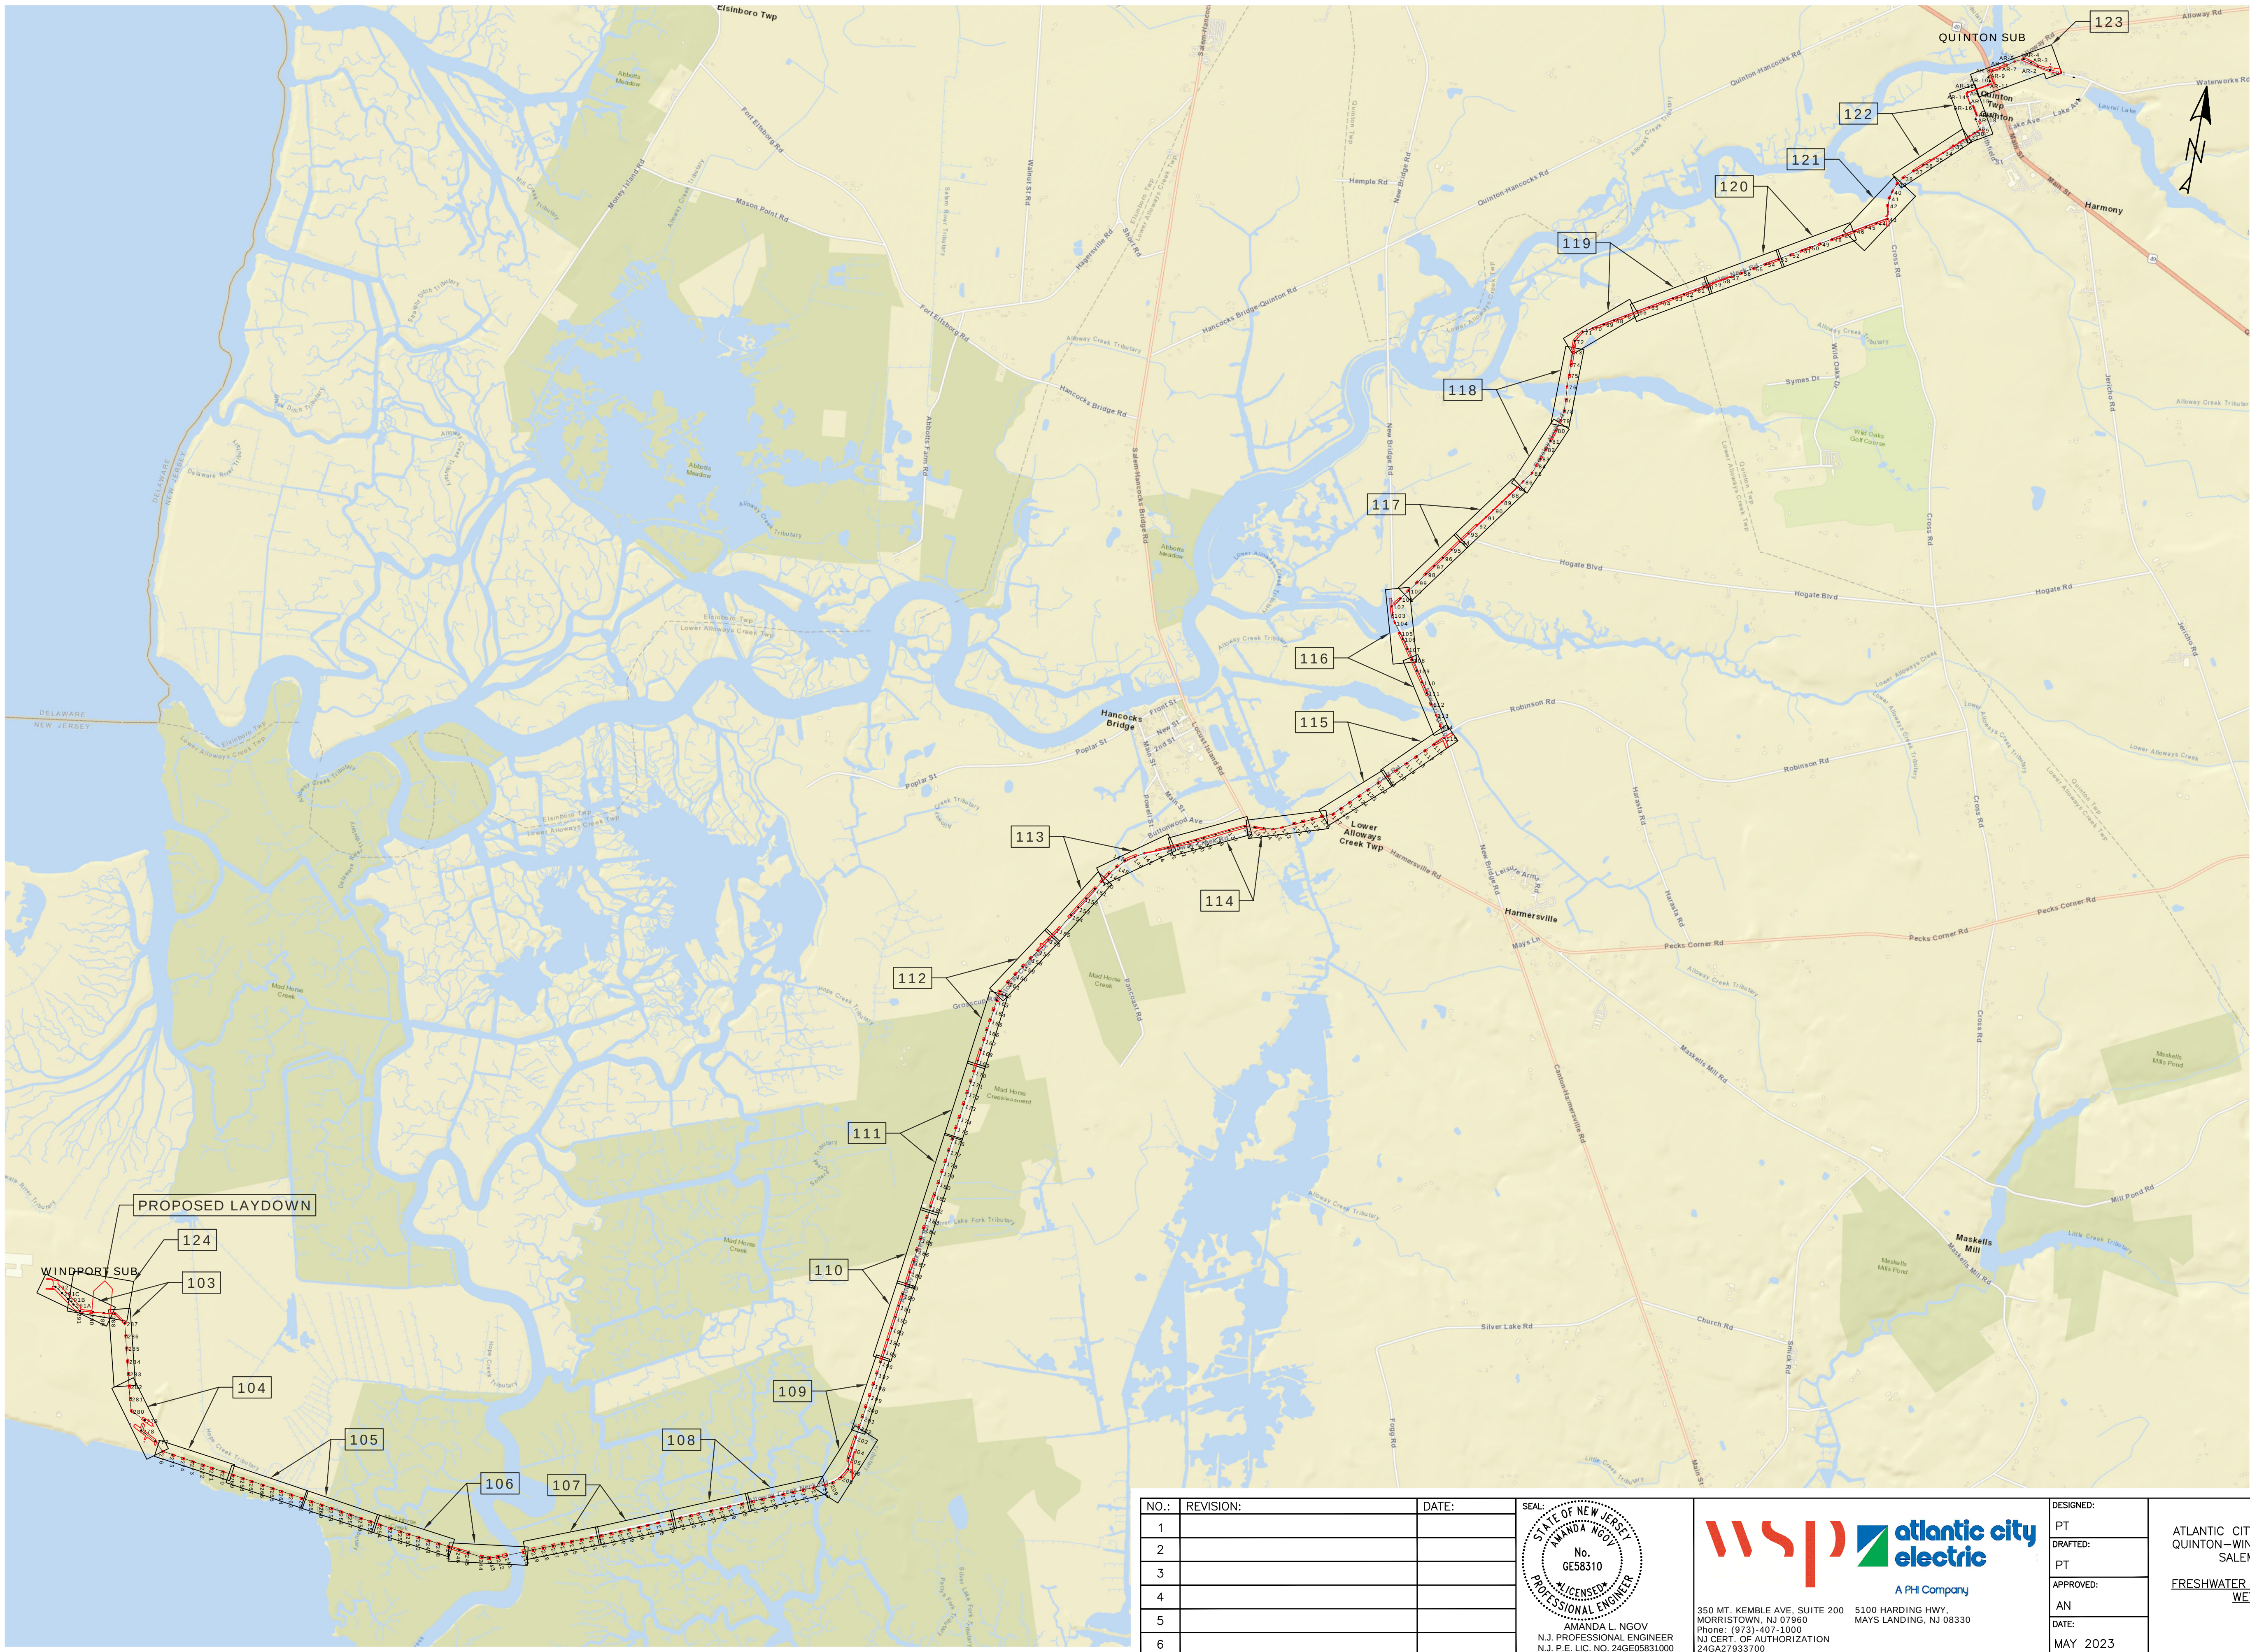

NO.:	REVISION:	DATE:
1		
2		
3		
4		
5		
6		

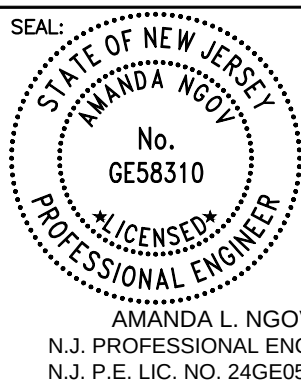



A PHILIPPIAN COMPANY

350 MT. KEMBLE AVE, SUITE 200
MORRISTOWN, NJ 07960
Phone: (973)-407-1000
NJ CERT. OF AUTHORIZATION
24GA27933700



5100 HARDING HWY.
MAYS LANDING, NJ 08330

DESIGNED:	PT
DRAFTED:	PT
APPROVED:	AN
DATE:	MAY 2023

ATLANTIC CITY ELECTRIC COMPANY
QUINTON-WINDPORT TRANSMISSION
SALEM COUNTY, NJ

FRESHWATER WETLAND & COASTAL
WETLAND PLAN

PROJECT NO: LP2042450.036A	
SCALE: 0 1500 3000	
SHEET NAME: 1" = 1500'	
KEY PLAN	
SHEET NO: 102	PAGE NO: 4 of 116

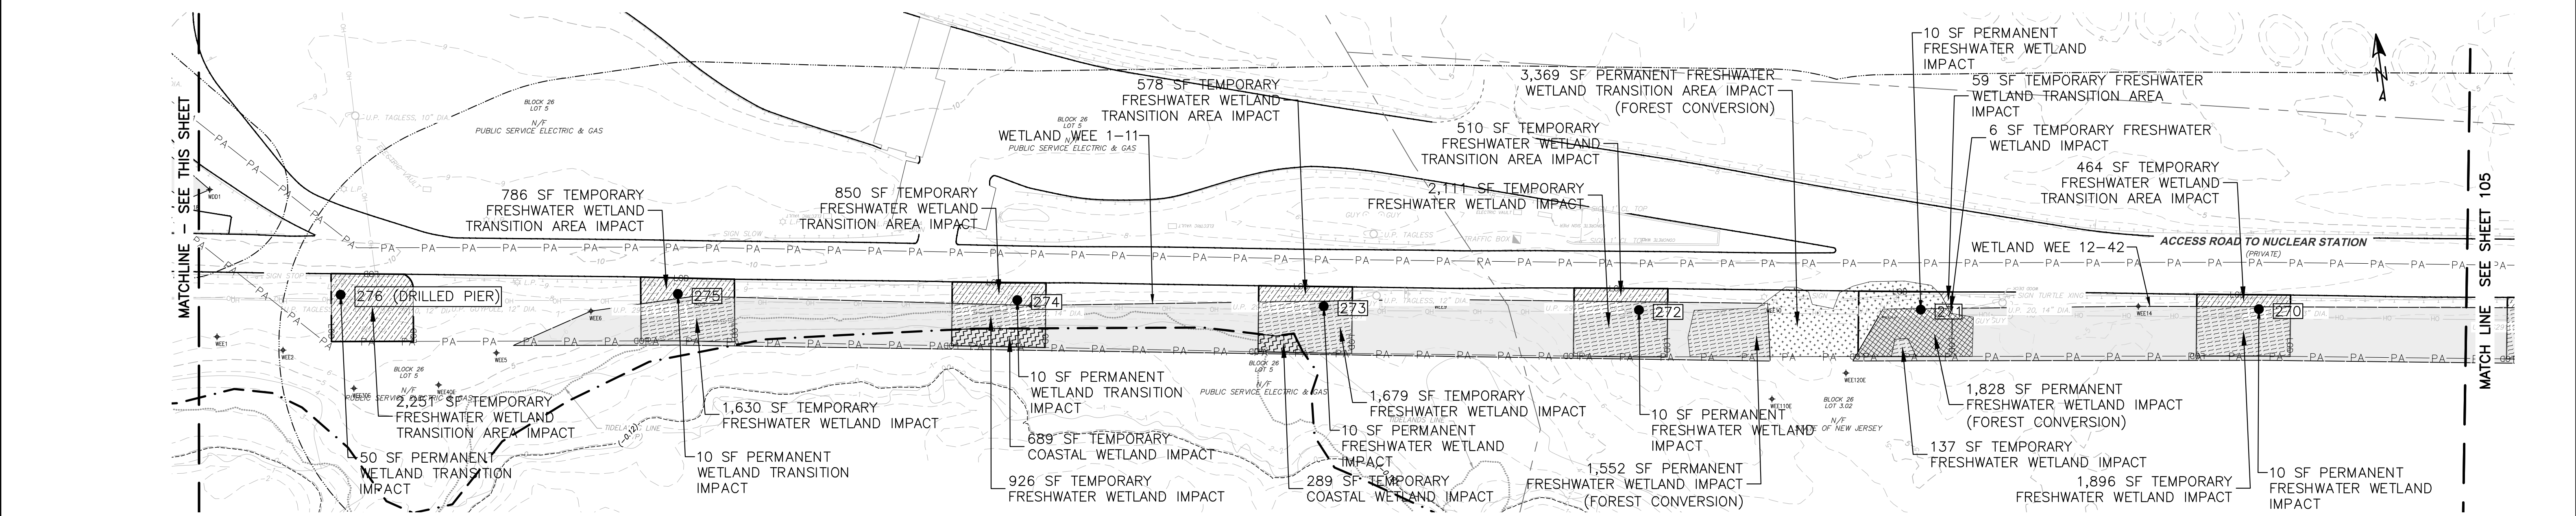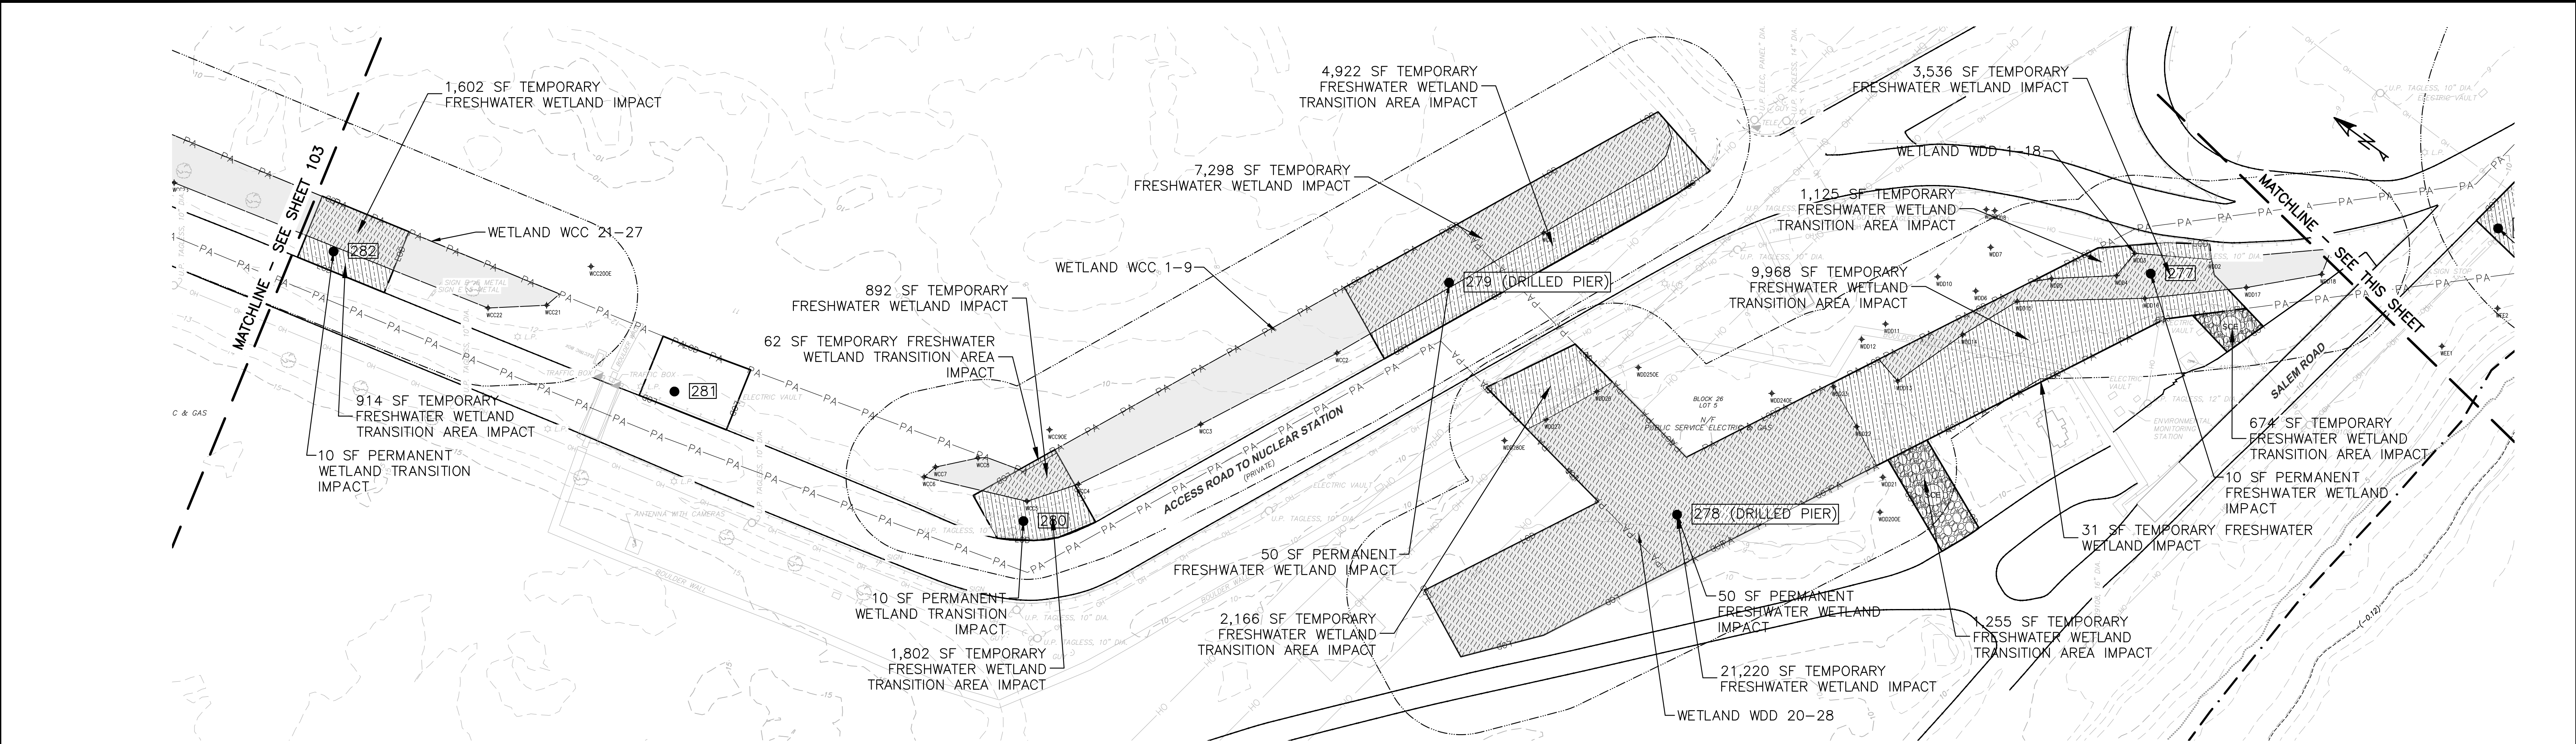

LEGEND:

OH

EXISTING OVERHEAD WIRE

PA PA PA PA

EXISTING EDGE OF PAVEMENT

EXISTING DIRT/FIELD ROAD

EXISTING FENCE

EXISTING AGRICULTURE FIELD

EXISTING GUARD RAIL

PROPERTY BOUNDARY

EXISTING TREE VEGETATION

EXISTING CONTOUR LINE

EXISTING ROAD ROW

EXISTING TIDELANDS LINE

EXISTING EASEMENT

ESMT

EXISTING STRUCTURES/
BUILDINGS

EXISTING STRUCTURE
TO BE REMOVED

PA PA PA PA

PROJECT AREA

OVERHEAD WIRE CENTER LINE

PROPOSED CONTOUR

PROPOSED PADS AND ROADS

PROPOSED COMPOST FILTER SOCK

PROPOSED LIMITS OF DISTURBANCE

WETLAND BUFFER

DELINEATED STREAM

PROMULGATED COSTAL WETLAND LINE

HIGH TIDE CONTOUR

PROPOSED STRUCTURE

DELINEATED WETLAND BOUNDARY

PROPOSED CONSTRUCTION MATTING

PERMANENT FRESHWATER
WETLAND TRANSITION IMPACT

PERMANENT FRESHWATER
WETLAND IMPACT

PERMANENT COSTAL
WETLAND IMPACT

TEMPORARY FRESHWATER
WETLAND TRANSITION IMPACT

TEMPORARY FRESHWATER
WETLAND IMPACT

TEMPORARY COSTAL
WETLAND IMPACT

	PERMANENT IMPACT [SF]	PERMANENT IMPACT DUE TO WETLAND CONVERSION [SF]	TEMPORARY IMPACT [SF]
FRESHWATER WETLANDS	150	3380	44516
FRESHWATER WETLAND TRANSITION AREAS	90	3369	28404
COASTAL WETLANDS	0	0	978

NO.:

REVISION:

DATE:

1

2

3

4

5

6

SEAL

STATE OF NEW JERSEY

AMANDA L. NGOV

No.

GE58310

PROFESSIONAL ENGINEER

N.J. PROFESSIONAL ENGINEER

N.J. P.E. LIC. NO. 24GE05831000

WSP

atlantic city
electric

A Phil Company

350 MT. KEMBLE AVE, SUITE 200

MORRISTOWN, NJ 07960

Phone: (973)-407-1000

NJ CERT. OF AUTHORIZATION

24GA27933700

5100 HARDING HWY.

MAYS LANDING, NJ 08330

DESIGNED:

PT

DRAFTED:

PT

APPROVED:

AN

DATE:

MAY 2023

ATLANTIC CITY ELECTRIC COMPANY

QUINTON-WINDPORT TRANSMISSION

SALEM COUNTY, NJ

FRESHWATER WETLAND & COASTAL
WETLAND PLAN

PROJECT NO:

LP2042450.036A

SCALE:

0 50 100

1" = 50'

SHEET NAME:



FRESHWATER WETL. &
COASTAL WETL. PLAN-2

SHEET NO:


104

PAGE NO:

6 of 116

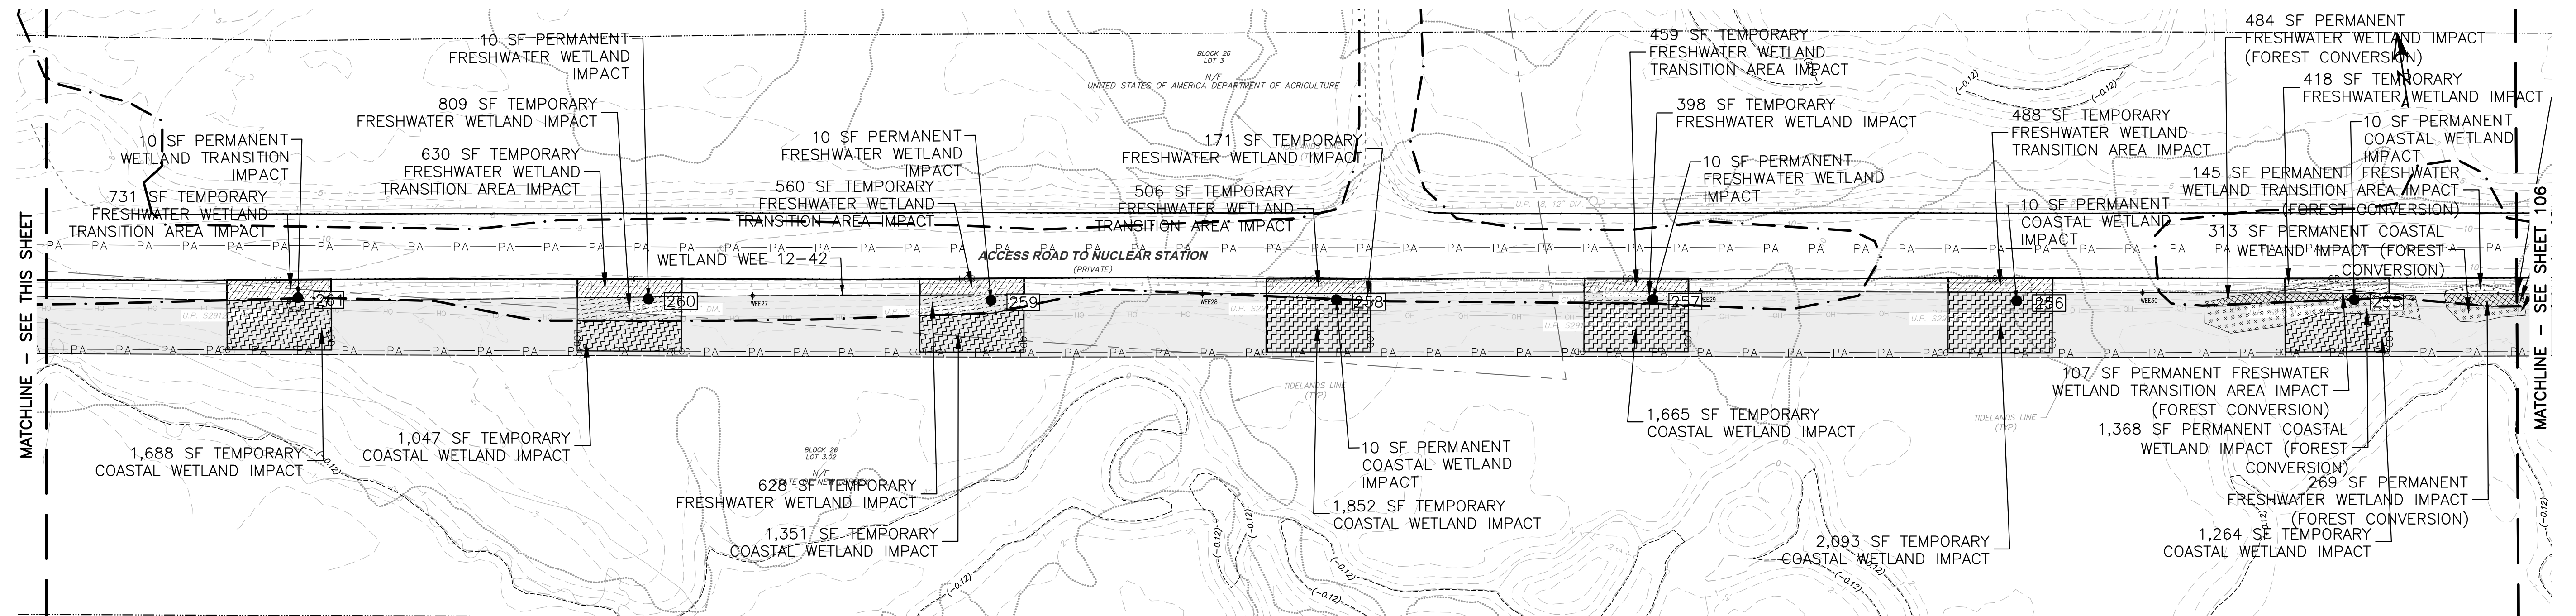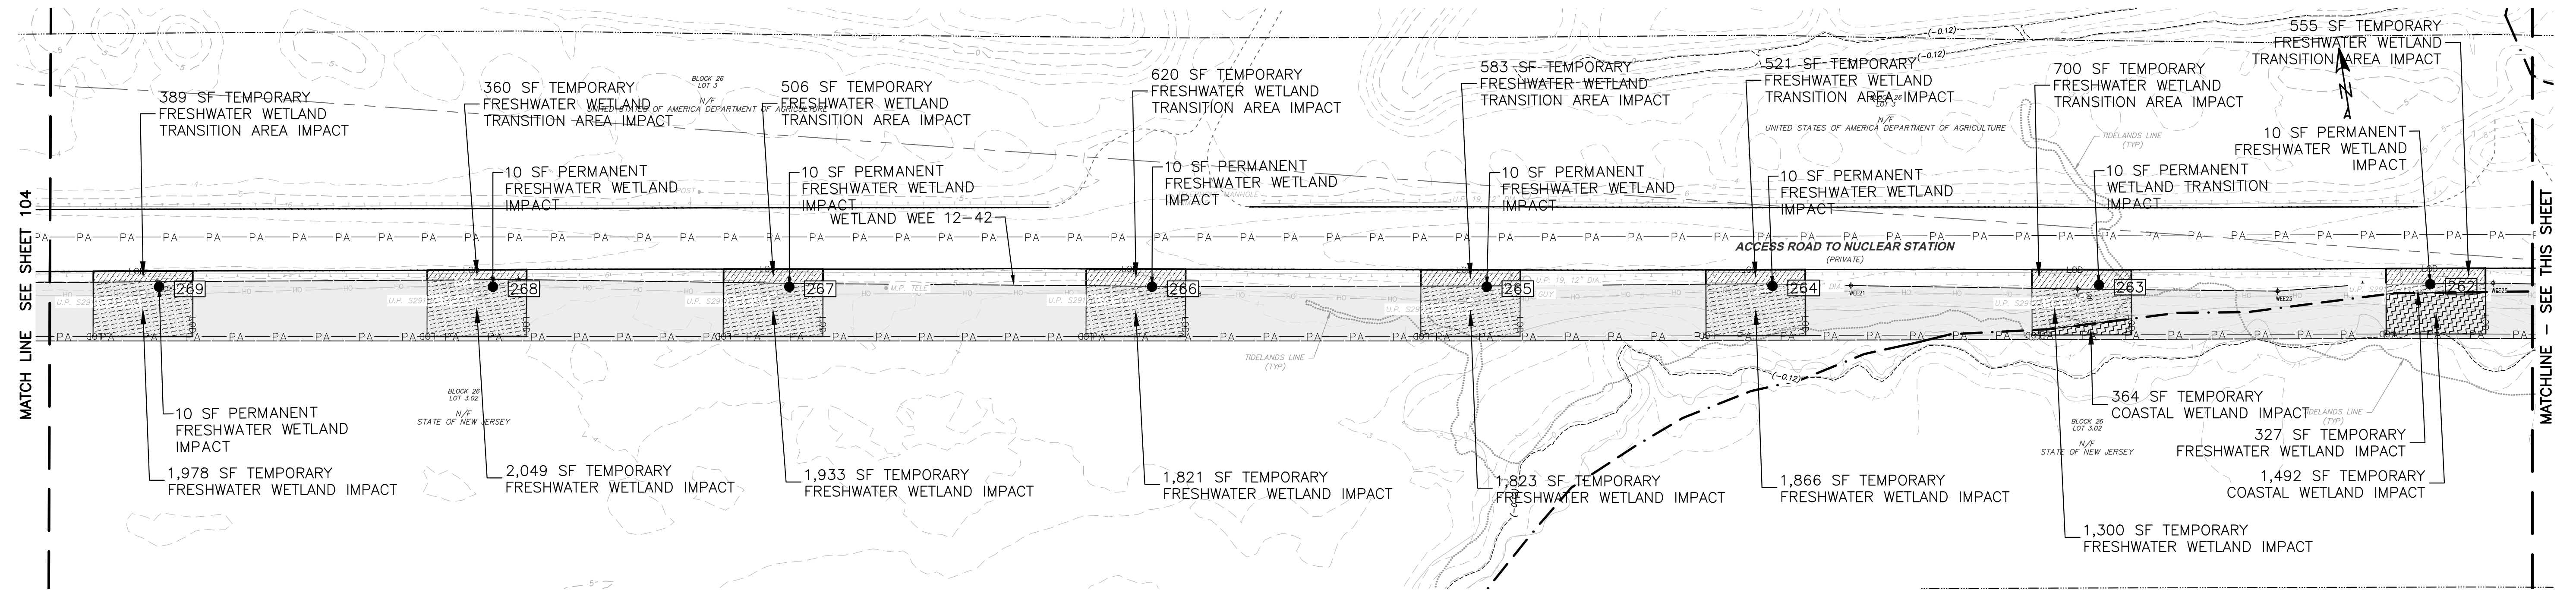

LEGEND:

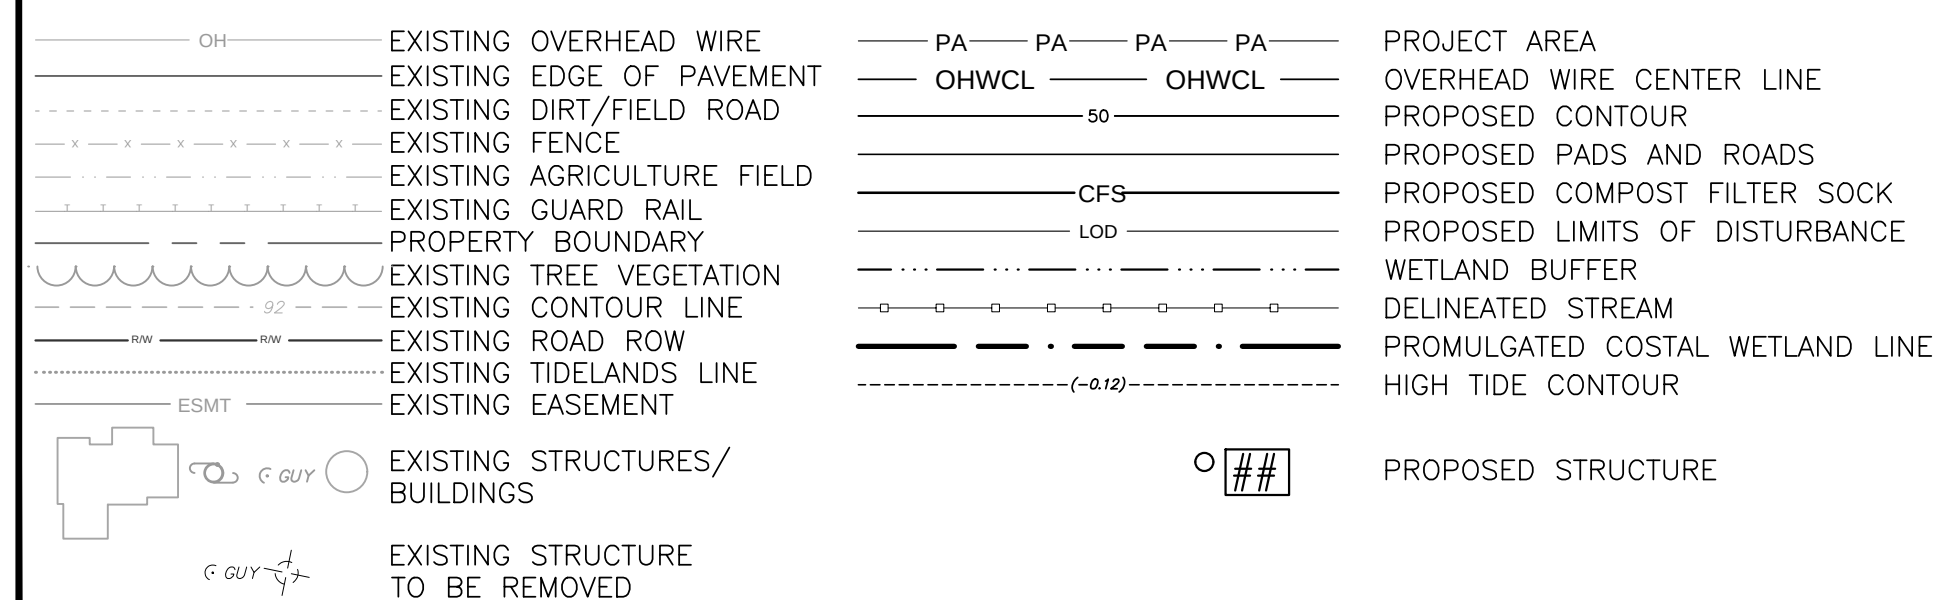

	PERMANENT IMPACT [SF]	PERMANENT IMPACT DUE TO WETLAND CONVERSION [SF]	TEMPORARY IMPACT [SF]
FRESHWATER WETLANDS	100	753	15521
FRESHWATER WETLAND TRANSITION AREAS	20	252	7608
COASTAL WETLANDS	30	1681	12816

NO.:	REVISION:	DATE:
1		
2		
3		
4		
5		
6		

SEAL: STATE OF NEW JERSEY
AMANDA NGOV
No.
GE58310
LICENSED
PROFESSIONAL ENGINEER
AMANDA L. NGOV
N.J. PROFESSIONAL ENGINEER
N.J. P.E. I.C. NO. 24C0583100

wsp  **atlantic city
electric**
A PHI Company

350 MT. KEMBLE AVE, SUITE 200
MORRISTOWN, NJ 07960
Phone: (973)-407-1000
NJ CERT. OF AUTHORIZATION



5100 HARDING HWY.
MAYS LANDING, NJ 08330

DESIGNED:	PT
DRAFTED:	PT
APPROVED:	AN
DATE:	MAY 2023

ATLANTIC CITY ELECTRIC COMPANY
QUINTON—WINDPORT TRANSMISSION
SALEM COUNTY, NJ

FRESHWATER WETLAND & COASTAL
WETLAND PLAN

PROJECT NO:		LP2042450.036A	
SCALE:			
SHEET NAME:			
FRESHWATER WETL. & COASTAL WETL. PLAN-3			
SHEET NO:		PAGE NO:	
105		7 of 116	

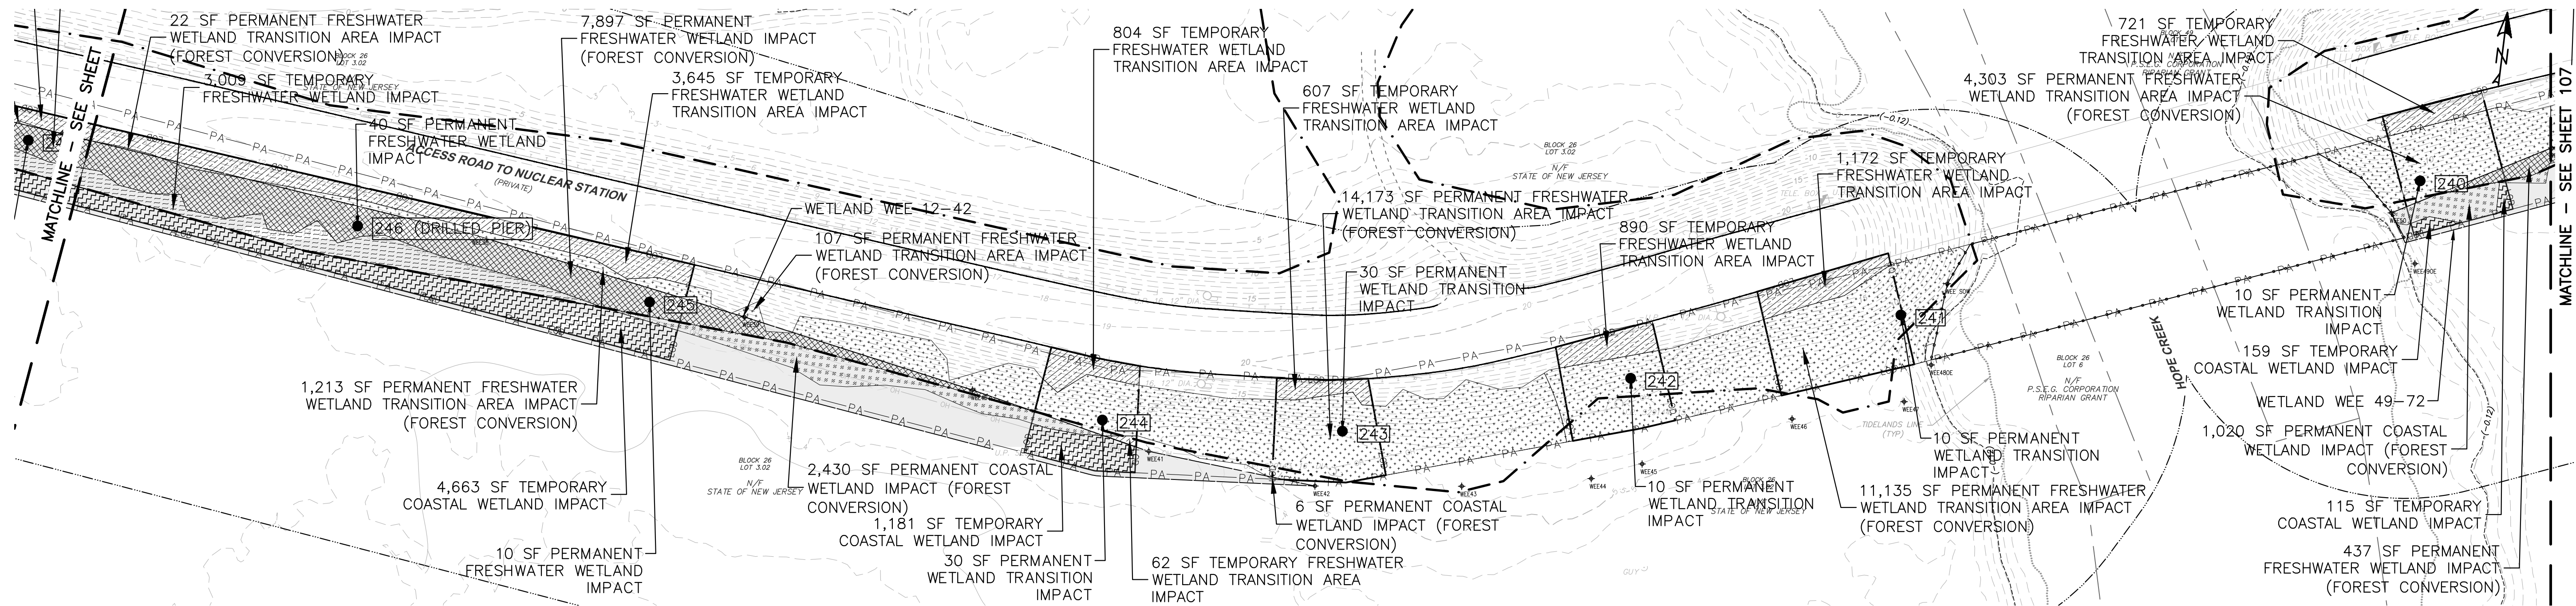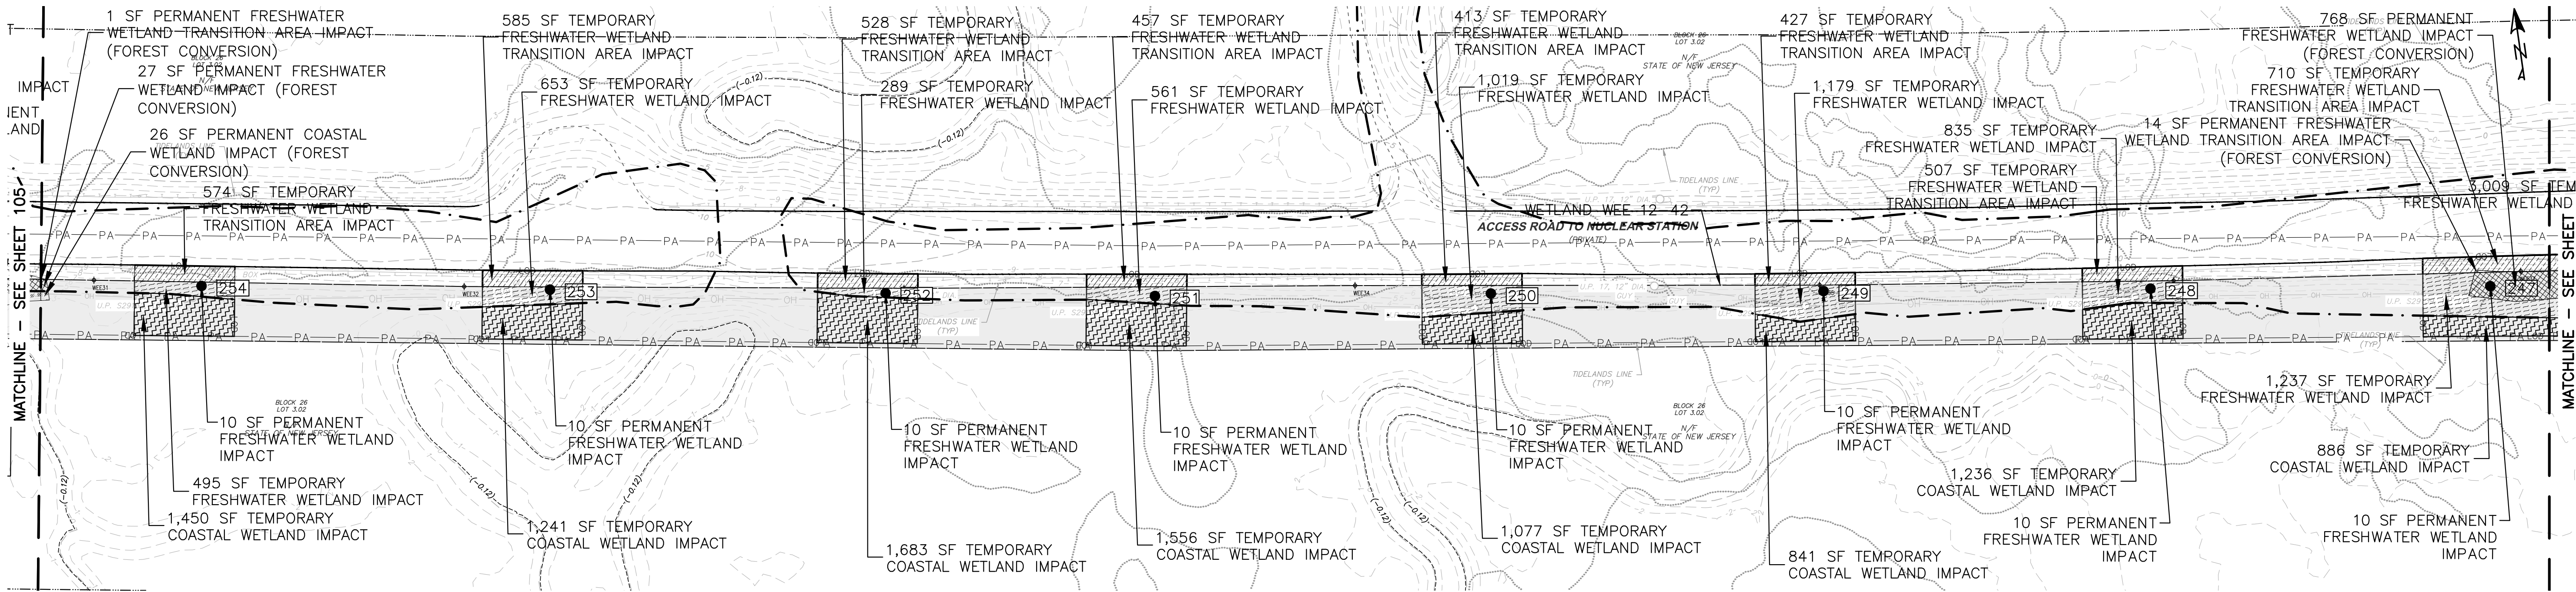


LEGEND:

- | | | | |
|----------------------------------|----------------------------|--------------------|---------------------------------|
| OH | EXISTING OVERHEAD WIRE | PA PA PA PA | PROJECT AREA |
| --- | EXISTING EDGE OF PAVEMENT | OHWCL OHWCL | OVERHEAD WIRE CENTER LINE |
| --- | EXISTING DIRT/FIELD ROAD | --- | PROPOSED CONTOUR |
| --- | EXISTING FENCE | --- | PROPOSED PADS AND ROADS |
| --- | EXISTING AGRICULTURE FIELD | CFS | PROPOSED COMPOST FILTER SOCK |
| --- | EXISTING GUARD RAIL | LOD | PROPOSED LIMITS OF DISTURBANCE |
| --- | PROPERTY BOUNDARY | --- | WETLAND BUFFER |
| --- | EXISTING TREE VEGETATION | --- | DELINEATED STREAM |
| --- | EXISTING CONTOUR LINE | --- | PROMULGATED COSTAL WETLAND LINE |
| --- | EXISTING ROAD ROW | --- | HIGH TIDE CONTOUR |
| --- | EXISTING TIDELANDS LINE | --- | |
| --- | EXISTING EASEMENT | --- | |
| ESMT | | --- | |
| EXISTING STRUCTURES/BUILDINGS | | PROPOSED STRUCTURE | |
| EXISTING STRUCTURE TO BE REMOVED | | | |

- | | |
|-----|--|
| --- | DELINEATED WETLAND BOUNDARY |
| --- | PROPOSED CONSTRUCTION MATTING |
| --- | PERMANENT FRESHWATER WETLAND TRANSITION IMPACT |
| --- | PERMANENT FRESHWATER WETLAND IMPACT |
| --- | PERMANENT COASTAL WETLAND IMPACT |
| --- | TEMPORARY FRESHWATER WETLAND TRANSITION IMPACT |
| --- | TEMPORARY FRESHWATER WETLAND IMPACT |
| --- | TEMPORARY COASTAL WETLAND IMPACT |

	PERMANENT IMPACT [SF]	PERMANENT IMPACT DUE TO WETLAND CONVERSION [SF]	TEMPORARY IMPACT [SF]
FRESHWATER WETLANDS	130	9129	9277
FRESHWATER WETLAND TRANSITION AREAS	60	30968	12102
COASTAL WETLANDS	10	3482	16088

NO.:	REVISION:	DATE:
1		
2		
3		
4		
5		
6		

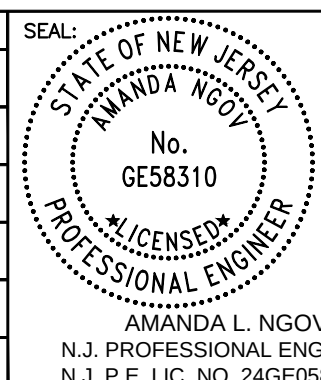


DESIGNED:	PT
DRAFTED:	PT
APPROVED:	AN
DATE:	MAY 2023

ATLANTIC CITY ELECTRIC COMPANY
QUINTON-WINDPORT TRANSMISSION
SALEM COUNTY, NJ

FRESHWATER WETLAND & COASTAL WETLAND PLAN

PROJECT NO:	LP2042450.036A
SCALE:	0 50 100 1" = 50'
SHEET NAME:	FRESHWATER WETL. & COASTAL WETL. PLAN-4
SHEET NO:	106
PAGE NO:	8 of 116

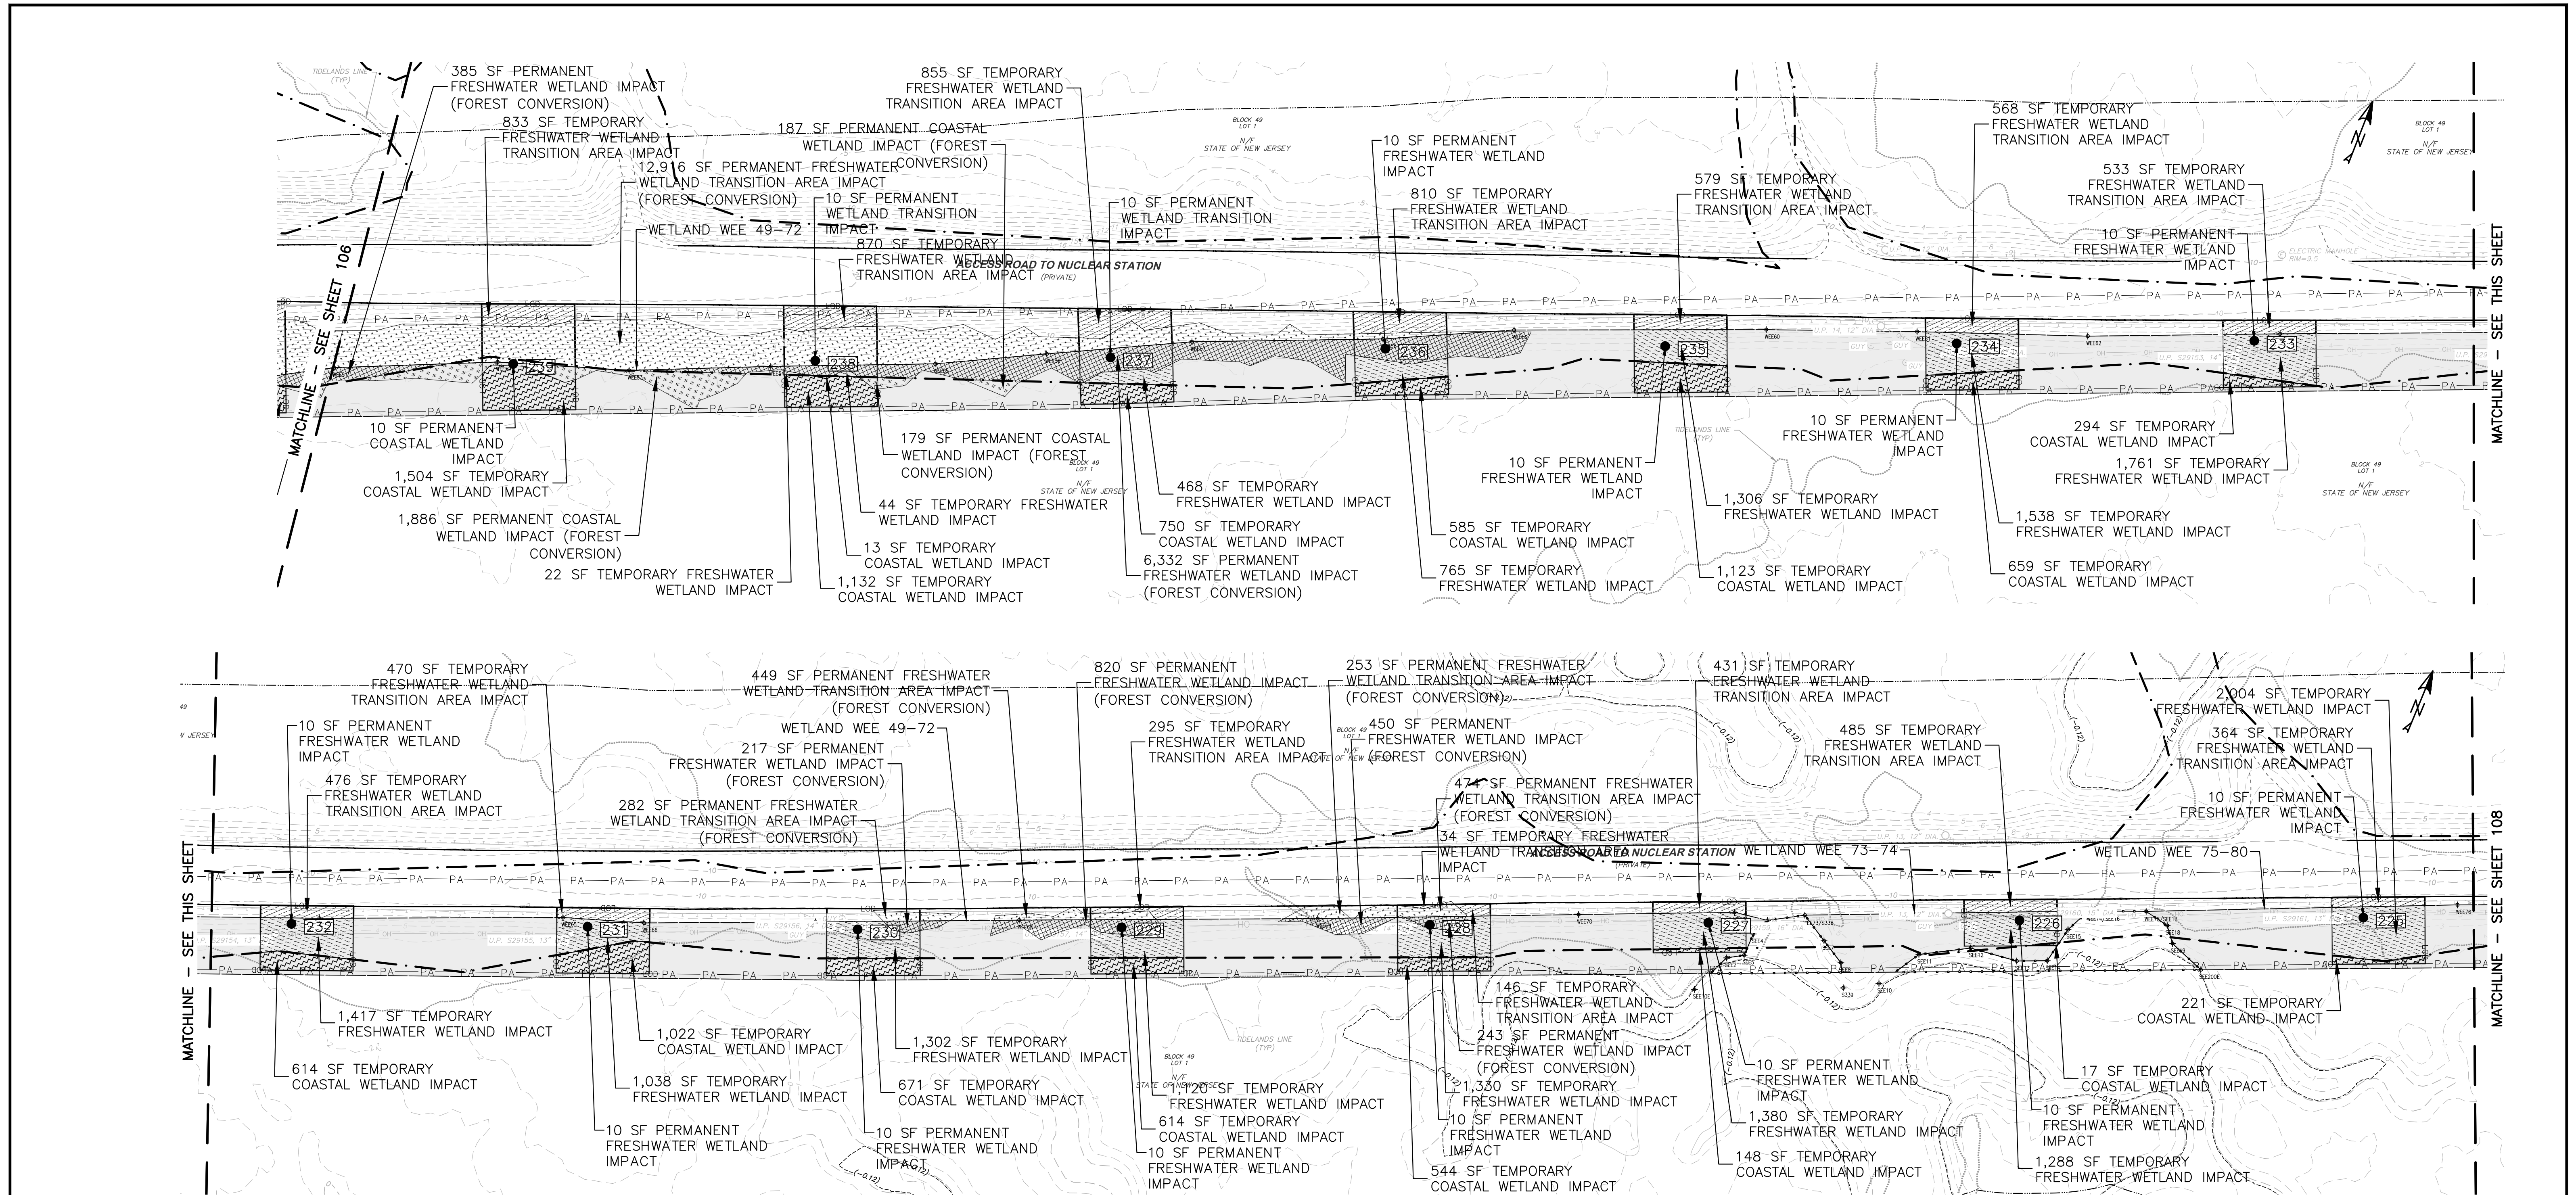

LEGEND:

OH	EXISTING OVERHEAD WIRE	PA PA PA PA	PROJECT AREA
---	EXISTING EDGE OF PAVEMENT	OHWCL OHWCL	OVERHEAD WIRE CENTER LINE
---	EXISTING DIRT/FIELD ROAD	---	PROPOSED CONTOUR
---	EXISTING FENCE	---	PROPOSED PADS AND ROADS
---	EXISTING AGRICULTURE FIELD	---	PROPOSED COMPOST FILTER SOCK
---	EXISTING GUARD RAIL	CFS	PROPOSED LIMITS OF DISTURBANCE
---	PROPERTY BOUNDARY	LOD	WETLAND BUFFER
---	EXISTING TREE VEGETATION	---	DELINEATED STREAM
---	EXISTING CONTOUR LINE	---	PROMULGATED COSTAL WETLAND LINE
---	EXISTING ROAD ROW	---	HIGH TIDE CONTOUR
---	EXISTING TIDELANDS LINE	---	
---	EXISTING EASEMENT	---	
ESMT		---	
EXISTING STRUCTURES/ BUILDINGS		---	
EXISTING STRUCTURE TO BE REMOVED		---	

PROPOSED STRUCTURE

---	DELINEATED WETLAND BOUNDARY
---	PROPOSED CONSTRUCTION MATTING
---	PERMANENT FRESHWATER WETLAND TRANSITION IMPACT
---	PERMANENT FRESHWATER WETLAND IMPACT
---	PERMANENT COSTAL WETLAND IMPACT
---	TEMPORARY FRESHWATER WETLAND TRANSITION IMPACT
---	TEMPORARY FRESHWATER WETLAND IMPACT
---	TEMPORARY COSTAL WETLAND IMPACT

	PERMANENT IMPACT [SF]	PERMANENT IMPACT DUE TO WETLAND CONVERSION [SF]	TEMPORARY IMPACT [SF]
FRESHWATER WETLANDS	120	8447	16784
FRESHWATER WETLAND TRANSITION AREAS	20	14374	7715
COASTAL WETLANDS	10	2252	991

NO.:	REVISION:	DATE:
1		
2		
3		
4		
5		
6		


STATE OF NEW JERSEY
AMANDA L. NGOV
No. GE58310
LICENSED PROFESSIONAL ENGINEER
N.J. PROFESSIONAL ENGINEER
N.J. P.E. LIC. NO. 24GE05831000

wsp **atlantic city electric**
A PHI Company
350 MT. KEMBLE AVE, SUITE 200
MORRISTOWN, NJ 07960
Phone: (973)-407-1000
NJ CERT. OF AUTHORIZATION
24GA27933700
5100 HARDING HWY.
MAYS LANDING, NJ 08330

DESIGNED:	PT
DRAFTED:	PT
APPROVED:	AN
DATE:	MAY 2023

ATLANTIC CITY ELECTRIC COMPANY
QUINTON-WINDPORT TRANSMISSION
SALEM COUNTY, NJ
FRESHWATER WETLAND & COASTAL WETLAND PLAN

PROJECT NO: LP2042450.036A
SCALE: 0 50 100
1" = 50'
SHEET NAME: FRESHWATER WETL. & COASTAL WETL. PLAN-5
SHEET NO: 107
PAGE NO: 9 of 116

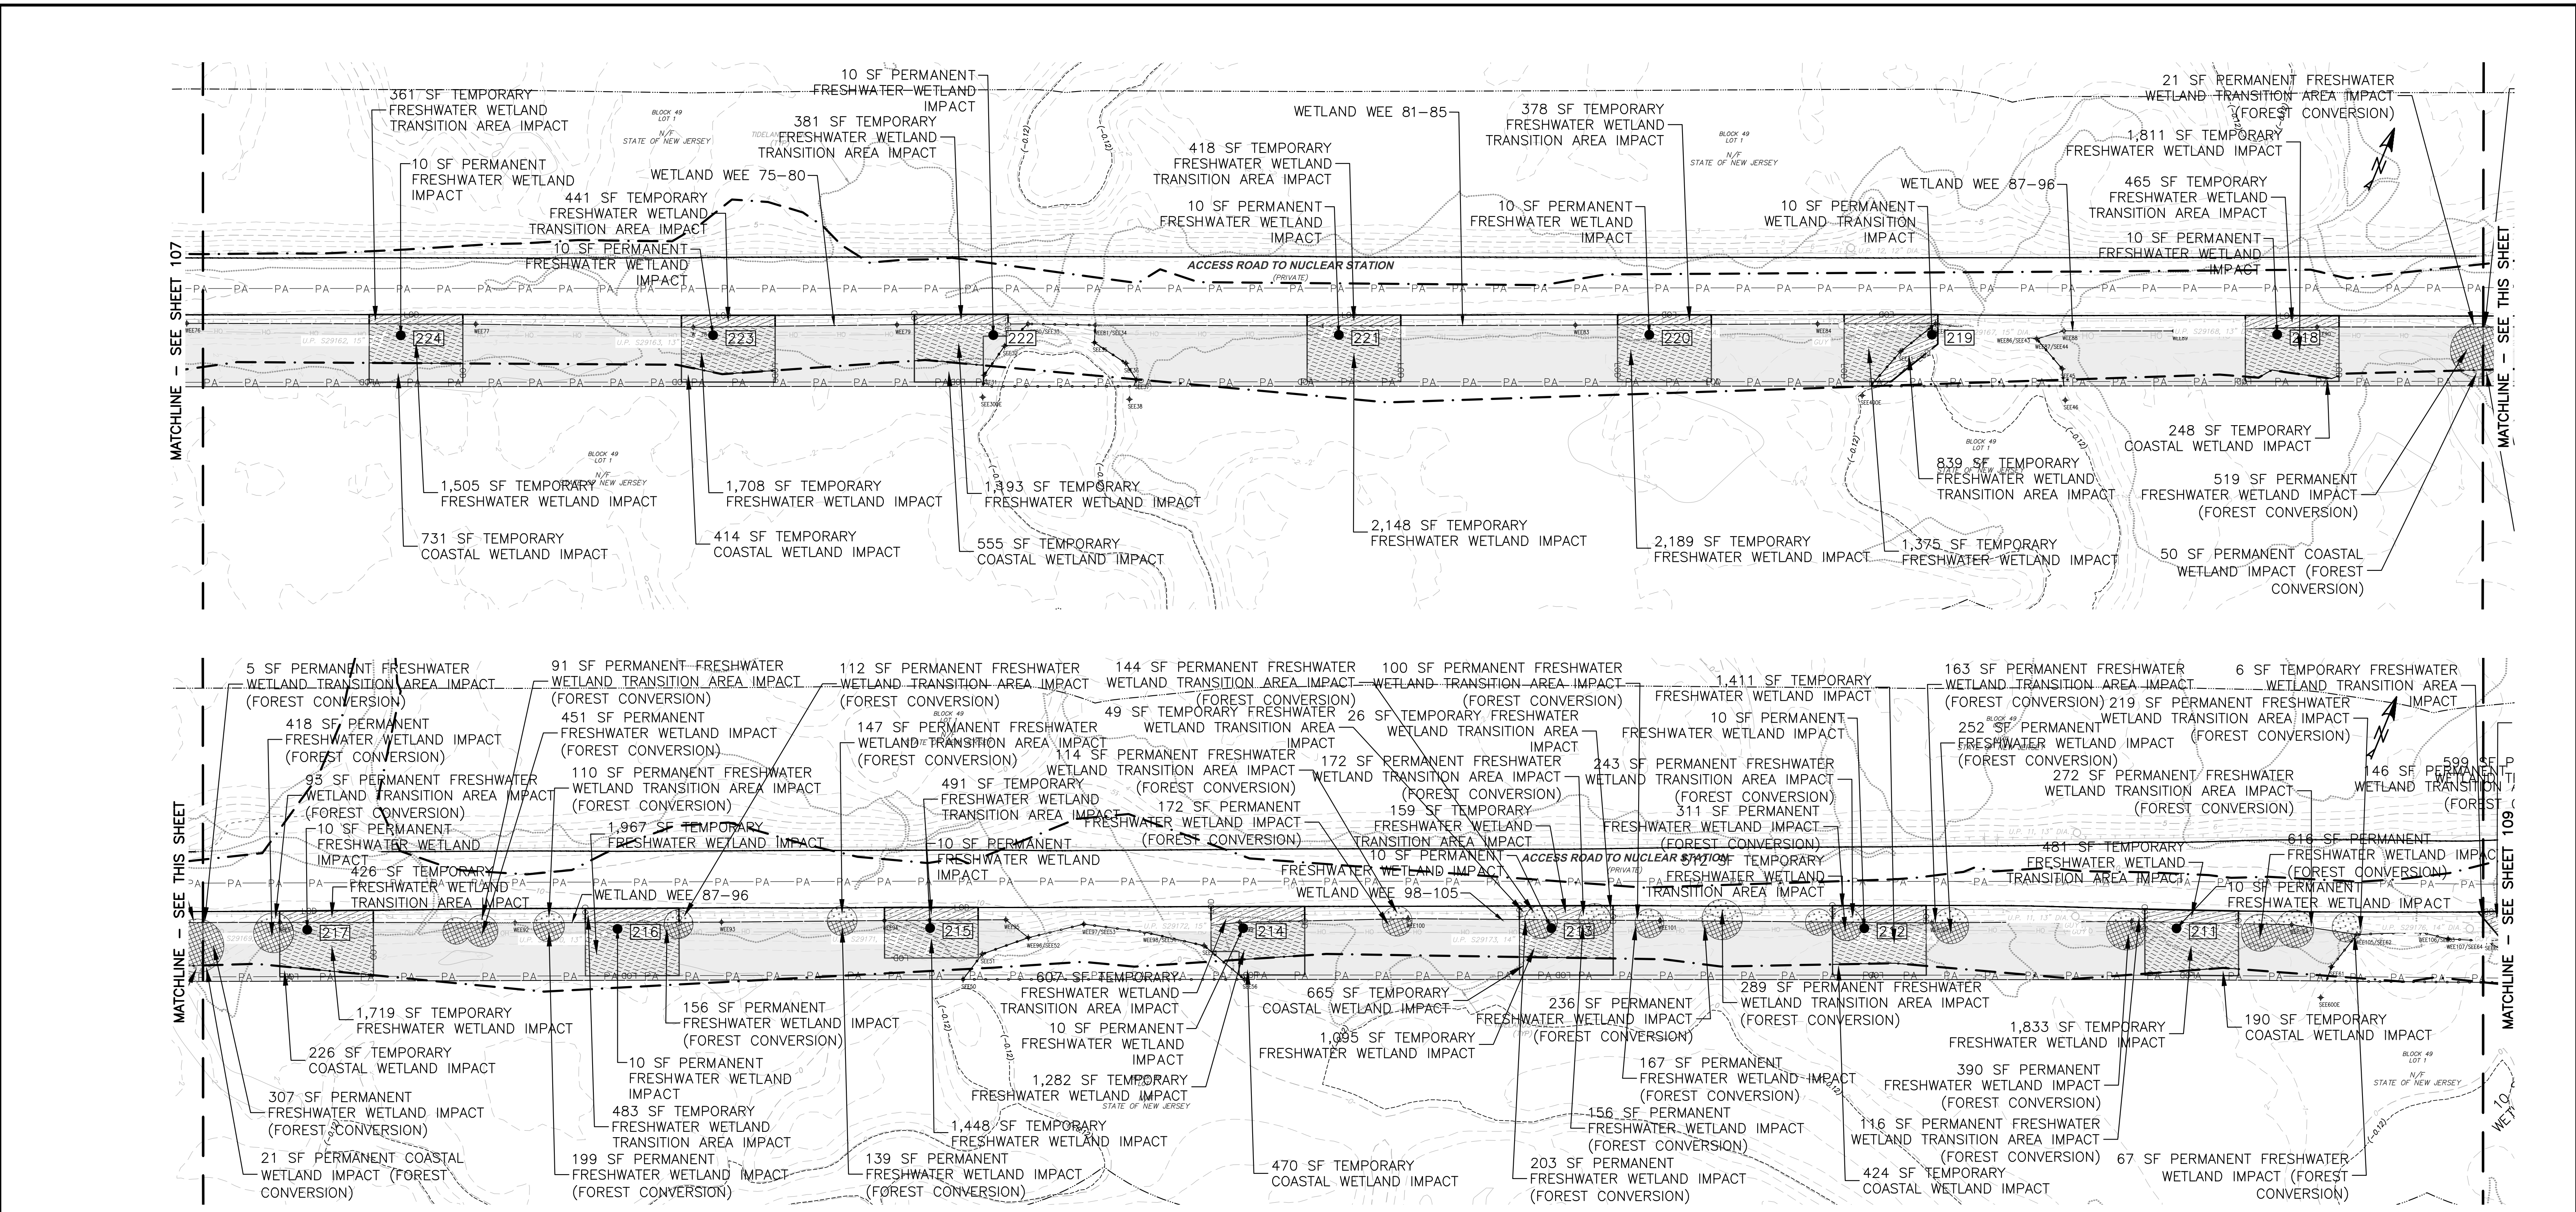

LEGEND:

OH ——— EXISTING OVERHEAD WIRE

— — — — — EXISTING EDGE OF PAVEMENT

— — — — — EXISTING DIRT/FIELD ROAD

— — — — — EXISTING FENCE

— — — — — EXISTING AGRICULTURE FIELD

— — — — — EXISTING GUARD RAIL

— — — — — PROPERTY BOUNDARY

— — — — — EXISTING TREE VEGETATION

— — — — — EXISTING CONTOUR LINE

— — — — — EXISTING ROAD ROW

— — — — — EXISTING TIDELANDS LINE

— — — — — EXISTING EASEMENT

ESMT

EXISTING STRUCTURES/ BUILDINGS

EXISTING STRUCTURE TO BE REMOVED

PA — PA — PA — PA —

— OHWCL — OHWCL —

— 50 —

— CFS —

— LOD —

— (A-102) —

PROPOSED AREA

OVERHEAD WIRE CENTER LINE

PROPOSED CONTOUR

PROPOSED PADS AND ROADS

PROPOSED COMPOST FILTER SOCK

PROPOSED LIMITS OF DISTURBANCE

WETLAND BUFFER

DELINEATED STREAM

PROMULGATED COSTAL WETLAND LINE

HIGH TIDE CONTOUR

PROPOSED STRUCTURE

DELINEATED WETLAND BOUNDARY

PROPOSED CONSTRUCTION MATTING

PERMANENT FRESHWATER WETLAND TRANSITION IMPACT

PERMANENT FRESHWATER WETLAND IMPACT

PERMANENT COSTAL WETLAND IMPACT

TEMPORARY FRESHWATER WETLAND TRANSITION IMPACT

TEMPORARY FRESHWATER WETLAND IMPACT

TEMPORARY COSTAL WETLAND IMPACT

WETLAND WEE 75-80

WETLAND WEE 81-85

WETLAND WEE 87-96

WETLAND WEE 98-105

	PERMANENT IMPACT [SF]	PERMANENT IMPACT DUE TO WETLAND CONVERSION [SF]	TEMPORARY IMPACT [SF]
FRESHWATER WETLANDS	130	4757	22684
FRESHWATER WETLAND TRANSITION AREAS	10	24010	6491
COASTAL WETLANDS	0	71	3921

NO.: 1

REVISION: 2

DATE: 3

4

5

6

SEAL: STATE OF NEW JERSEY

AMANDA L. NGOV

No. GE58310

PROFESSIONAL ENGINEER

N.J. PROFESSIONAL ENGINEER

N.J. P.E. LIC. NO. 24GE05831000

WSP

atlantic city electric

A Phil Company

350 MT. KEMBLE AVE, SUITE 200 MORRISTOWN, NJ 07960

Phone: (973) 407-1000

NJ CERT. OF AUTHORIZATION 24GA27933700

5100 HARDING HWY. MAYS LANDING, NJ 08330

DESIGNED: PT

DRAFTED: PT

APPROVED: AN

DATE: MAY 2023

ATLANTIC CITY ELECTRIC COMPANY

QUINTON-WINDPORT TRANSMISSION

SALEM COUNTY, NJ

FRESHWATER WETLAND & COASTAL WETLAND PLAN

PROJECT NO: LP2042450.036A


SCALE: 0 50 100

1" = 50'

SHEET NAME: FRESHWATER WETL. & COASTAL WETL. PLAN-6


SHEET NO: 108

PAGE NO: 10 of 116

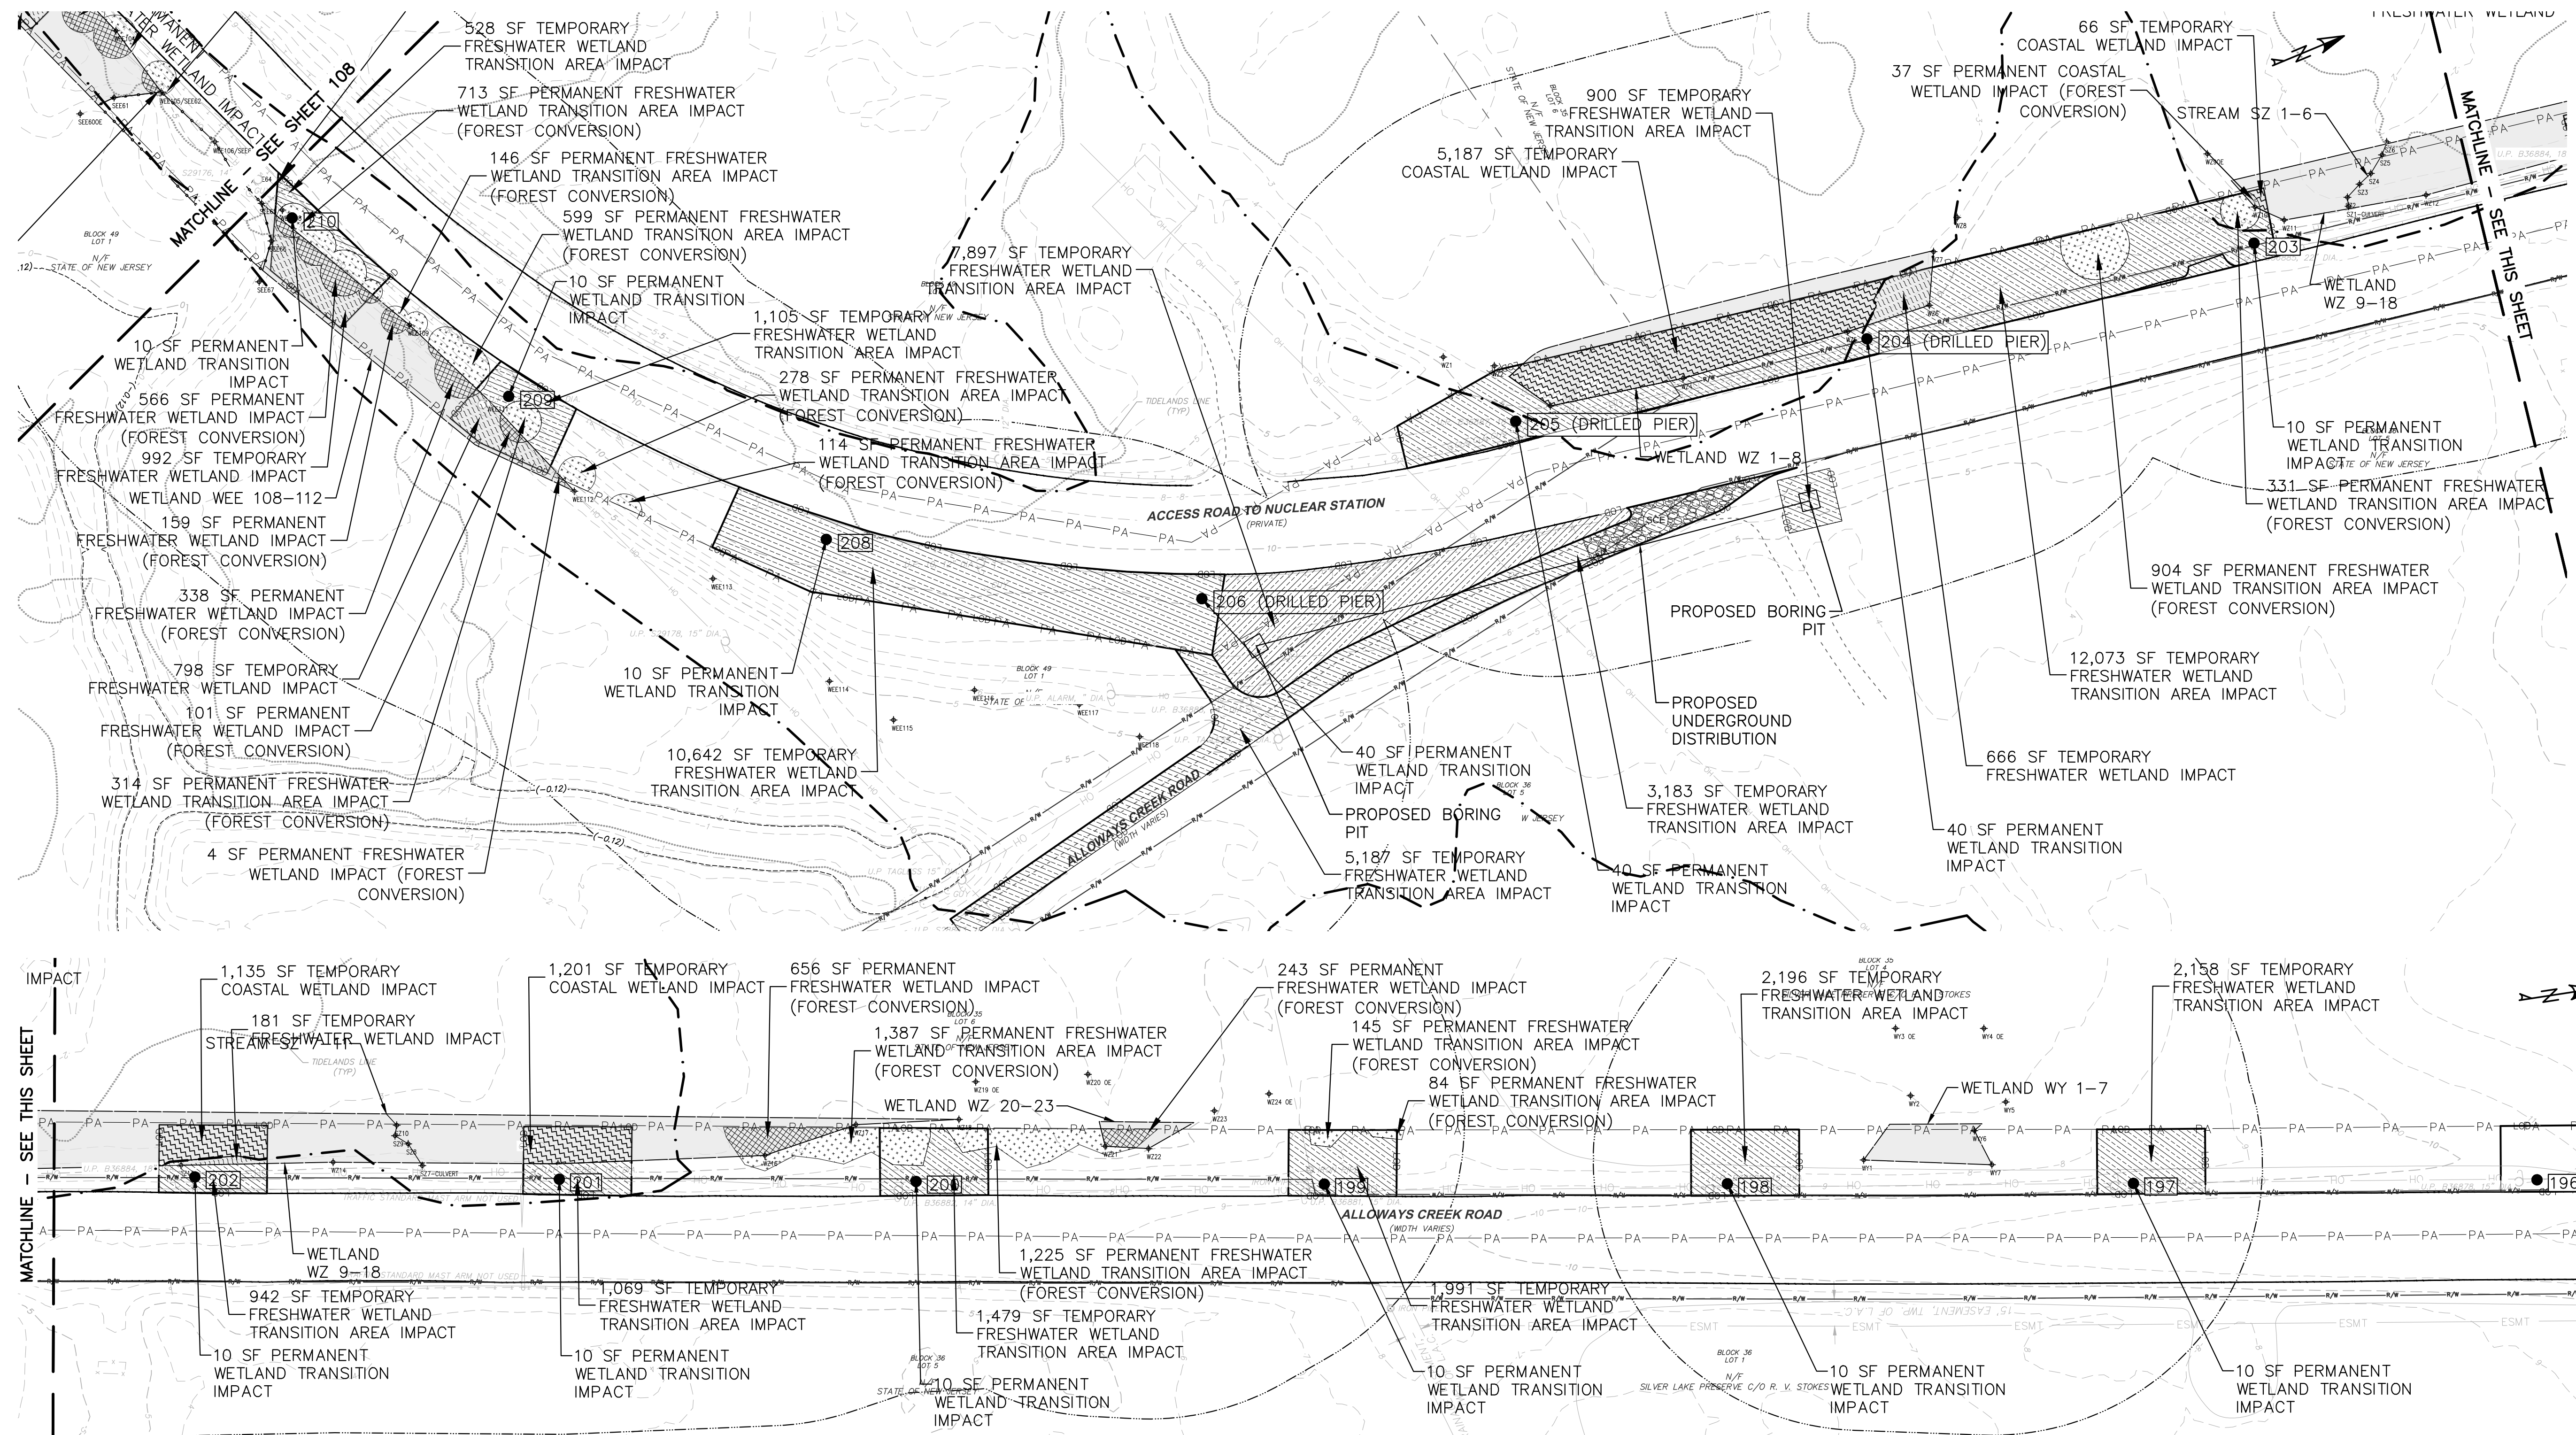

	PERMANENT IMPACT [SF]	PERMANENT IMPACT DUE TO WETLAND CONVERSION [SF]	TEMPORARY IMPACT [SF]
FRESHWATER WETLANDS	0	2066	2637
FRESHWATER WETLAND TRANSITION AREAS	220	6506	51350
COASTAL WETLANDS	0	37	7589

NO.:	REVISION:	DATE:
1		
2		
3		
4		
5		
6		

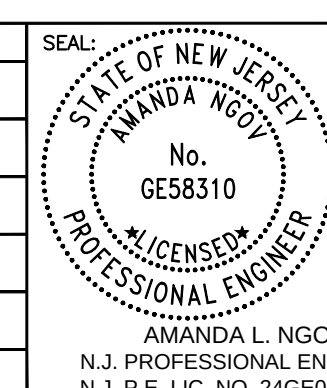

wsp **atlantic city**
electric
A PHI Company

350 MT. KEMBLE AVE, SUITE 200
MORRISTOWN, NJ 07960
Phone: (973)-407-1000
NJ CERT. OF AUTHORIZATION

5100 HARDING HWY.
MAYS LANDING, NJ 08330


DESIGNED:	PT
DRAFTED:	PT
APPROVED:	AN
DATE:	MAY 2023

ATLANTIC CITY ELECTRIC COMPANY
QUINTON-WINDPORT TRANSMISSION
SALEM COUNTY, NJ


FRESHWATER WETLAND & COASTAL
WETLAND PLAN

PROJECT NO: LP2042450.036A	
SCALE: 	
SHEET NAME: FRESHWATER WETL. & COASTAL WETL. PLAN-7	
SHEET NO: 109	PAGE NO: 11 of 116



LEGEND:

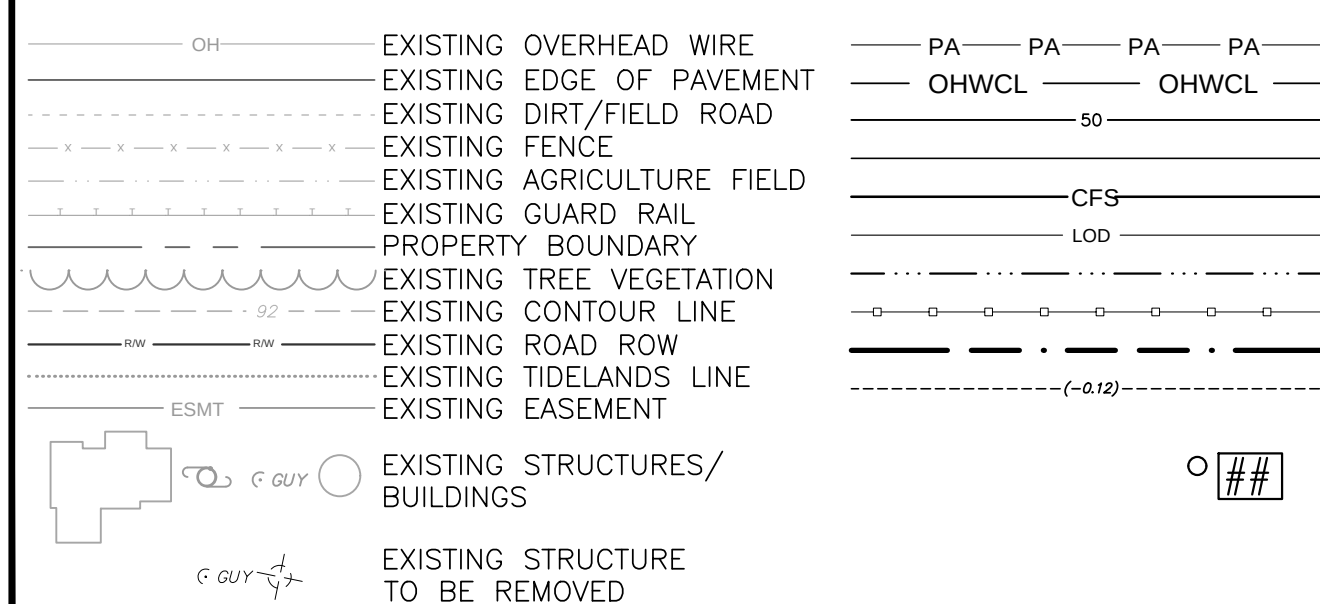



PROJECT AREA
OVERHEAD WIRE CENTER LINE
PROPOSED CONTOUR
PROPOSED PADS AND ROADS
PROPOSED COMPOST FILTER SOCK
PROPOSED LIMITS OF DISTURBANCE
WETLAND BUFFER
DELINEATED STREAM
PROMULGATED COSTAL WETLAND LINE
HIGH TIDE CONTOUR

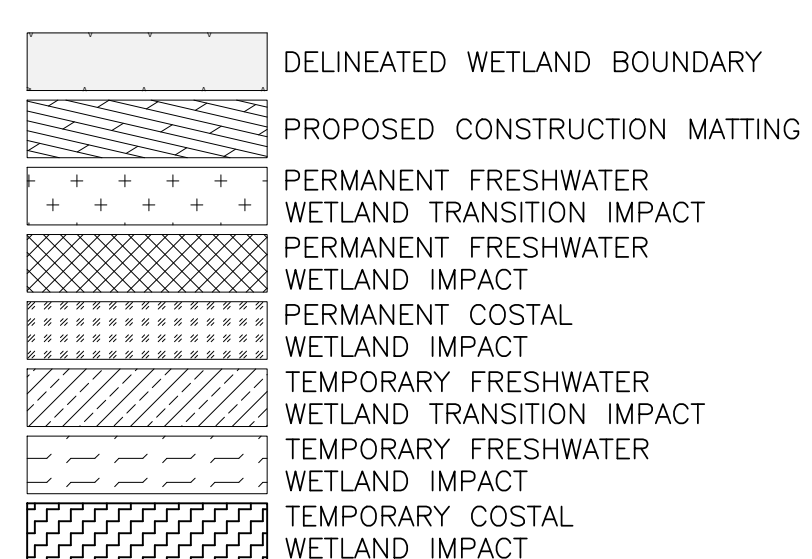

PROPOSED STRUCTURE

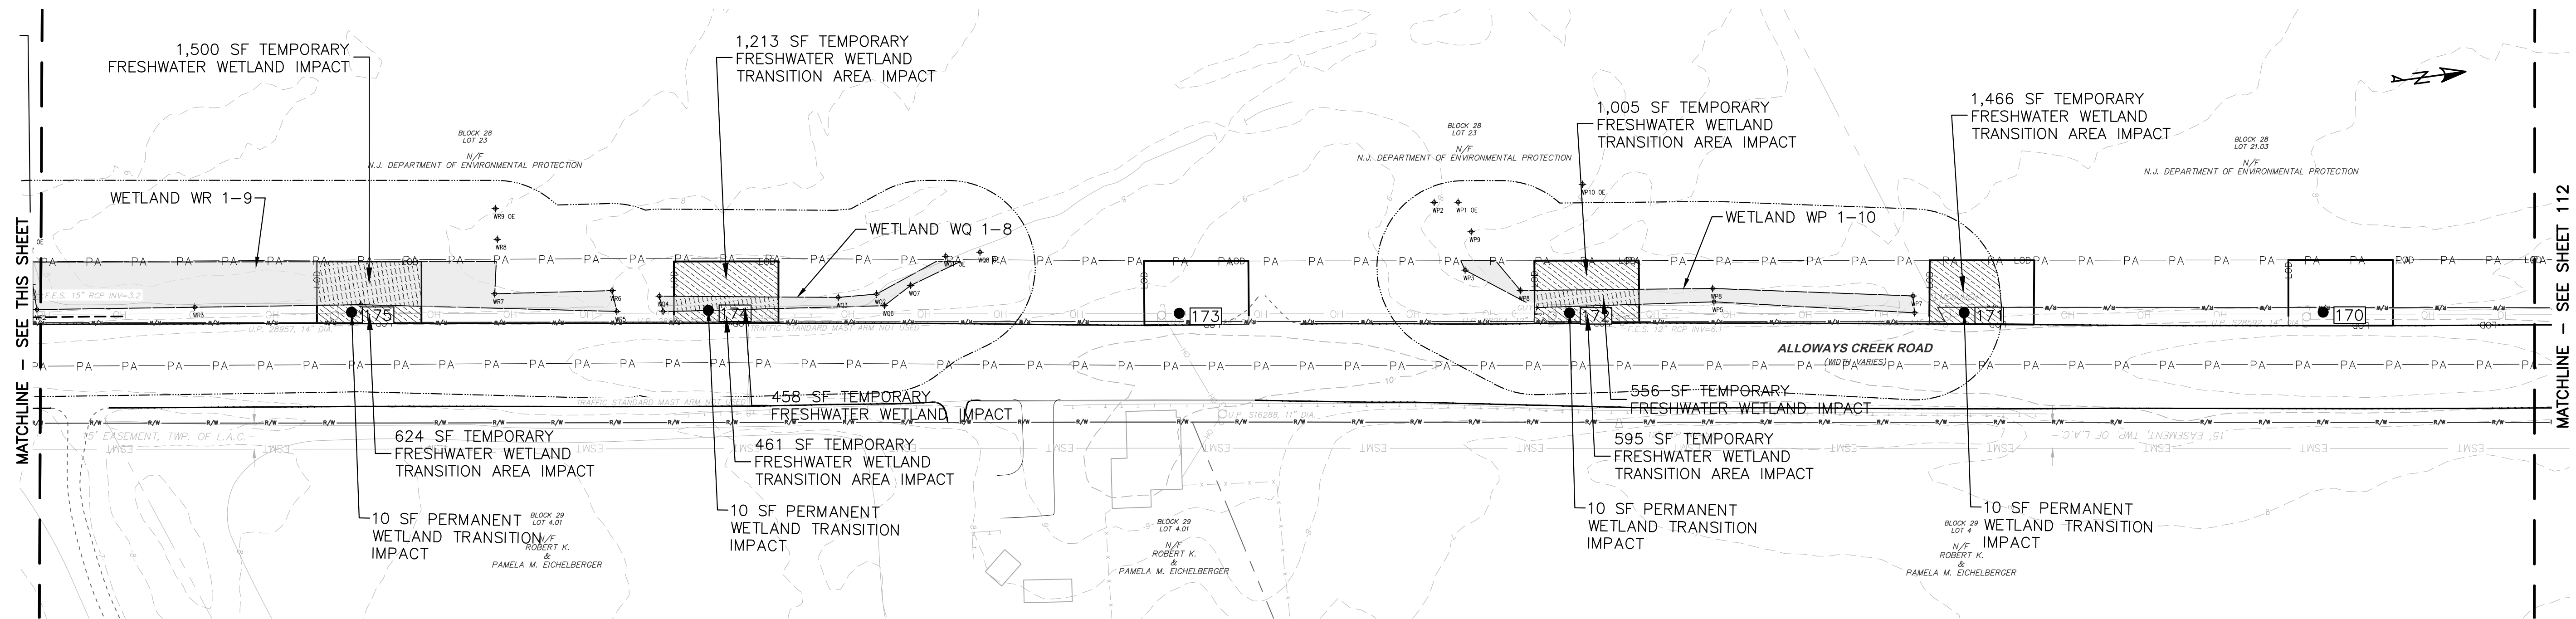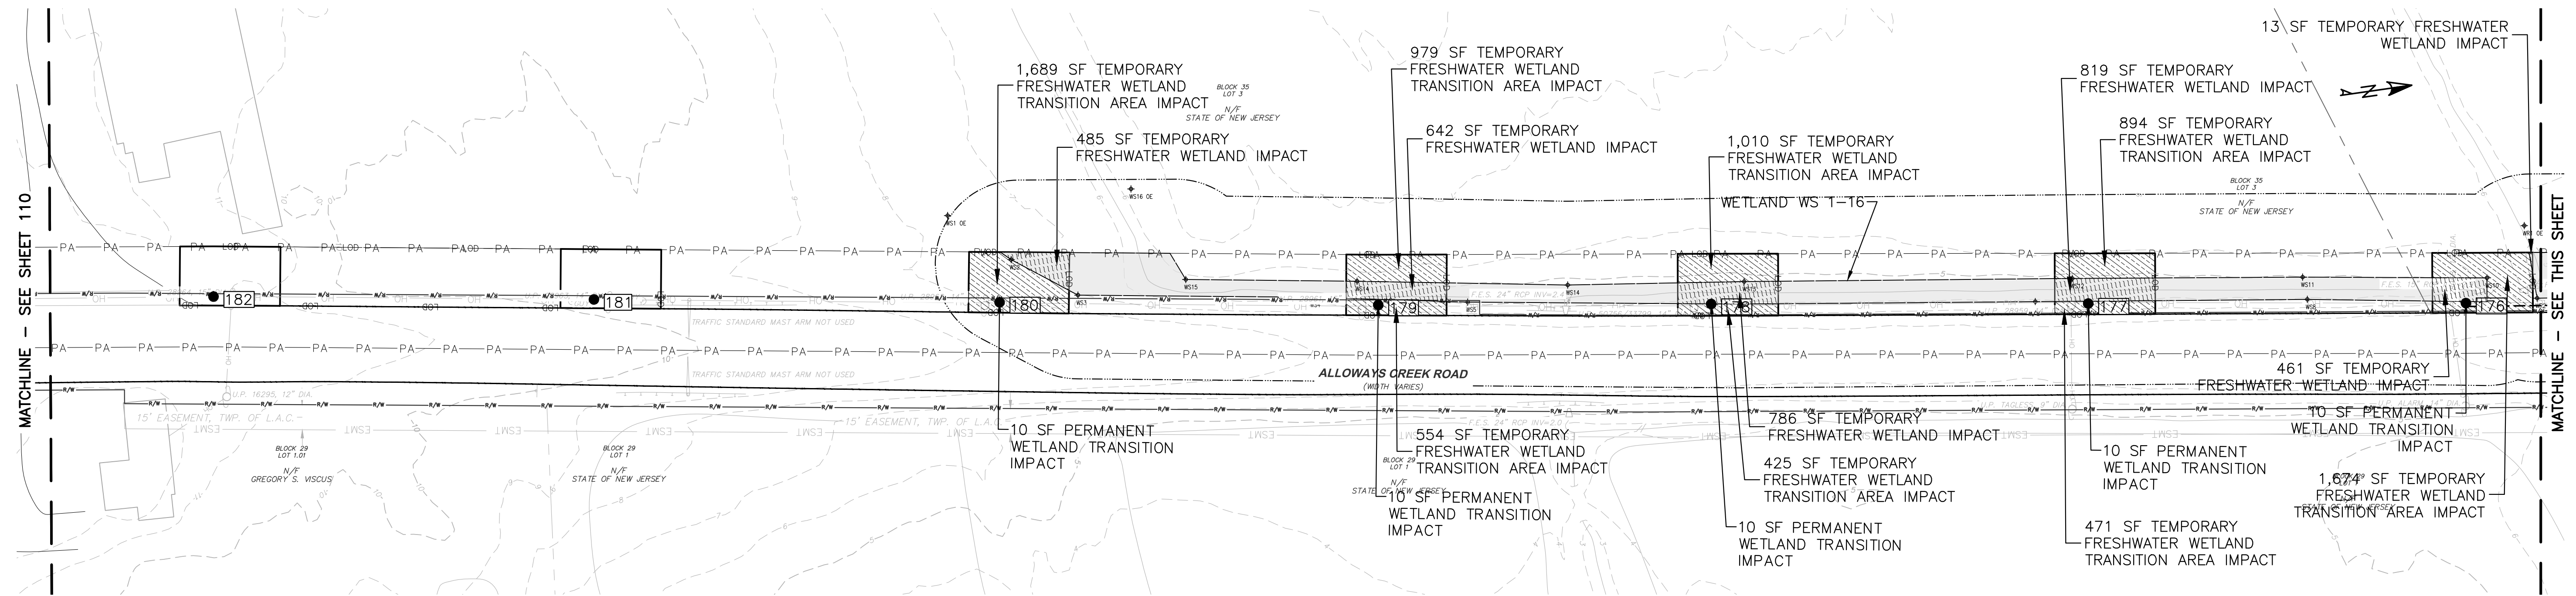


LEGEND:

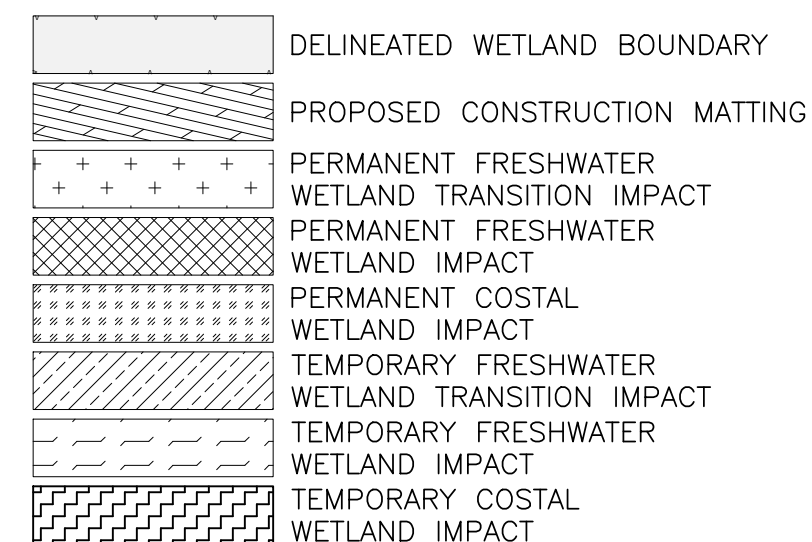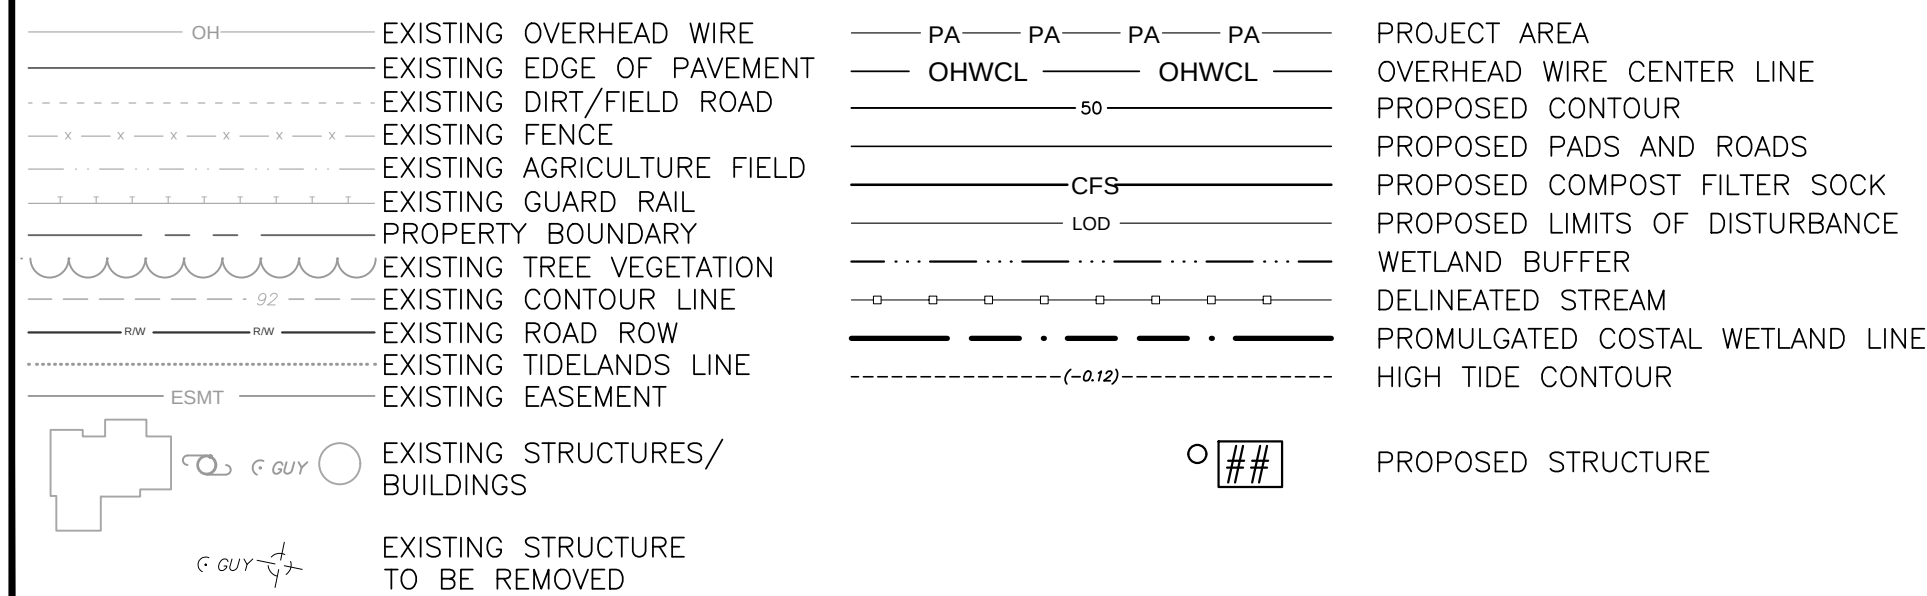

	PERMANENT IMPACT [SF]	PERMANENT IMPACT DUE TO WETLAND CONVERSION [SF]	TEMPORARY IMPACT [SF]
FRESHWATER WETLANDS	0	0	5720
FRESHWATER WETLAND TRANSITION AREAS	90	0	13060
COASTAL WETLANDS	0	0	0

NO.:	REVISION:	DATE:
1		
2		
3		
4		
5		
6		

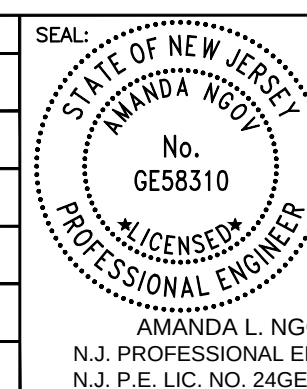

wsp  **atlantic city
electric**
A P&H Company


350 MT. KEMBLE AVE, SUITE 200
MORRISTOWN, NJ 07960
Phone: (973)-407-1000
NJ CERT. OF AUTHORIZATION
24GA27933700


5100 HARDING HWY.
MAYS LANDING, NJ 08830

DESIGNED:	PT
DRAFTED:	PT
APPROVED:	AN
DATE:	MAY 2023

ATLANTIC CITY ELECTRIC COMPANY
QUINTON-WINDPORT TRANSMISSION
SALEM COUNTY, NJ

FRESHWATER WETLAND & COASTAL
WETLAND PLAN

 PROJECT NO: LP2042450.036A	
SCALE: 	
SHEET NAME: FRESHWATER WETL. & COASTAL WETL. PLAN-9	
SHEET NO: 111	PAGE NO: 13 of 116

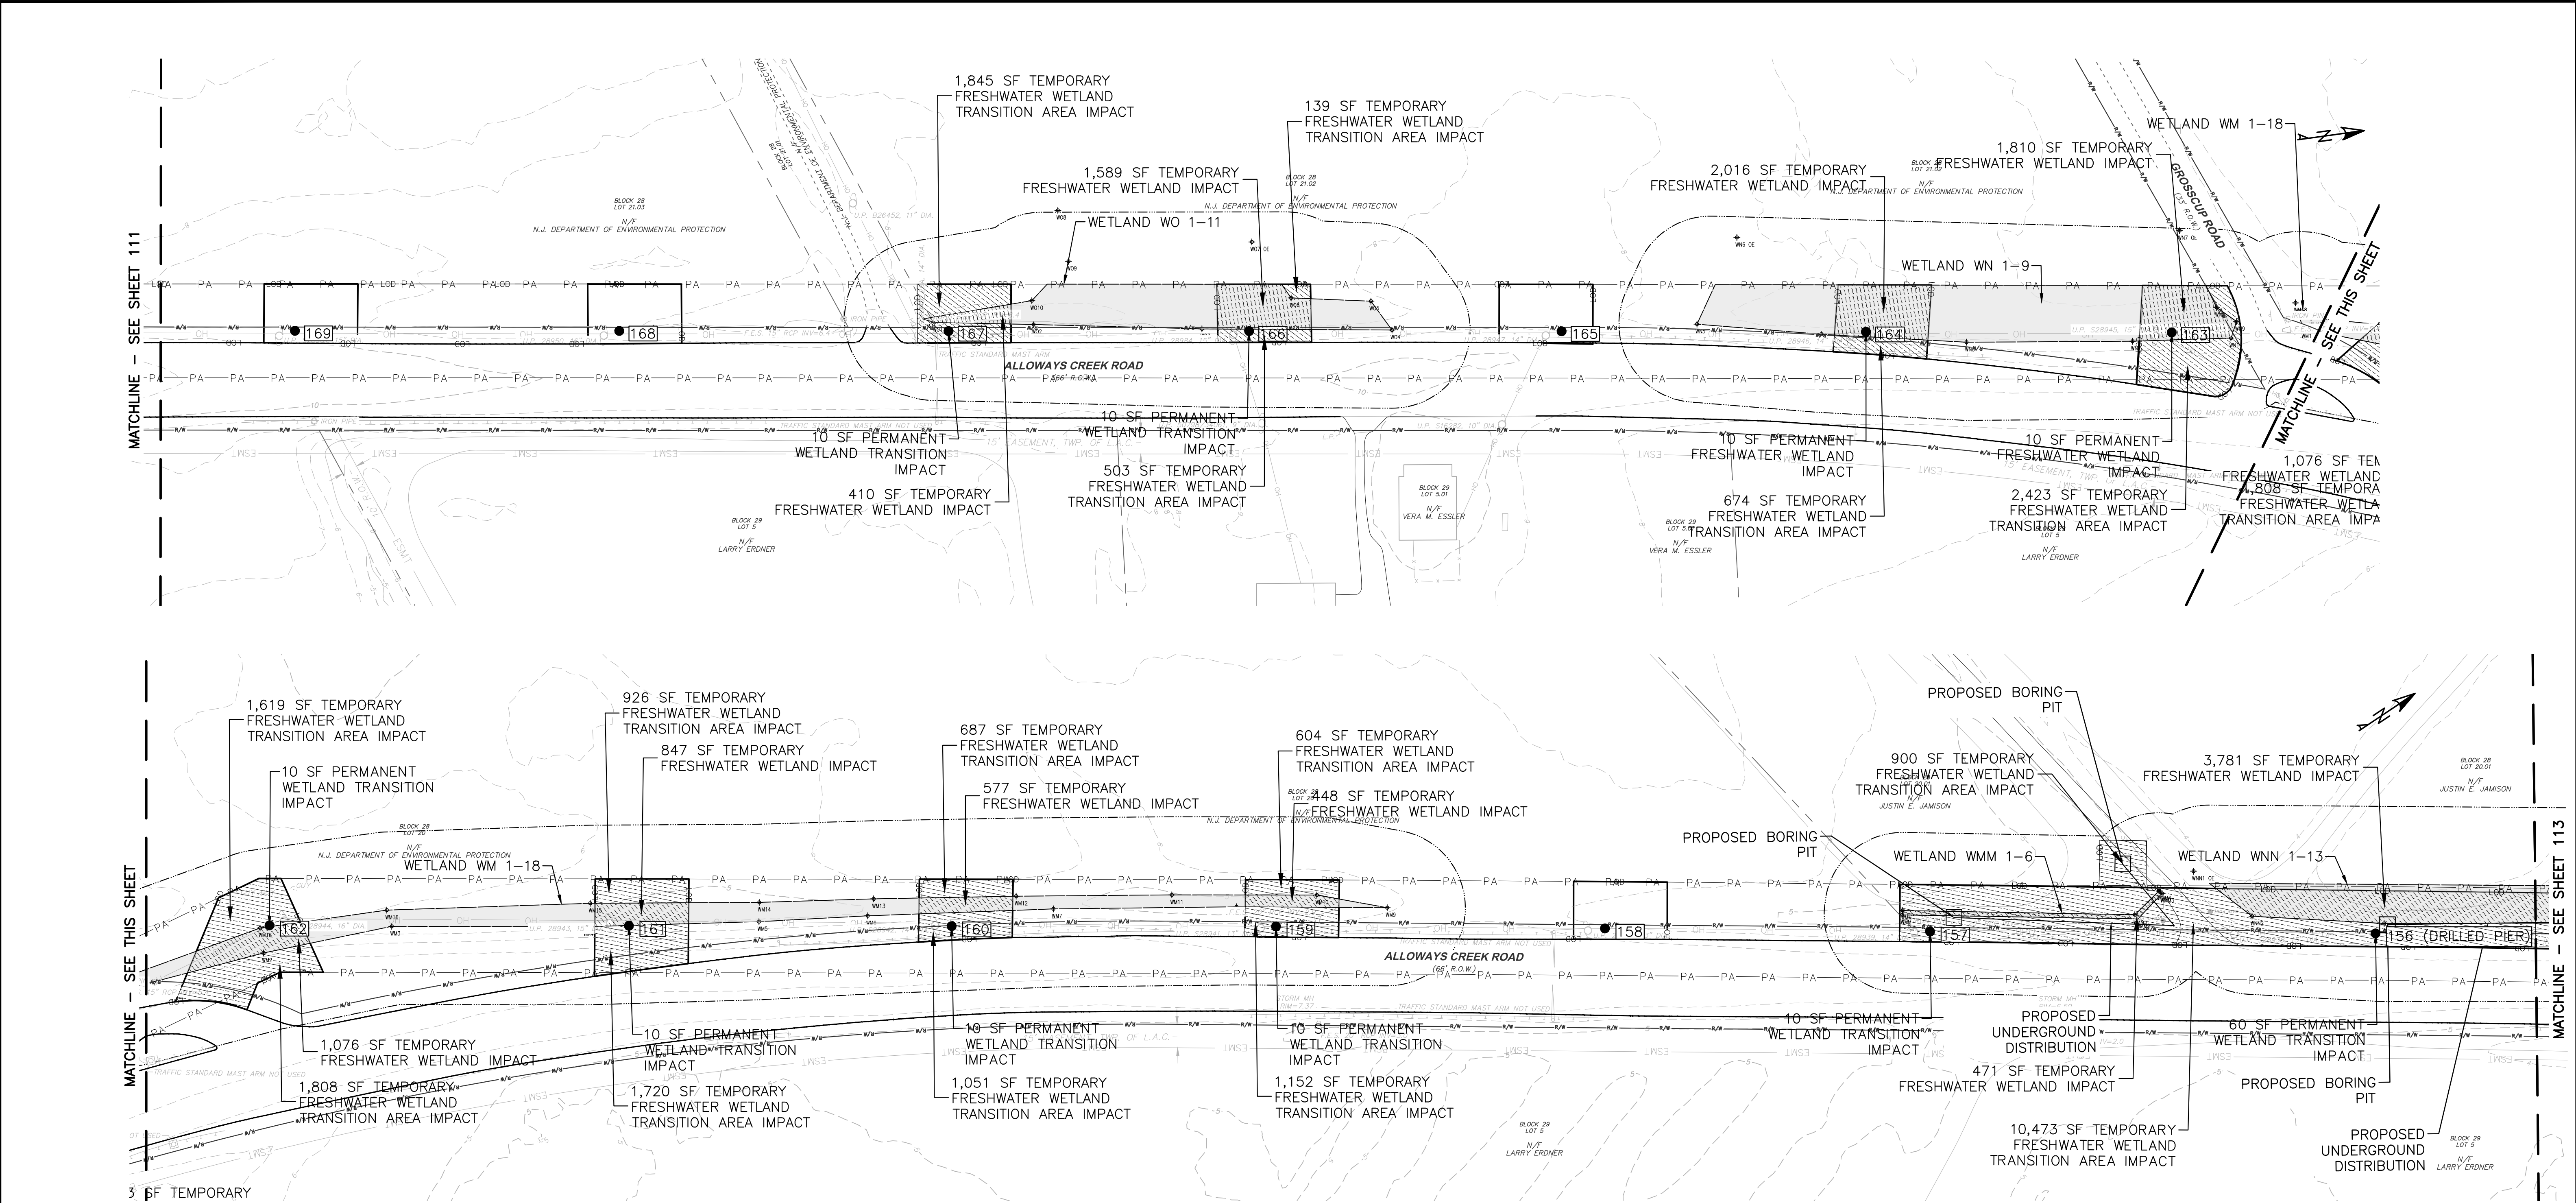

LEGEND:

OH ——— EXISTING OVERHEAD WIRE

——— EXISTING EDGE OF PAVEMENT

——— EXISTING DIRT/FIELD ROAD

——— EXISTING FENCE

——— EXISTING AGRICULTURE FIELD

——— EXISTING GUARD RAIL

——— PROPERTY BOUNDARY

——— EXISTING TREE VEGETATION

——— EXISTING ROAD ROW

——— EXISTING TIDELANDS LINE

——— EXISTING EASEMENT

EXISTING STRUCTURES/
BUILDINGS

EXISTING STRUCTURE
TO BE REMOVED

PA — PA — PA — PA —

OHWCL — OHWCL —

50 —

CFS —

LOD —

(-0.12) —

PROPOSED STRUCTURE

PROJECT AREA

OVERHEAD WIRE CENTER LINE

PROPOSED CONTOUR

PROPOSED PADS AND ROADS

PROPOSED COMPOST FILTER SOCK

PROPOSED LIMITS OF DISTURBANCE

WETLAND BUFFER

DELINEATED STREAM

PROMULGATED COSTAL WETLAND LINE

HIGH TIDE CONTOUR

DELINEATED WETLAND BOUNDARY

PROPOSED CONSTRUCTION MATTING

PERMANENT FRESHWATER WETLAND TRANSITION IMPACT

PERMANENT FRESHWATER WETLAND IMPACT

PERMANENT COSTAL WETLAND IMPACT

TEMPORARY FRESHWATER WETLAND TRANSITION IMPACT

TEMPORARY FRESHWATER WETLAND IMPACT

TEMPORARY COSTAL WETLAND IMPACT

	PERMANENT IMPACT [SF]	PERMANENT IMPACT DUE TO WETLAND CONVERSION [SF]	TEMPORARY IMPACT [SF]
FRESHWATER WETLANDS	20	0	13025
FRESHWATER WETLAND TRANSITION AREAS	130	0	26524
COASTAL WETLANDS	0	0	0

NO.: 1 2 3 4 5 6

REVISION:

DATE:

SEAL: STATE OF NEW JERSEY AMANDA L. NGOV No. GE58310 LICENSED PROFESSIONAL ENGINEER N.J. PROFESSIONAL ENGINEER N.J. P.E. LIC. NO. 24GE05831000

350 MT. KEMBLE AVE, SUITE 200 MORRISTOWN, NJ 07960 Phone: (973)-407-1000 NJ CERT. OF AUTHORIZATION 24GA27933700

atlantic city electric A Phil Company 5100 HARDING HWY. MAYS LANDING, NJ 08330

DESIGNED: PT

DRAFTED: PT

APPROVED: AN

DATE: MAY 2023

ATLANTIC CITY ELECTRIC COMPANY QUINTON-WINDPORT TRANSMISSION SALEM COUNTY, NJ


FRESHWATER WETLAND & COASTAL WETLAND PLAN

PROJECT NO: LP2042450.036A

SCALE: 0 50 100 1" = 50'

SHEET NAME: FRESHWATER WETL. & COASTAL WETL. PLAN-10

SHEET NO: 112 PAGE NO: 14 of 116

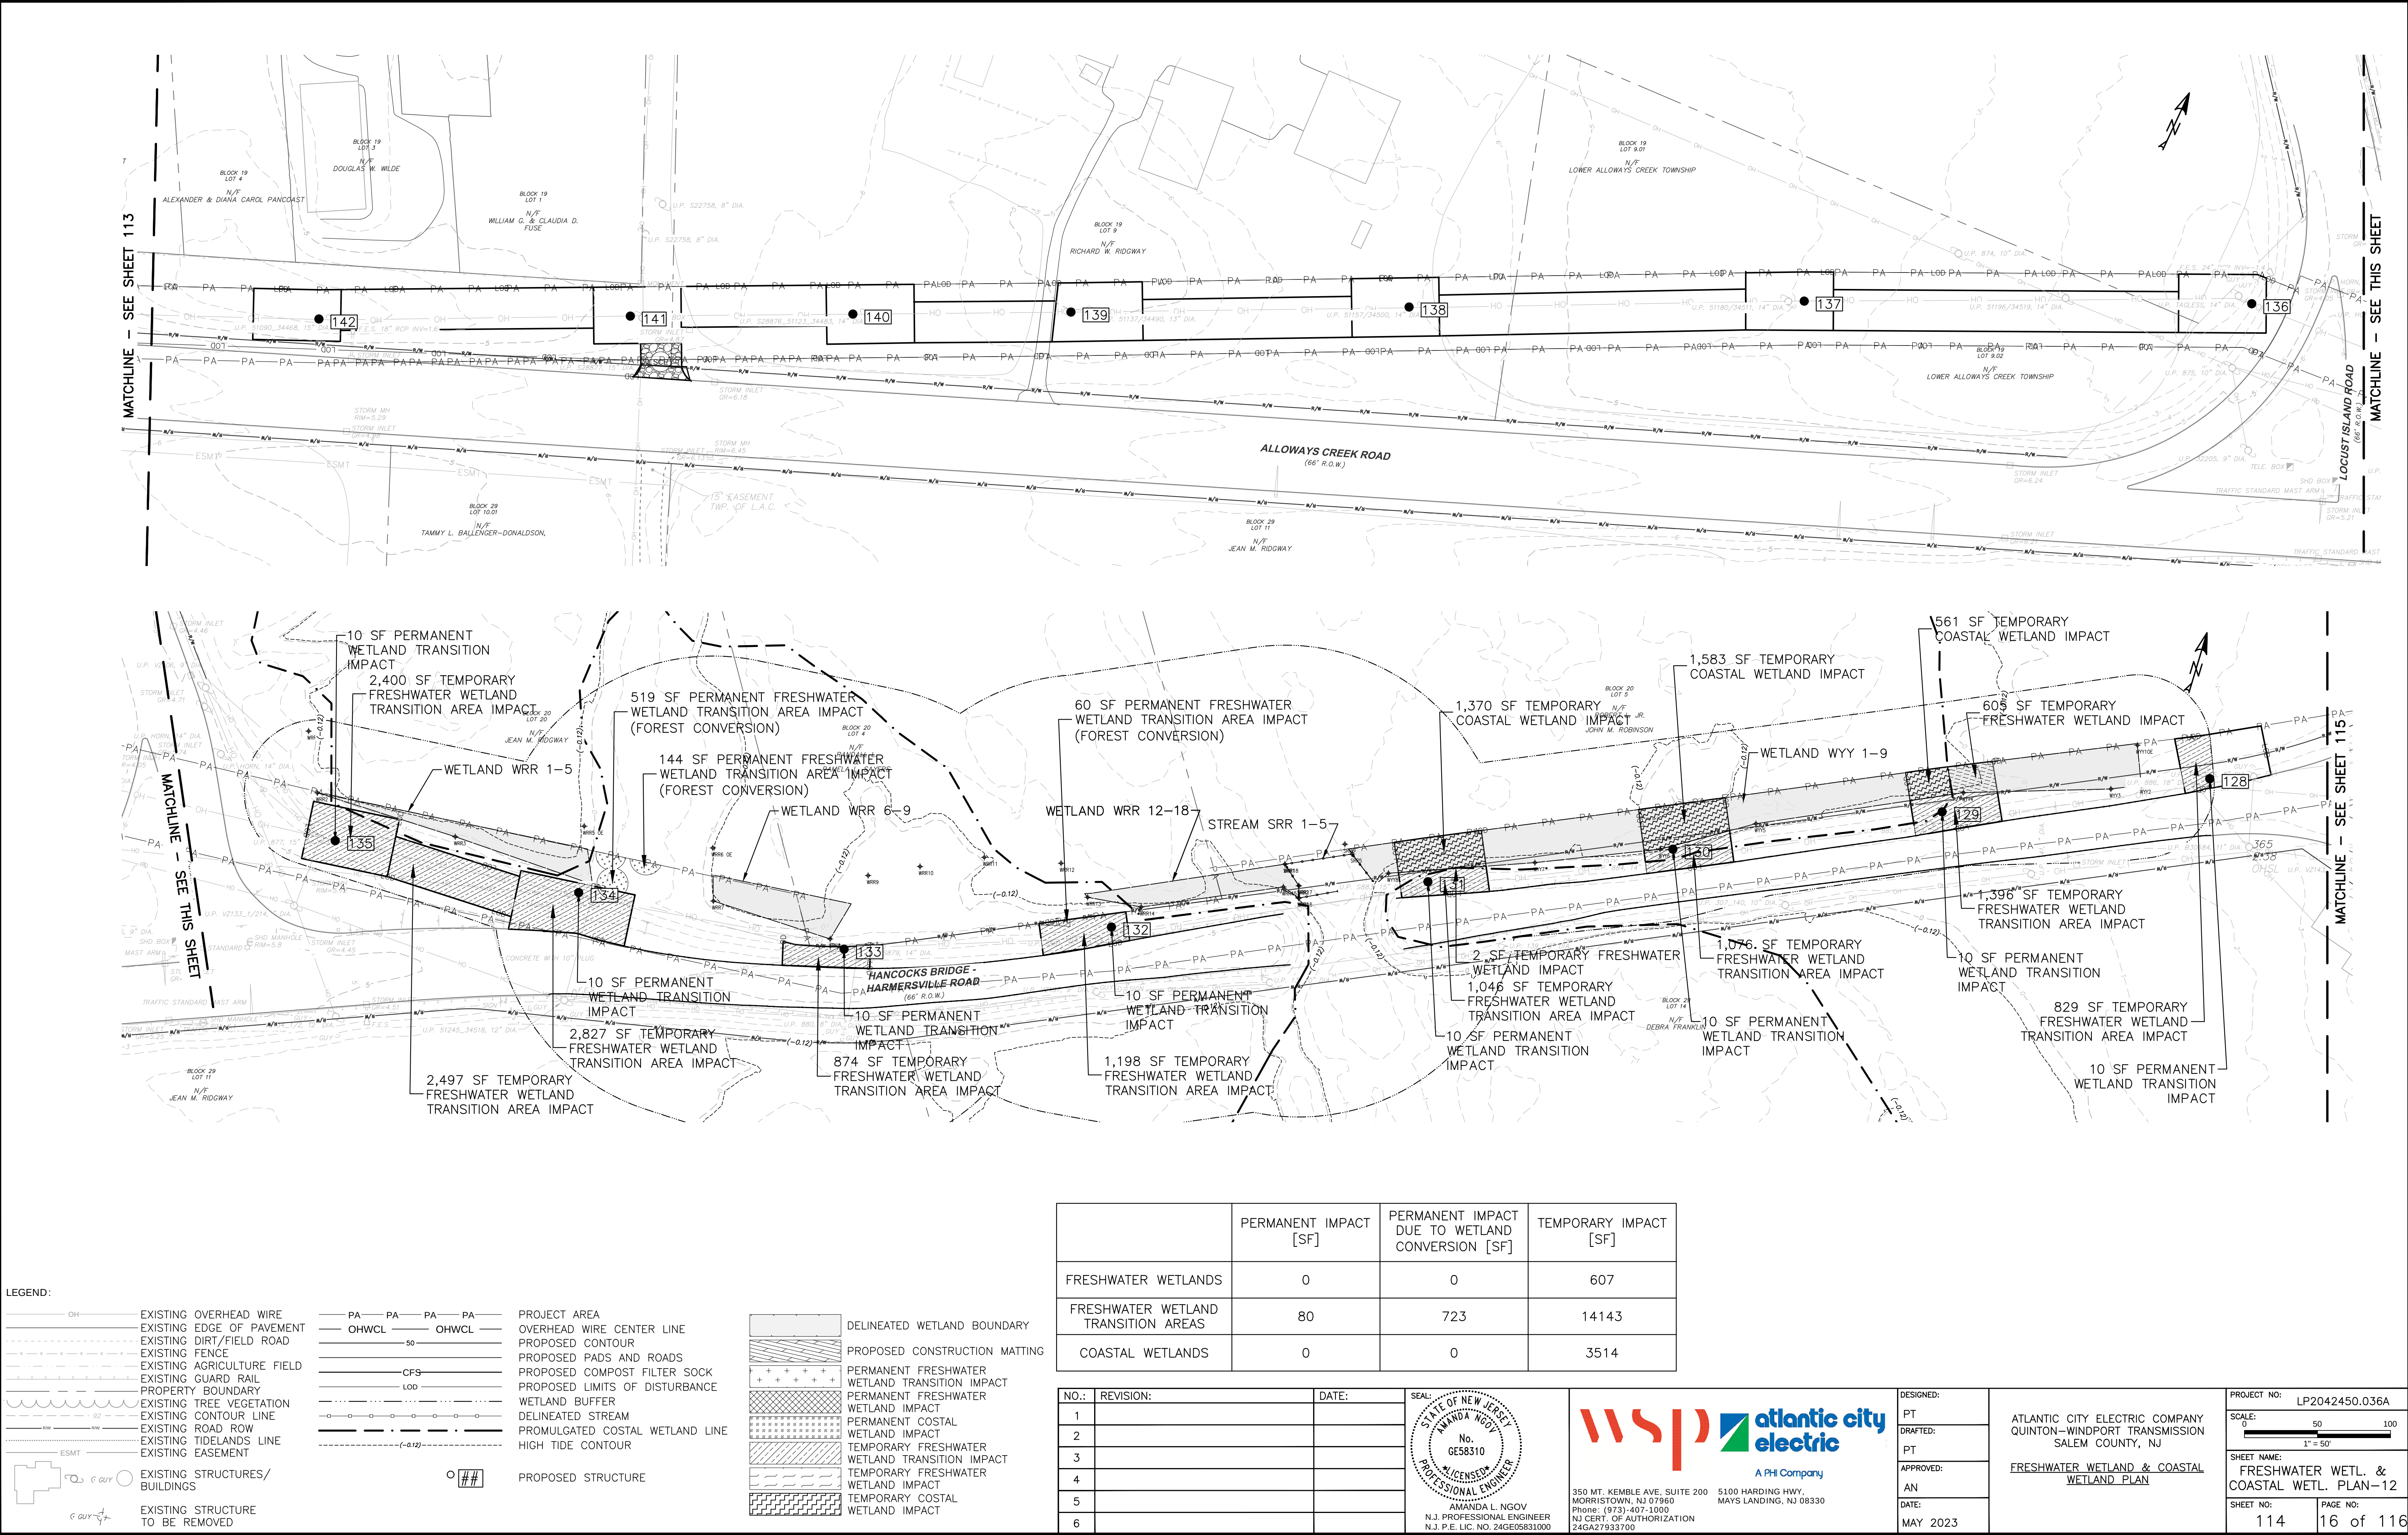

LEGEND:

OH

EXISTING OVERHEAD WIRE

EXISTING EDGE OF PAVEMENT

EXISTING DIRT/FIELD ROAD

EXISTING FENCE

EXISTING AGRICULTURE FIELD

EXISTING GUARD RAIL

PROPERTY BOUNDARY

EXISTING TREE VEGETATION

EXISTING CONTOUR LINE

EXISTING ROAD ROW

EXISTING TIDELANDS LINE

EXISTING EASEMENT

EXISTING STRUCTURES/
BUILDINGS

EXISTING STRUCTURE
TO BE REMOVED

PA PA PA PA

OHWCL OHWCL

50

CFS

LOD

(-0.12)

PROPOSED STRUCTURE

PROJECT AREA

OVERHEAD WIRE CENTER LINE

PROPOSED CONTOUR

PROPOSED PADS AND ROADS

PROPOSED COMPOST FILTER SOCK

PROPOSED LIMITS OF DISTURBANCE

WETLAND BUFFER

DELINEATED STREAM

PROMULGATED COSTAL WETLAND LINE

HIGH TIDE CONTOUR

DELINEATED WETLAND BOUNDARY

PROPOSED CONSTRUCTION MATTING

PERMANENT FRESHWATER
WETLAND TRANSITION IMPACT

PERMANENT FRESHWATER
WETLAND IMPACT

PERMANENT COSTAL
WETLAND IMPACT

TEMPORARY FRESHWATER
WETLAND TRANSITION IMPACT

TEMPORARY FRESHWATER
WETLAND IMPACT

TEMPORARY COSTAL
WETLAND IMPACT

	PERMANENT IMPACT [SF]	PERMANENT IMPACT DUE TO WETLAND CONVERSION [SF]	TEMPORARY IMPACT [SF]
FRESHWATER WETLANDS	0	0	607
FRESHWATER WETLAND TRANSITION AREAS	80	723	14143
COASTAL WETLANDS	0	0	3514

NO.: 1

REVISION:

DATE:

SEAL: STATE OF NEW JERSEY

AMANDA L. NGOV

No. GE58310

LICENSED PROFESSIONAL ENGINEER

N.J. PROFESSIONAL ENGINEER

AMANDA L. NGOV

N.J. P.E. LIC. NO. 24GE05831000

WSP

atlantic city electric

A Phil Company

350 MT. KEMBLE AVE, SUITE 200
MORRISTOWN, NJ 07960
Phone: (973)-407-1000
NJ CERT. OF AUTHORIZATION
24GA27933700

5100 HARDING HWY.
MAYS LANDING, NJ 08330

DESIGNED: PT

DRAFTED: PT

APPROVED: AN

DATE: MAY 2023

ATLANTIC CITY ELECTRIC COMPANY
QUINTON-WINDPORT TRANSMISSION
SALEM COUNTY, NJ

FRESHWATER WETLAND & COASTAL
WETLAND PLAN


PROJECT NO: LP2042450.036A


SCALE: 0 50 100
1" = 50'

SHEET NAME: FRESHWATER WETL. & COASTAL WETL. PLAN-12

SHEET NO: 114

PAGE NO: 16 of 116

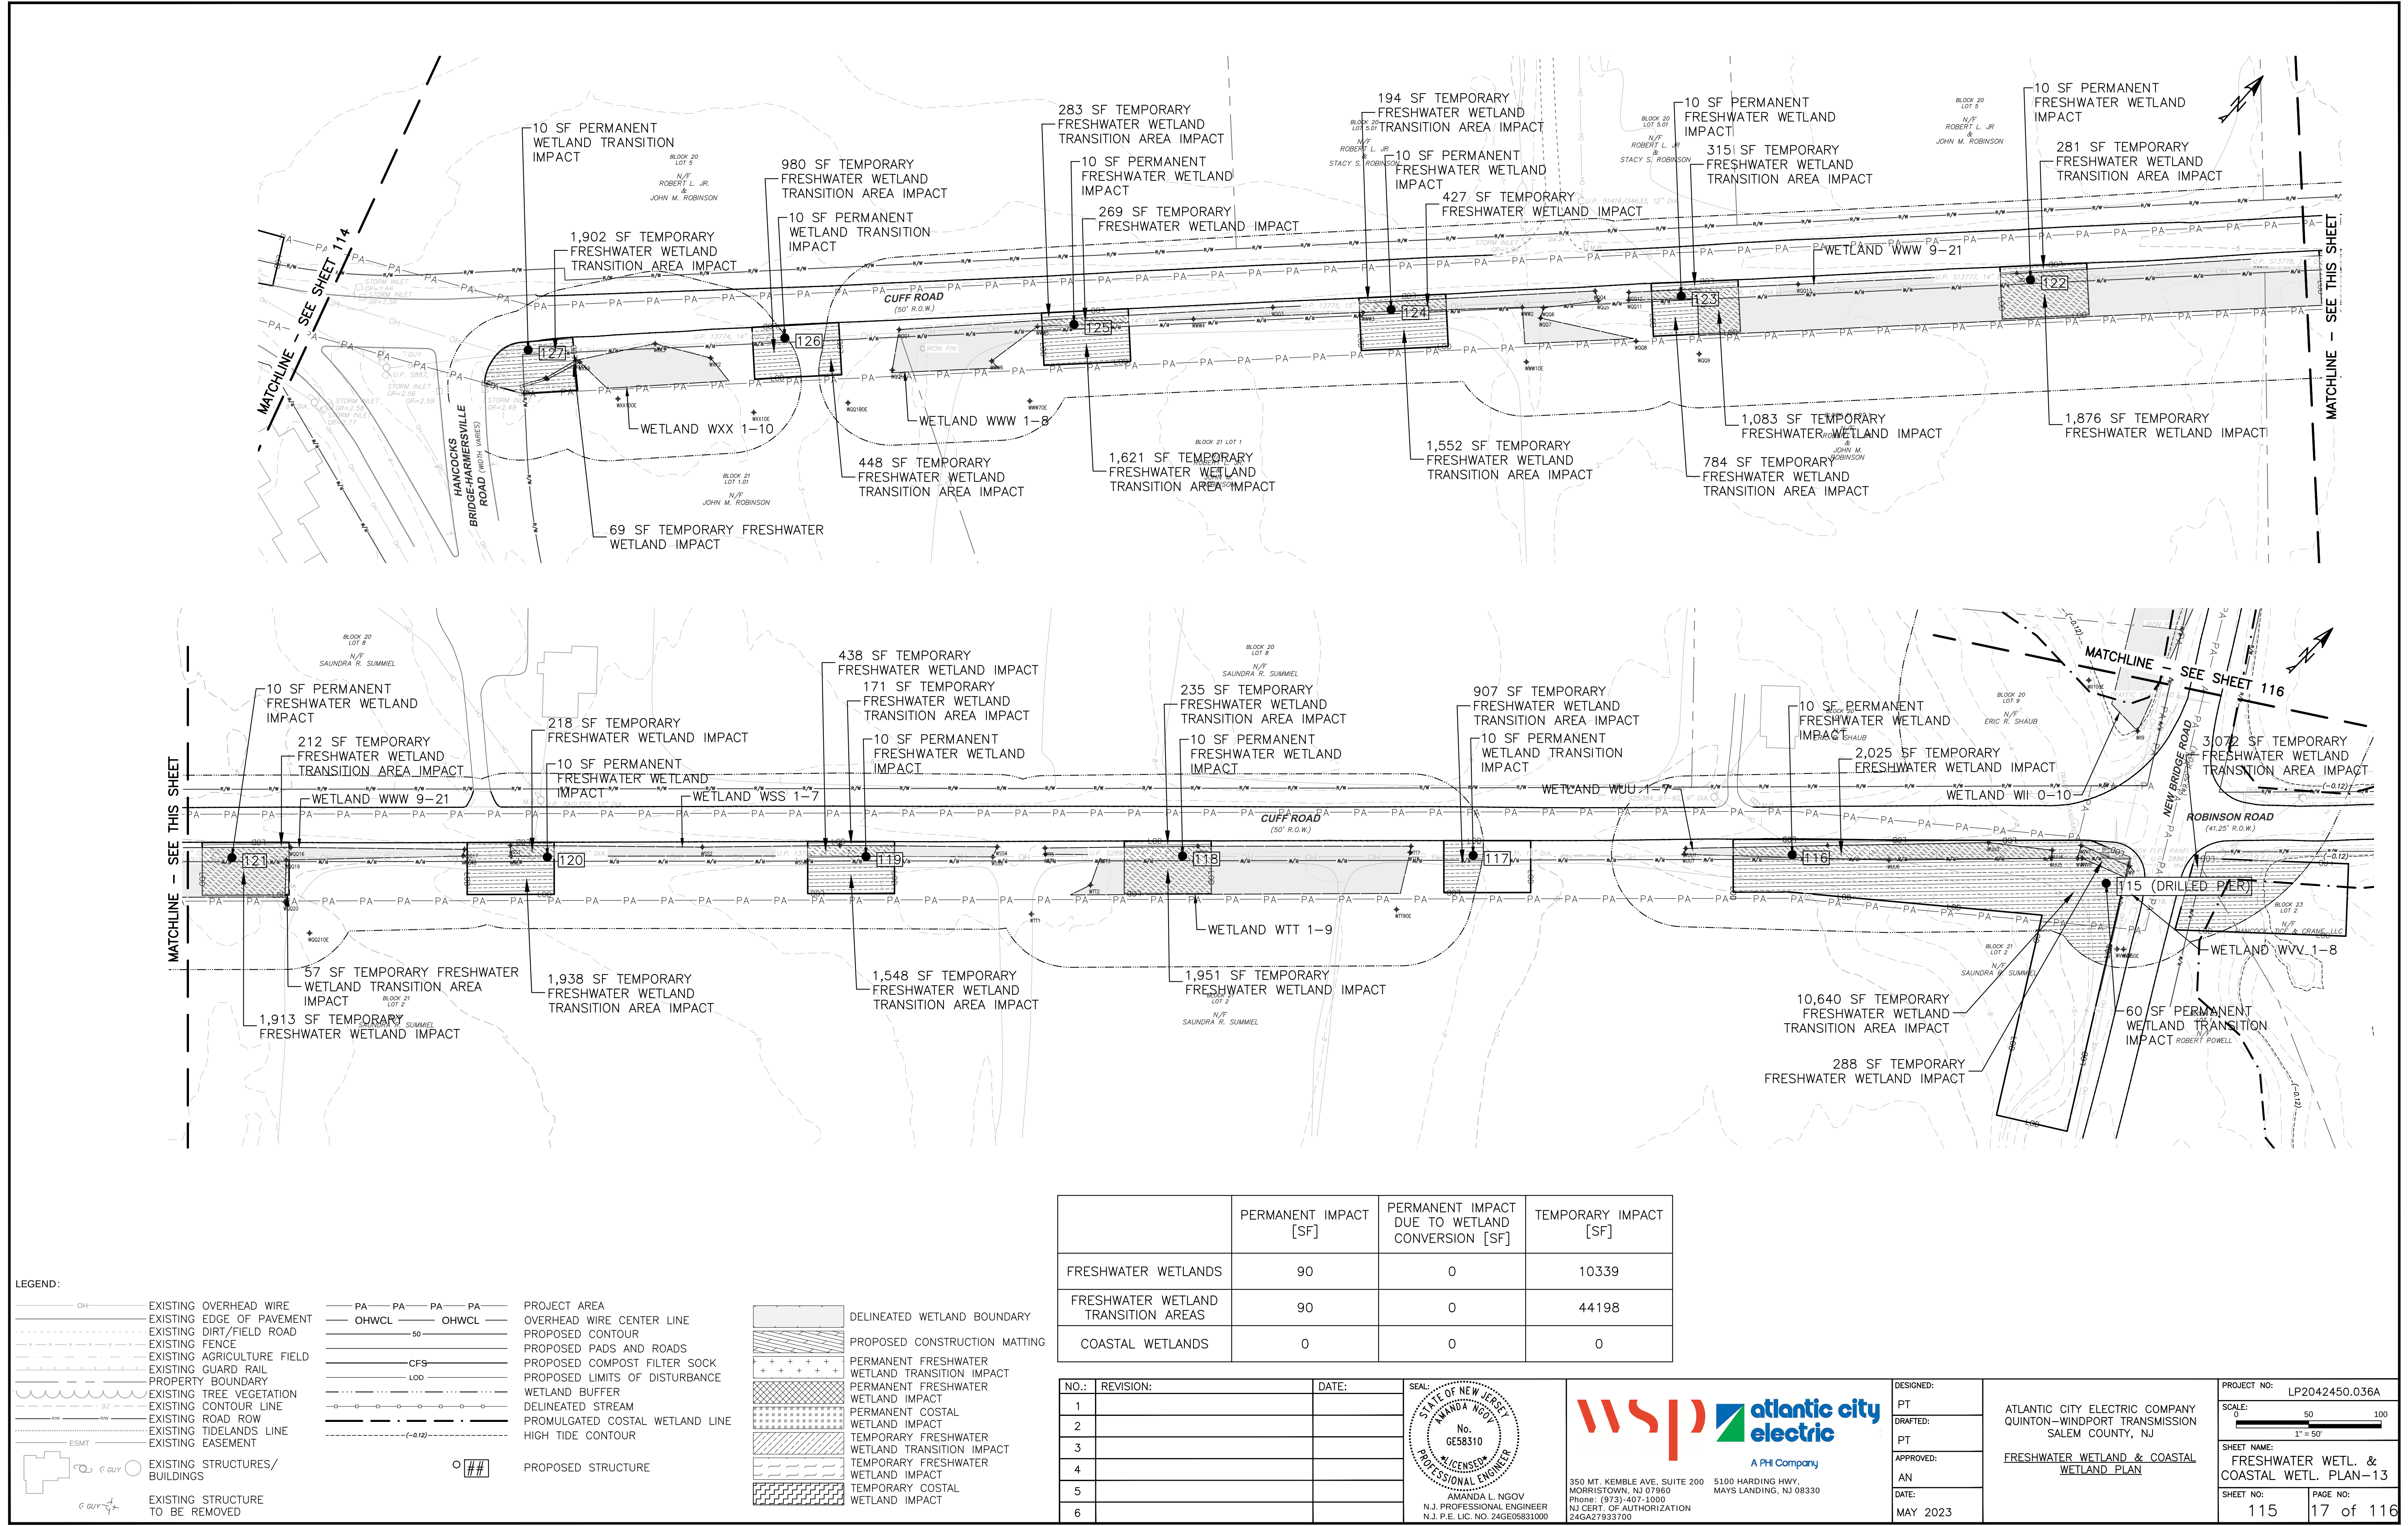

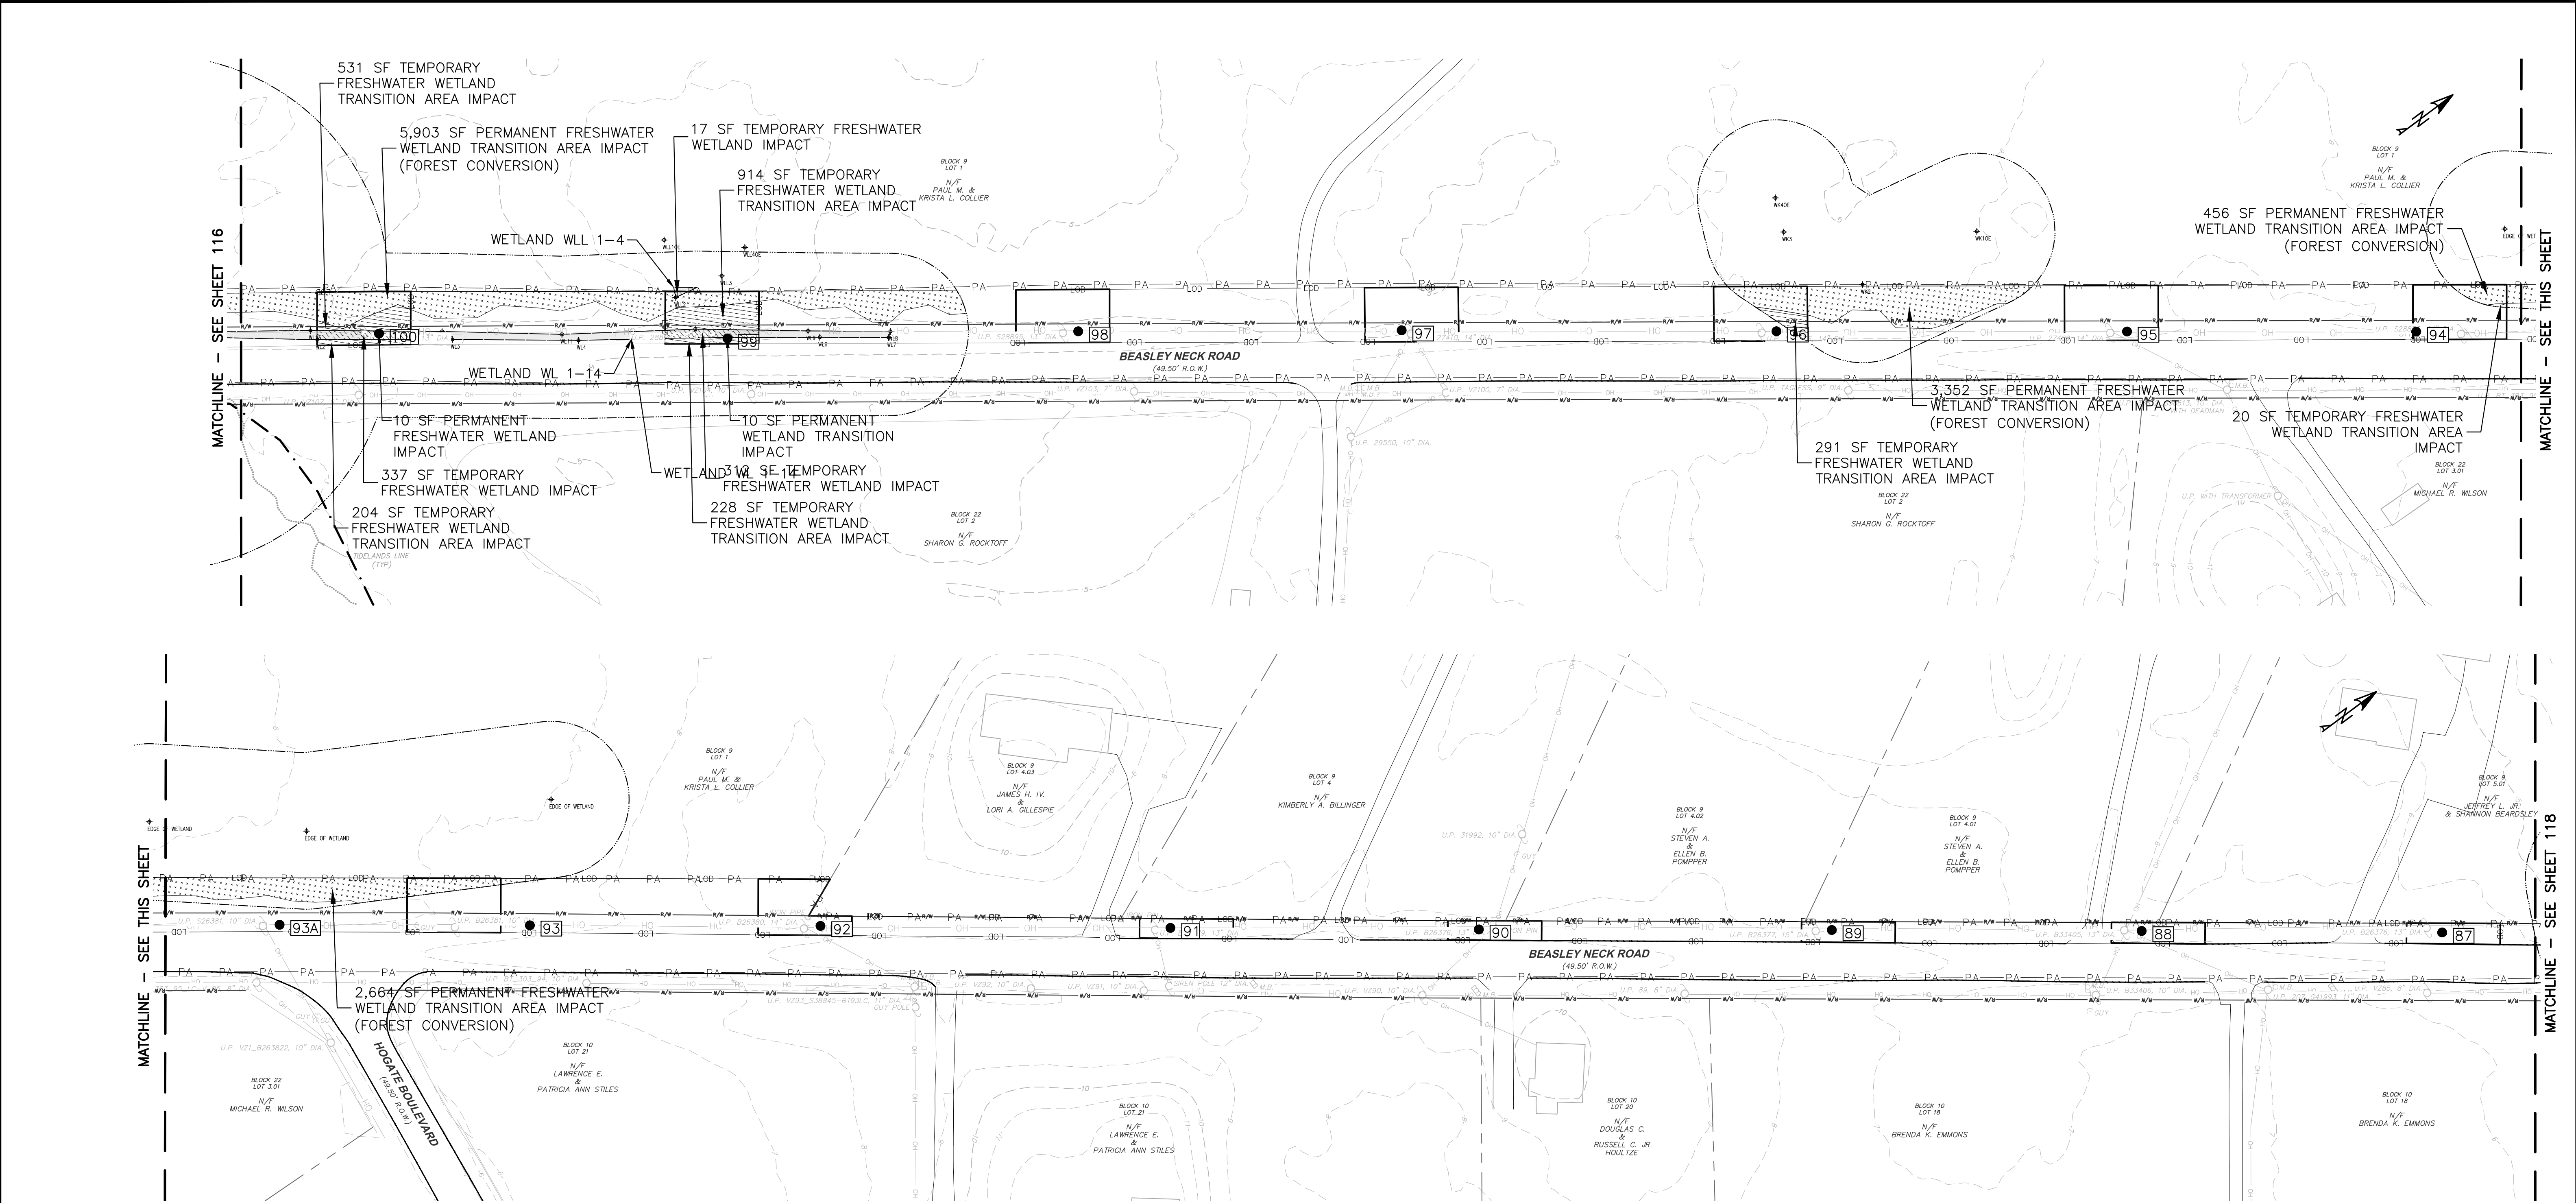

LEGEND:

OH

EXISTING OVERHEAD WIRE

EXISTING EDGE OF PAVEMENT

EXISTING DIRT/FIELD ROAD

EXISTING FENCE

EXISTING AGRICULTURE FIELD

EXISTING GUARD RAIL

PROPERTY BOUNDARY

EXISTING TREE VEGETATION

EXISTING CONTOUR LINE

EXISTING ROAD ROW

EXISTING TIDELANDS LINE

EXISTING EASEMENT

ESMT

EXISTING STRUCTURES/
BUILDINGS

EXISTING STRUCTURE
TO BE REMOVED

PA PA PA PA

OHWCL OHWCL

50

CFS

LOD

(-612)

PROPOSED STRUCTURE

PROJECT AREA

OVERHEAD WIRE CENTER LINE

PROPOSED CONTOUR

PROPOSED PADS AND ROADS

PROPOSED COMPOST FILTER SOCK

PROPOSED LIMITS OF DISTURBANCE

WETLAND BUFFER

DELINEATED STREAM

PROMULGATED COSTAL WETLAND LINE

HIGH TIDE CONTOUR

DELINEATED WETLAND BOUNDARY

PROPOSED CONSTRUCTION MATTING

PERMANENT FRESHWATER
WETLAND TRANSITION IMPACT

PERMANENT FRESHWATER
WETLAND IMPACT

PERMANENT COSTAL
WETLAND IMPACT

TEMPORARY FRESHWATER
WETLAND TRANSITION IMPACT

TEMPORARY FRESHWATER
WETLAND IMPACT

TEMPORARY COSTAL
WETLAND IMPACT

	PERMANENT IMPACT [SF]	PERMANENT IMPACT DUE TO WETLAND CONVERSION [SF]	TEMPORARY IMPACT [SF]
FRESHWATER WETLANDS	10	0	666
FRESHWATER WETLAND TRANSITION AREAS	10	12375	2188
COASTAL WETLANDS	0	0	0



NO.:	REVISION:	DATE:
1		
2		
3		
4		
5		
6		

SEAL: STATE OF NEW JERSEY
AMANDA L. NGOV
No. GE58310
LICENSED PROFESSIONAL ENGINEER
N.J. PROFESSIONAL ENGINEER
N.J. P.E. LIC. NO. 24GE05831000

350 MT. KEMBLE AVE, SUITE 200
MORRISTOWN, NJ 07960
Phone: (973)-407-1000
NJ CERT. OF AUTHORIZATION
24GA27933700

atlantic city electric
A Phil Company
5100 HARDING HWY.
MAYS LANDING, NJ 08330

DESIGNED: PT	ATLANTIC CITY ELECTRIC COMPANY QUINTON-WINDPORT TRANSMISSION SALEM COUNTY, NJ FRESHWATER WETLAND & COASTAL WETLAND PLAN	PROJECT NO: LP2042450.036A
DRAFTED: PT		SCALE: 0 50 100 1" = 50'
APPROVED: AN		SHEET NAME: FRESHWATER WETL. & COASTAL WETL. PLAN-15
DATE: MAY 2023		SHEET NO: 117 PAGE NO: 19 of 116

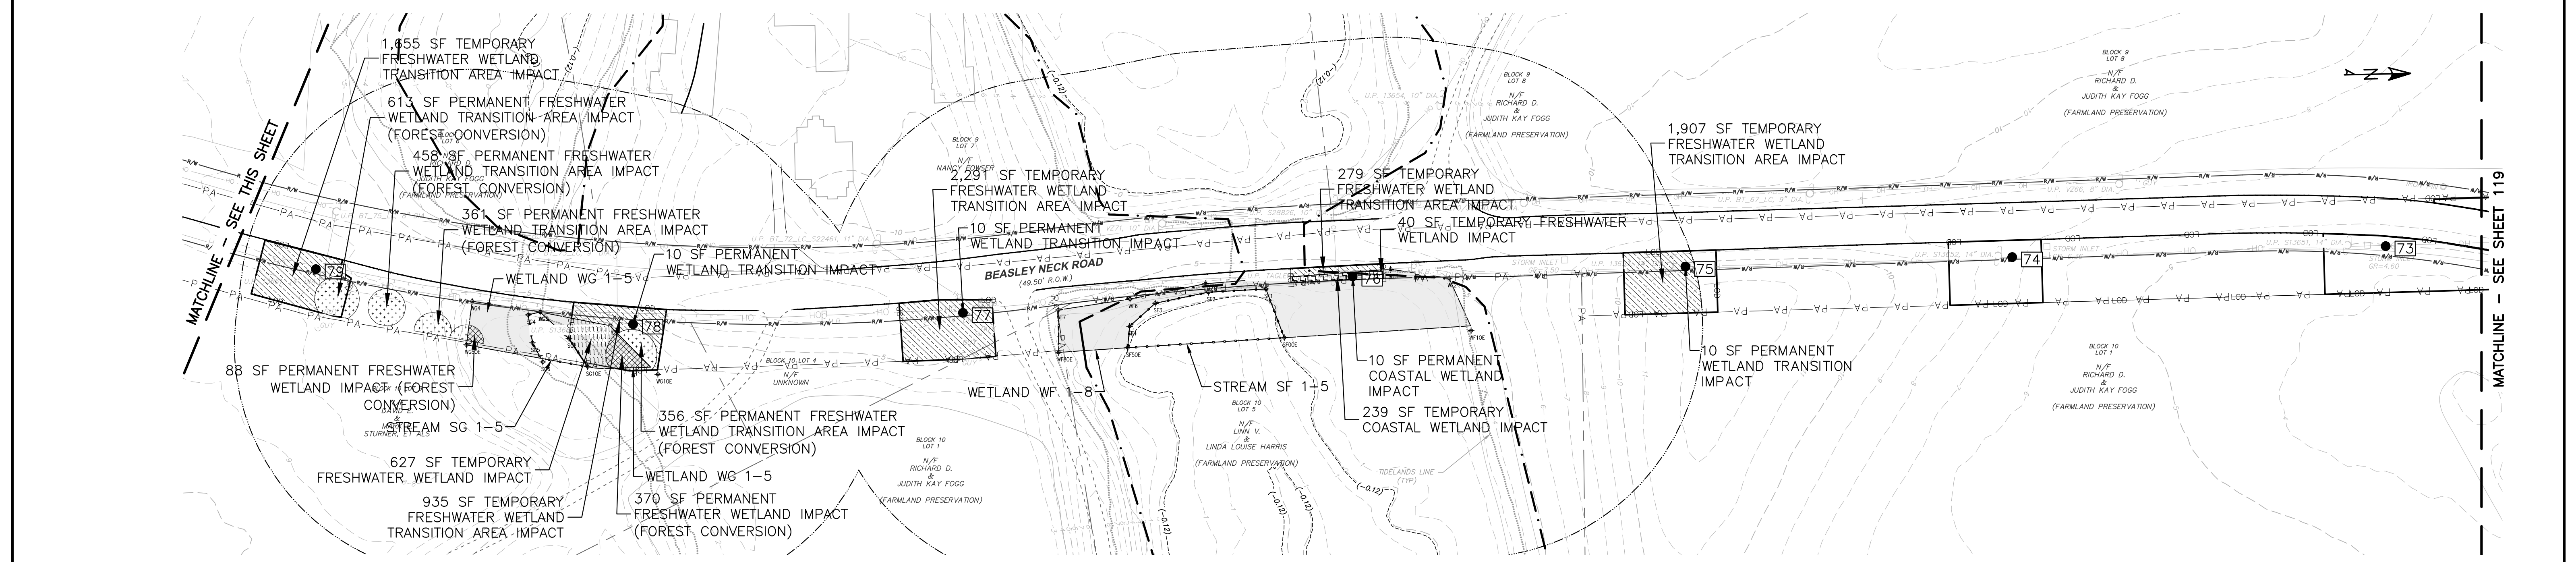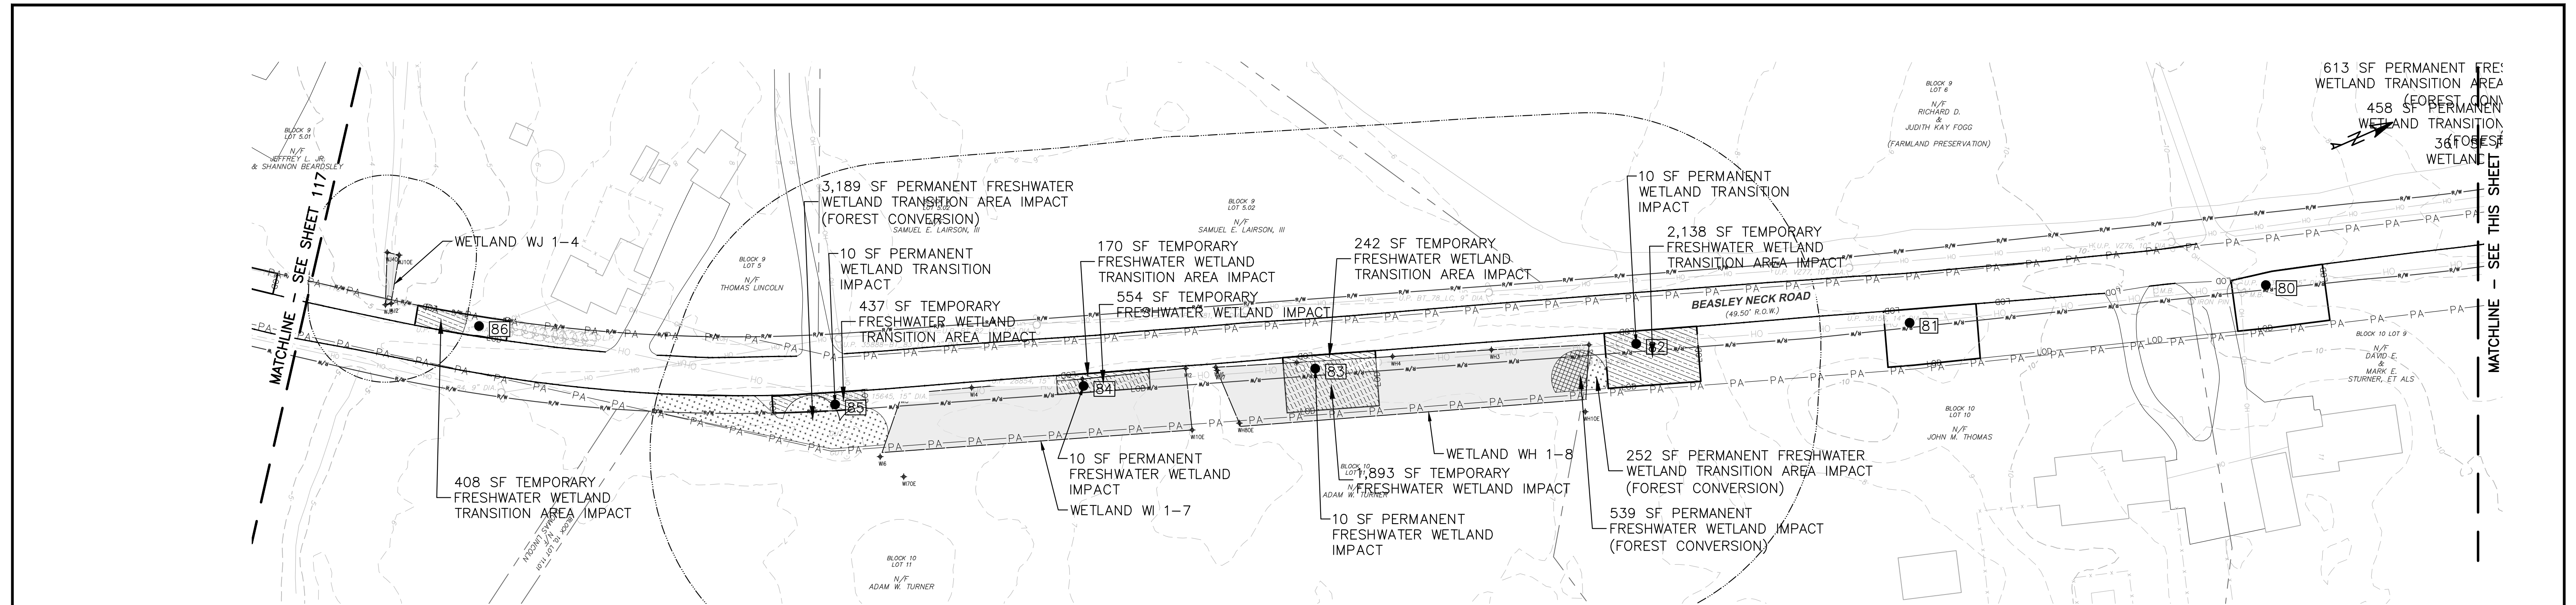

LEGEND:

OH

EXISTING OVERHEAD WIRE

EXISTING EDGE OF PAVEMENT

EXISTING DIRT/FIELD ROAD

EXISTING FENCE

EXISTING AGRICULTURE FIELD

EXISTING GUARD RAIL

PROPERTY BOUNDARY

EXISTING TREE VEGETATION

EXISTING CONTOUR LINE

EXISTING ROAD ROW

EXISTING TIDELANDS LINE

EXISTING EASEMENT

EXISTING STRUCTURES/ BUILDINGS

EXISTING STRUCTURE TO BE REMOVED

PA PA PA PA

OHWCL OHWCL

50

CFS

LOD

WETLAND BUFFER

DELINEATED STREAM

PROMULGATED COSTAL WETLAND LINE

HIGH TIDE CONTOUR

PROPOSED STRUCTURE

PROJECT AREA

OVERHEAD WIRE CENTER LINE

PROPOSED CONTOUR

PROPOSED PADS AND ROADS

PROPOSED COMPOST FILTER SOCK

PROPOSED LIMITS OF DISTURBANCE

WETLAND BUFFER

DELINEATED STREAM

PROMULGATED COSTAL WETLAND LINE

HIGH TIDE CONTOUR

PROPOSED STRUCTURE

DELINEATED WETLAND BOUNDARY

PROPOSED CONSTRUCTION MATTING

PERMANENT FRESHWATER WETLAND TRANSITION IMPACT

PERMANENT FRESHWATER WETLAND IMPACT

PERMANENT COSTAL WETLAND IMPACT

TEMPORARY FRESHWATER WETLAND TRANSITION IMPACT

TEMPORARY FRESHWATER WETLAND IMPACT

TEMPORARY COSTAL WETLAND IMPACT

	PERMANENT IMPACT [SF]	PERMANENT IMPACT DUE TO WETLAND CONVERSION [SF]	TEMPORARY IMPACT [SF]
FRESHWATER WETLANDS	20	997	3114
FRESHWATER WETLAND TRANSITION AREAS	50	5229	10462
COASTAL WETLANDS	10	0	239

NO.: 1

REVISION:

DATE:

SEAL: STATE OF NEW JERSEY

AMANDA L. NGOV

No. GE58310

PROFESSIONAL ENGINEER

N.J. PROFESSIONAL ENGINEER

N.J. P.E. LIC. NO. 24GE05831000

350 MT. KEMBLE AVE, SUITE 200

MORRISTOWN, NJ 07960

Phone: (973)-407-1000

NJ CERT. OF AUTHORIZATION 24GA27933700

5100 HARDING HWY.

MAYS LANDING, NJ 08330

DESIGNED: PT

DRAFTED: PT

APPROVED: AN

DATE: MAY 2023

ATLANTIC CITY ELECTRIC COMPANY

QUINTON-WINDPORT TRANSMISSION

SALEM COUNTY, NJ

FRESHWATER WETLAND & COASTAL WETLAND PLAN

PROJECT NO: LP2042450.036A


SCALE: 0 50 100





1" = 50'

SHEET NAME: FRESHWATER WETL. & COASTAL WETL. PLAN-16

SHEET NO: 118


PAGE NO: 20 of 116

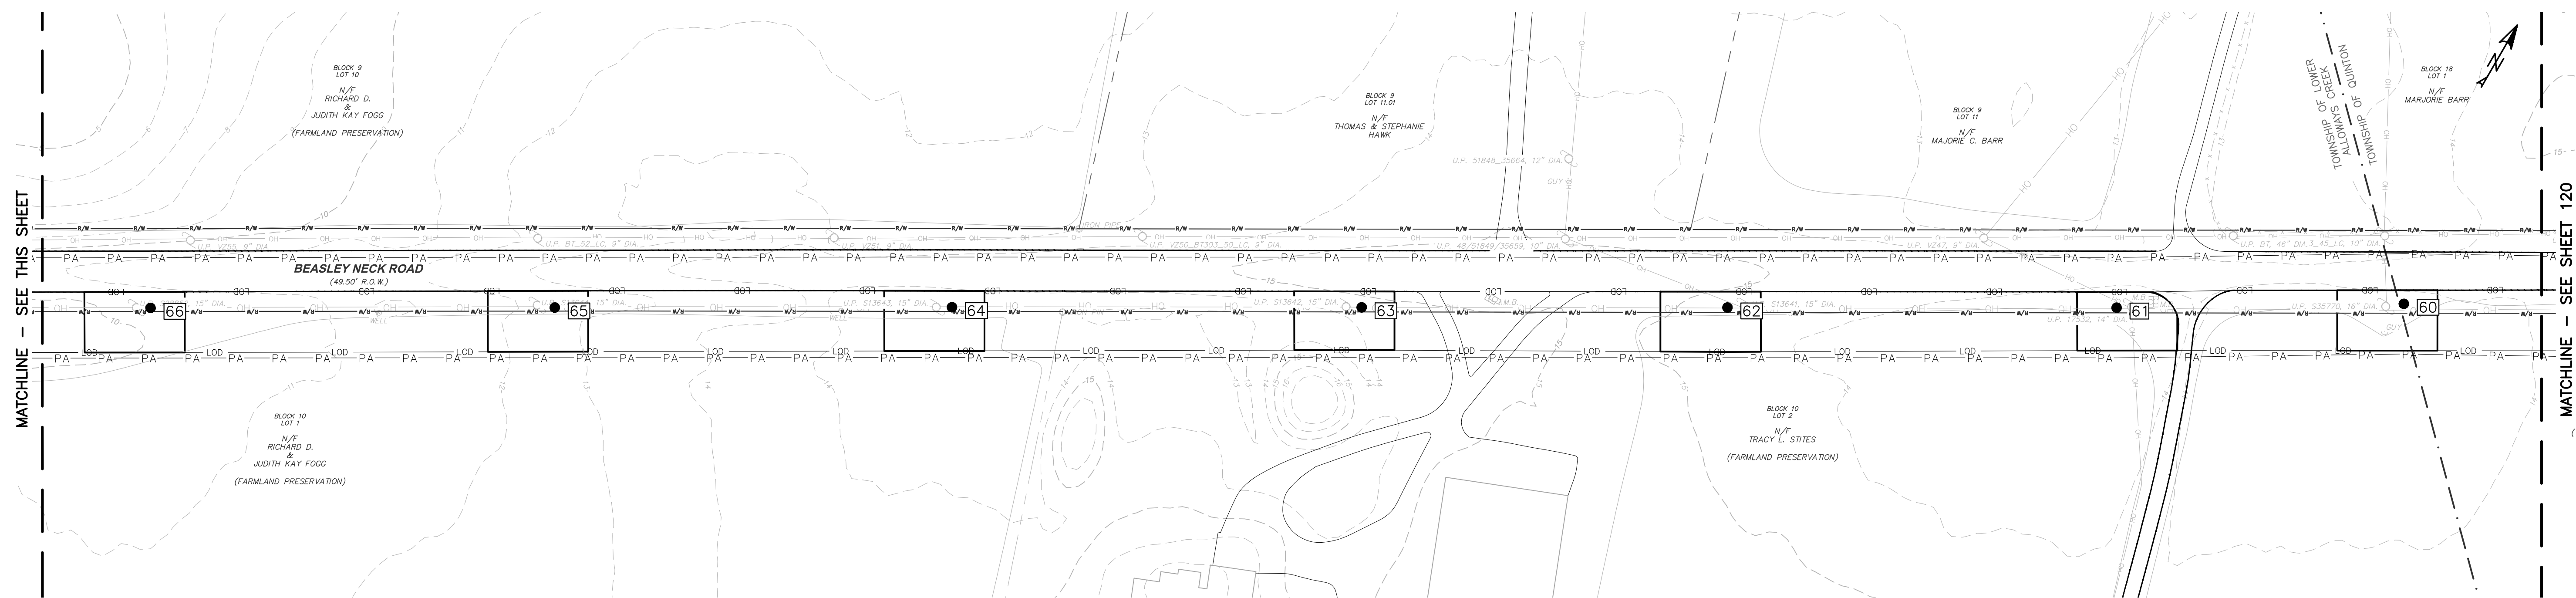

    	DELINEATED WETLAND BOUNDARY
	PROPOSED CONSTRUCTION MATTING
	PERMANENT FRESHWATER WETLAND TRANSITION IMPACT
	PERMANENT FRESHWATER WETLAND IMPACT
	PERMANENT COSTAL WETLAND IMPACT
	TEMPORARY FRESHWATER WETLAND TRANSITION IMPACT
	TEMPORARY FRESHWATER WETLAND IMPACT
	TEMPORARY COSTAL WETLAND IMPACT

	PERMANENT IMPACT [SF]	PERMANENT IMPACT DUE TO WETLAND CONVERSION [SF]	TEMPORARY IMPACT [SF]
FRESHWATER WETLANDS	0	0	0
FRESHWATER WETLAND TRANSITION AREAS	0	0	0
COASTAL WETLANDS	0	0	0

NO.:	REVISION:	DATE:
1		
2		
3		
4		
5		
6		

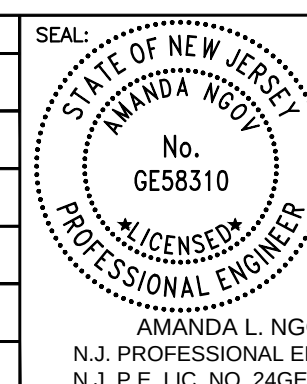


wsp  **atlantic city
electric**

A PHI Company

350 MT. KEMBLE AVE, SUITE 200
MORRISTOWN, NJ 07960
Phone: (973)-407-1000
NJ CERT. OF AUTHORIZATION
Z4627932-00

5100 HARDING HWY.
MAYS LANDING, NJ 08330

DESIGNED:	ATLANTIC CITY ELECTRIC COMPANY QUINTON—WINDPORT TRANSMISSION SALEAM COUNTY, NJ	PROJECT NO: LP2042450.036A	
PT		SCALE: 	
DRAFTED:		SHEET NAME: FRESHWATER WETL. & COASTAL WETL. PLAN—17	
PT			
APPROVED:	<u>FRESHWATER WETLAND & COASTAL</u> <u>WETLAND PLAN</u>	SHEET NO: 119	
AN		PAGE NO: 21 of 116	
DATE:			
MAY 2023			

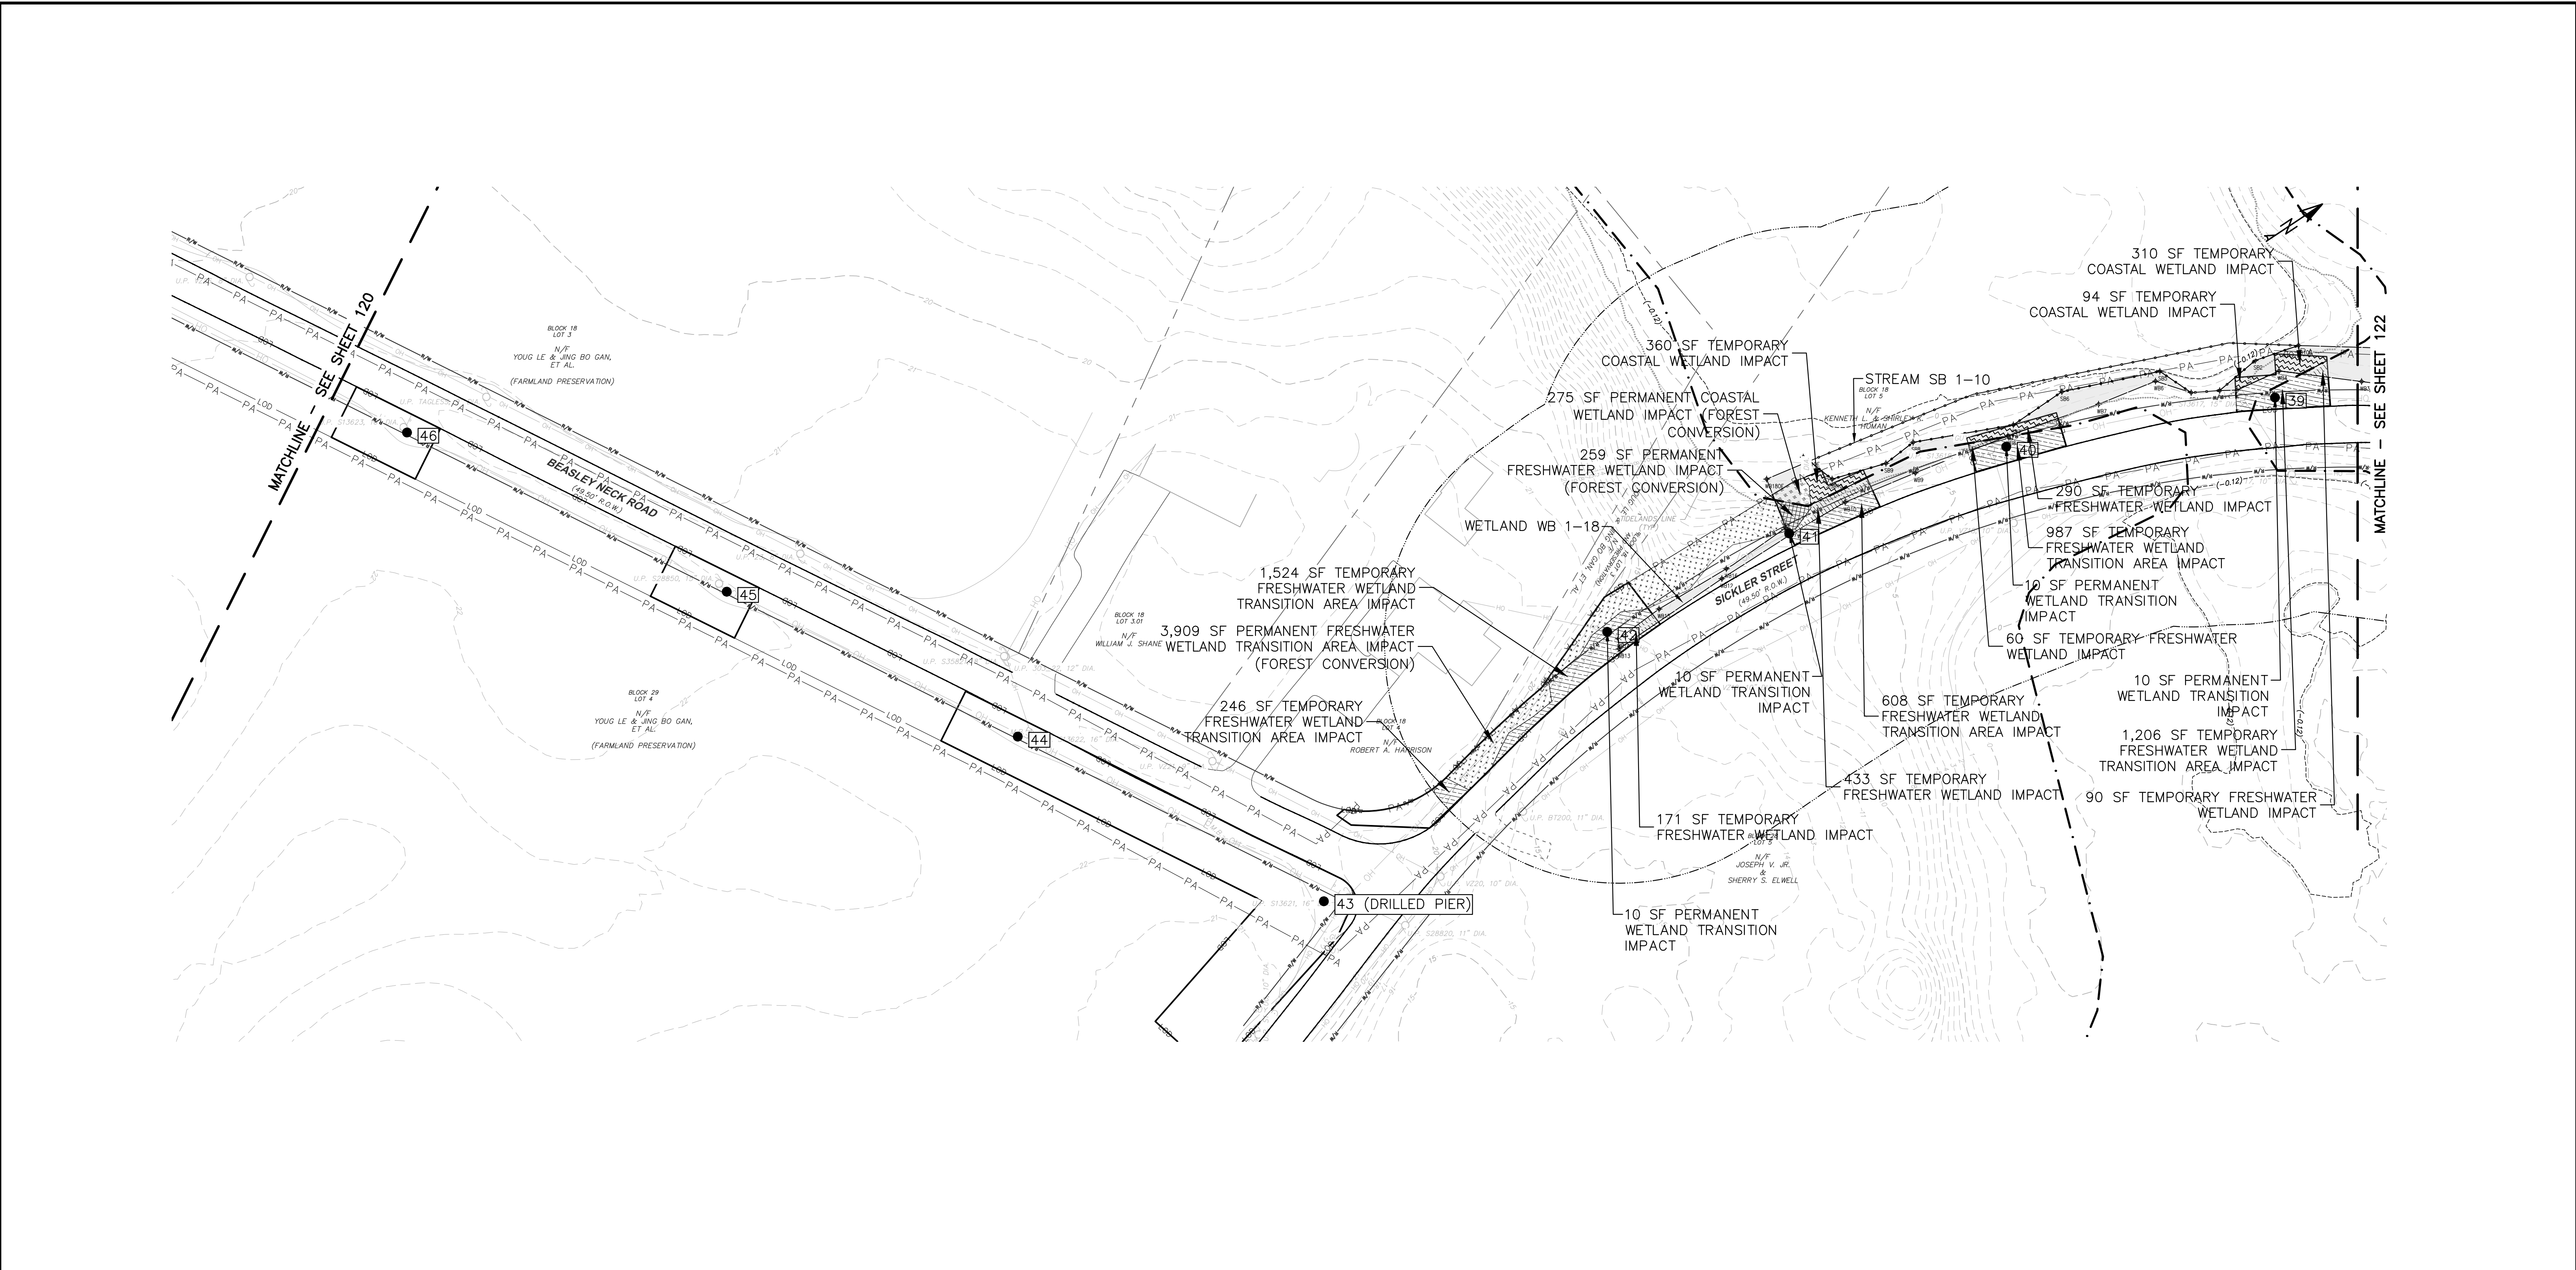

LEGEND:

- OH

EXISTING OVERHEAD WIRE

EXISTING EDGE OF PAVEMENT

EXISTING DIRT/FIELD ROAD

EXISTING FENCE

EXISTING AGRICULTURE FIELD

EXISTING GUARD RAIL

PROPERTY BOUNDARY

EXISTING TREE VEGETATION

EXISTING CONTOUR LINE

EXISTING ROAD ROW

EXISTING TIDELANDS LINE

EXISTING EASEMENT

ESMT

EXISTING STRUCTURES/
BUILDINGS

EXISTING STRUCTURE
TO BE REMOVED
- PA PA PA PA

PROJECT AREA
- OHWC OHWC


OVERHEAD WIRE CENTER LINE
- PROPOSED CONTOUR
- PROPOSED PADS AND ROADS
- PROPOSED COMPOST FILTER SOCK
- PROPOSED LIMITS OF DISTURBANCE
- CFS

WETLAND BUFFER
- DELINEATED STREAM
- PROMULGATED COSTAL WETLAND LINE
- HIGH TIDE CONTOUR
- PROPOSED STRUCTURE

- DELINEATED WETLAND BOUNDARY
- PROPOSED CONSTRUCTION MATTING
- PERMANENT FRESHWATER
WETLAND TRANSITION IMPACT
- PERMANENT FRESHWATER
WETLAND IMPACT
- PERMANENT COSTAL
WETLAND IMPACT
- TEMPORARY FRESHWATER
WETLAND TRANSITION IMPACT
- TEMPORARY FRESHWATER
WETLAND IMPACT
- TEMPORARY COSTAL
WETLAND IMPACT

	PERMANENT IMPACT [SF]	PERMANENT IMPACT DUE TO WETLAND CONVERSION [SF]	TEMPORARY IMPACT [SF]
FRESHWATER WETLANDS	0	259	754
FRESHWATER WETLAND TRANSITION AREAS	40	3909	4571
COASTAL WETLANDS	0	275	1054

NO.:	REVISION:	DATE:
1		
2		
3		
4		
5		
6		

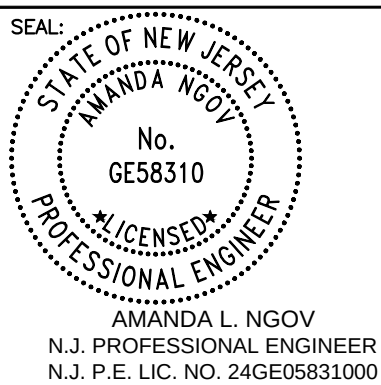



A Phil Company


350 MT. KEMBLE AVE, SUITE 200
MORRISTOWN, NJ 07960
Phone: (973)-407-1000
NJ CERT. OF AUTHORIZATION
24GA27933700


5100 HARDING HWY.
MAYS LANDING, NJ 08330

DESIGNED: PT
DRAFTED: PT
APPROVED: AN
DATE: MAY 2023

ATLANTIC CITY ELECTRIC COMPANY
QUINTON-WINDPORT TRANSMISSION
SALEM COUNTY, NJ

FRESHWATER WETLAND & COASTAL
WETLAND PLAN

 PROJECT NO: LP2042450.036A	
SCALE:  0 50 100 1" = 50'	
SHEET NAME: FRESHWATER WETL. & COASTAL WETL. PLAN-19	
SHEET NO: 121	PAGE NO: 23 of 116

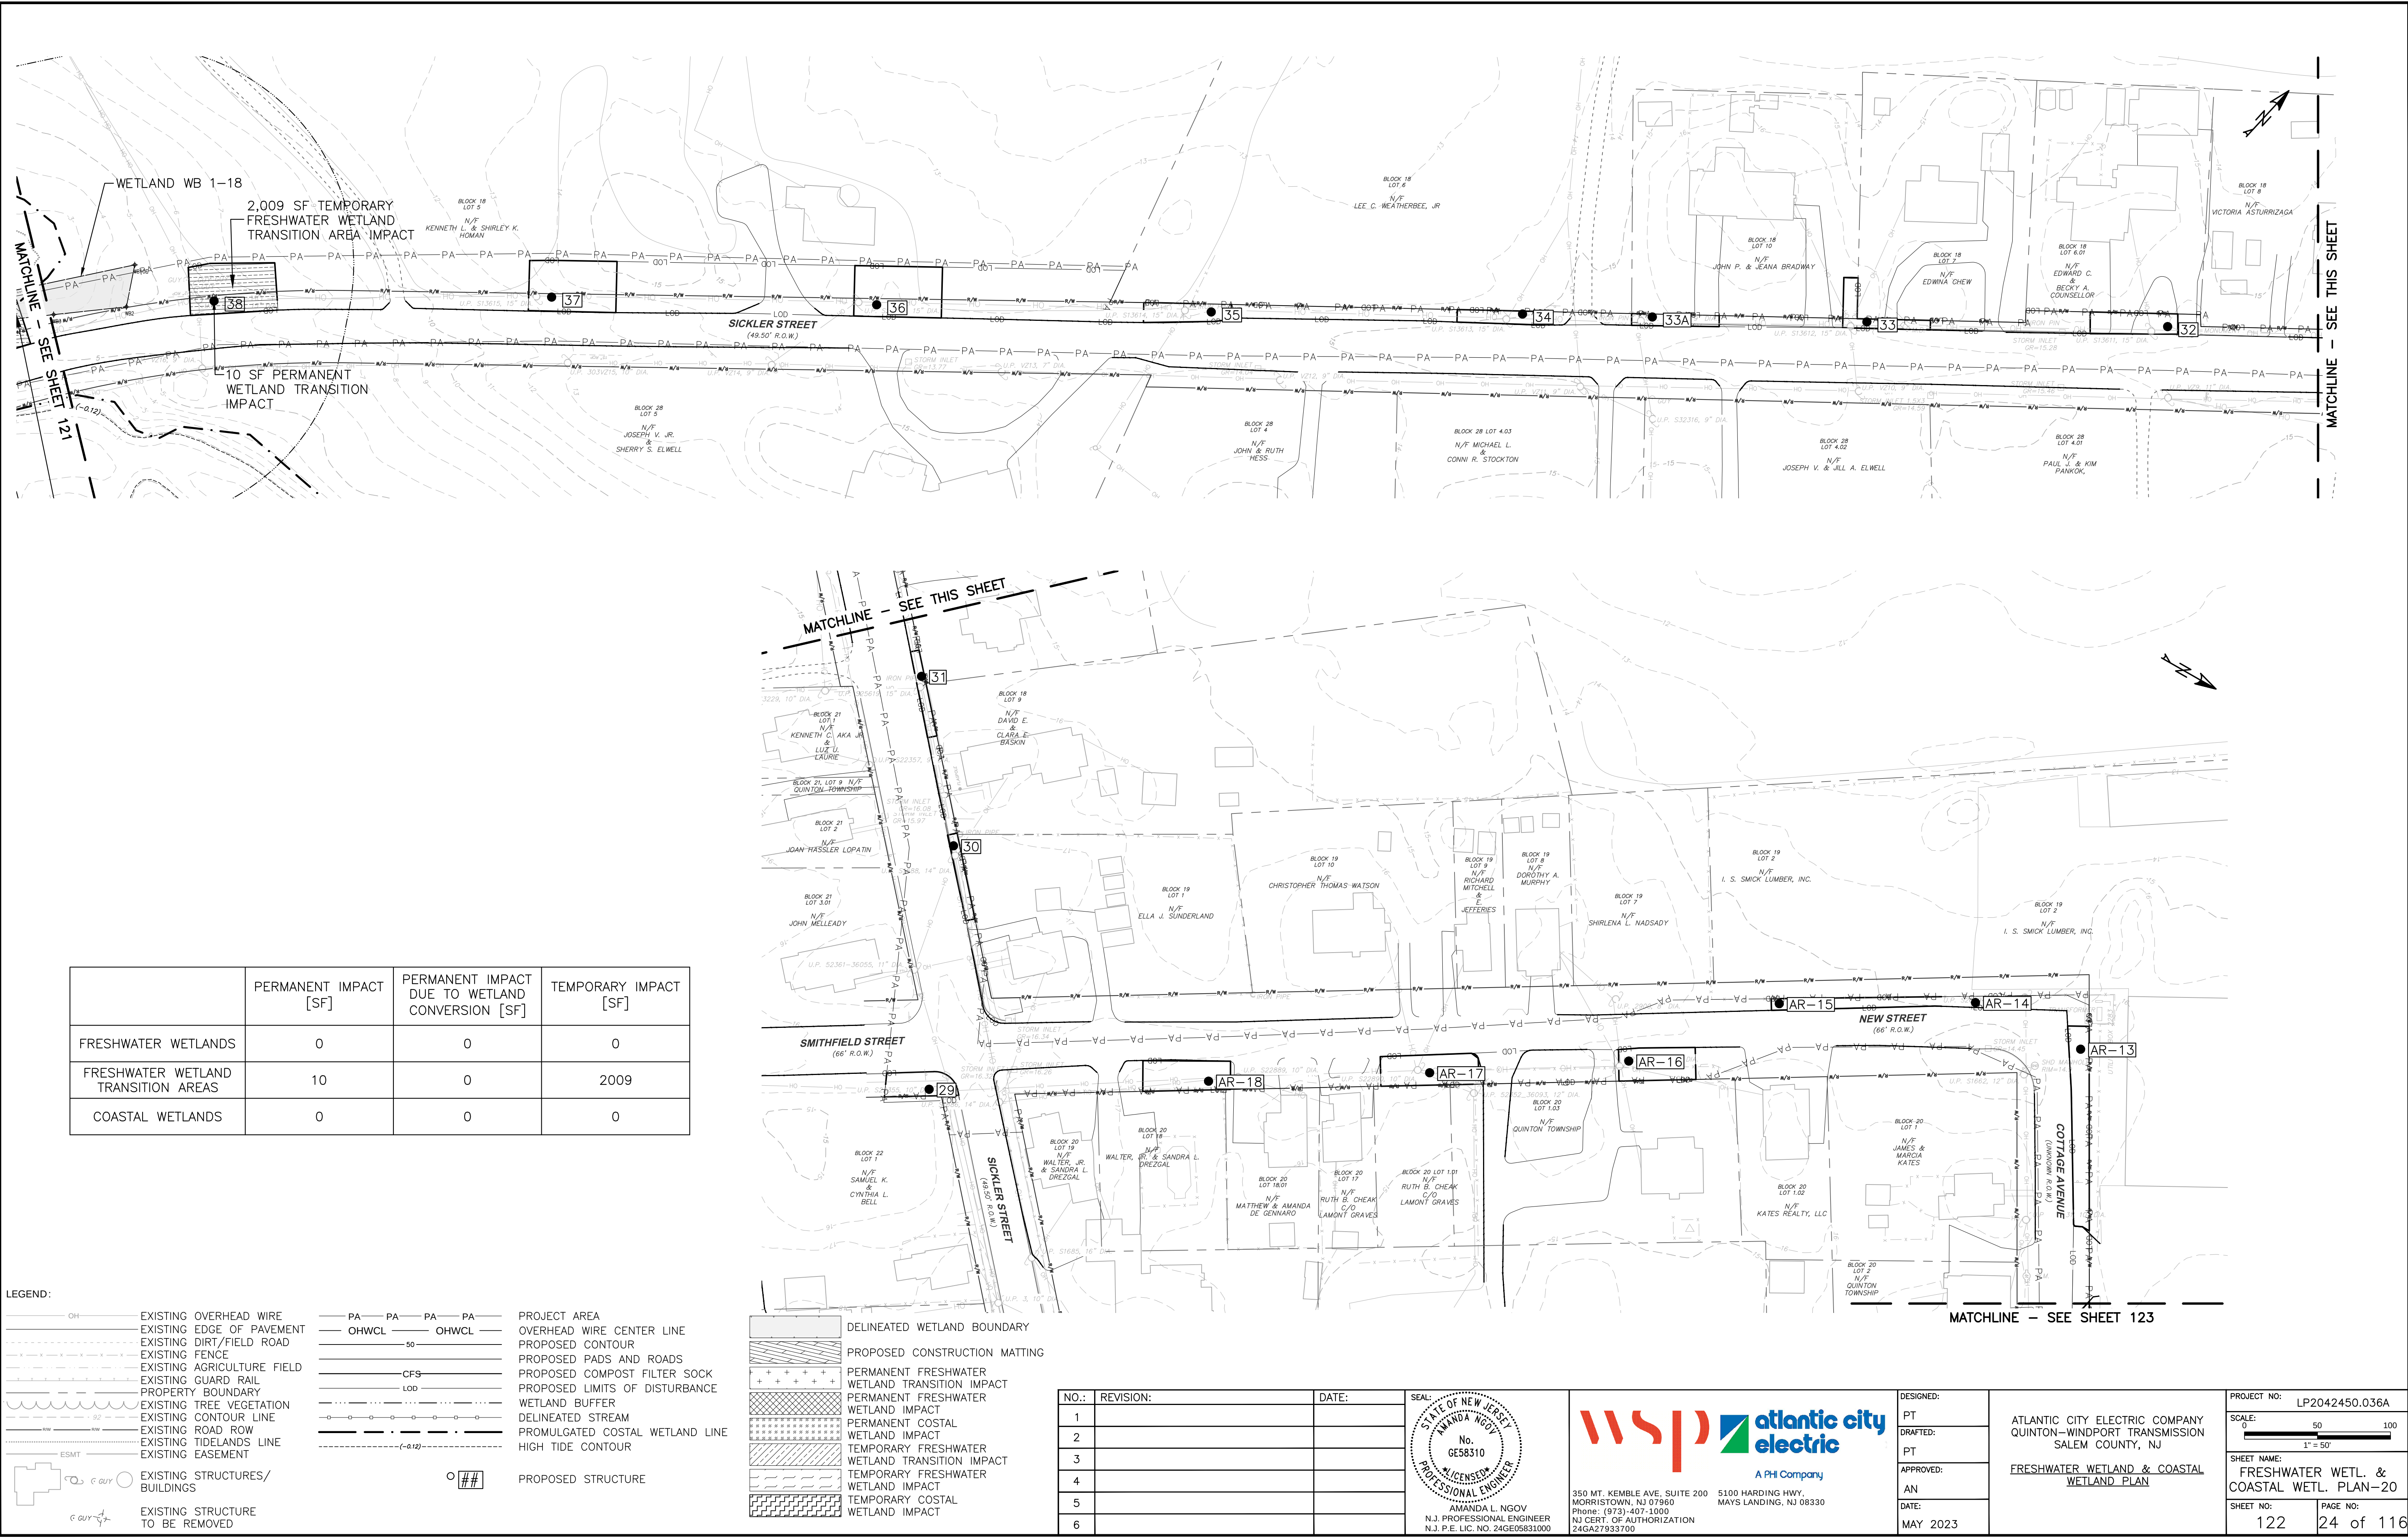

	PERMANENT IMPACT [SF]	PERMANENT IMPACT DUE TO WETLAND CONVERSION [SF]	TEMPORARY IMPACT [SF]
FRESHWATER WETLANDS	0	0	0
FRESHWATER WETLAND TRANSITION AREAS	10	0	2009
COASTAL WETLANDS	0	0	0

LEGEND:

OH

EXISTING OVERHEAD WIRE

EXISTING EDGE OF PAVEMENT

EXISTING DIRT/FIELD ROAD

EXISTING FENCE

EXISTING AGRICULTURE FIELD

EXISTING GUARD RAIL

PROPERTY BOUNDARY

EXISTING TREE VEGETATION

EXISTING CONTOUR LINE

EXISTING ROAD ROW

EXISTING TIDELANDS LINE

EXISTING EASEMENT

ESMT

EXISTING STRUCTURES/
BUILDINGS

EXISTING STRUCTURE
TO BE REMOVED

PA PA PA PA

OHWCL OHWCL

50

CFS

LOD

WETLAND BUFFER

DELINEATED STREAM

PROMULGATED COSTAL WETLAND LINE

HIGH TIDE CONTOUR

PROPOSED STRUCTURE

PROJECT AREA

OVERHEAD WIRE CENTER LINE

PROPOSED CONTOUR

PROPOSED PADS AND ROADS

PROPOSED COMPOST FILTER SOCK

PROPOSED LIMITS OF DISTURBANCE

WETLAND BUFFER

DELINEATED STREAM

PROMULGATED COSTAL WETLAND LINE

HIGH TIDE CONTOUR

PROPOSED STRUCTURE

DELINEATED WETLAND BOUNDARY

PROPOSED CONSTRUCTION MATTING

PERMANENT FRESHWATER
WETLAND TRANSITION IMPACT

PERMANENT FRESHWATER
WETLAND IMPACT

PERMANENT COSTAL
WETLAND IMPACT

TEMPORARY FRESHWATER
WETLAND TRANSITION IMPACT

TEMPORARY FRESHWATER
WETLAND IMPACT

TEMPORARY COSTAL
WETLAND IMPACT

NO.:	REVISION:	DATE:
1		
2		
3		
4		
5		
6		

STATE OF NEW JERSEY

AMANDA L. NGOV

No. GE58310

PROFESSIONAL ENGINEER

N.J. PROFESSIONAL ENGINEER

N.J. P.E. LIC. NO. 24GE05831000

WSP

atlantic city electric

A PHIL Company

350 MT. KEMBLE AVE, SUITE 200
MORRISTOWN, NJ 07960
Phone: (973)-407-1000
NJ CERT. OF AUTHORIZATION
24GA27933700


5100 HARDING HWY.
MAYS LANDING, NJ 08330

DESIGNED:	PT
DRAFTED:	PT
APPROVED:	AN
DATE:	MAY 2023

ATLANTIC CITY ELECTRIC COMPANY
QUINTON-WINDPORT TRANSMISSION
SALEM COUNTY, NJ

FRESHWATER WETLAND & COASTAL
WETLAND PLAN

PROJECT NO:	LP2042450.036A
SCALE:	0 50 100 1" = 50'
SHEET NAME:	FRESHWATER WETL. & COASTAL WETL. PLAN-20
SHEET NO:	122
PAGE NO:	24 of 116

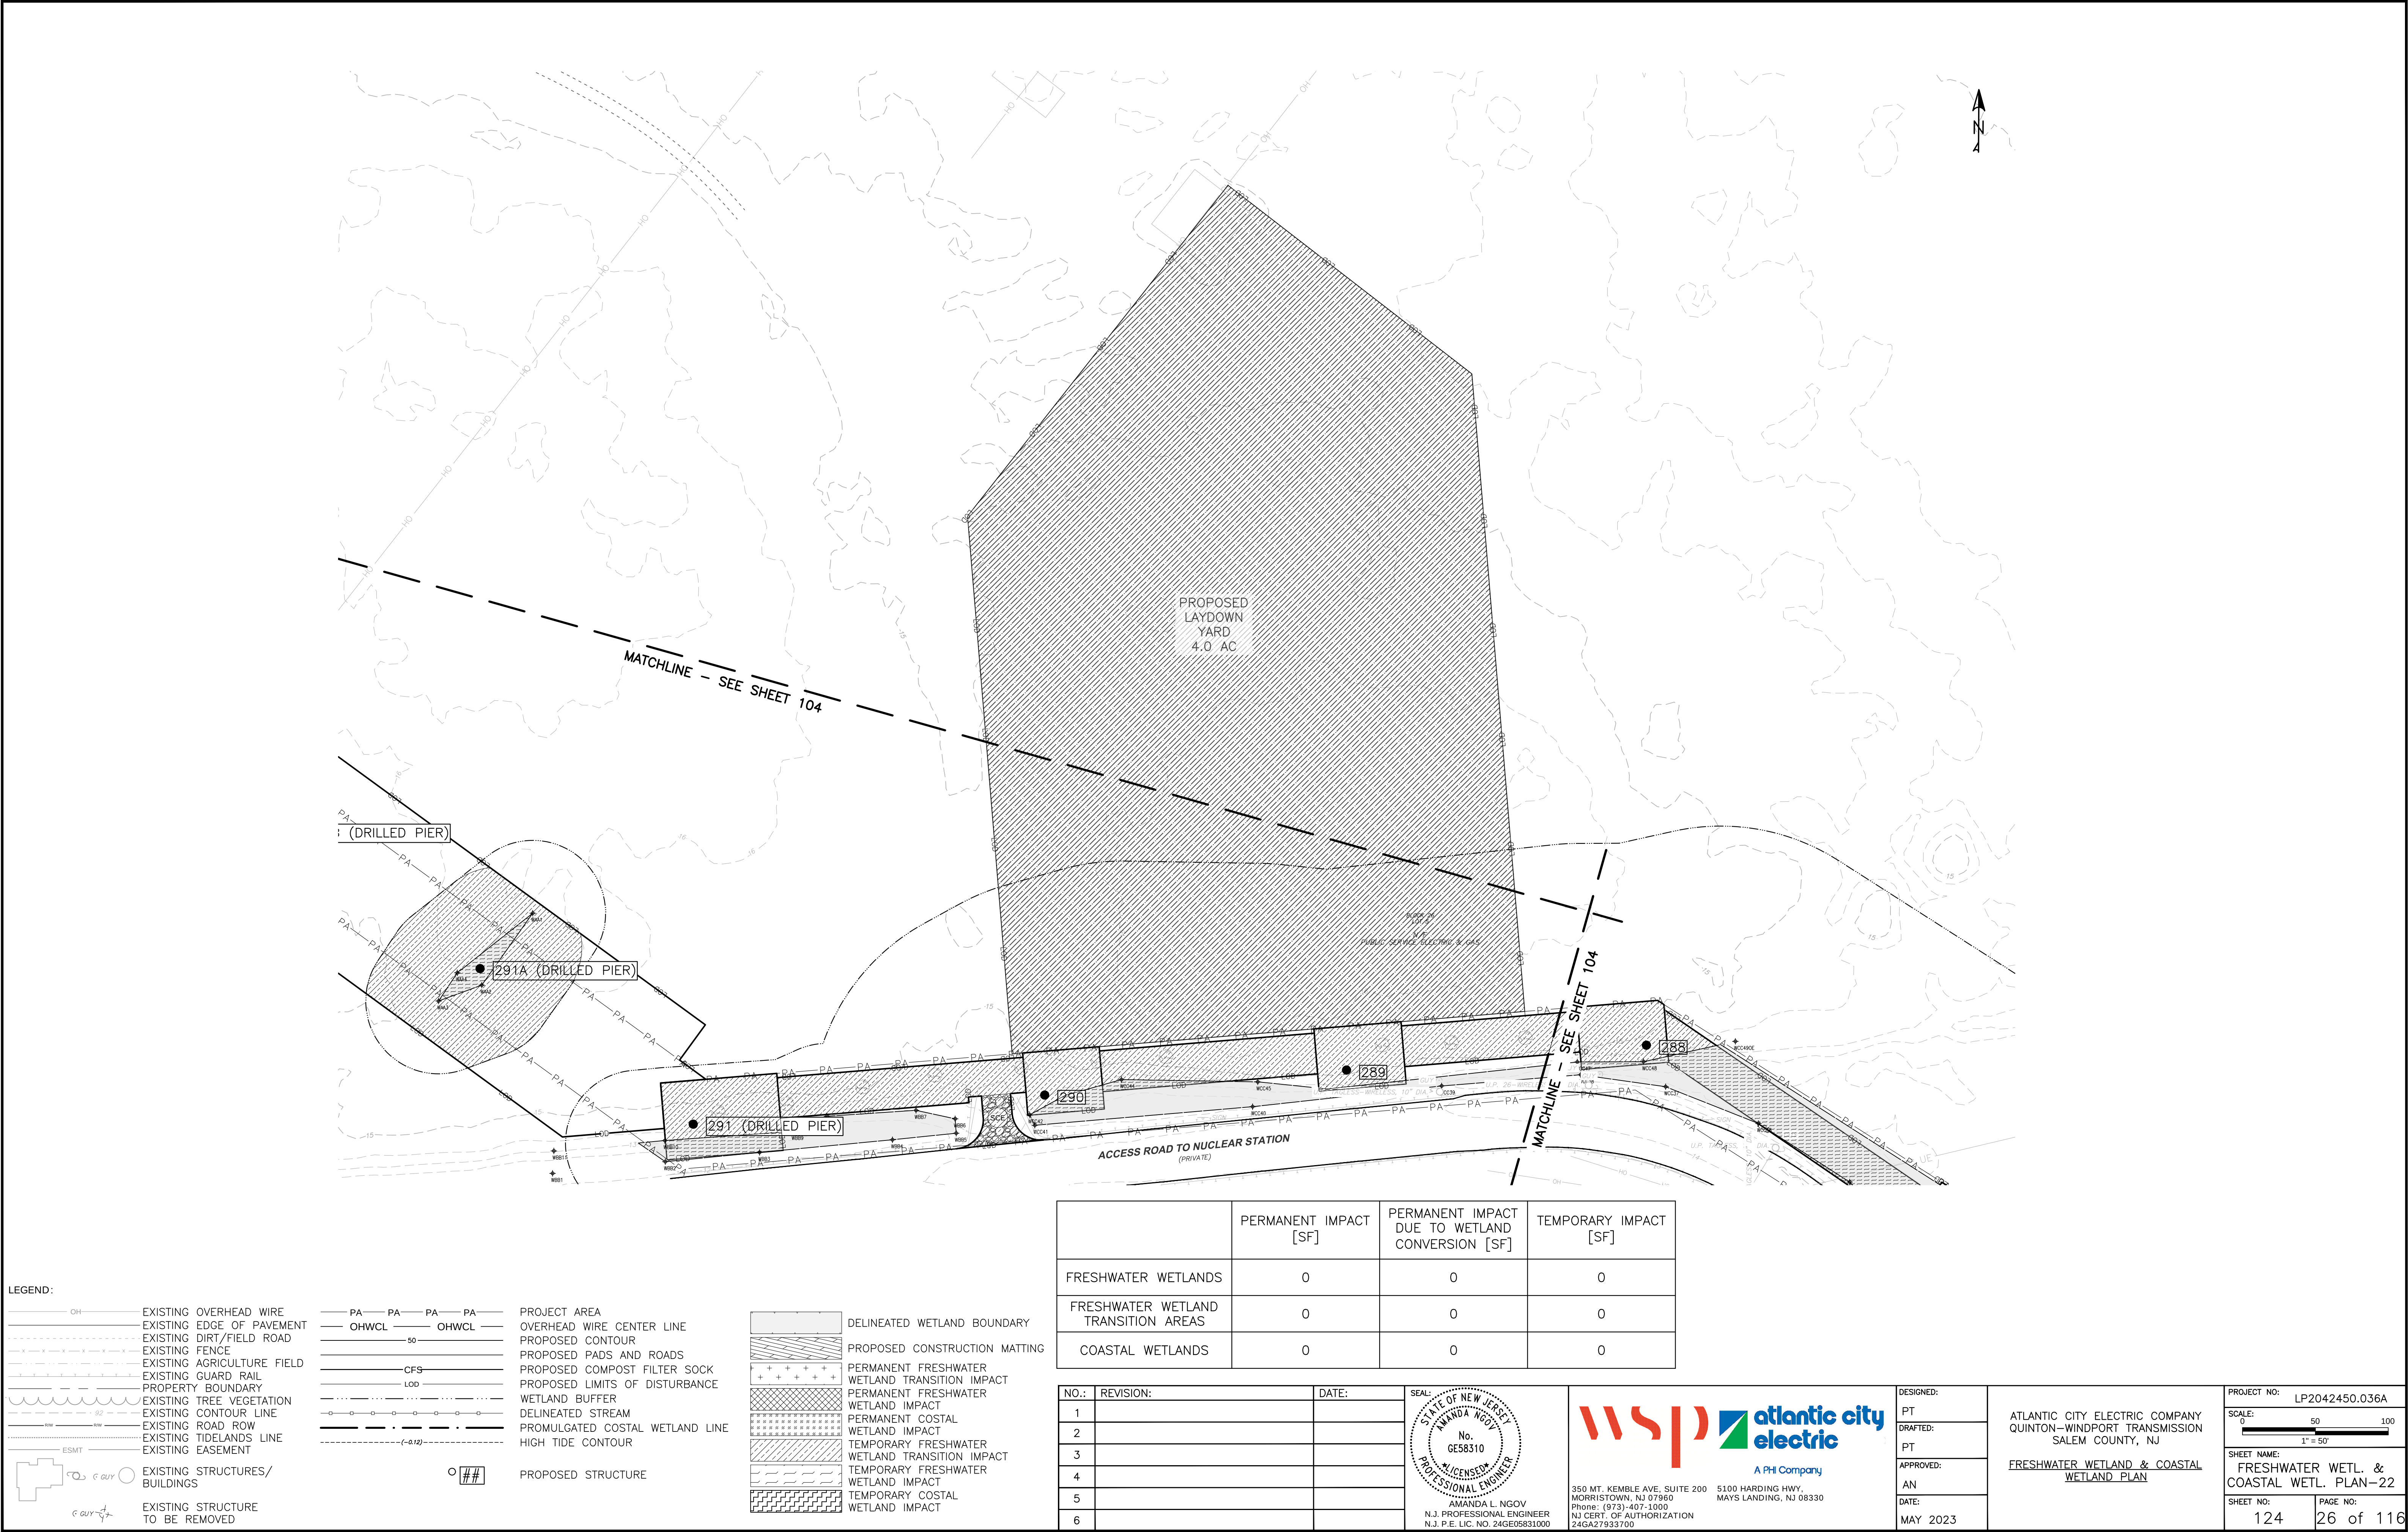

LEGEND:

OH

EXISTING OVERHEAD WIRE

EXISTING EDGE OF PAVEMENT

EXISTING DIRT/FIELD ROAD

EXISTING FENCE

EXISTING AGRICULTURE FIELD

EXISTING GUARD RAIL

PROPERTY BOUNDARY

EXISTING TREE VEGETATION

EXISTING CONTOUR LINE

EXISTING ROAD ROW

EXISTING TIDELANDS LINE

EXISTING EASEMENT

ESMT

EXISTING STRUCTURES/
BUILDINGS

EXISTING STRUCTURE
TO BE REMOVED

PA PA PA PA

PA PA PA PA

OHWC

OHWC

50

50

CFS

CFS

LOD

LOD

(-0.12)

(-0.12)

PROJECT AREA

OVERHEAD WIRE CENTER LINE

PROPOSED CONTOUR

PROPOSED PADS AND ROADS

PROPOSED COMPOST FILTER SOCK

PROPOSED LIMITS OF DISTURBANCE

WETLAND BUFFER

DELINEATED STREAM

PROMULGATED COSTAL WETLAND LINE

HIGH TIDE CONTOUR

PROPOSED STRUCTURE

	PERMANENT IMPACT [SF]	PERMANENT IMPACT DUE TO WETLAND CONVERSION [SF]	TEMPORARY IMPACT [SF]
FRESHWATER WETLANDS	0	0	0
FRESHWATER WETLAND TRANSITION AREAS	0	0	0
COASTAL WETLANDS	0	0	0

NO.:	REVISION:	DATE:
1		
2		
3		
4		
5		
6		

SEAL: STATE OF NEW JERSEY
AMANDA L. NGOV
No. GE58310
LICENSED PROFESSIONAL ENGINEER
N.J. PROFESSIONAL ENGINEER
N.J. P.E. LIC. NO. 24GE05831000

WSP

atlantic city electric

A PHIL COMPANY

350 MT. KEMBLE AVE, SUITE 200
MORRISTOWN, NJ 07960
Phone: (973)-407-1000
NJ CERT. OF AUTHORIZATION
24GA27933700

5100 HARDING HWY.
MAYS LANDING, NJ 08330

DESIGNED: PT

DRAFTED: PT

APPROVED: AN

DATE: MAY 2023

ATLANTIC CITY ELECTRIC COMPANY
QUINTON-WINDPORT TRANSMISSION
SALEM COUNTY, NJ

FRESHWATER WETL. & COASTAL
WETLAND PLAN

PROJECT NO: LP2042450.036A

SCALE: 0 50 100
1" = 50'



SHEET NAME: FRESHWATER WETL. & COASTAL WETL. PLAN-22

SHEET NO: 124 PAGE NO: 26 of 116

GENERAL NOTES

1. PROJECT VERTICAL DATUM IS NAVD88. CONVERSION FROM NAVD88 TO NGVD29 IS:
- NGVD29 ELEVATION (FEET) = NAVD88 ELEVATION (FEET) + (−0.928) FEET

Plan Sheet	In-Water				Upland			
	Permanent			Temporary (SF)	Permanent			Temporary (SF)
	Structure (SF)	Forest Impact (SF)	Aerial Crossing (SF)		Structure (SF)	Forest Impact (SF)	Aerial Crossing (SF)	
303	0	0	0	512				
304	0	91	0	1,392				
305	0	633	251	3,178				
306	0	0	0	3,024				
307	0	0	0	5,113				
308	0	0	0	50				
309	0	0	0	0				
310	0	882	102	3,153				
311	0	0	0	2,763				
312	0	14	108	5,595				
313	0	0	0	0				
314	0	0	0	429				
315	0	0	0	0	170	0	0	14,194
Total (SF)	0	1,620	461	25,209	170	0	0	14,194
	1,620			25,209	170			14,194
Total (AC)	0.0000	0.0372	0.0106	0.5787	0.0039	0.0000	0.0000	0.3258
	0.0372			0.5787	0.0039			0.3258

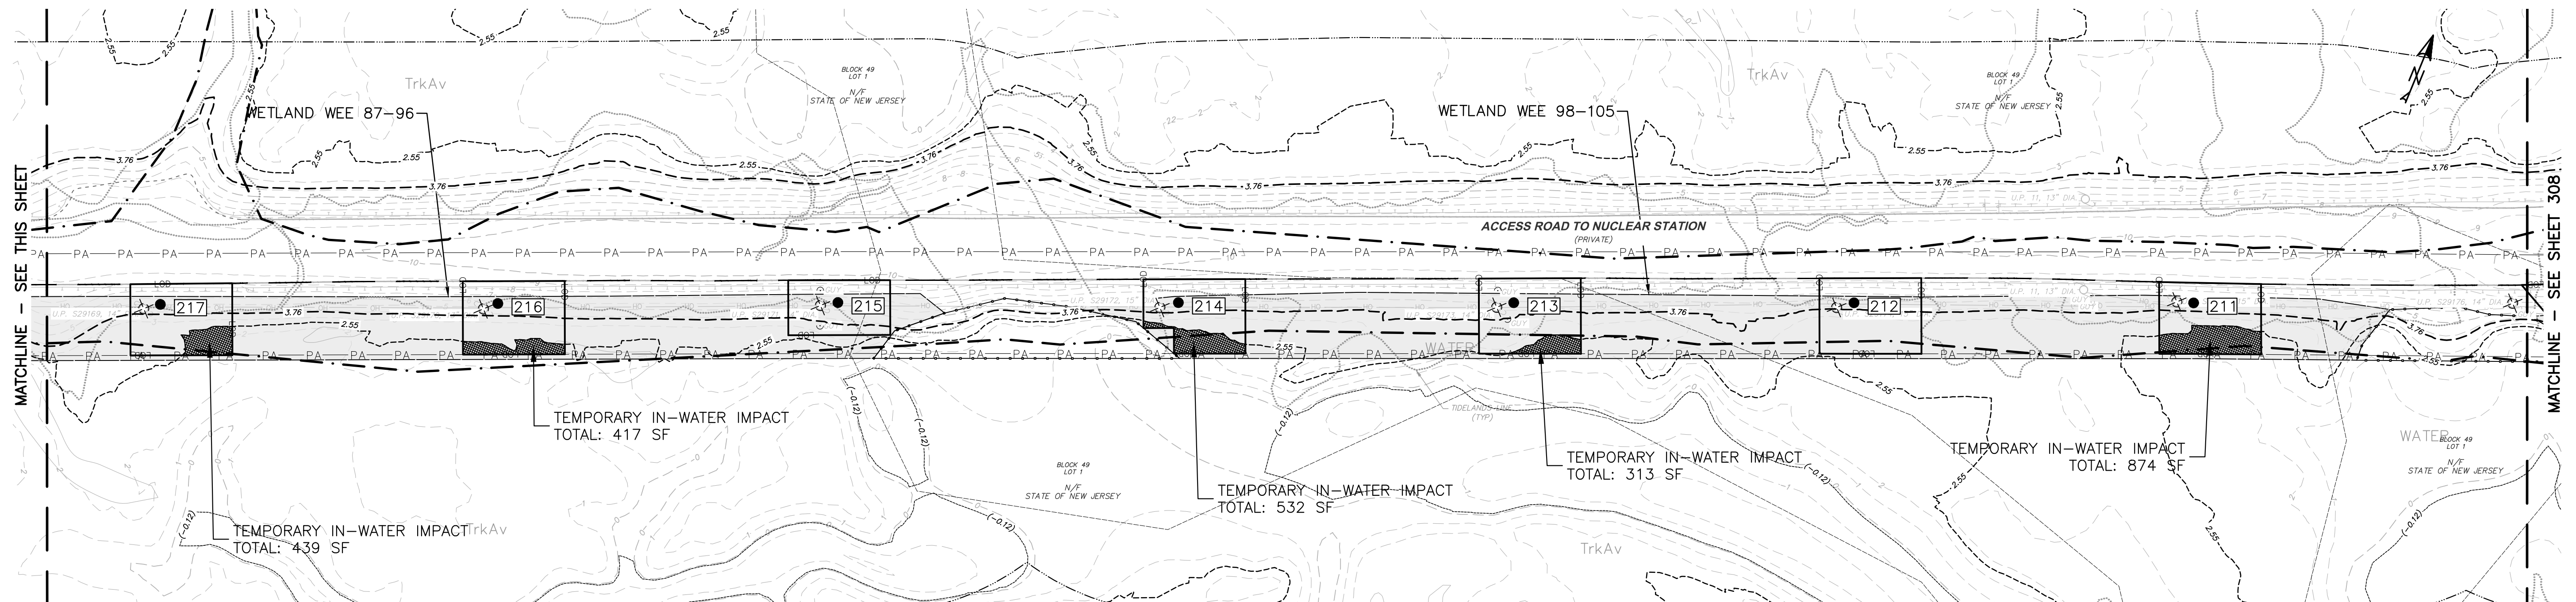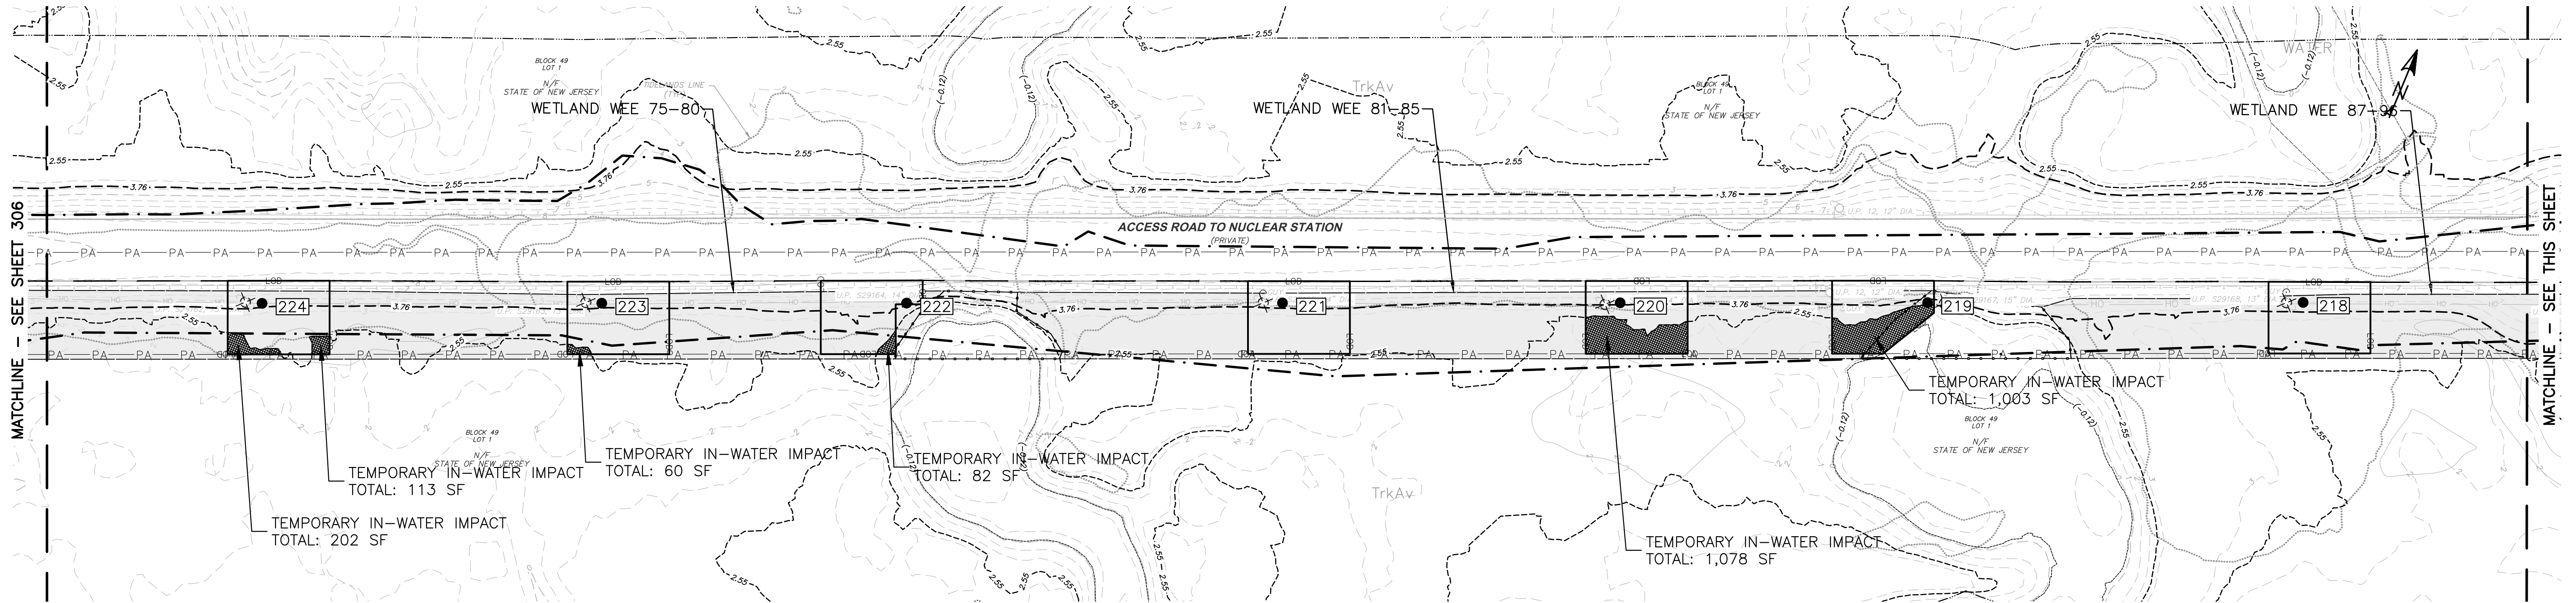

LEGEND:

- OH

EXISTING OVERHEAD WIRE

EXISTING EDGE OF PAVEMENT

EXISTING DIRT/FIELD ROAD

EXISTING FENCE

EXISTING AGRICULTURE FIELD

EXISTING GUARD RAIL

PROPERTY BOUNDARY

EXISTING TREE VEGETATION

EXISTING CONTOUR LINE

EXISTING ROAD ROW

EXISTING TIDELANDS LINE

EXISTING EASEMENT

ESMT

EXISTING STRUCTURES/
BUILDINGS

EXISTING STRUCTURE
TO BE REMOVED
- PA PA PA PA

PA PA PA PA

OHWCL OHWCL

50

CFS

LOD

(-0.12)

2.55

3.76
- PROJECT AREA

OVERHEAD WIRE CENTER LINE

PROPOSED CONTOUR

PROPOSED PADS AND ROADS

PROPOSED COMPOST FILTER SOCK

PROPOSED LIMITS OF DISTURBANCE

WETLAND BUFFER

DELINEATED STREAM

PROMULGATED COSTAL WETLAND LINE

HIGH TIDE CONTOUR

MEAN HIGH WATER LINE

MEAN HIGHER HIGH WATER LINE

PROPOSED STRUCTURE
- DELINEATED WETLAND BOUNDARY

PROPOSED CONSTRUCTION MATTING

TEMPORARY IN-WATER IMPACT

TEMPORARY UP-LAND IMPACT

PERMANENT IN-WATER IMPACT

WATERFRONT DEVELOPMENT IMPACT SUMMARY (IN-WATER ONLY)				
	PERMANENT			TEMPORARY (SF)
	STRUCTURE (SF)	FOREST IMPACT (SF)	AERIAL CROSSING (LF)	
IN-WATER	0	0	0	5113
UPLAND	0	0	0	0

NO.:

REVISION:

DATE:

1

2

3

4

5

6

SEAL

STATE OF NEW JERSEY

AMANDA L. NGOV

No.

GE58310

LICENSED

PROFESSIONAL ENGINEER

N.J. PROFESSIONAL ENGINEER

N.J. P.E. LIC. NO. 24GE05831000

WSP

atlantic city electric

A Phil Company

350 MT. KEMBLE AVE, SUITE 200

MORRISTOWN, NJ 07960

PHONE: (973)-407-1000

NJ CERT. OF AUTHORIZATION

24GA27933700

5100 HARDING HWY.

MAYS LANDING, NJ 08330

DESIGNED:

PT

DRAFTED:

PT

APPROVED:

AN

DATE:

MAY 2023

PROJECT NO:

LP2042450.036A

SCALE:

0 50 100

1" = 50'

SHEET NAME:

WFD PLAN-5

SHEET NO:

307

PAGE NO:



57 of 116

ATLANTIC CITY ELECTRIC COMPANY

QUINTON-WINDPORT TRANSMISSION

SALEM COUNTY, NJ

WATERFRONT DEVELOPMENT PLAN

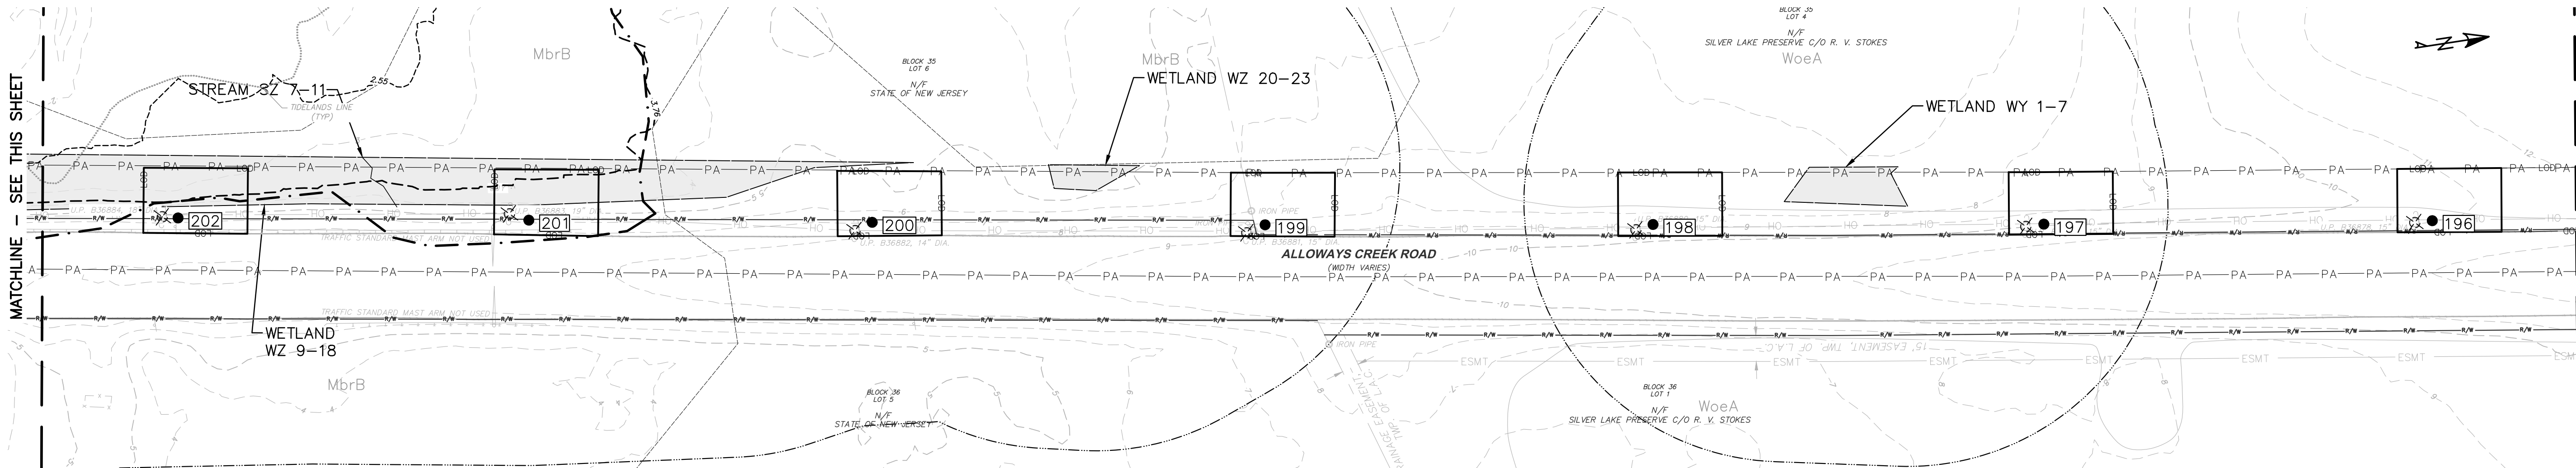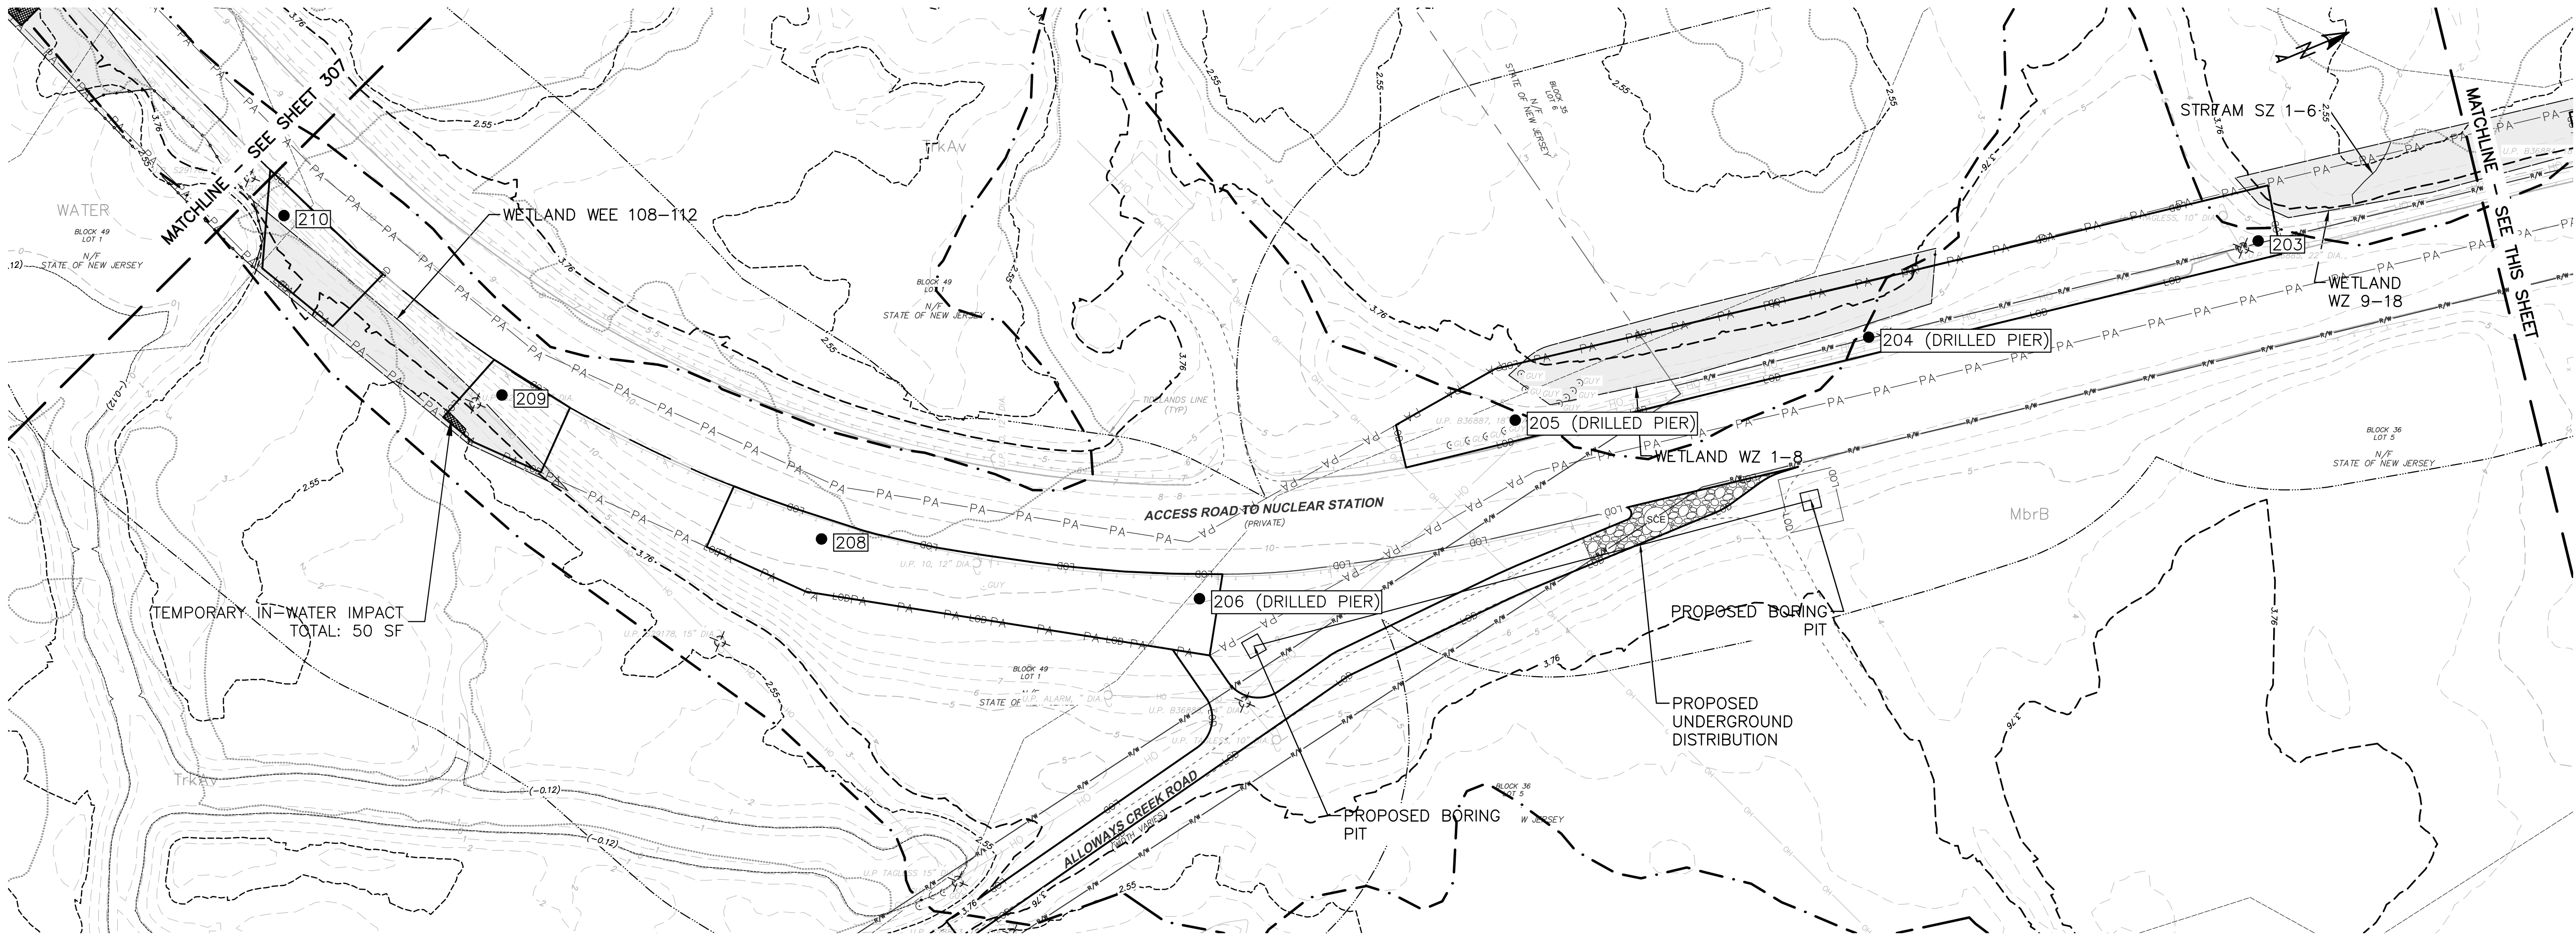

LEGEND:

- OH

EXISTING OVERHEAD WIRE

EXISTING EDGE OF PAVEMENT

EXISTING DIRT/FIELD ROAD

EXISTING FENCE

EXISTING AGRICULTURE FIELD

EXISTING GUARD RAIL

PROPERTY BOUNDARY

EXISTING TREE VEGETATION

EXISTING CONTOUR LINE

EXISTING ROAD ROW

EXISTING TIDELANDS LINE

EXISTING EASEMENT

ESMT

EXISTING STRUCTURES/
BUILDINGS

EXISTING STRUCTURE
TO BE REMOVED
- PA PA PA PA

PA PA PA PA

OHWCL OHWCL

50

CFS

LOD

(-0.12)

-2.55

-3.76

##
- PROJECT AREA

OVERHEAD WIRE CENTER LINE

PROPOSED CONTOUR

PROPOSED PADS AND ROADS

PROPOSED COMPOST FILTER SOCK

PROPOSED LIMITS OF DISTURBANCE

WETLAND BUFFER

DELINEATED STREAM

PROMULGATED COSTAL WETLAND LINE

HIGH TIDE CONTOUR

MEAN HIGH WATER LINE


MEAN HIGHER HIGH WATER LINE

PROPOSED STRUCTURE

- DELINEATED WETLAND BOUNDARY
- PROPOSED CONSTRUCTION MATTING
- TEMPORARY IN-WATER IMPACT
- TEMPORARY UP-LAND IMPACT
- PERMANENT IN-WATER IMPACT

WATERFRONT DEVELOPMENT IMPACT SUMMARY (IN-WATER ONLY)				
	PERMANENT			TEMPORARY (SF)
	STRUCTURE (SF)	FOREST IMPACT (SF)	AERIAL CROSSING (LF)	
IN-WATER	0	0	0	50
UPLAND	0	0	0	0

NO.:	REVISION:	DATE:
1		
2		
3		
4		
5		
6		

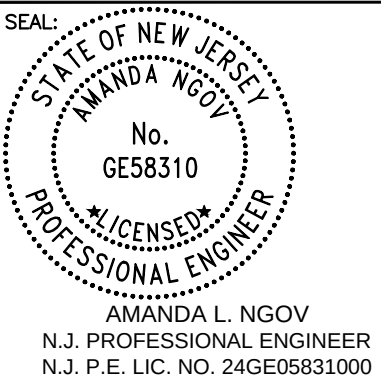

wsp

350 MT. KEMBLE AVE, SUITE 200
MORRISTOWN, NJ 07960
PHONE: (973)-407-1000
NJ CERT. OF AUTHORIZATION
24GA27933700

atlantic city electric



A Phil Company

5100 HARDING HWY.
MAYS LANDING, NJ 08330

DESIGNED:	PT
DRAFTED:	PT
APPROVED:	AN
DATE:	MAY 2023

ATLANTIC CITY ELECTRIC COMPANY
QUINTON-WINDPORT TRANSMISSION
SALEM COUNTY, NJ
WATERFRONT DEVELOPMENT PLAN

PROJECT NO: LP2042450.036A	
SCALE: 0 50 100 1" = 50'	
SHEET NAME: WFD PLAN-6	
SHEET NO: 308	PAGE NO: 58 of 116

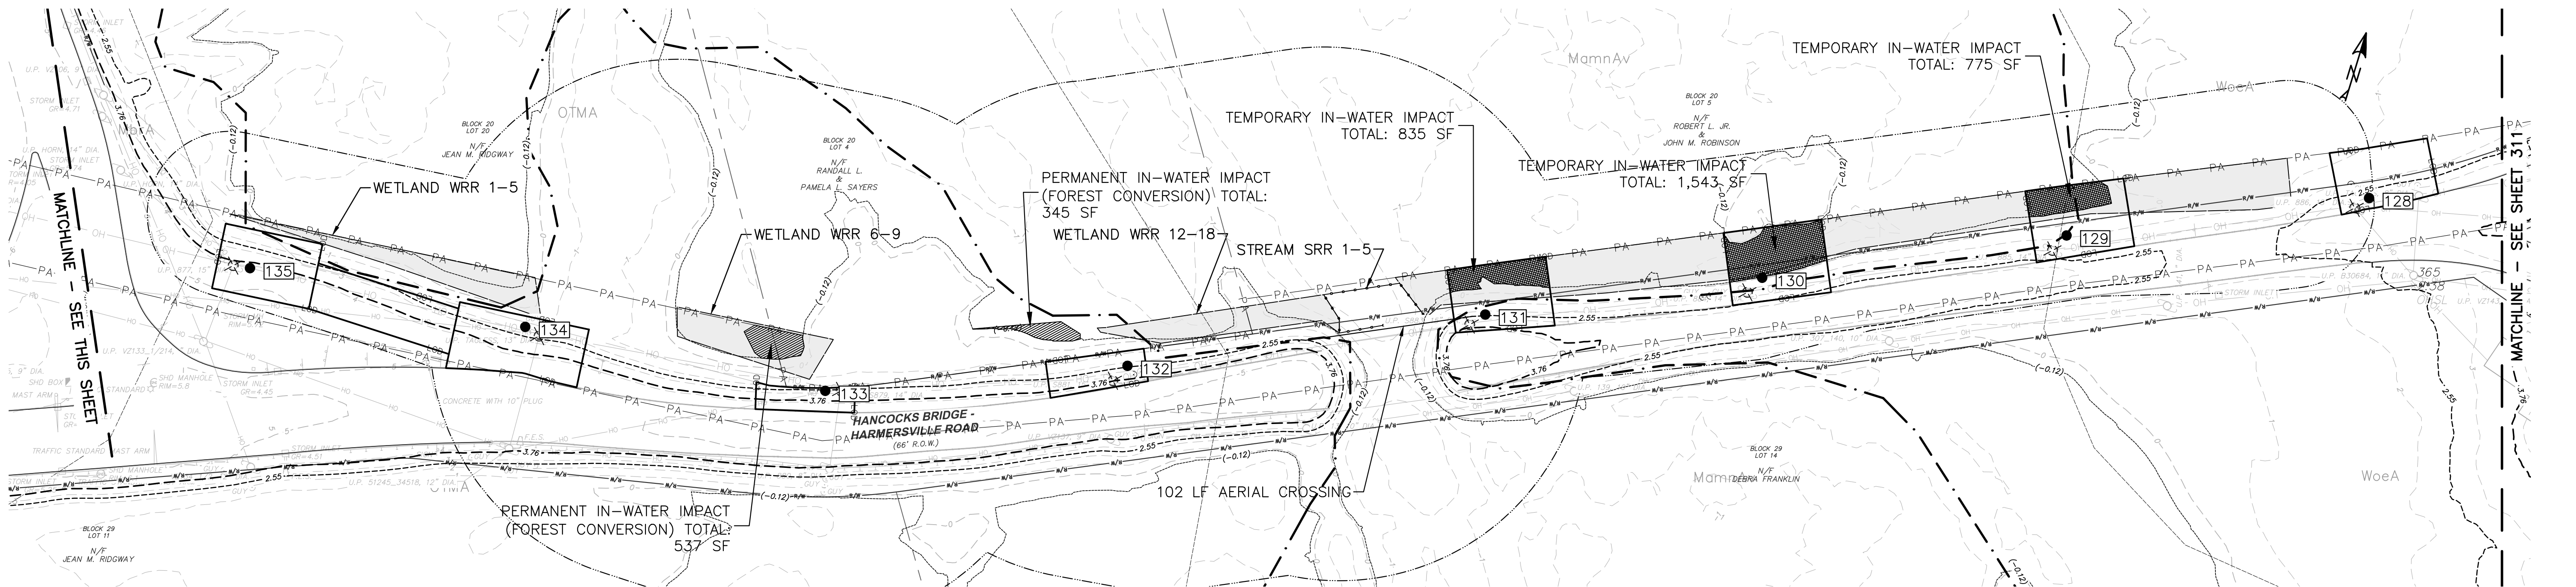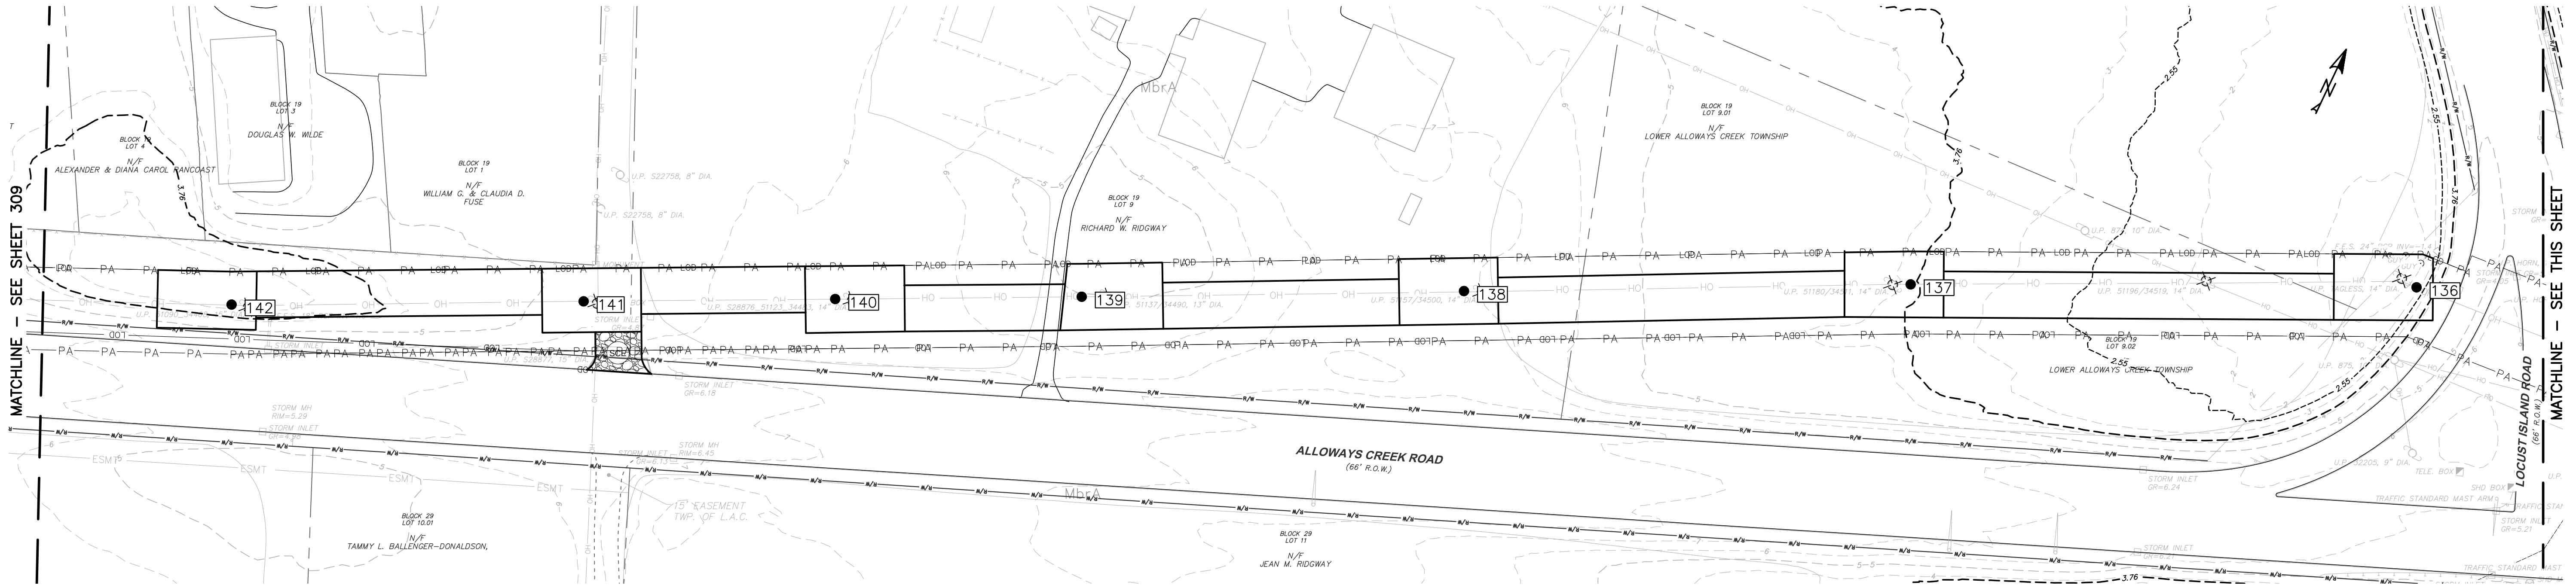

LEGEND:

- OH

EXISTING OVERHEAD WIRE

EXISTING EDGE OF PAVEMENT

EXISTING DIRT/FIELD ROAD

EXISTING FENCE

EXISTING AGRICULTURE FIELD

EXISTING GUARD RAIL

PROPERTY BOUNDARY

EXISTING TREE VEGETATION

EXISTING CONTOUR LINE

EXISTING ROAD ROW

EXISTING TIDELANDS LINE

EXISTING EASEMENT

ESMT

EXISTING STRUCTURES/
BUILDINGS

EXISTING STRUCTURE
TO BE REMOVED
- PA PA PA PA

PA PA PA PA

OHWCL OHWCL

50

CFS

LOD

(-0.12)

2.55

3.76

PROJECT AREA

OVERHEAD WIRE CENTER LINE

PROPOSED CONTOUR

PROPOSED PADS AND ROADS

PROPOSED COMPOST FILTER SOCK

PROPOSED LIMITS OF DISTURBANCE

WETLAND BUFFER

DELINEATED STREAM

PROMULGATED COSTAL WETLAND LINE

HIGH TIDE CONTOUR

MEAN HIGH WATER LINE

MEAN HIGHER HIGH WATER LINE

PROPOSED STRUCTURE
- DELINEATED WETLAND BOUNDARY

PROPOSED CONSTRUCTION MATTING


TEMPORARY IN-WATER IMPACT

TEMPORARY UP-LAND IMPACT

PERMANENT IN-WATER IMPACT

WATERFRONT DEVELOPMENT IMPACT SUMMARY (IN-WATER ONLY)				
	PERMANENT			TEMPORARY (SF)
	STRUCTURE (SF)	FOREST IMPACT (SF)	AERIAL CROSSING (LF)	
IN-WATER	0	882	102	3153
UPLAND	0	0	0	0

NO.	REVISION:	DATE:
1		
2		
3		
4		
5		
6		

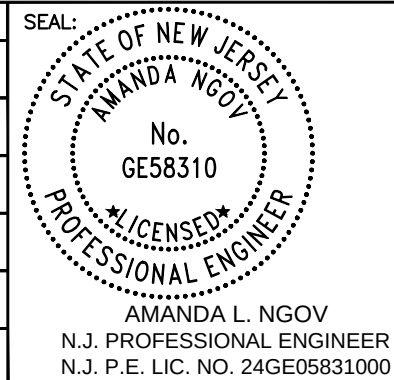

wsp

350 MT. KEMBLE AVE, SUITE 200
MORRISTOWN, NJ 07960
PHONE: (973)-407-1000
NJ CERT. OF AUTHORIZATION
24GA27933700

atlantic city electric

A Phil Company


5100 HARDING HWY.
MAYS LANDING, NJ 08330

DESIGNED:	PT
DRAFTED:	PT
APPROVED:	AN
DATE:	MAY 2023

ATLANTIC CITY ELECTRIC COMPANY
QUINTON-WINDPORT TRANSMISSION
SALEM COUNTY, NJ

WATERFRONT DEVELOPMENT PLAN

PROJECT NO: LP2042450.036A	
SCALE: 0 50 100 1" = 50'	
SHEET NAME: WFD PLAN-8	
SHEET NO: 310	PAGE NO: 60 of 116

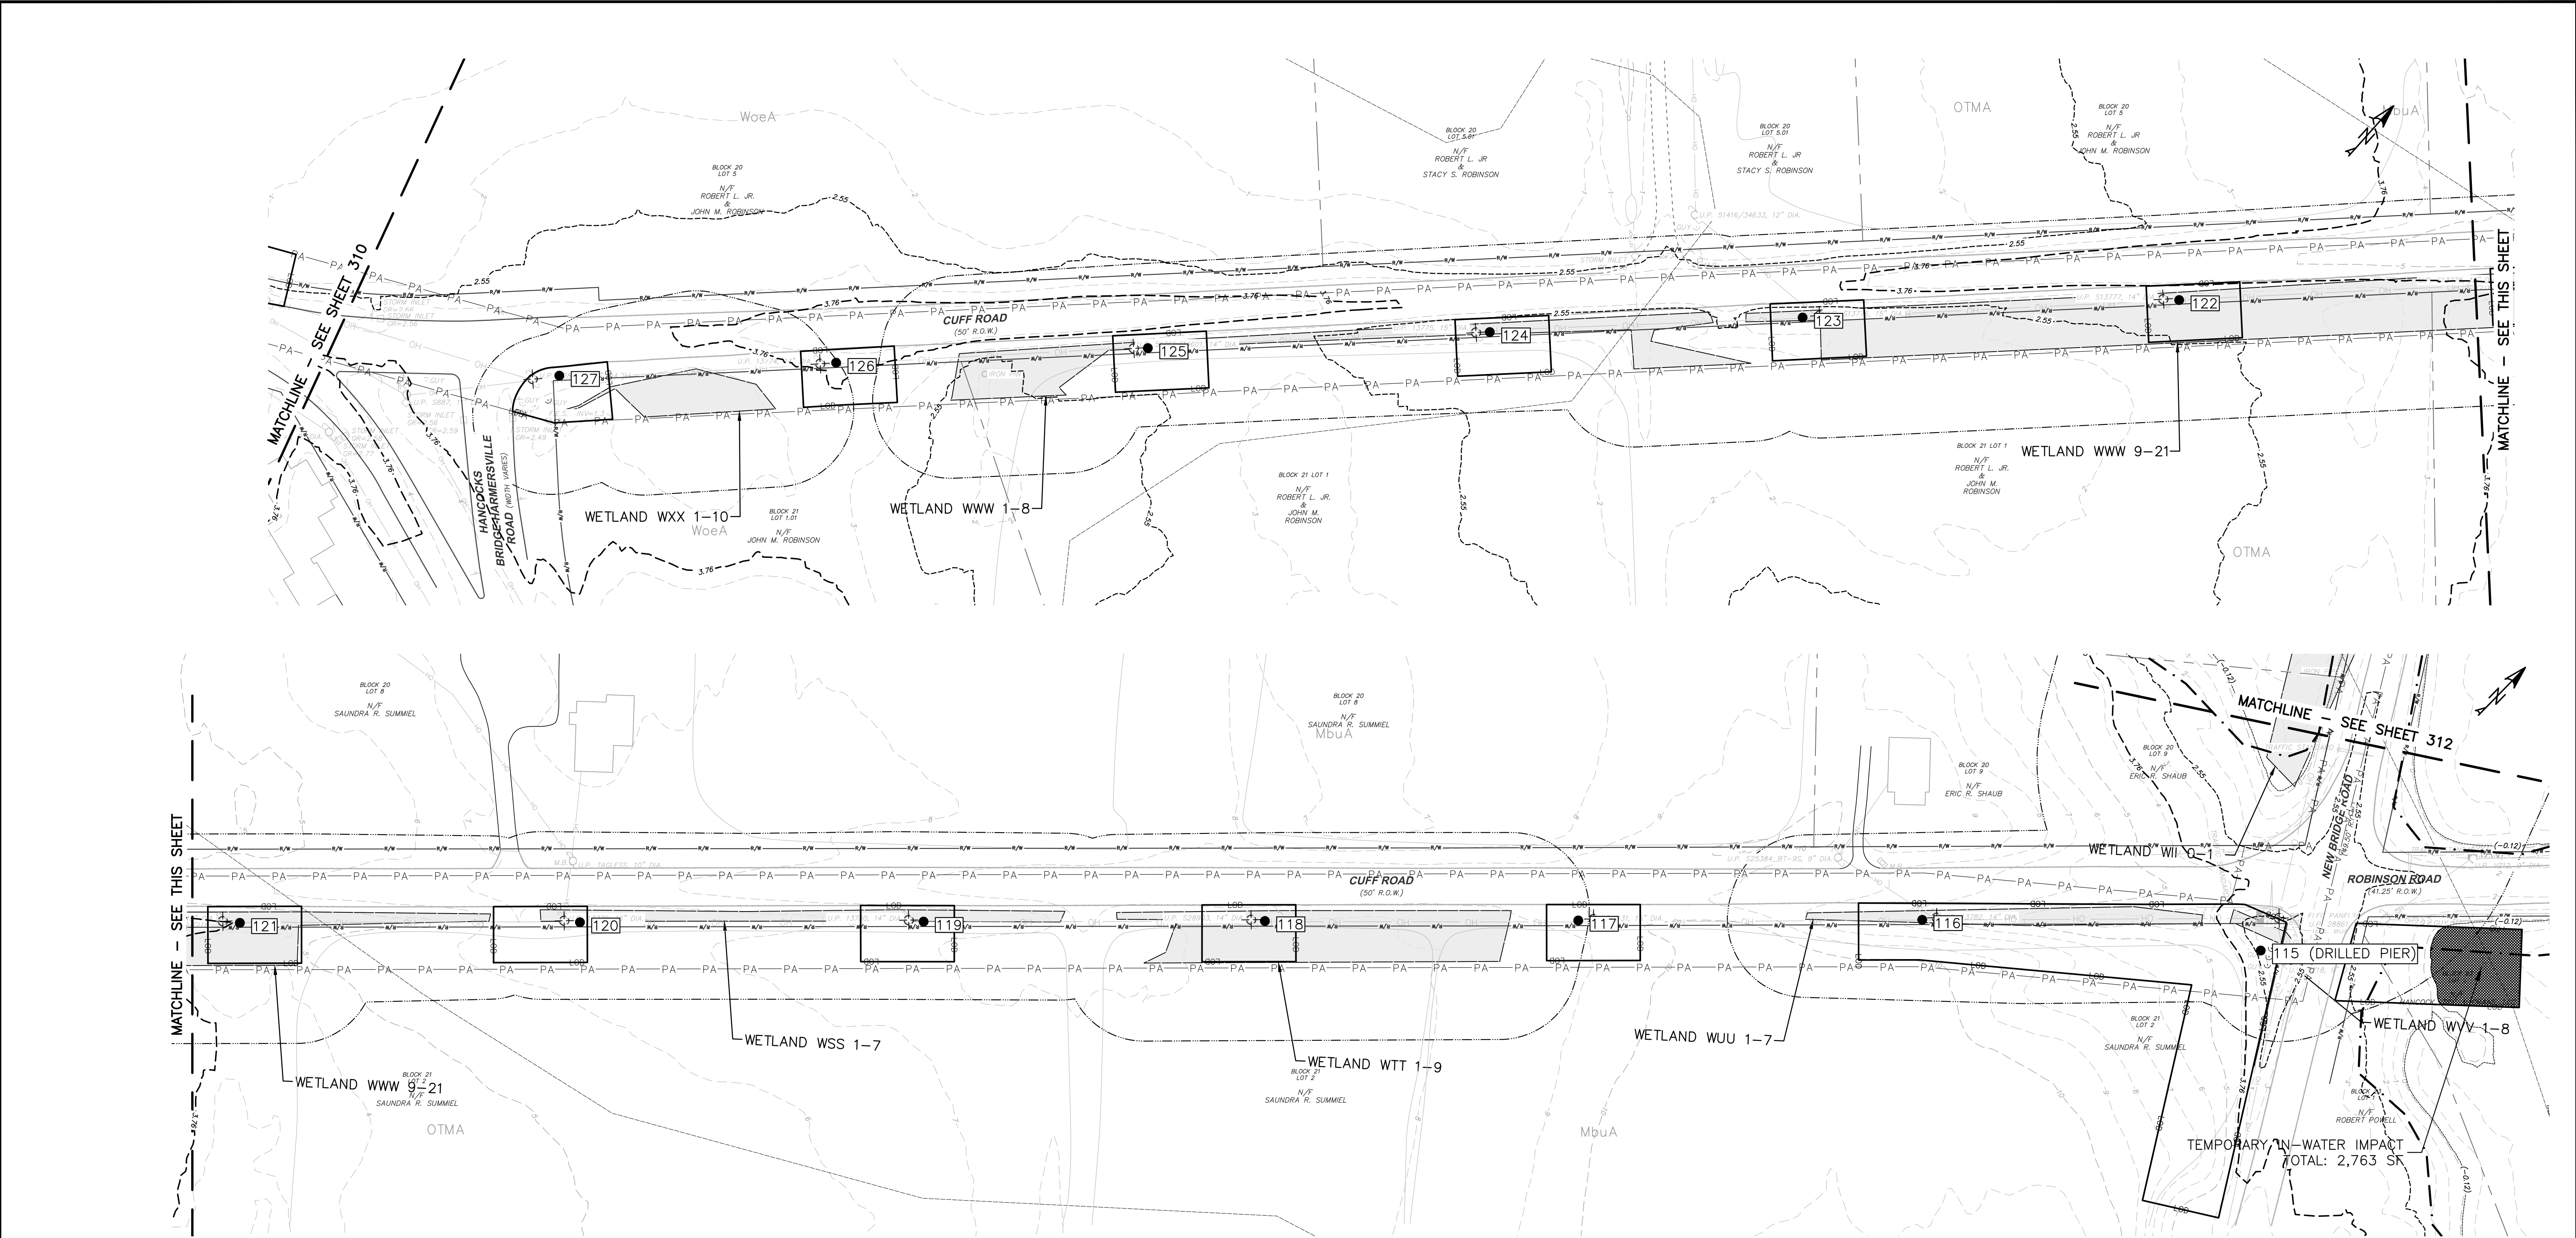

LEGEND:


- OH ——— EXISTING OVERHEAD WIRE
——— EXISTING EDGE OF PAVEMENT
——— EXISTING DIRT/FIELD ROAD
——— EXISTING FENCE
——— EXISTING AGRICULTURE FIELD
——— EXISTING GUARD RAIL
——— PROPERTY BOUNDARY
——— EXISTING TREE VEGETATION
——— EXISTING ROAD ROW
——— EXISTING TIDELANDS LINE
——— EXISTING EASEMENT
ESMT ——— EXISTING STRUCTURES/
BUILDINGS
C GUY ——— EXISTING STRUCTURE
TO BE REMOVED
- PA — PA — PA — PA —
OHWCL — OHWCL —
50 —
CFS —
LOD —
(-0.12) —
2.55 —
3.76 —
O ##
- PROJECT AREA
OVERHEAD WIRE CENTER LINE
PROPOSED CONTOUR
PROPOSED PADS AND ROADS
PROPOSED COMPOST FILTER SOCK
PROPOSED LIMITS OF DISTURBANCE
WETLAND BUFFER
DELINEATED STREAM
PROMULGATED COSTAL WETLAND LINE
HIGH TIDE CONTOUR
MEAN HIGH WATER LINE
MEAN HIGHER HIGH WATER LINE
PROPOSED STRUCTURE

- DELINEATED WETLAND BOUNDARY
PROPOSED CONSTRUCTION MATTING
TEMPORARY IN-WATER IMPACT
TEMPORARY UP-LAND IMPACT
PERMANENT IN-WATER IMPACT

WATERFRONT DEVELOPMENT IMPACT SUMMARY (IN-WATER ONLY)

	PERMANENT			TEMPORARY (SF)
	STRUCTURE (SF)	FOREST IMPACT (SF)	AERIAL CROSSING (LF)	
IN-WATER	0	0	0	2763
UPLAND	0	0	0	0



NO.:	REVISION:	DATE:
1		
2		
3		
4		
5		
6		

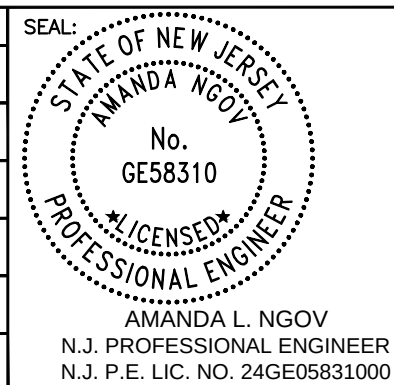

DESIGNED: PT
DRAFTED: PT
APPROVED: AN
DATE: MAY 2023

ATLANTIC CITY ELECTRIC COMPANY
QUINTON-WINDPORT TRANSMISSION
SALEM COUNTY, NJ
WATERFRONT DEVELOPMENT PLAN

PROJECT NO: LP2042450.036A	SCALE: 0 50 100 1" = 50'
SHEET NAME: WFD PLAN-9	SHEET NO: 311
PAGE NO: 61 of 116	

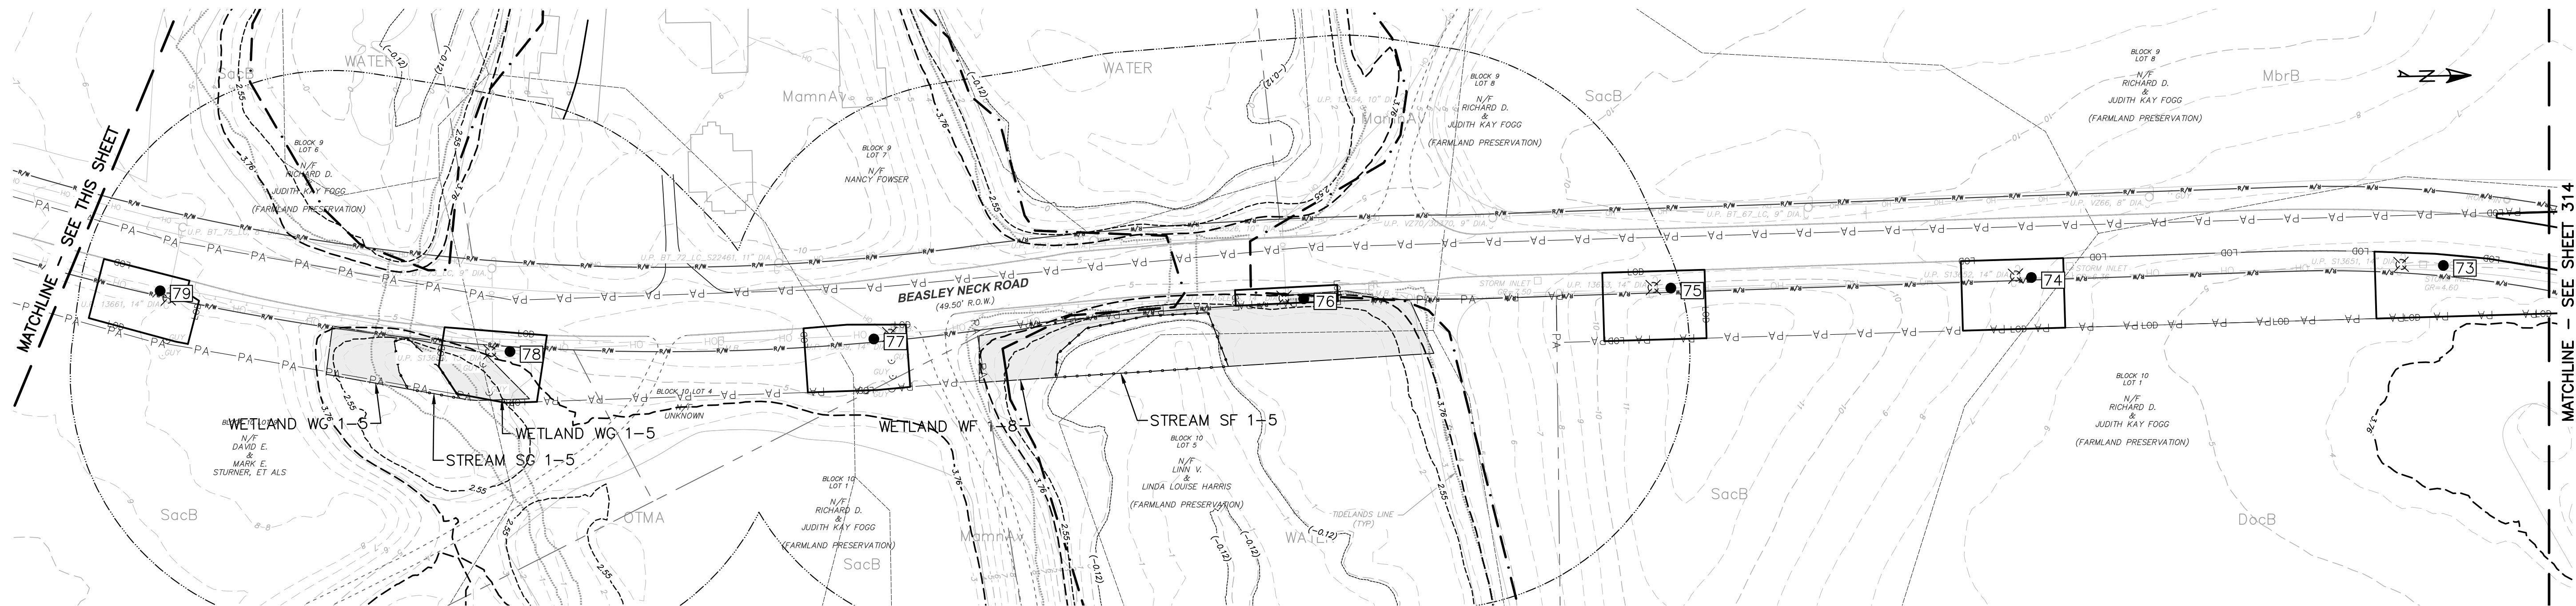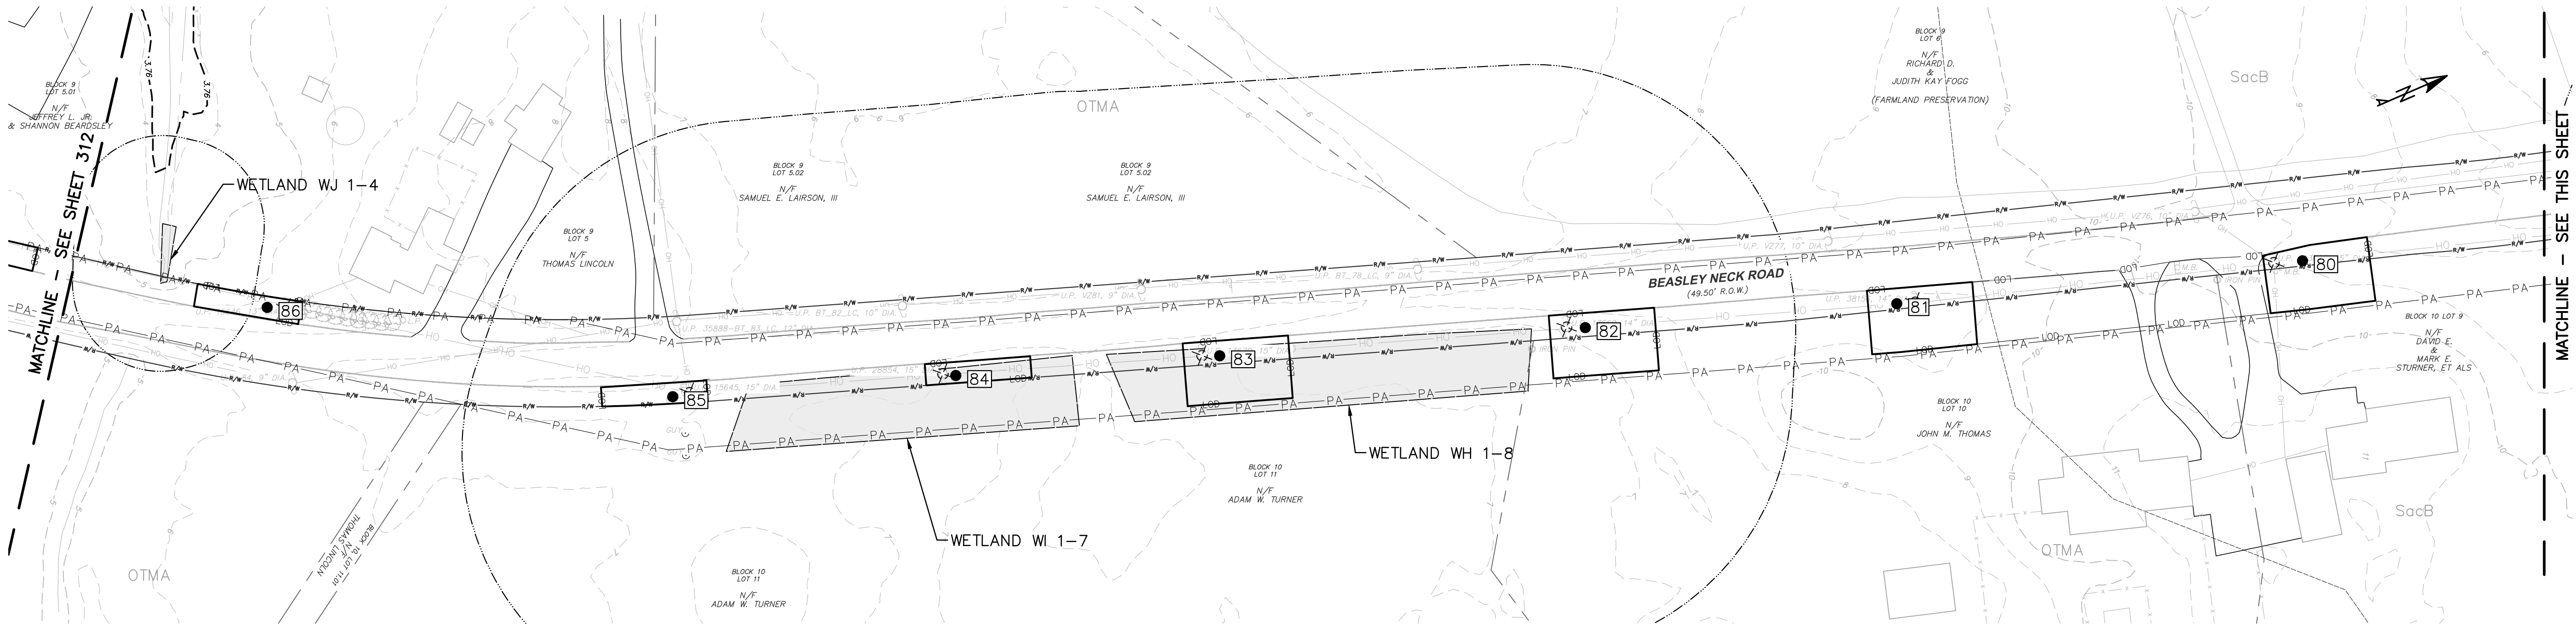

LEGEND:

- OH

PA PA PA PA

OHWCL OHWCL

50

CFS

LOD

(-0.12)

2.55

3.76

ESMT

EXISTING STRUCTURES/
BUILDINGS

EXISTING STRUCTURE
TO BE REMOVED

PROJECT AREA

OVERHEAD WIRE CENTER LINE

PROPOSED CONTOUR

PROPOSED PADS AND ROADS

PROPOSED COMPOST FILTER SOCK

PROPOSED LIMITS OF DISTURBANCE

WETLAND BUFFER

DELINEATED STREAM

PROMULGATED COSTAL WETLAND LINE

HIGH TIDE CONTOUR

MEAN HIGH WATER LINE

MEAN HIGHER HIGH WATER LINE

PROPOSED STRUCTURE

DELINEATED WETLAND BOUNDARY

PROPOSED CONSTRUCTION MATTING

TEMPORARY IN-WATER IMPACT


TEMPORARY UP-LAND IMPACT

PERMANENT IN-WATER IMPACT

WATERFRONT DEVELOPMENT IMPACT SUMMARY (IN-WATER ONLY)

	PERMANENT			TEMPORARY (SF)
	STRUCTURE (SF)	FOREST IMPACT (SF)	AERIAL CROSSING (LF)	
IN-WATER	0	0	0	0
UPLAND	0	0	0	0

NO.:	REVISION:	DATE:
1		
2		
3		
4		
5		
6		

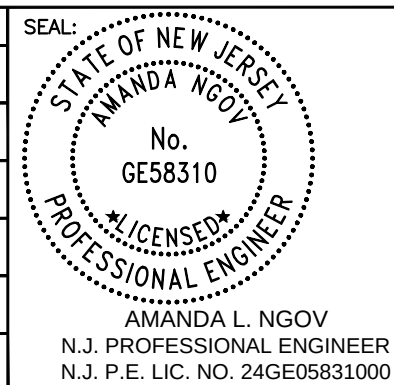

A PHILIPPIAN COMPANY

350 MT. KEMBLE AVE, SUITE 200
MORRISTOWN, NJ 07960
PHONE: (973)-407-1000
NJ CERT. OF AUTHORIZATION
24GA27933700


5100 HARDING HWY.
MAYS LANDING, NJ 08330

DESIGNED: PT
DRAFTED: PT
APPROVED: AN
DATE: MAY 2023


ATLANTIC CITY ELECTRIC COMPANY
QUINTON-WINDPORT TRANSMISSION
SALEM COUNTY, NJ

WATERFRONT DEVELOPMENT PLAN

PROJECT NO: LP2042450.036A	
SCALE: 0 50 100 1" = 50'	
SHEET NAME: WFD PLAN-11	
SHEET NO: 313	PAGE NO: 63 of 116

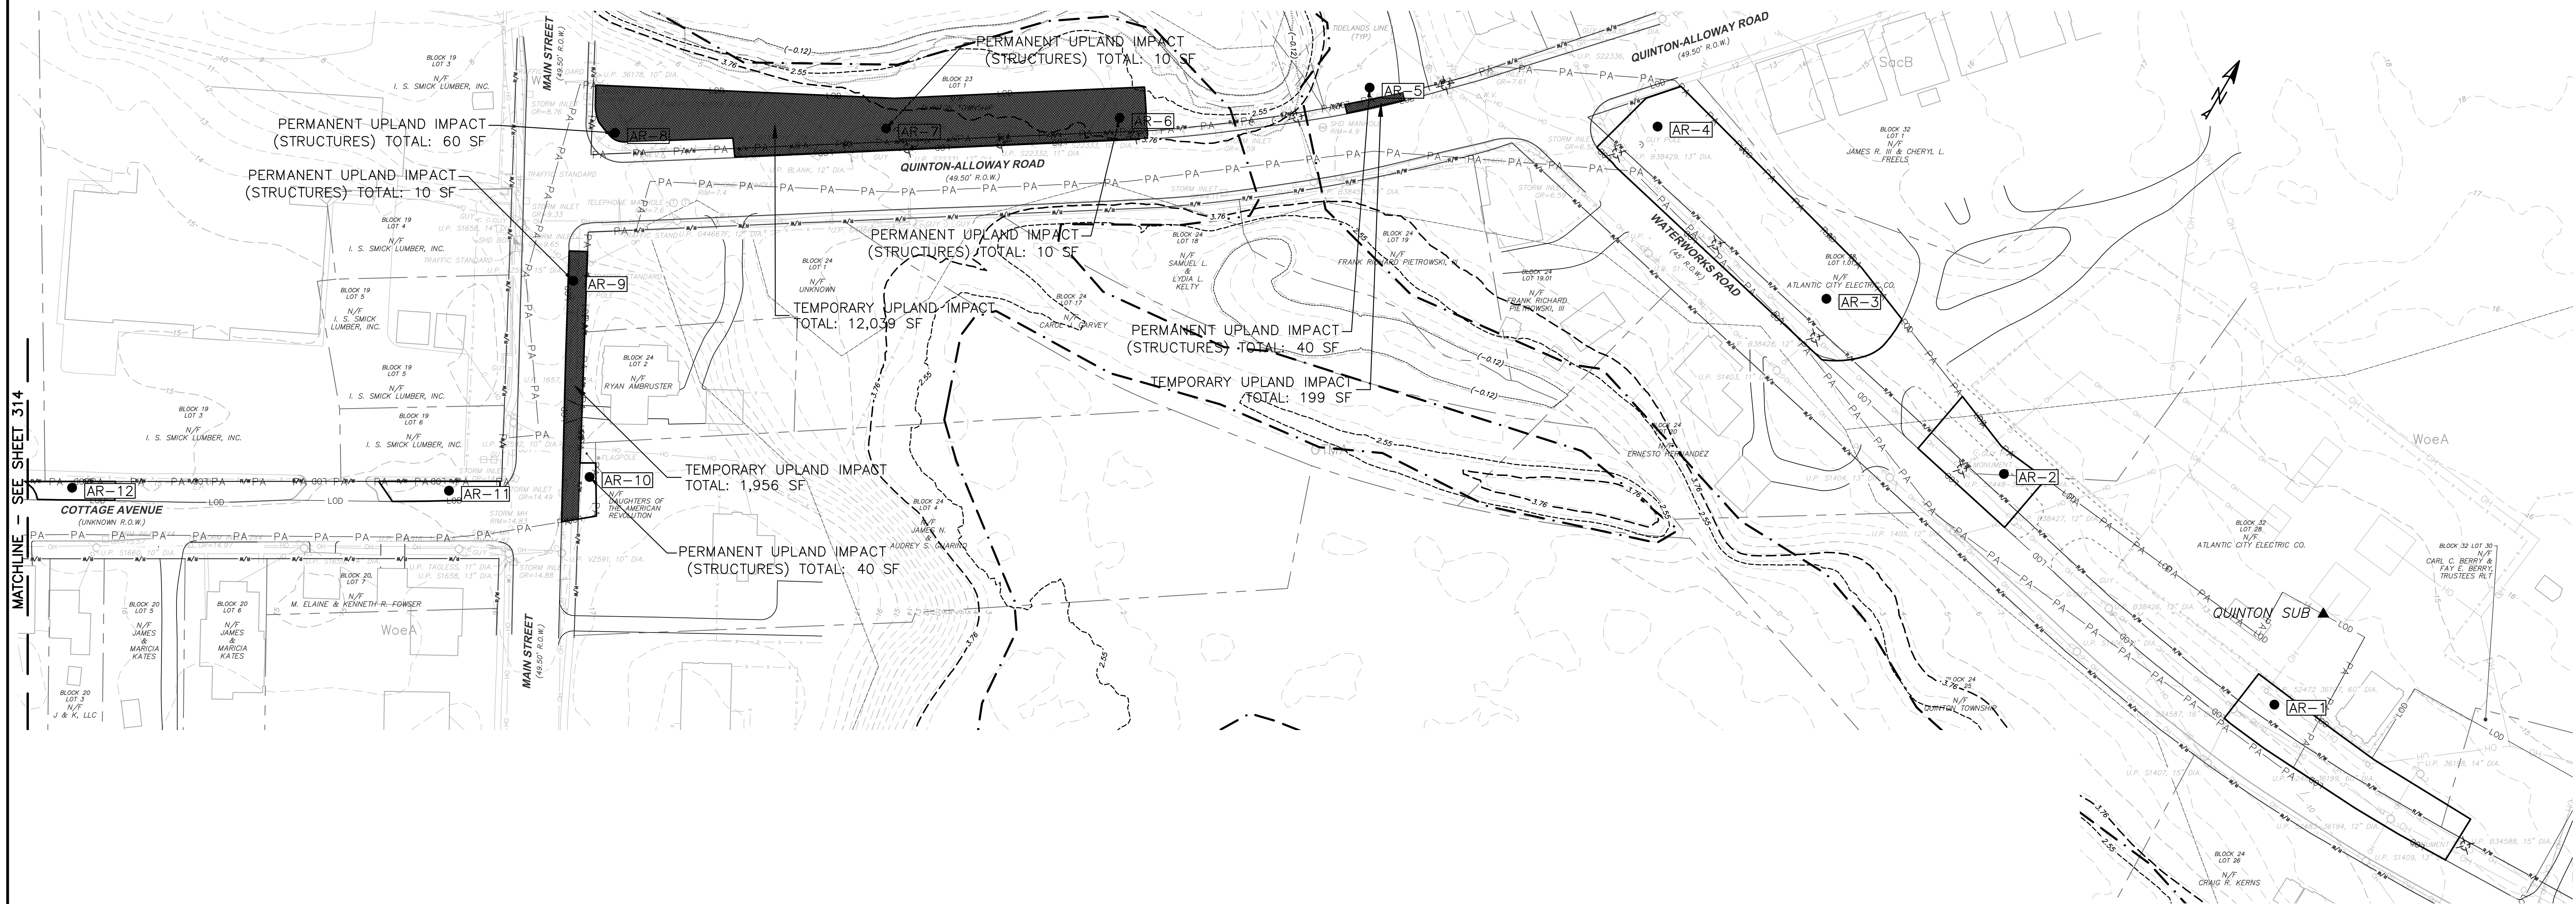


WATERFRONT DEVELOPMENT IMPACT SUMMARY

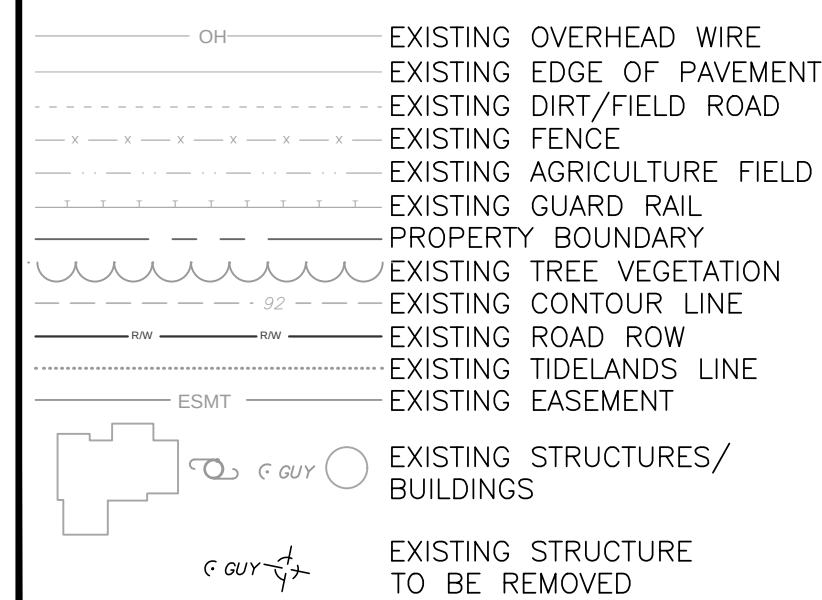

PROJECT AREA
OVERHEAD WIRE CENTER LINE
PROPOSED CONTOUR
PROPOSED PADS AND ROADS
PROPOSED COMPOST FILTER SOCK
PROPOSED LIMITS OF DISTURBANCE
WETLAND BUFFER
DELINEATED STREAM
PROMULGATED COSTAL WETLAND LINE
HIGH TIDE CONTOUR
MEAN HIGH WATER LINE
MEAN HIGHER HIGH WATER LINE
PROPOSED STRUCTURE

WATERFRONT DEVELOPMENT IMPACT SUMMARY				
	PERMANENT			TEMPORARY (SF)
	STRUCTURE (SF)	FOREST IMPACT (SF)	AERIAL CROSSING (LF)	
IN-WATER	0	0	0	0
UPLAND	170	0	0	14194

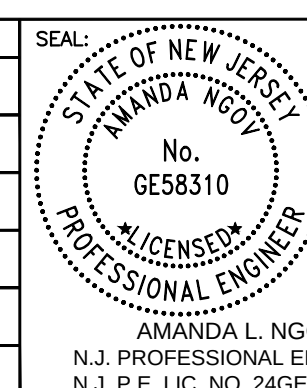


350 MT. KEMBLE AVE, SUITE 200
MORRISTOWN, NJ 07960
PHONE: (973)-407-1000
NJ CERT. OF AUTHORIZATION
24GA27933700

ATLANTIC CITY ELECTRIC COMPANY
QUINTON-WINDPORT TRANSMISSION
SALEM COUNTY, NJ
WATERFRONT DEVELOPMENT PLAN

Section 404 (above MHWL/MHT)			Section 10/404 (below MHWL/MHT)		
Permanent Impact -Foundation (SF)	Permanent Impact PFO Conversion (SF)	Temporary (SF)	Permanent Impact -Foundation (SF)	Permanent Impact PFO Conversion (SF)	Temporary (SF)
830 sq. ft. (0.0191 AC)	38,440 sq. ft. (0.8825 AC)	190,796 sq. ft. -4.3801	0	171 sq. ft. (0.0039 AC)	13,235 sq. ft. (0.3038 AC)

Plan Sheet	Section 404 Above MHWL/MHT		Section 10/404 (Below MHWL/MHT)	
	Permanent Impact (SF)	Temporary (SF)	Permanent Impact (SF)	Temporary (SF)
403	80	16,583	0	0
404	3,530	43,461	0	512
405	2,484	26,528	81	1,392
406	12,699	22,187	43	3,177
407	10,595	23,910	0	3,028
408	4,957	21,917	0	4,685
409	2,003	10,276	0	50
410	0	0	0	0
411	0	0	0	0
412	0	0	0	0
413	473	0	0	0
414	854	4,119	0	0
415	0	2,763	0	0
416	593	16,079	0	0
417	0	649	0	0
418	468	906	0	0
419	0	0	0	0
420	38	0	0	0
421	486	1,418	47	391
422	0	0	0	0
423	0	0	0	0
424	0	0	0	0
Total (SF)	39,270	190,796	171	13,235
Total (AC)	0.9015	4.3801	0.0039	0.3038

NO.:	REVISION:	DATE:	SEAL:	atlantic city electric A Phil Company 350 MT. KEMBLE AVE, SUITE 200 MORRISTOWN, NJ 07960 PHONE: (973)-407-1000 NJ CERT. OF AUTHORIZATION 24GA27933700 5100 HARDING HWY. MAYS LANDING, NJ 08330	DESIGNED:	ATLANTIC CITY ELECTRIC COMPANY QUINTON-WINDPORT TRANSMISSION SALEM COUNTY, NJ US ARMY CORPS OF ENGINEERS NATIONWIDE PERMIT	PROJECT NO:
1			PT		LP2042450.036A		
2			DRAFTED:		SCALE:		
3			PT		0 50 100 1" = 50'		
4			APPROVED:		SHEET NAME:		
5			AN		USACE IMPACT PLAN NOTES		
6				DATE:	SHEET NO:	PAGE NO:	
				MAY 2023	401	66 of 116	

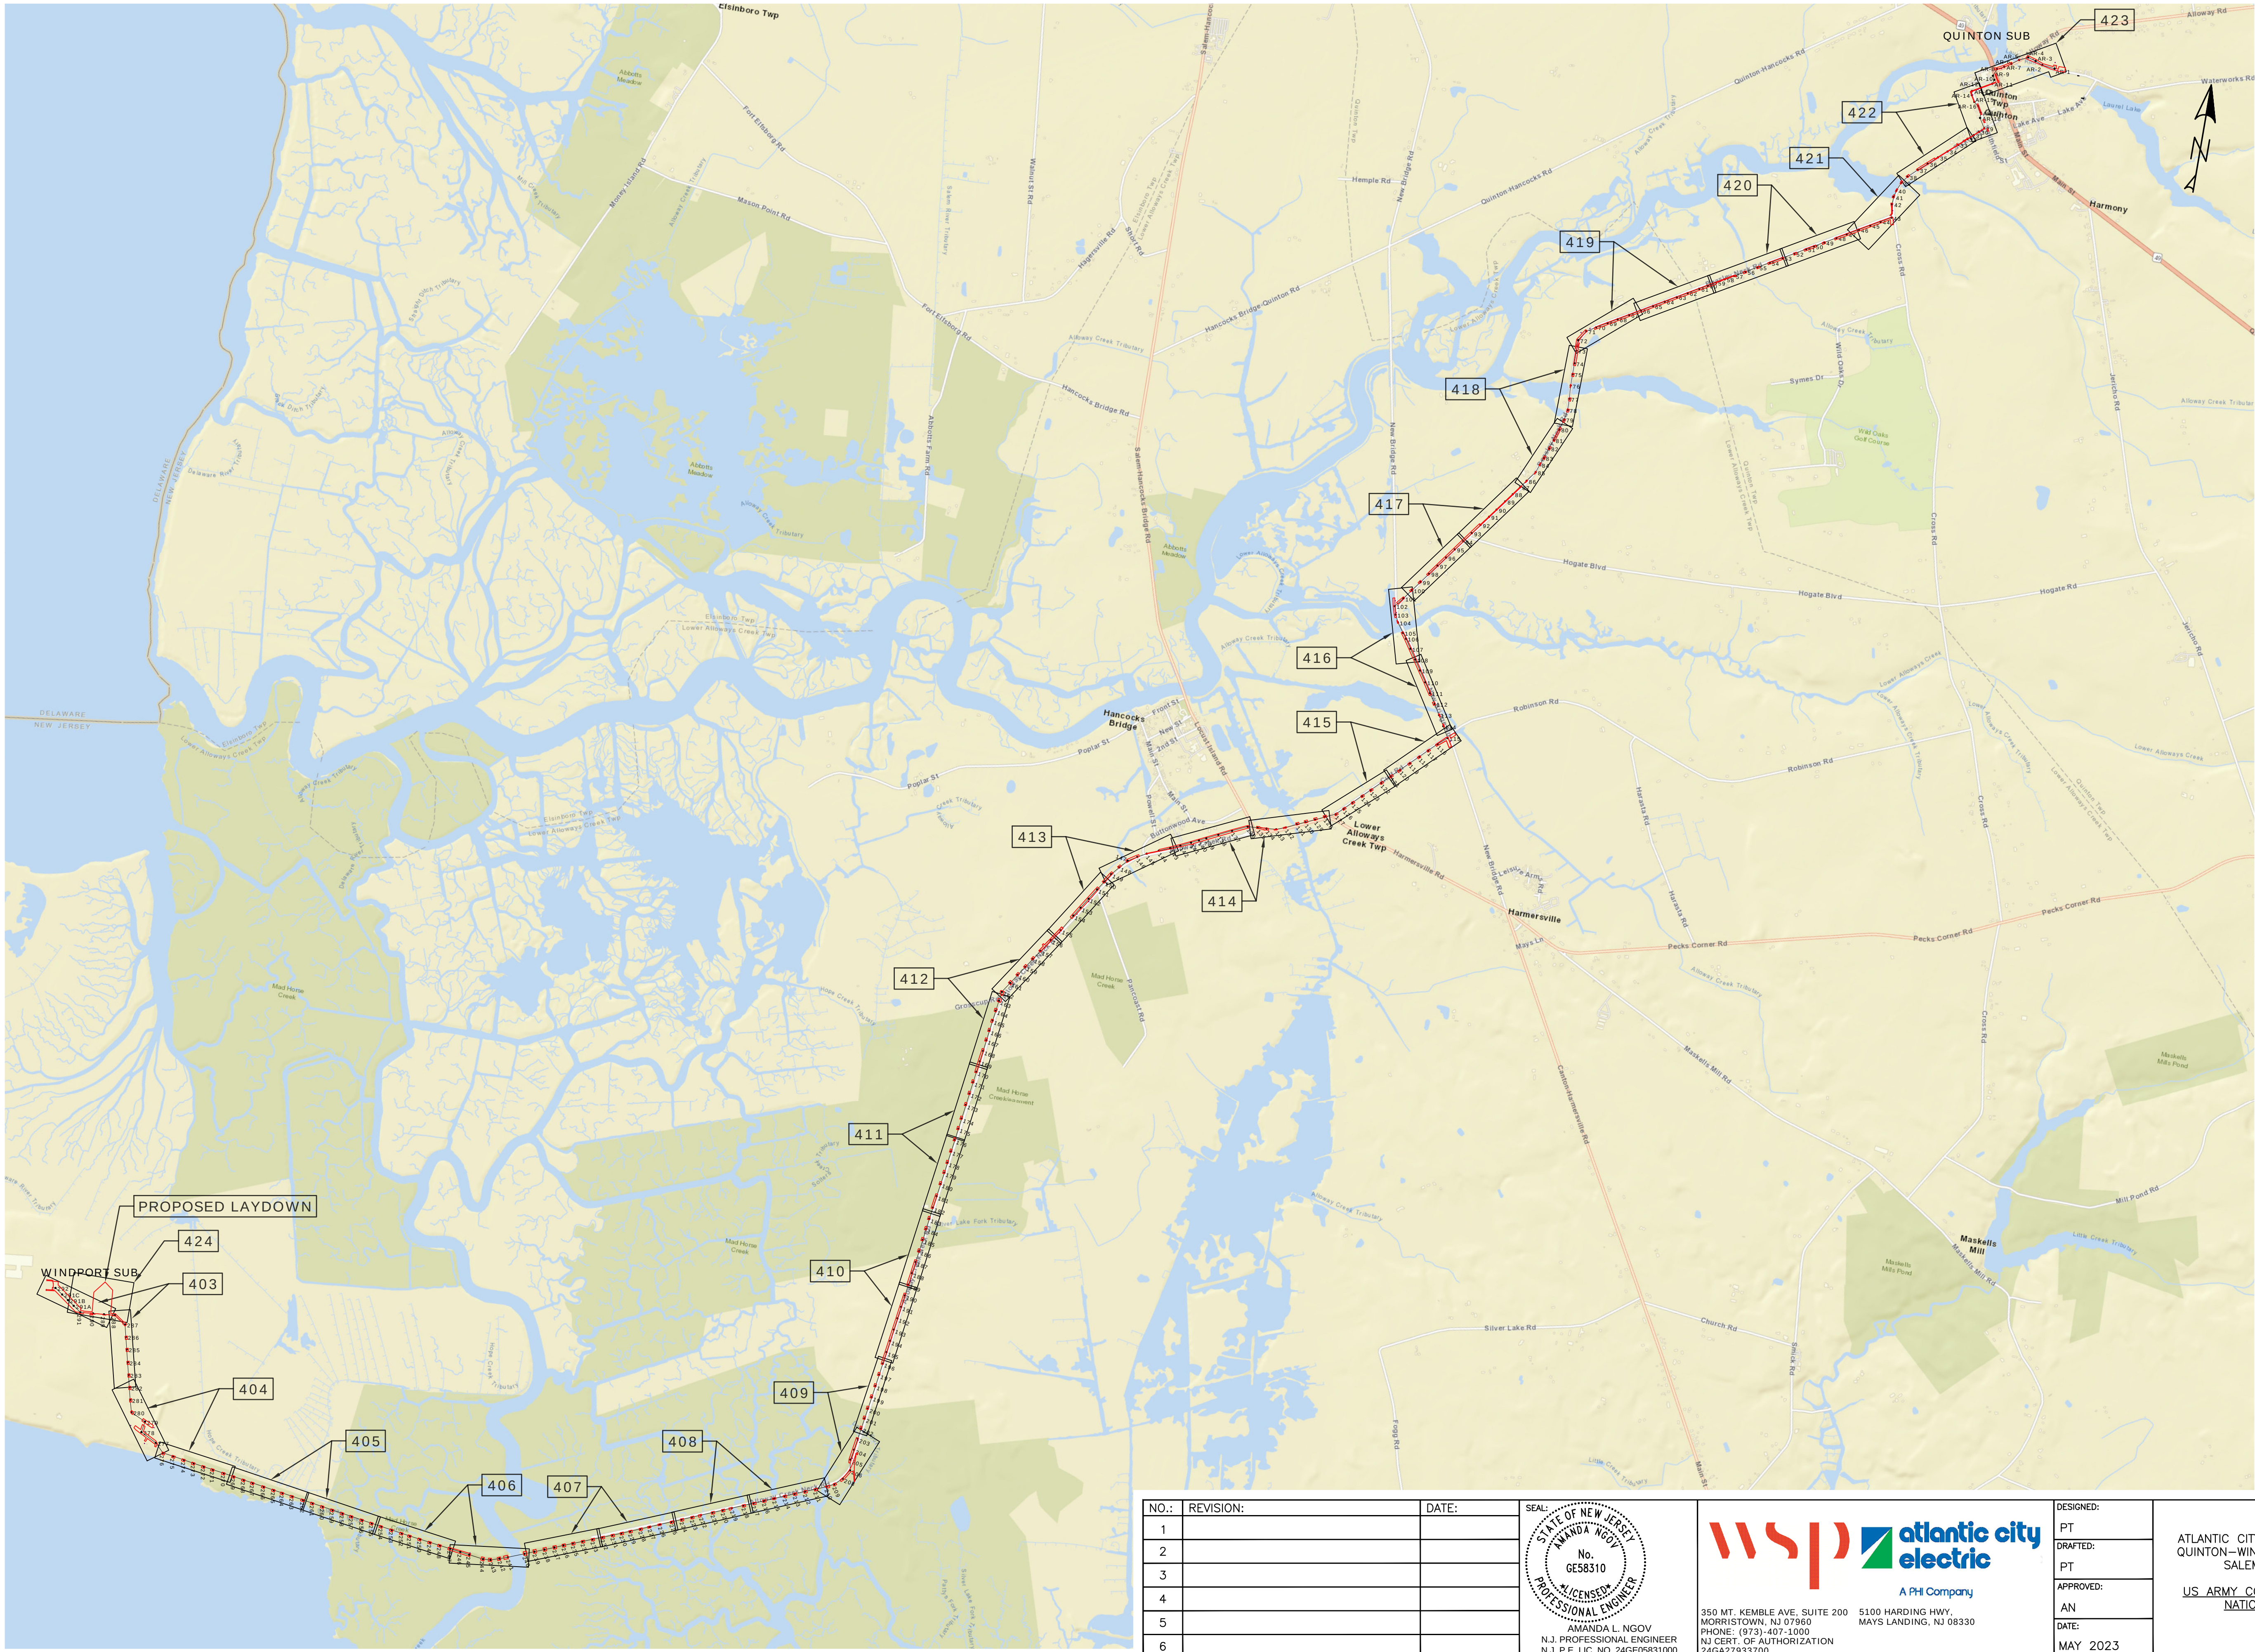

NO.:	REVISION:	DATE:
1		
2		
3		
4		
5		
6		

SEAL

STATE OF NEW JERSEY
AMANDA L. NGOV
No. GE58310
LICENSED PROFESSIONAL ENGINEER
N.J. P.E. LIC. NO. 24GE05831000



A PHILIPPIAN COMPANY

350 MT. KEMBLE AVE, SUITE 200
MORRISTOWN, NJ 07960
PHONE: (973)-407-1000
NJ CERT. OF AUTHORIZATION
24GA27933700



5100 HARDING HWY.
MAYS LANDING, NJ 08330

DESIGNED:	PT
DRAFTED:	PT
APPROVED:	AN
DATE:	MAY 2023

ATLANTIC CITY ELECTRIC COMPANY
QUINTON-WINDPORT TRANSMISSION
SALEM COUNTY, NJ

US ARMY CORPS OF ENGINEERS
NATIONWIDE PERMIT

PROJECT NO: LP2042450.036A	
SCALE: 0 1500 3000 1" = 1500'	
SHEET NAME: USACE KEY PLAN	
SHEET NO: 402	PAGE NO: 67 of 116

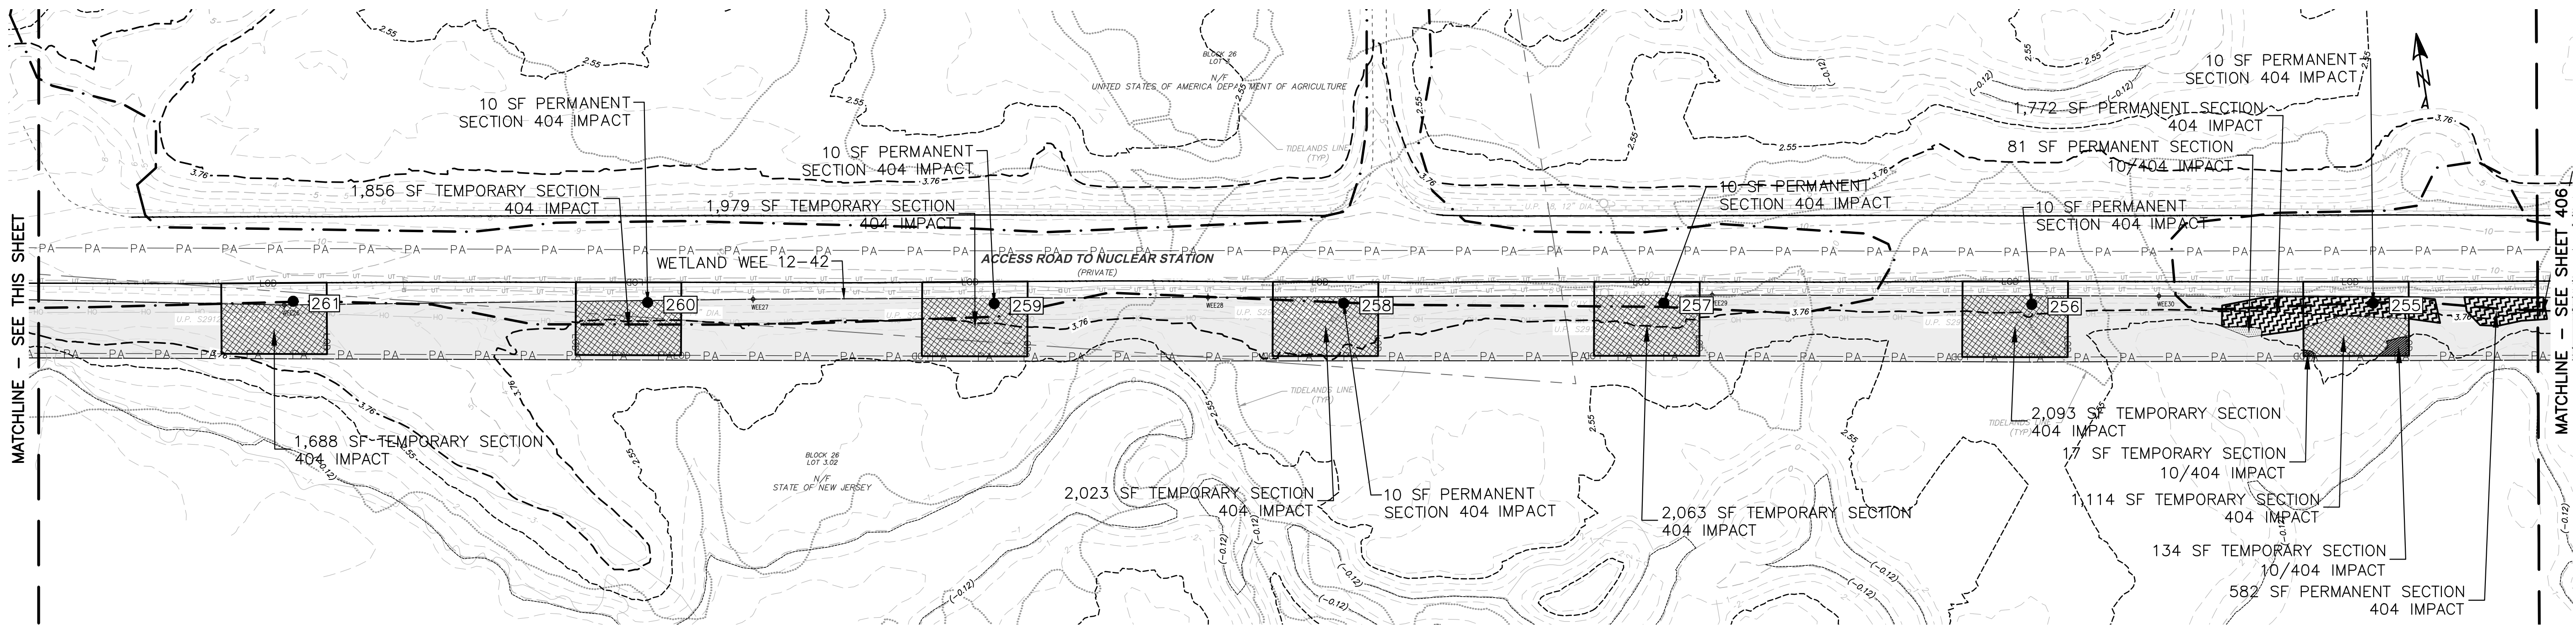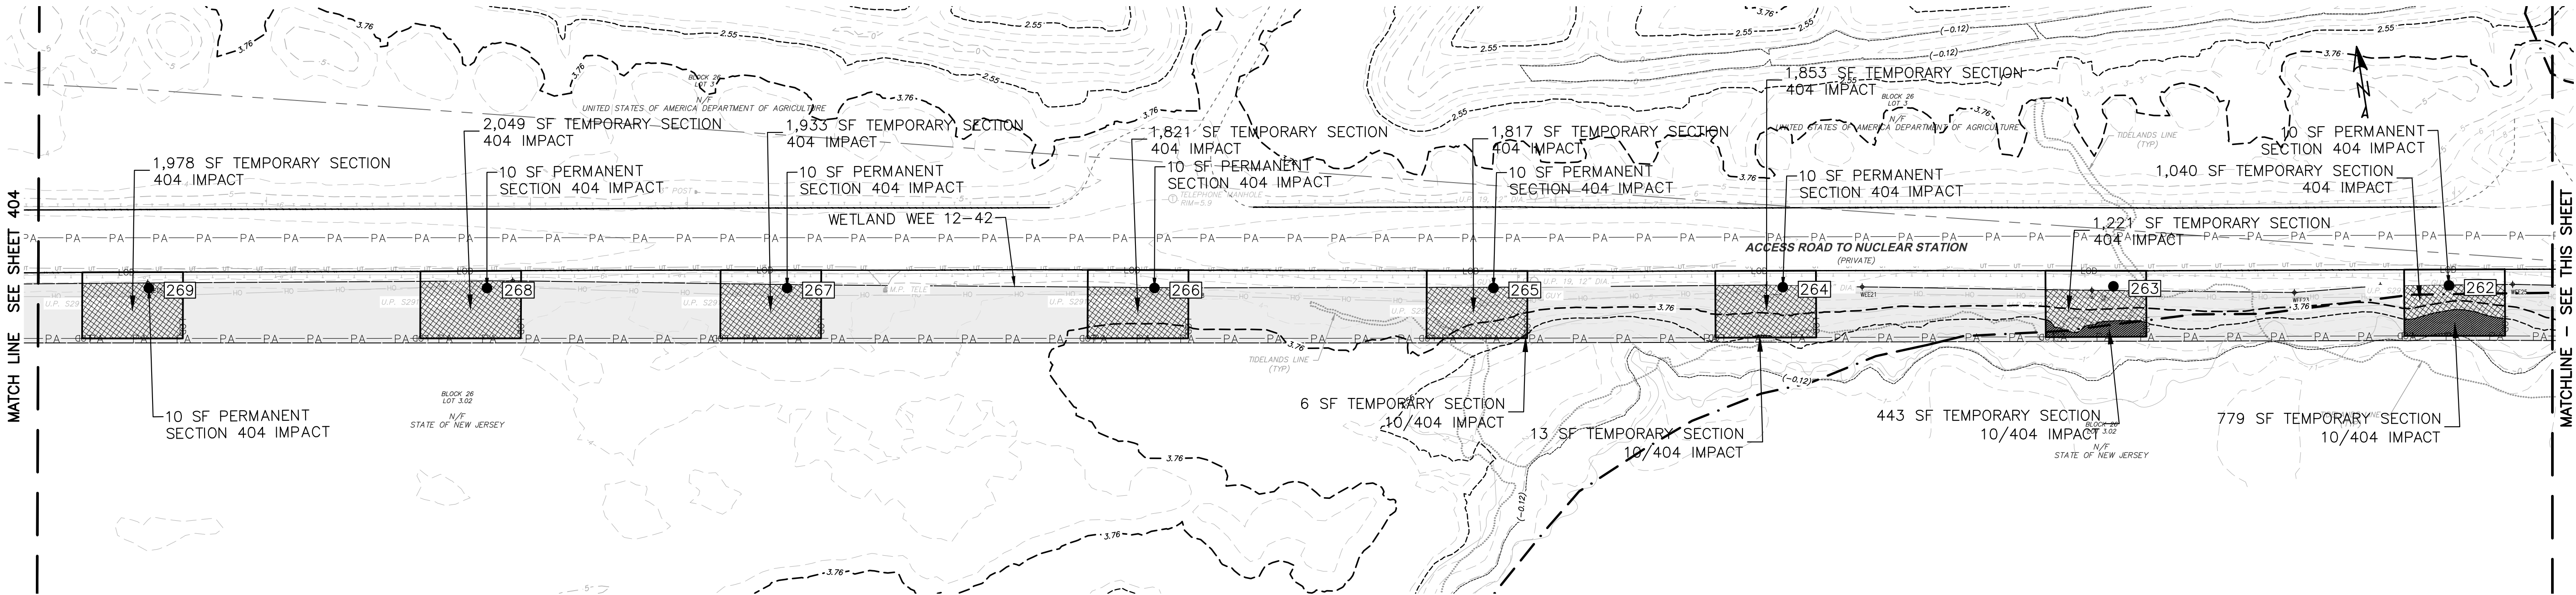

LEGEND:

- OH

EXISTING OVERHEAD WIRE

EXISTING EDGE OF PAVEMENT

EXISTING DIRT/FIELD ROAD

EXISTING FENCE

EXISTING AGRICULTURE FIELD

EXISTING GUARD RAIL

PROPERTY BOUNDARY

EXISTING TREE VEGETATION

EXISTING CONTOUR LINE

EXISTING ROAD ROW

EXISTING TIDELANDS LINE

EXISTING EASEMENT

ESMT

EXISTING STRUCTURES/
BUILDINGS

C GUY

EXISTING STRUCTURE
TO BE REMOVED
- PA PA PA PA

PROJECT AREA
- OHWCL OHWCL

OVERHEAD WIRE CENTER LINE
- 50

PROPOSED CONTOUR
- PROPOSED PADS AND ROADS
- PROPOSED COMPOST FILTER SOCK
- PROPOSED LIMITS OF DISTURBANCE
- CFS

WETLAND BUFFER
- LOD

DELINEATED STREAM
- PROMULGATED COSTAL WETLAND LINE
- HIGH TIDE CONTOUR
- MEAN HIGH WATER LINE
- MEAN HIGHER HIGH WATER LINE
- PROPOSED STRUCTURE

DELINEATED WETLAND BOUNDARY

PROPOSED CONSTRUCTION MATTING

TEMPORARY SECTION 404 IMPACT


TEMPORARY SECTION 10/404 IMPACT

PERMANENT SECTION 404 IMPACT

PERMANENT SECTION 10/404 IMPACT

	PERMANENT IMPACT [SF]	TEMPORARY IMPACT [SF]
SECTION 404	2484	26528
SECTION 10/404	81	1392

NO.:	REVISION:	DATE:
1		
2		
3		
4		
5		
6		

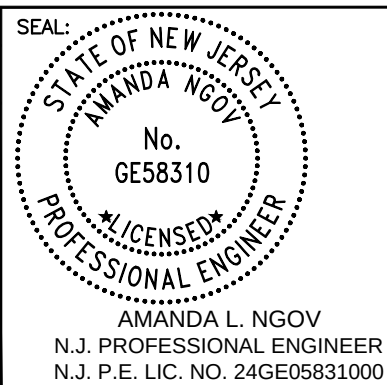

wsp

350 MT. KEMBLE AVE, SUITE 200
MORRISTOWN, NJ 07960
PHONE: (973)-407-1000
NJ CERT. OF AUTHORIZATION
24GA27933700

**atlantic city
electric**

A Phil Company



5100 HARDING HWY.
MAYS LANDING, NJ 08330

DESIGNED:	PT
DRAFTED:	PT
APPROVED:	AN
DATE:	MAY 2023

ATLANTIC CITY ELECTRIC COMPANY
QUINTON-WINDPORT TRANSMISSION
SALEM COUNTY, NJ

US ARMY CORPS OF ENGINEERS
NATIONWIDE PERMIT

PROJECT NO:	LP2042450.036A
SCALE:	0 50 100 1" = 50'
SHEET NAME:	USACE PLAN-3
SHEET NO:	405
PAGE NO:	70 of 116

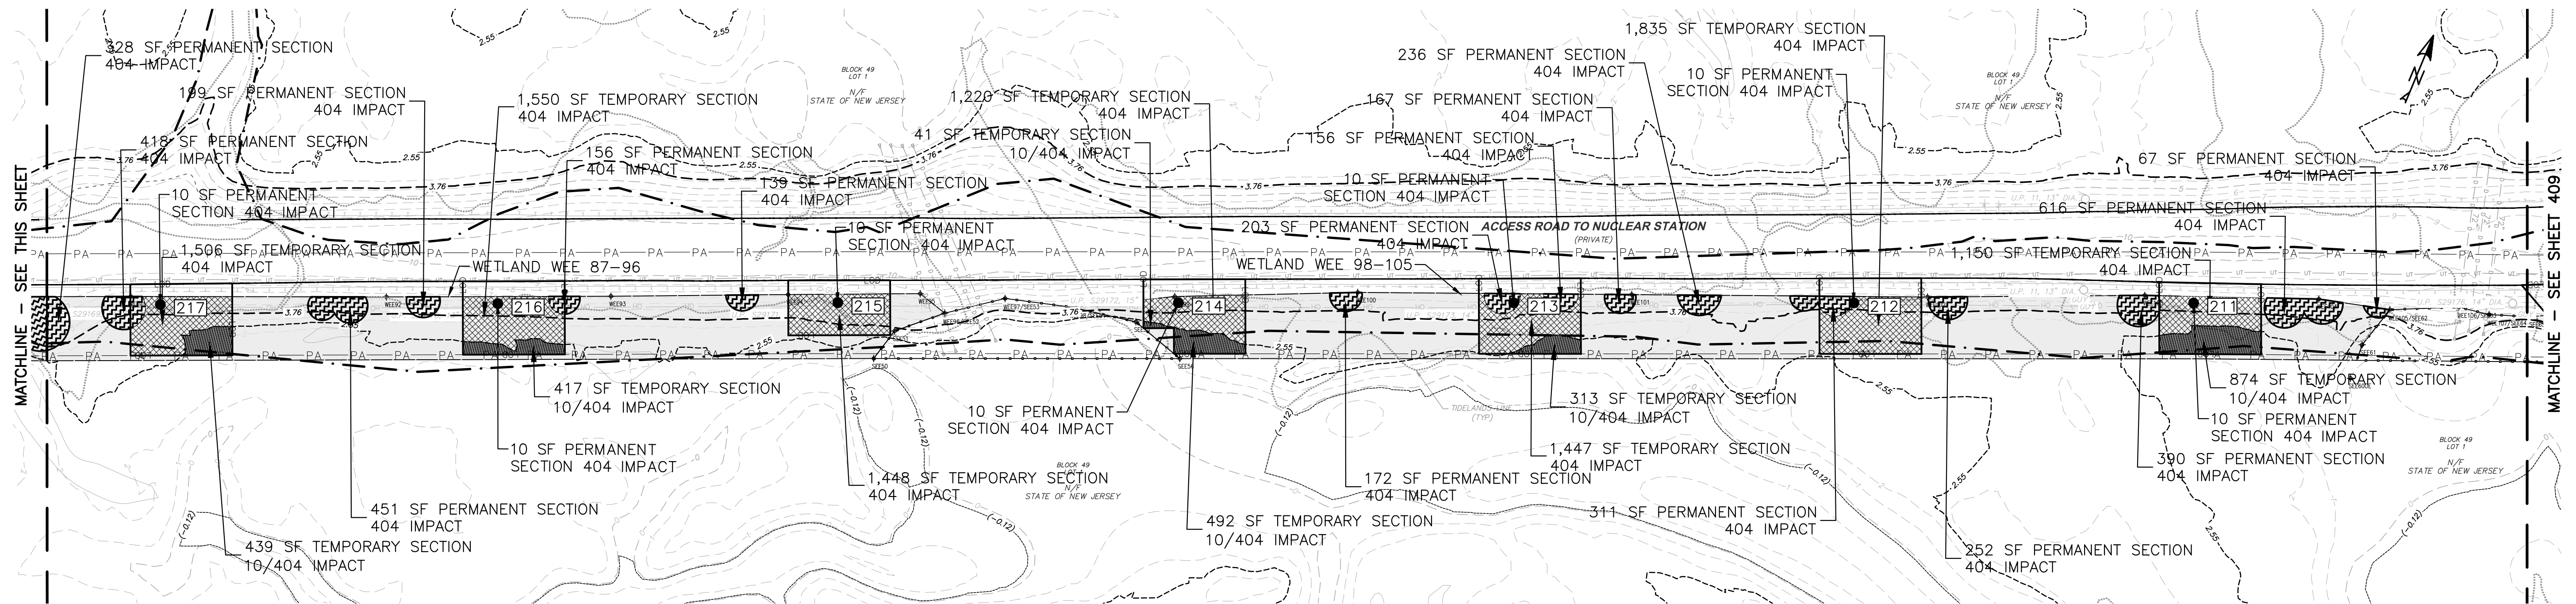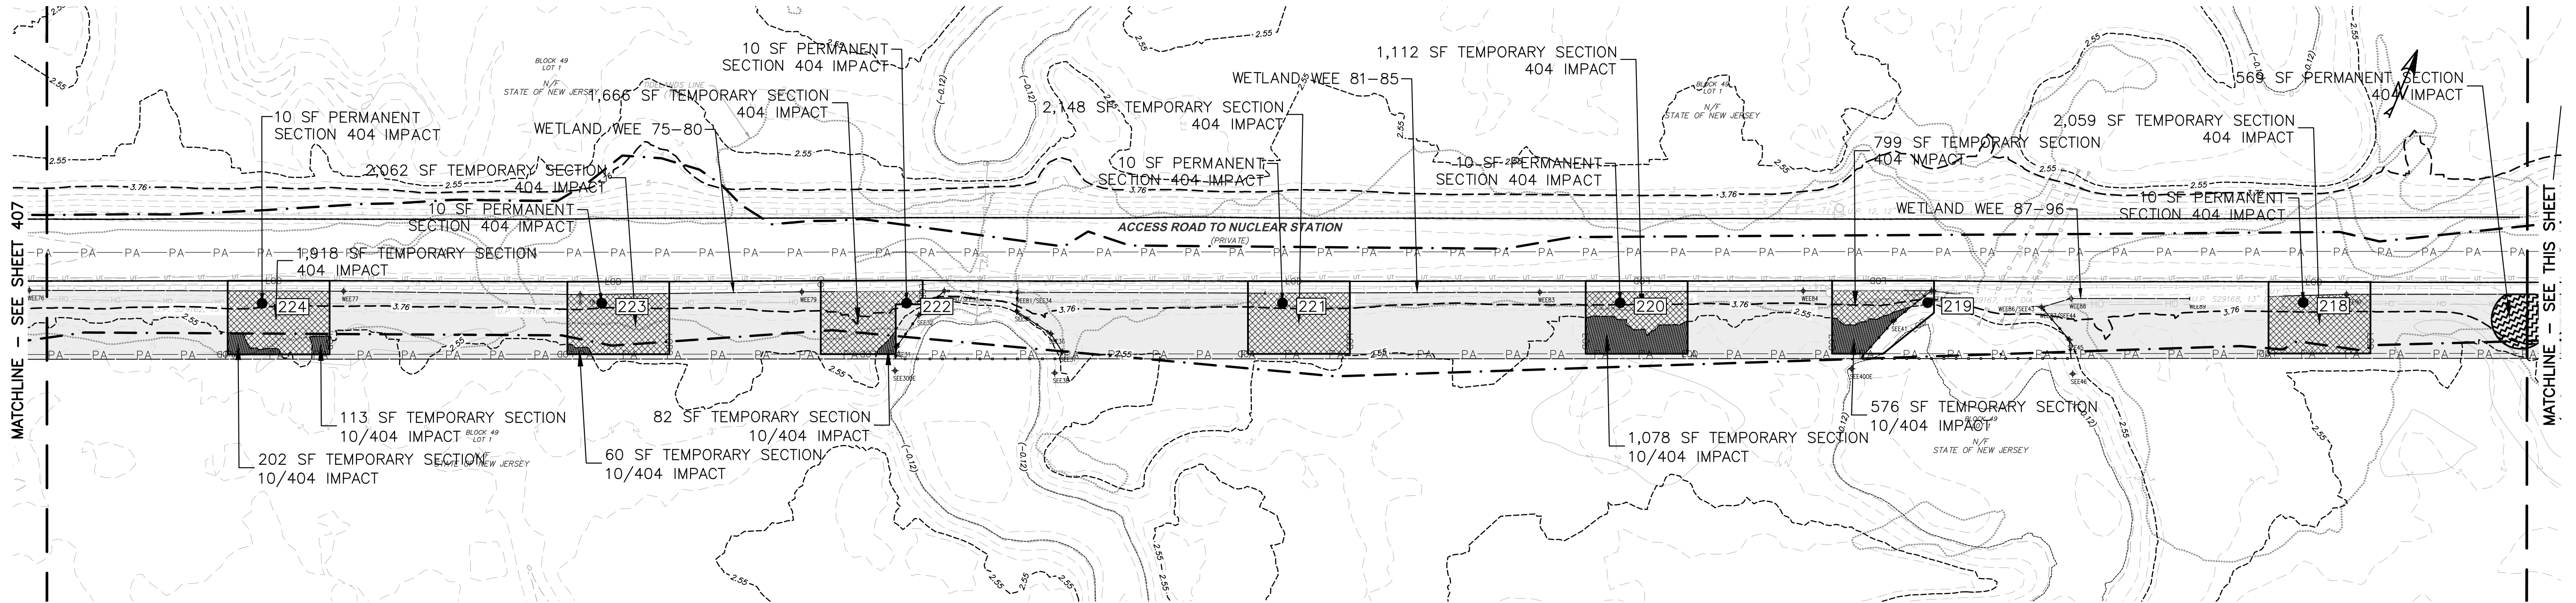

LEGEND:

- OH

EXISTING OVERHEAD WIRE

EXISTING EDGE OF PAVEMENT

EXISTING DIRT/FIELD ROAD

EXISTING FENCE

EXISTING AGRICULTURE FIELD

EXISTING GUARD RAIL

PROPERTY BOUNDARY

EXISTING TREE VEGETATION

EXISTING CONTOUR LINE

EXISTING ROAD ROW

EXISTING TIDELANDS LINE

EXISTING EASEMENT

ESMT

EXISTING STRUCTURES/
BUILDINGS

EXISTING STRUCTURE
TO BE REMOVED
- PA PA PA PA

PA PA PA PA

OHWCL OHWCL

50

CFS

LOD

(-0.12)

2.55

(-0.12)

3.76
- PROJECT AREA

OVERHEAD WIRE CENTER LINE

PROPOSED CONTOUR

PROPOSED PADS AND ROADS

PROPOSED COMPOST FILTER SOCK

PROPOSED LIMITS OF DISTURBANCE

WETLAND BUFFER

DELINEATED STREAM

PROMULGATED COSTAL WETLAND LINE

HIGH TIDE CONTOUR

MEAN HIGH WATER LINE

MEAN HIGHER HIGH WATER LINE

PROPOSED STRUCTURE

- DELINEATED WETLAND BOUNDARY
- PROPOSED CONSTRUCTION MATTING
- TEMPORARY SECTION 404 IMPACT
- TEMPORARY SECTION 10/404 IMPACT
- PERMANENT SECTION 404 IMPACT
- PERMANENT SECTION 10/404 IMPACT

	PERMANENT IMPACT [SF]	TEMPORARY IMPACT [SF]
SECTION 404	4957	21917
SECTION 10/404	0	4685

NO.:	REVISION:	DATE:
1		
2		
3		
4		
5		
6		



SEAL
STATE OF NEW JERSEY
AMANDA L. NGOV
No.
GE58310
LICENSED
PROFESSIONAL ENGINEER
N.J. PROFESSIONAL ENGINEER
N.J. P.E. LIC. NO. 24GE05831000

wsp **atlantic city electric**
A PHI Company
350 MT. KEMBLE AVE, SUITE 200
MORRISTOWN, NJ 07960
PHONE: (973)-407-1000
NJ CERT. OF AUTHORIZATION
24GA27933700
5100 HARDING HWY.
MAYS LANDING, NJ 08330



DESIGNED:
PT
DRAFTED:
PT
APPROVED:
AN
DATE:
MAY 2023

ATLANTIC CITY ELECTRIC COMPANY
QUINTON-WINDPORT TRANSMISSION
SALEM COUNTY, NJ
US ARMY CORPS OF ENGINEERS
NATIONWIDE PERMIT

PROJECT NO: LP2042450.036A
SCALE:
0 50 100
1" = 50'
SHEET NAME:
USACE PLAN-6
SHEET NO: 408
PAGE NO: 73 of 116

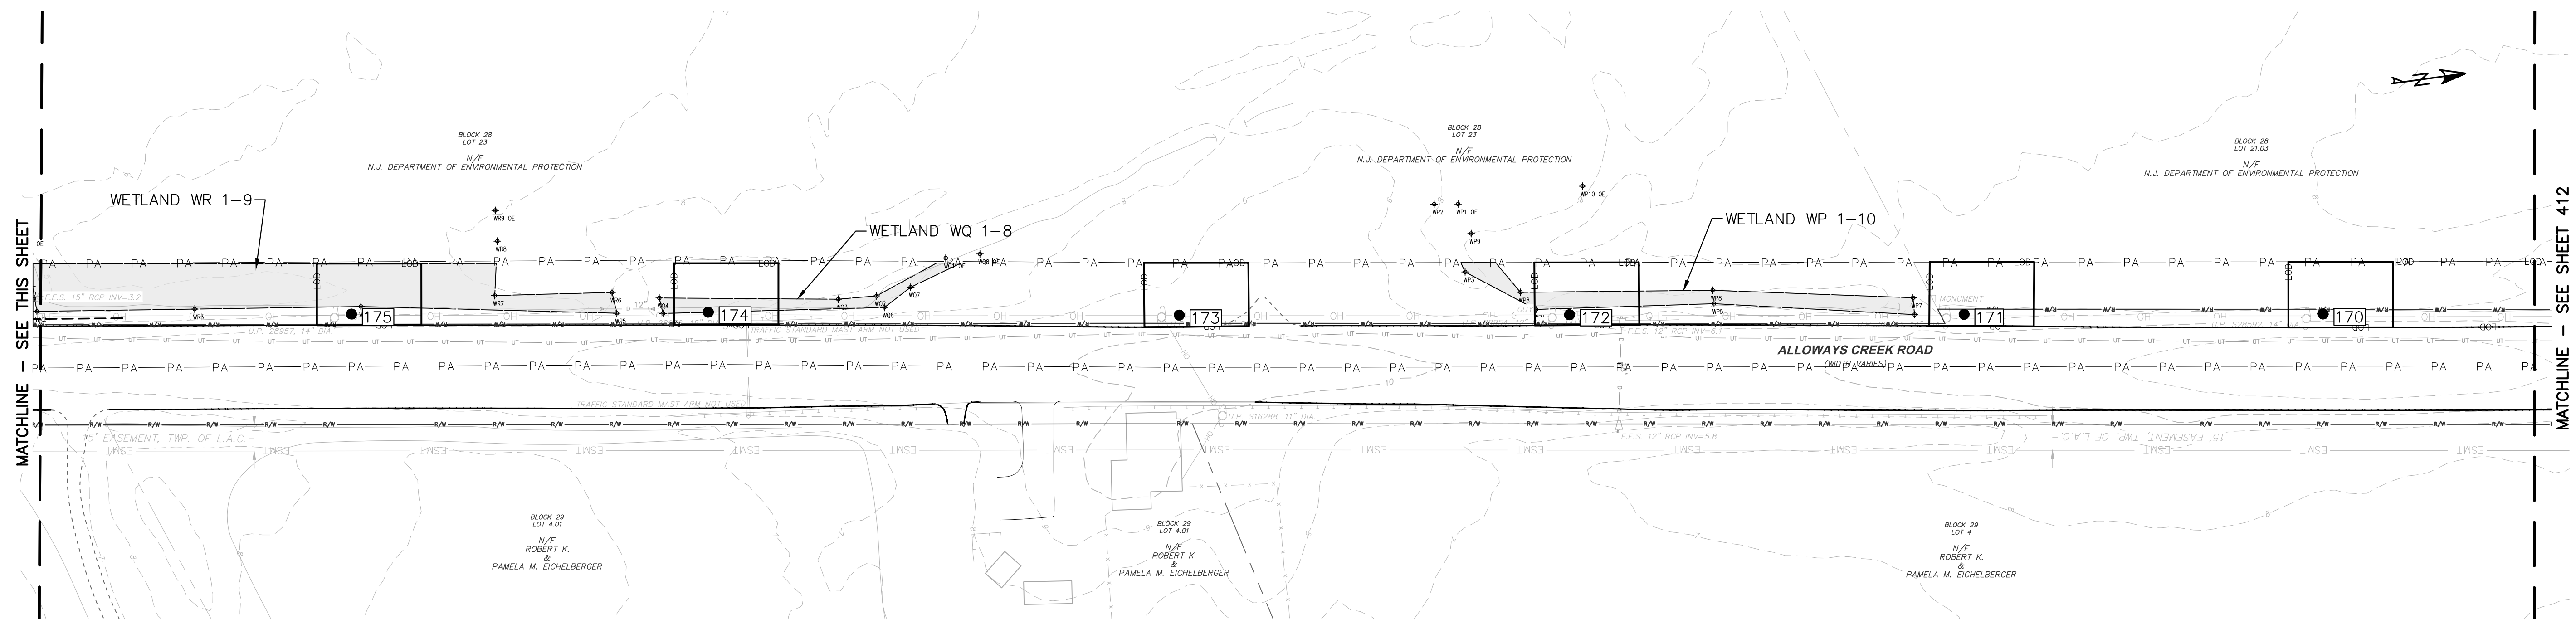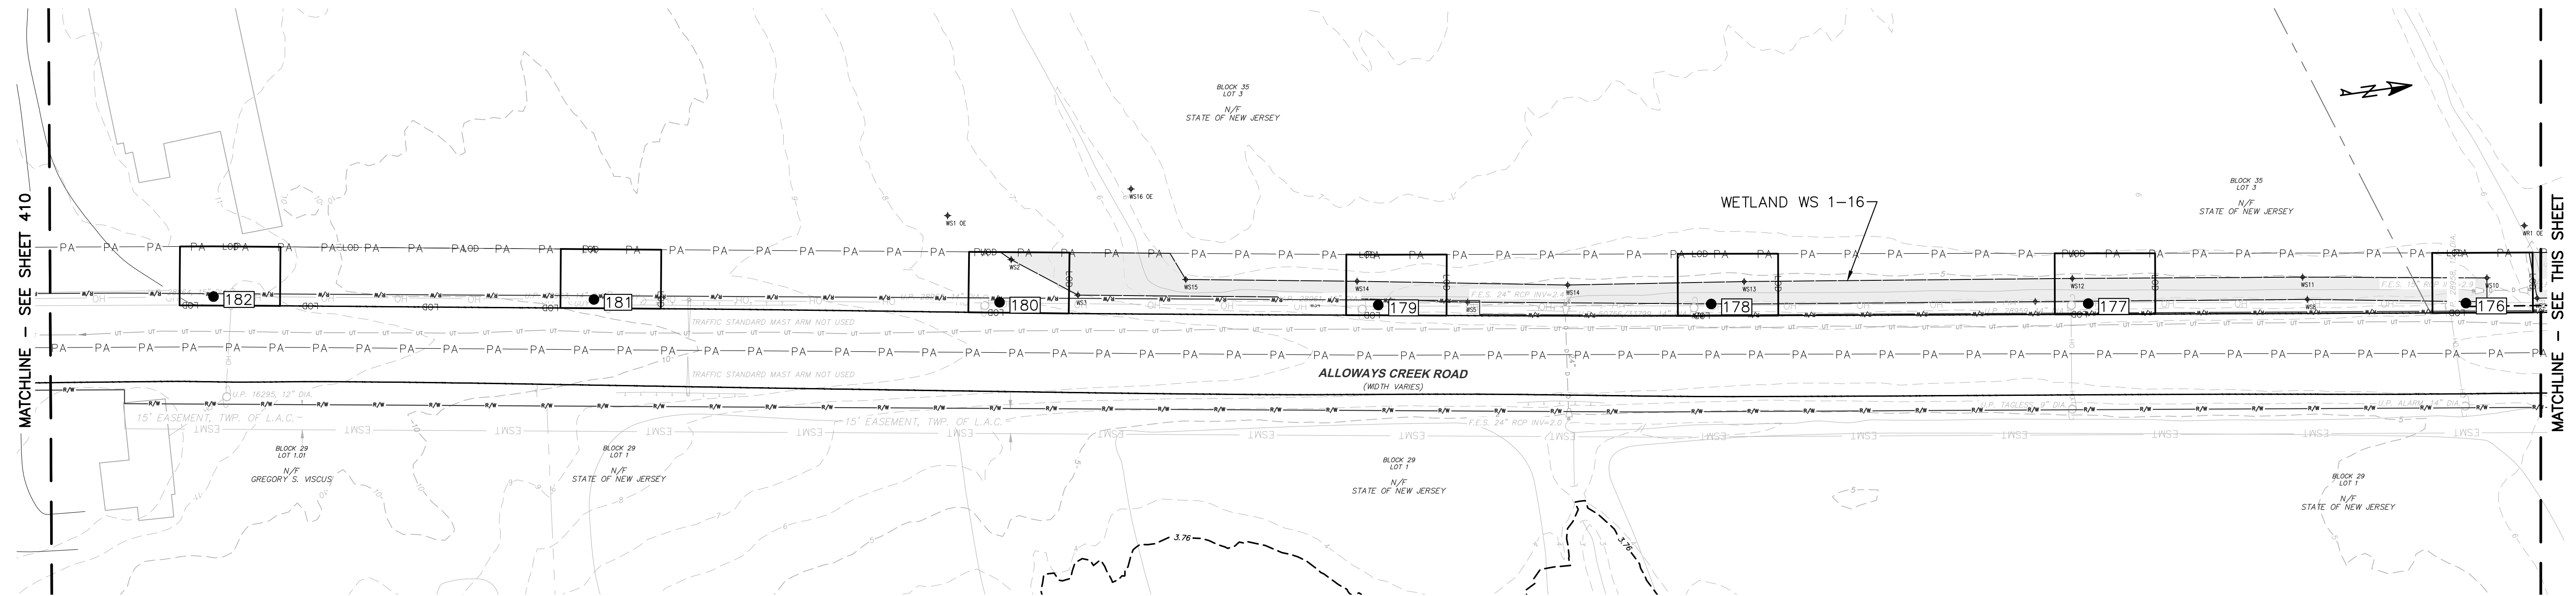


LEGEND:

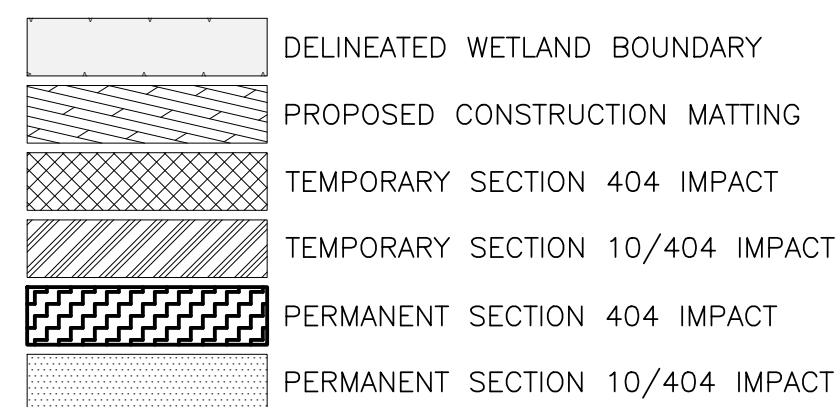
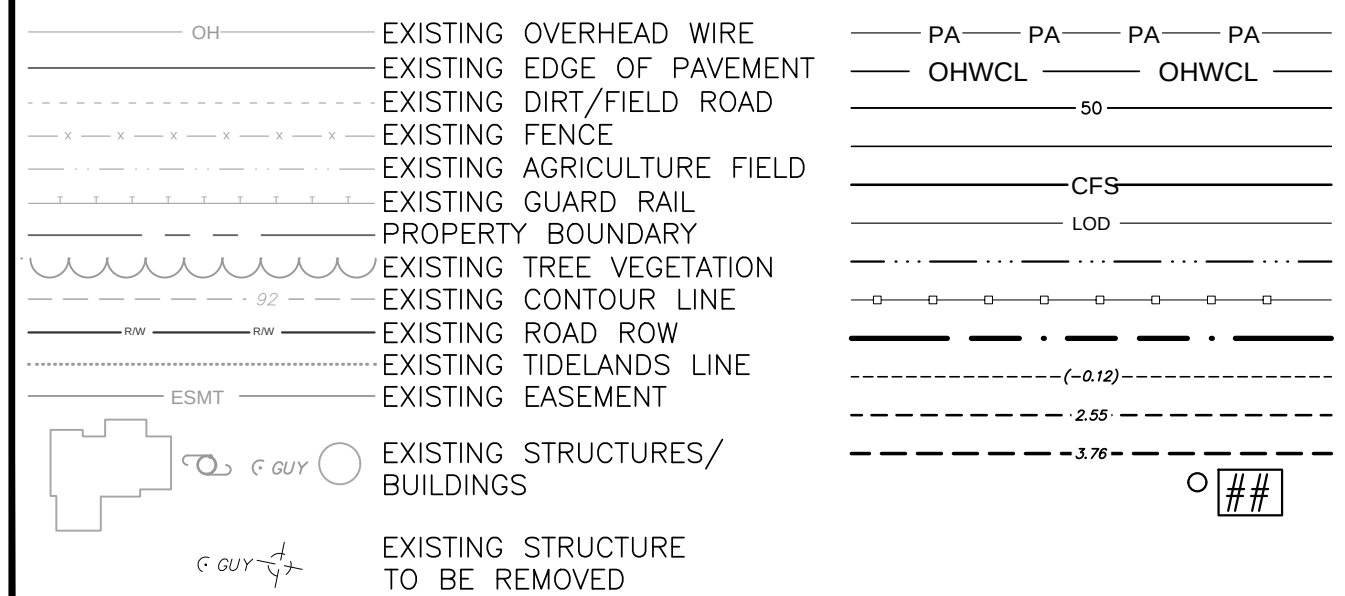


	PERMANENT IMPACT [SF]	TEMPORARY IMPACT [SF]
SECTION 404	0	0
SECTION 10/404	0	0

NO.:	REVISION:	DATE:	SEAL:
1			 STATE OF NEW JERSEY AMANDA L. NGOV No. GE58310 N.J. LICENSED PROFESSIONAL ENGINEER
2			
3			
4			
5			
6			

 

DESIGNED:	ATLANTIC CITY ELECTRIC COMPANY QUINTON-WINDPORT TRANSMISSION SALEM COUNTY, NJ	PROJECT NO: LP2042450.036A	
PT		SCALE: 	
DRAFTED:		SHEET NAME: USACE PLAN-9	
PT			
APPROVED:	<u>US ARMY CORPS OF ENGINEERS</u>	SHEET NO: 411	
AN	<u>NATIONWIDE PERMIT</u>		
DATE:		PAGE NO: 76 of 116	
MAY 2023			

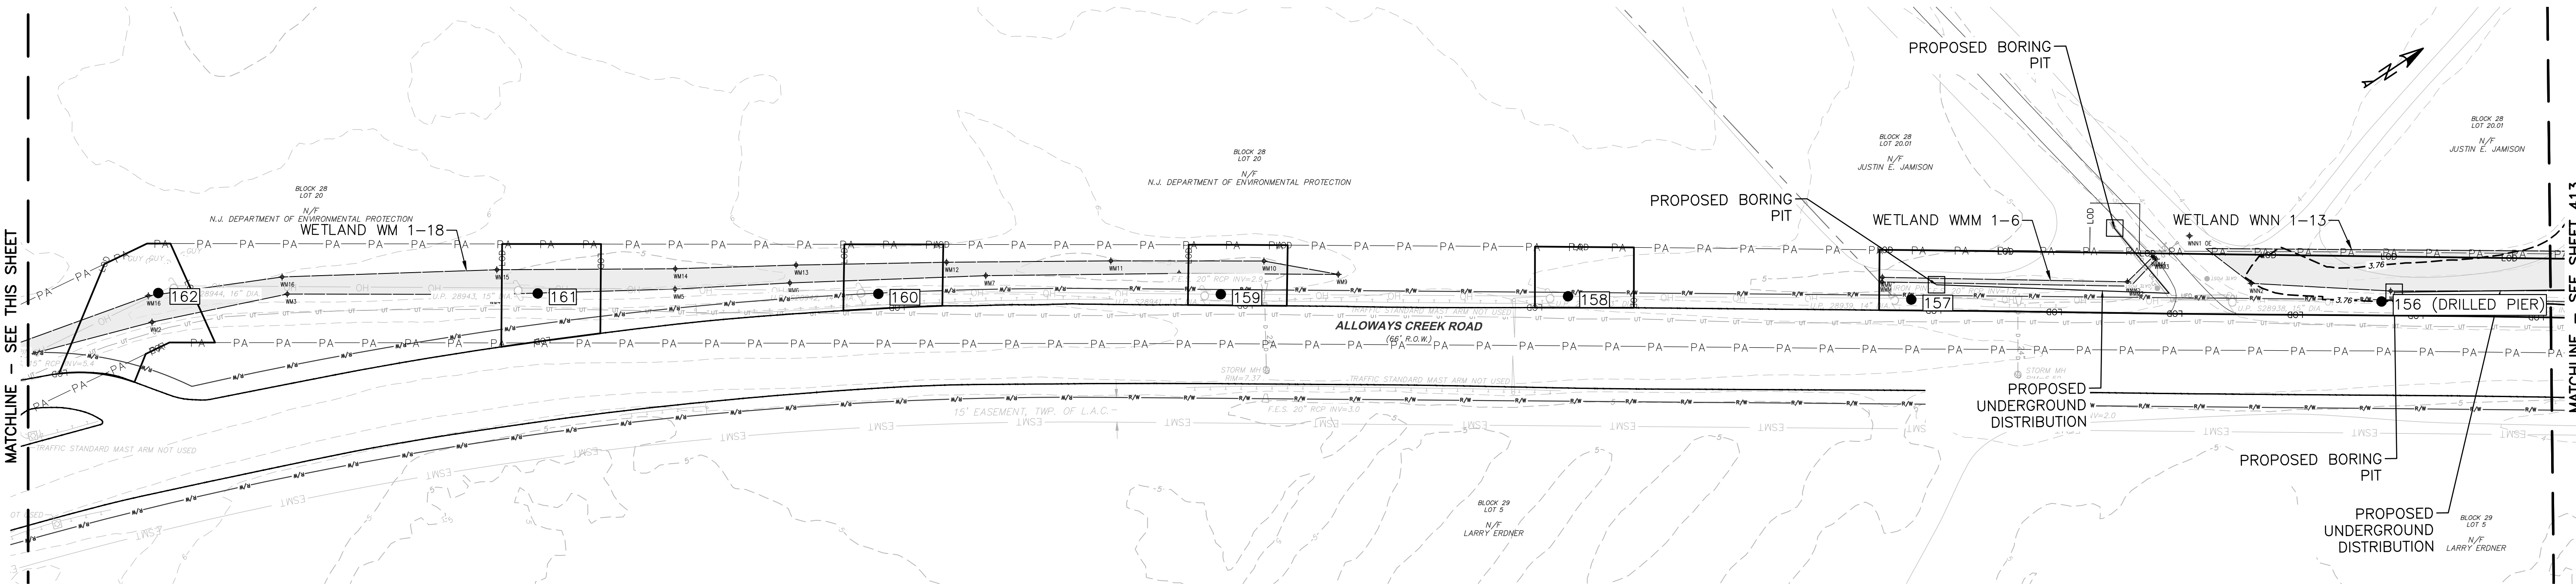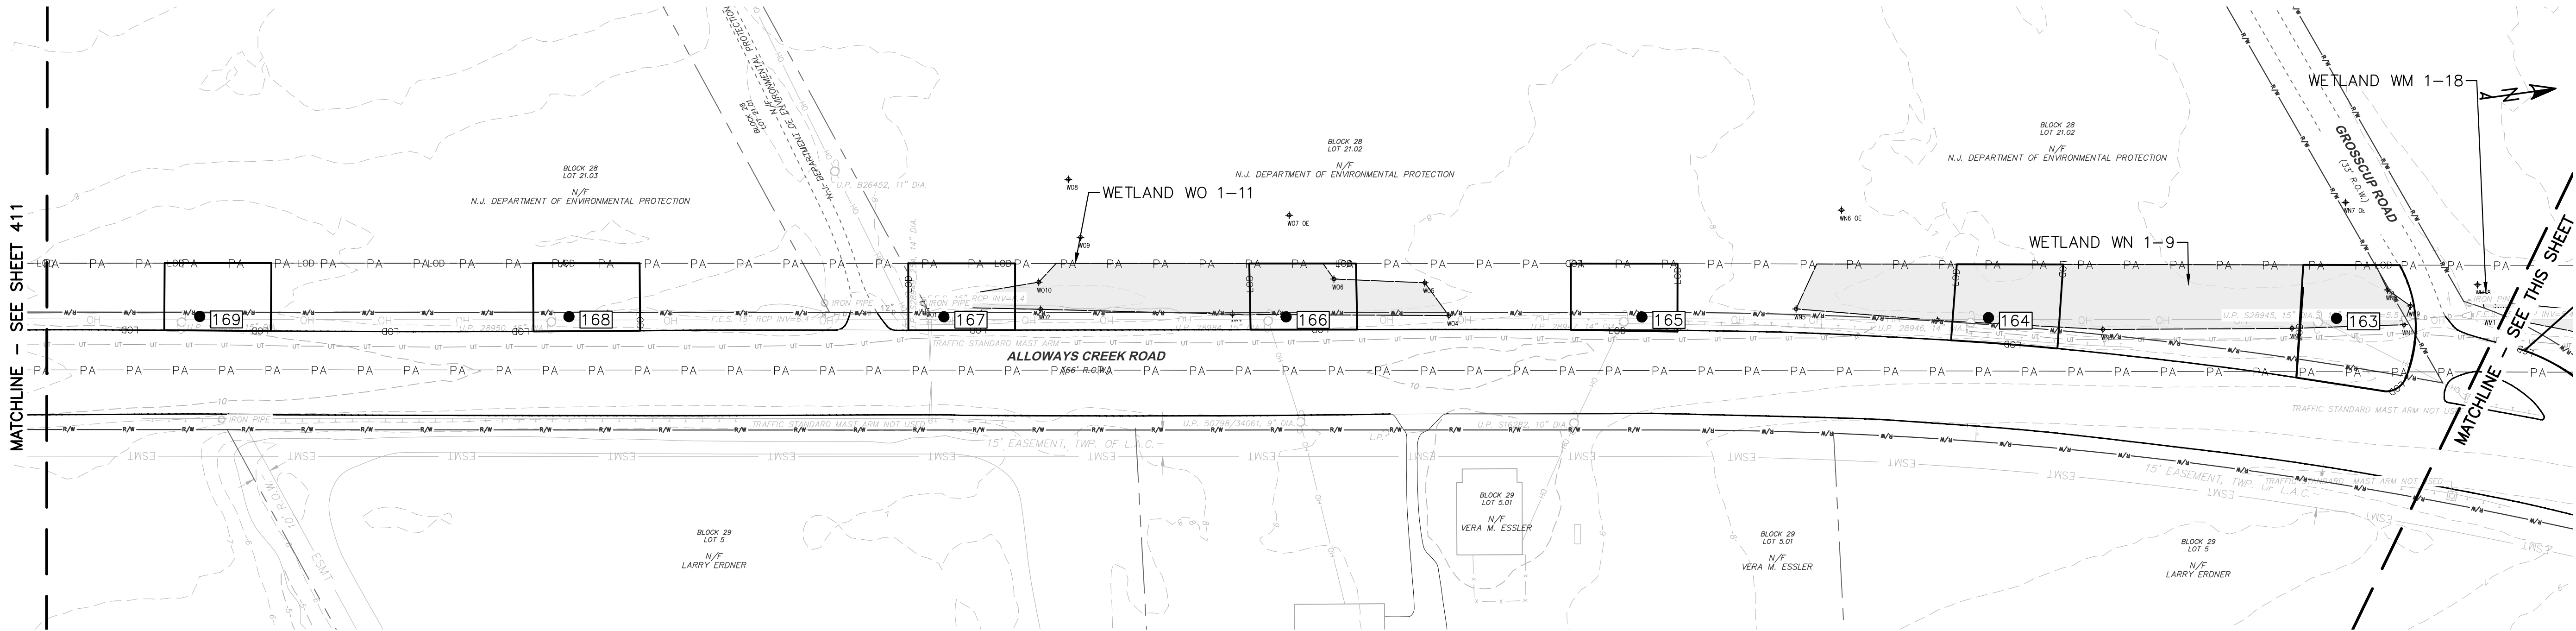

LEGEND:

- OH

EXISTING OVERHEAD WIRE

EXISTING EDGE OF PAVEMENT

EXISTING DIRT/FIELD ROAD

EXISTING FENCE

EXISTING AGRICULTURE FIELD

EXISTING GUARD RAIL

PROPERTY BOUNDARY

EXISTING TREE VEGETATION

EXISTING CONTOUR LINE

EXISTING ROAD ROW

EXISTING TIDELANDS LINE

EXISTING EASEMENT

EXISTING STRUCTURES/
BUILDINGS

EXISTING STRUCTURE
TO BE REMOVED
- PA PA PA PA

PA PA PA PA

OHWCL OHWCL

50

CFS

LOD

(-0.12)

2.55

-3.76

##

PROJECT AREA

OVERHEAD WIRE CENTER LINE

PROPOSED CONTOUR

PROPOSED PADS AND ROADS

PROPOSED COMPOST FILTER SOCK

PROPOSED LIMITS OF DISTURBANCE

WETLAND BUFFER

DELINEATED STREAM

PROMULGATED COSTAL WETLAND LINE

HIGH TIDE CONTOUR

MEAN HIGH WATER LINE


MEAN HIGHER HIGH WATER LINE

PROPOSED STRUCTURE

- DELINEATED WETLAND BOUNDARY
- PROPOSED CONSTRUCTION MATTING
- TEMPORARY SECTION 404 IMPACT
- TEMPORARY SECTION 10/404 IMPACT
- PERMANENT SECTION 404 IMPACT
- PERMANENT SECTION 10/404 IMPACT

	PERMANENT IMPACT [SF]	TEMPORARY IMPACT [SF]
SECTION 404	0	0
SECTION 10/404	0	0

NO.:	REVISION:	DATE:
1		
2		
3		
4		
5		
6		

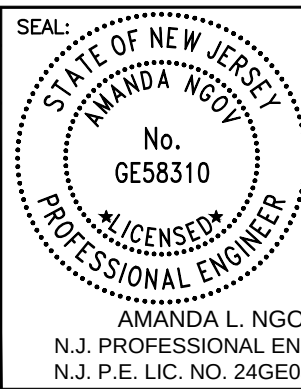

WSP

atlantic city
electric

A Phil Company

350 MT. KEMBLE AVE, SUITE 200
MORRISTOWN, NJ 07960
PHONE: (973)-407-1000
NJ CERT. OF AUTHORIZATION
24GA27933700



5100 HARDING HWY.
MAYS LANDING, NJ 08330

DESIGNED: PT
DRAFTED: PT
APPROVED: AN
DATE: MAY 2023

ATLANTIC CITY ELECTRIC COMPANY
QUINTON-WINDPORT TRANSMISSION
SALEM COUNTY, NJ

US ARMY CORPS OF ENGINEERS
NATIONWIDE PERMIT

PROJECT NO: LP2042450.036A	SHEET NO: 412
SCALE: 0 50 100 1" = 50'	PAGE NO: 77 of 116
SHEET NAME: USACE PLAN-10	

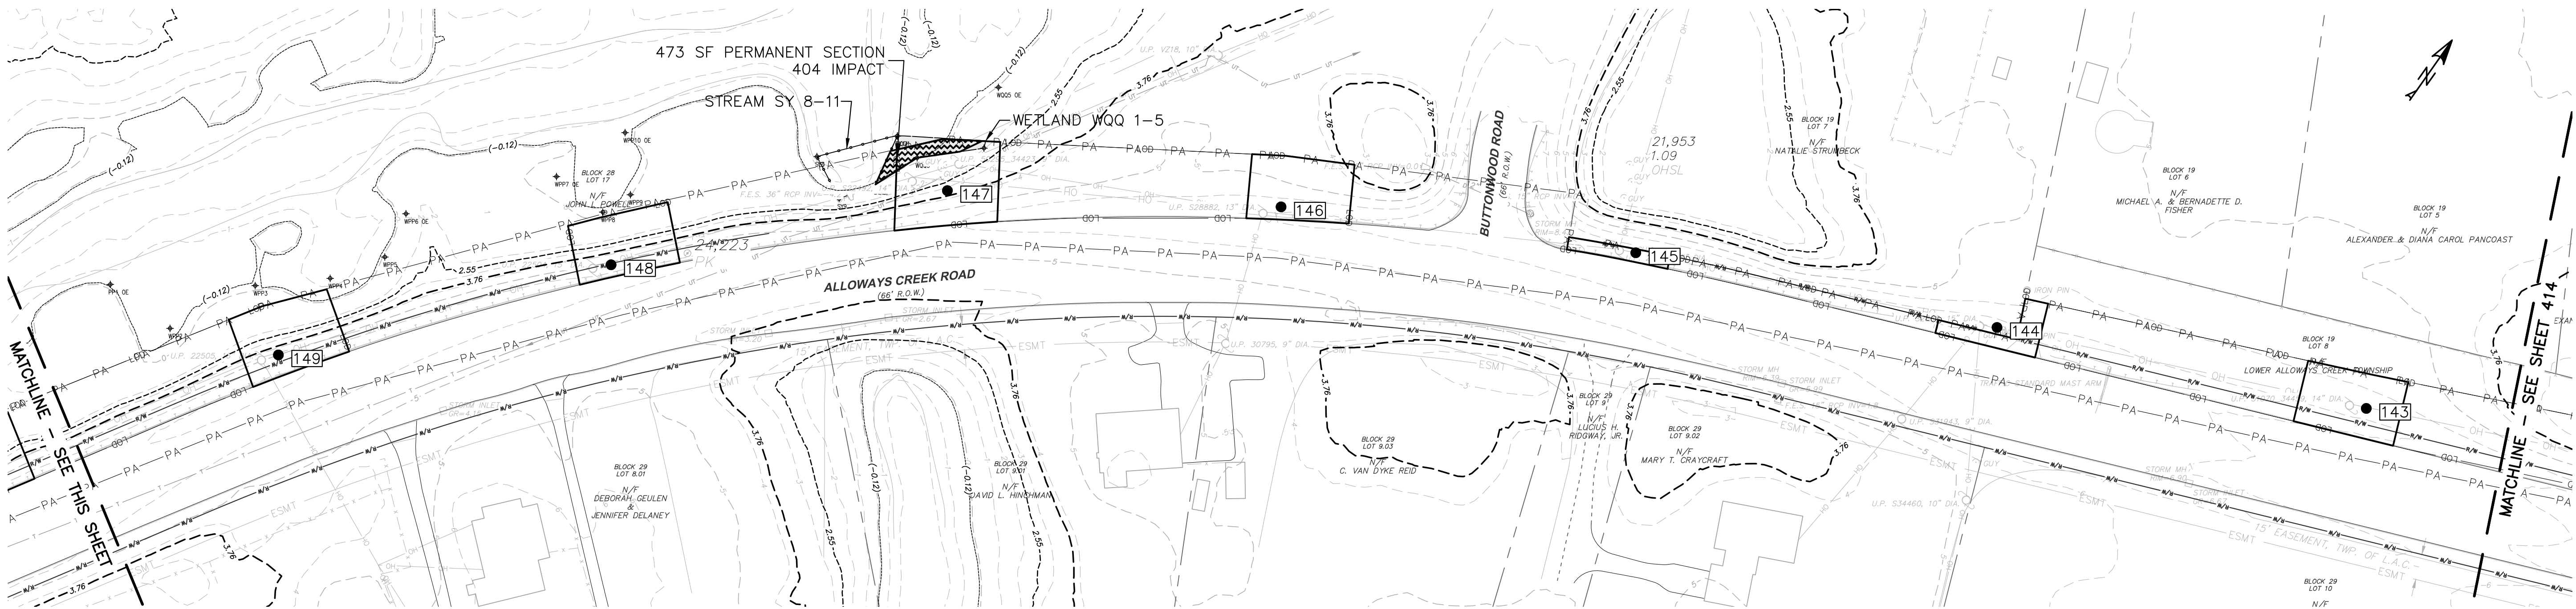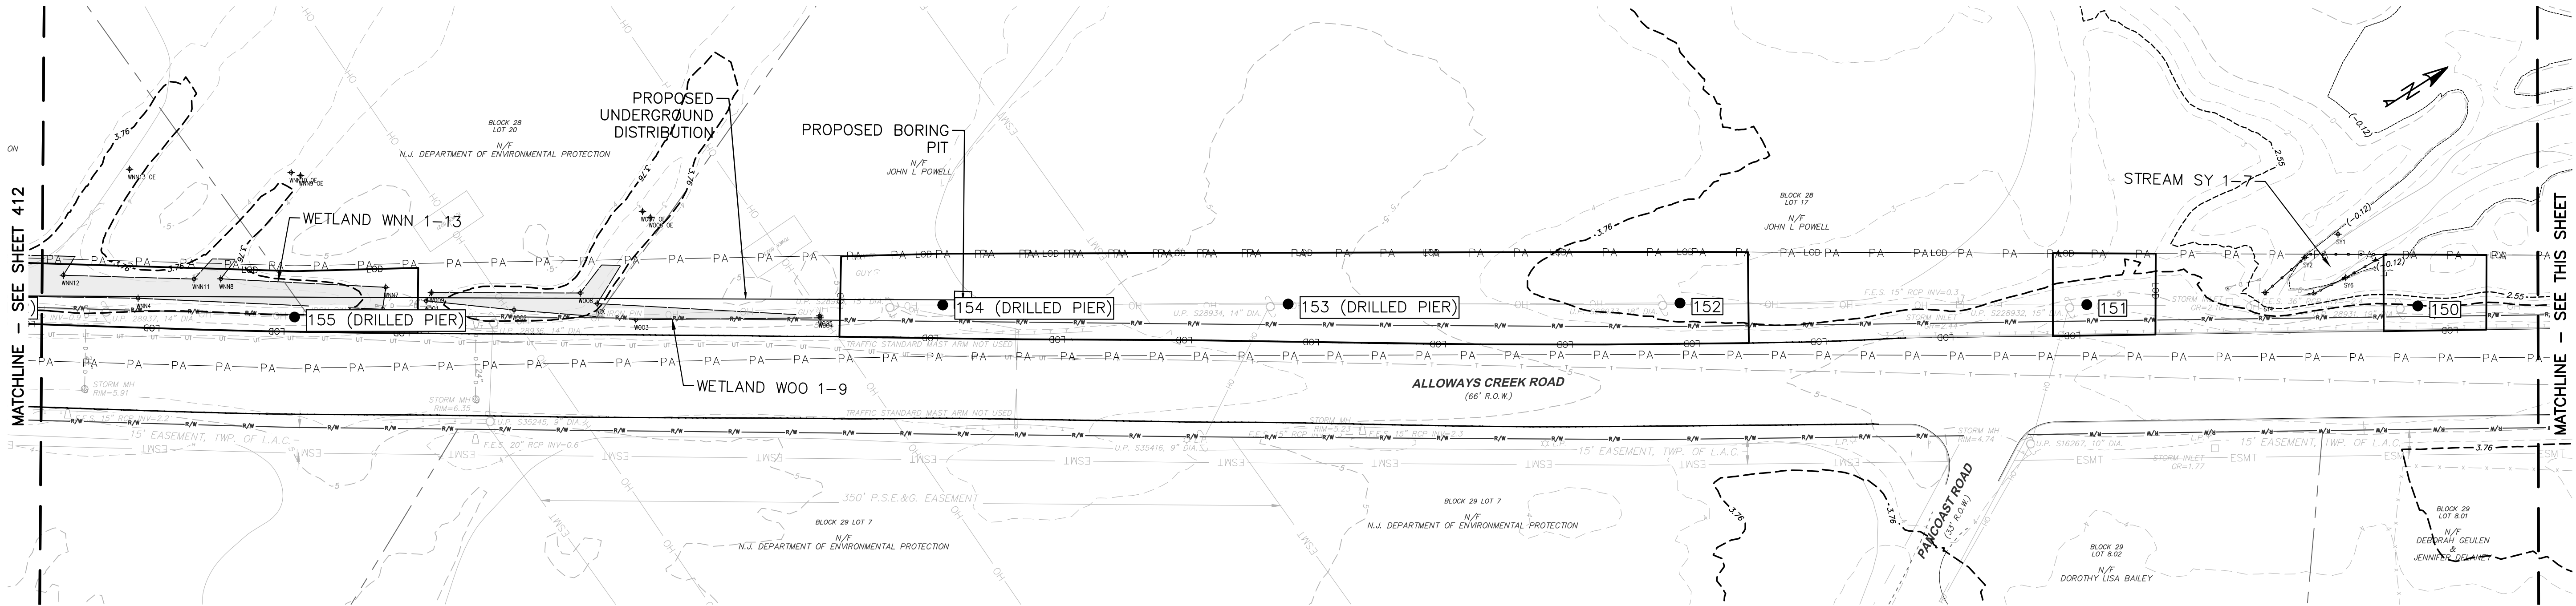

LEGEND:

- OH

EXISTING OVERHEAD WIRE
- EXISTING EDGE OF PAVEMENT

EXISTING DIRT/FIELD ROAD
- EXISTING FENCE

EXISTING AGRICULTURE FIELD
- EXISTING GUARD RAIL

EXISTING TREE VEGETATION
- EXISTING ROAD ROW

EXISTING TIDELANDS LINE
- EXISTING EASEMENT

EXISTING EASEMENT
- ESMT

EXISTING STRUCTURES/BUILDINGS
- C GUY

EXISTING STRUCTURE TO BE REMOVED

PA PA PA PA

PA PA PA PA

OHWCL OHWCL

OHWCL OHWCL

50'

50'

CFS

CFS

LOD

LOD

(-0.12)

(-0.12)

2.55

2.55

3.76

3.76

##

##

PROJECT AREA

PROJECT AREA

OVERHEAD WIRE CENTER LINE

OVERHEAD WIRE CENTER LINE

PROPOSED CONTOUR

PROPOSED CONTOUR

PROPOSED PADS AND ROADS

PROPOSED PADS AND ROADS

PROPOSED COMPOST FILTER SOCK

PROPOSED COMPOST FILTER SOCK

PROPOSED LIMITS OF DISTURBANCE

PROPOSED LIMITS OF DISTURBANCE

WETLAND BUFFER

WETLAND BUFFER

DELINEATED STREAM

DELINEATED STREAM

PROMULGATED COSTAL WETLAND LINE

PROMULGATED COSTAL WETLAND LINE

HIGH TIDE CONTOUR

HIGH TIDE CONTOUR

MEAN HIGH WATER LINE

MEAN HIGH WATER LINE

MEAN HIGHER HIGH WATER LINE

MEAN HIGHER HIGH WATER LINE

PROPOSED STRUCTURE

PROPOSED STRUCTURE

	PERMANENT IMPACT [SF]	TEMPORARY IMPACT [SF]
SECTION 404	473	0
SECTION 10/404	0	0

NO.:	REVISION:	DATE:
1		
2		
3		
4		
5		
6		

STATE OF NEW JERSEY
AMANDA L. NGOV
No. GE58310
LICENSED PROFESSIONAL ENGINEER
N.J. PROFESSIONAL ENGINEER
N.E. P.E. LIC. NO. 24GE05831000

A PHI Company

350 MT. KEMBLE AVE, SUITE 200
MORRISTOWN, NJ 07960
PHONE: (973)-407-1000
NJ CERT. OF AUTHORIZATION
24GA27933700

5100 HARDING HWY.
MAYS LANDING, NJ 08330

DESIGNED:
PT

DRAFTED:
PT

APPROVED:
AN

DATE:
MAY 2023

ATLANTIC CITY ELECTRIC COMPANY
QUINTON-WINDPORT TRANSMISSION
SALEM COUNTY, NJ

US ARMY CORPS OF ENGINEERS
NATIONWIDE PERMIT



PROJECT NO: LP2042450.036A

SCALE:
0 50 100
1" = 50'

SHEET NAME:
USACE PLAN-11

SHEET NO: 413

PAGE NO: 78 of 116

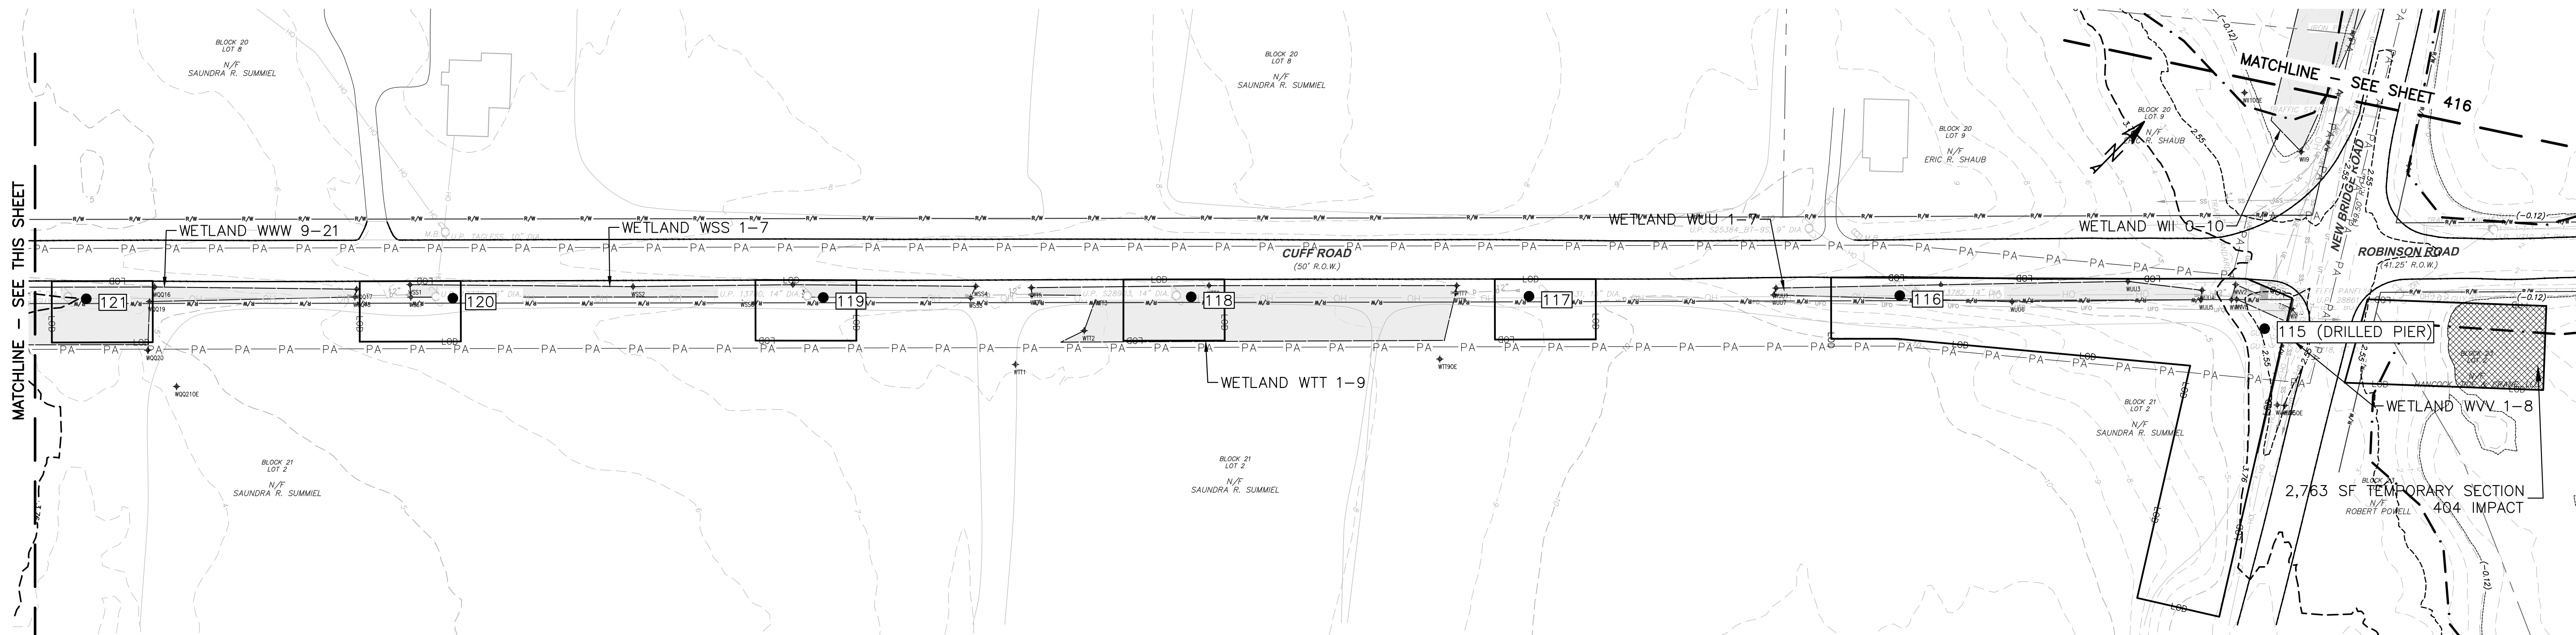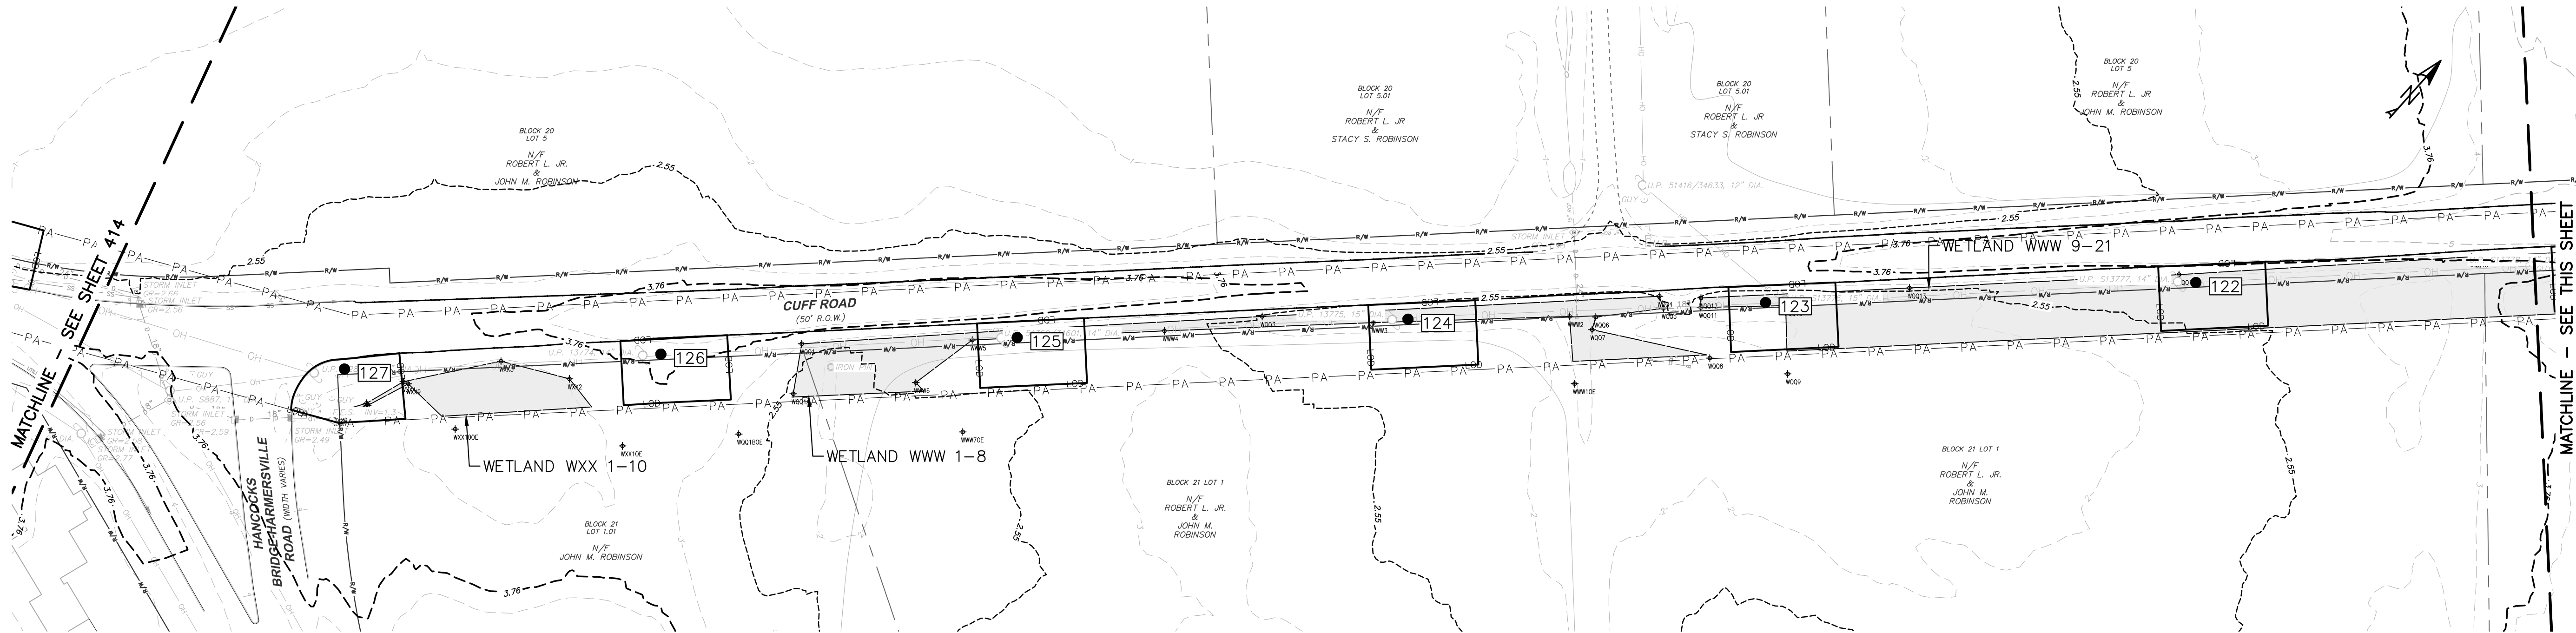

LEGEND:

- OH

EXISTING OVERHEAD WIRE
- EXISTING EDGE OF PAVEMENT
- EXISTING DIRT/FIELD ROAD
- EXISTING FENCE
- EXISTING AGRICULTURE FIELD
- EXISTING GUARD RAIL
- PROPERTY BOUNDARY
- EXISTING TREE VEGETATION
- EXISTING CONTOUR LINE
- EXISTING ROAD ROW
- EXISTING TIDELANDS LINE
- EXISTING EASEMENT
- ESMT

EXISTING STRUCTURES/
BUILDINGS
- C GUY

EXISTING STRUCTURE
TO BE REMOVED

PA PA PA PA

PROJECT AREA

OHWCL OHWCL

OVERHEAD WIRE CENTER LINE

PROPOSED CONTOUR

PROPOSED PADS AND ROADS

PROPOSED COMPOST FILTER SOCK

PROPOSED LIMITS OF DISTURBANCE

CFS

WETLAND BUFFER

DELINEATED STREAM

PROMULGATED COSTAL WETLAND LINE

HIGH TIDE CONTOUR

MEAN HIGH WATER LINE

MEAN HIGHER HIGH WATER LINE

PROPOSED STRUCTURE

DELINEATED WETLAND BOUNDARY

PROPOSED CONSTRUCTION MATTING

TEMPORARY SECTION 404 IMPACT

TEMPORARY SECTION 10/404 IMPACT

PERMANENT SECTION 404 IMPACT

PERMANENT SECTION 10/404 IMPACT

	PERMANENT IMPACT [SF]	TEMPORARY IMPACT [SF]
SECTION 404	0	2763
SECTION 10/404	0	0

NO.:	REVISION:	DATE:
1		
2		
3		
4		
5		
6		

SEAL:
STATE OF NEW JERSEY
AMANDA L. NGOV
No.
GE58310
LICENSED
PROFESSIONAL ENGINEER
N.J. PROFESSIONAL ENGINEER
N.J. P.E. LIC. NO. 24GE05831000

WSP

atlantic city
electric

A Phil Company

350 MT. KEMBLE AVE, SUITE 200
MORRISTOWN, NJ 07960
PHONE: (973)-407-1000
NJ CERT. OF AUTHORIZATION
24GA27933700


5100 HARDING HWY.
MAYS LANDING, NJ 08330

DESIGNED: PT
DRAFTED: PT
APPROVED: AN
DATE: MAY 2023

ATLANTIC CITY ELECTRIC COMPANY
QUINTON-WINDPORT TRANSMISSION
SALEM COUNTY, NJ

US ARMY CORPS OF ENGINEERS
NATIONWIDE PERMIT

PROJECT NO: LP2042450.036A	
SCALE: 0 50 100 1" = 50'	
SHEET NAME: USACE PLAN-13	
SHEET NO: 415	PAGE NO: 80 of 116

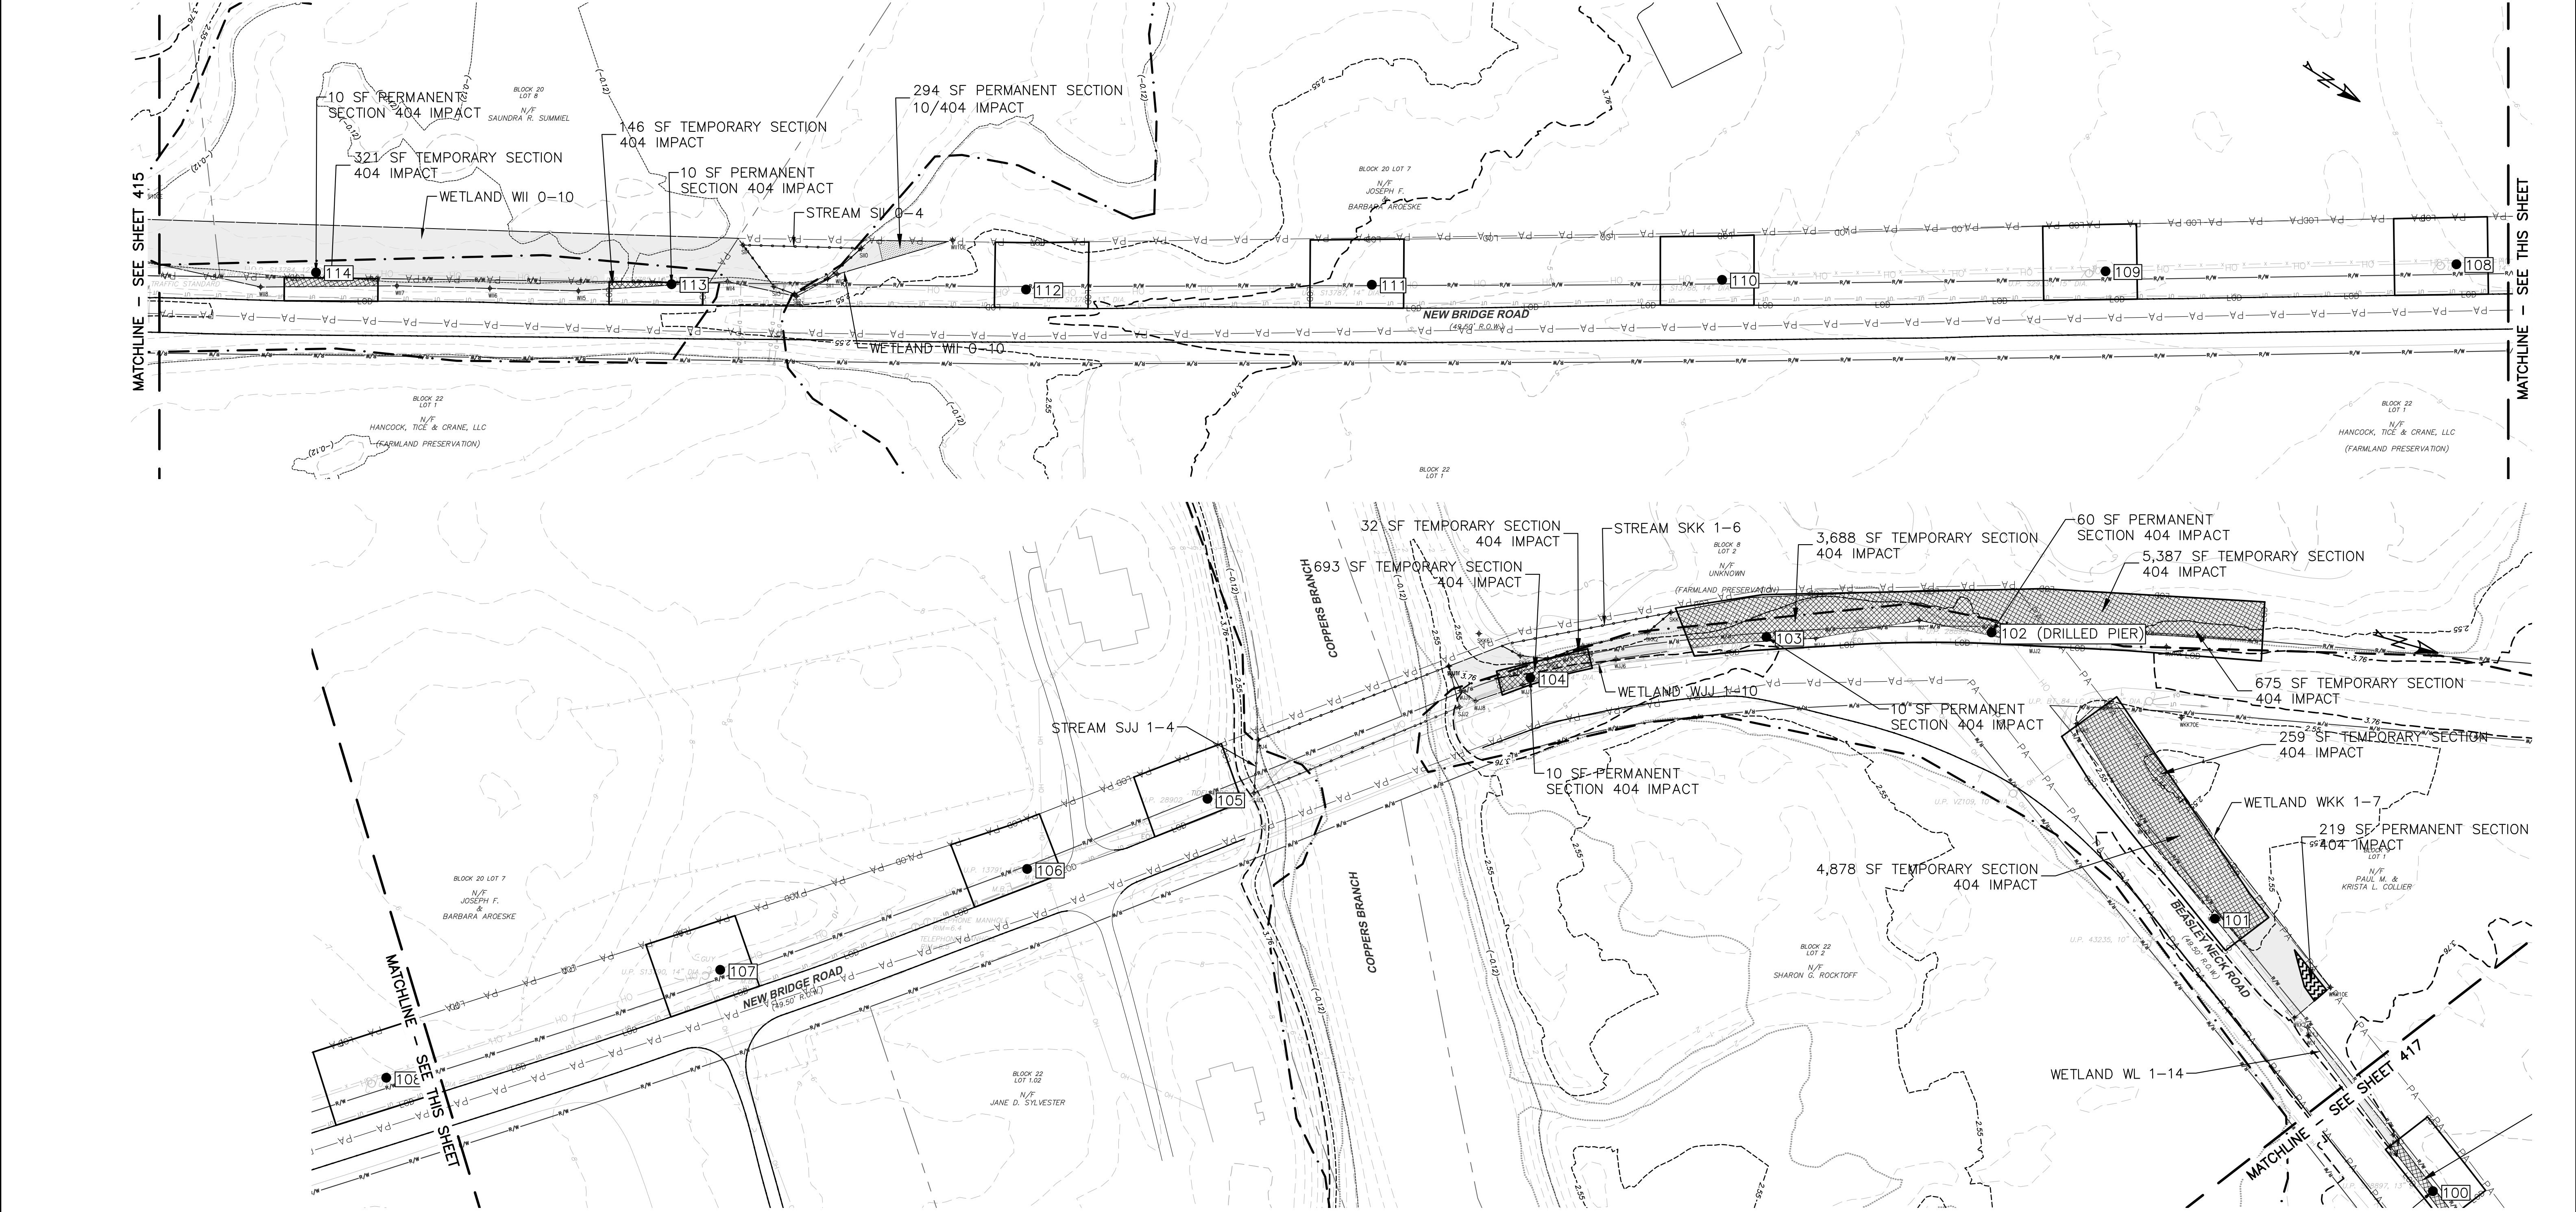

LEGEND:

- OH

EXISTING OVERHEAD WIRE

EXISTING EDGE OF PAVEMENT

EXISTING DIRT/FIELD ROAD

EXISTING FENCE

EXISTING AGRICULTURE FIELD

EXISTING GUARD RAIL

PROPERTY BOUNDARY

EXISTING TREE VEGETATION

EXISTING CONTOUR LINE

EXISTING ROAD ROW

EXISTING TIDELANDS LINE

EXISTING EASEMENT

ESMT

EXISTING STRUCTURES/
BUILDINGS

EXISTING STRUCTURE
TO BE REMOVED
- PA PA PA PA

PA PA PA PA

OHWCL OHWCL

50

OHWCL

50

CFS

LOD

(-0.12)

2.55

3.76

##
- PROJECT AREA

OVERHEAD WIRE CENTER LINE

PROPOSED CONTOUR

PROPOSED PADS AND ROADS

PROPOSED COMPOST FILTER SOCK

PROPOSED LIMITS OF DISTURBANCE

WETLAND BUFFER

DELINEATED STREAM

PROMULGATED COSTAL WETLAND LINE

HIGH TIDE CONTOUR

MEAN HIGH WATER LINE

MEAN HIGHER HIGH WATER LINE

PROPOSED STRUCTURE

- DELINEATED WETLAND BOUNDARY
- PROPOSED CONSTRUCTION MATTING
- TEMPORARY SECTION 404 IMPACT
- TEMPORARY SECTION 10/404 IMPACT
- PERMANENT SECTION 404 IMPACT
- PERMANENT SECTION 10/404 IMPACT

	PERMANENT IMPACT [SF]	TEMPORARY IMPACT [SF]
SECTION 404	319	16079
SECTION 10/404	294	0

NO.:	REVISION:	DATE:
1		
2		
3		
4		
5		
6		

SEAL: STATE OF NEW JERSEY
AMANDA L. NGOV
No. GE58310
LICENSED PROFESSIONAL ENGINEER
N.J. PROFESSIONAL ENGINEER
N.J. P.E. LIC. NO. 24GE05831000

wsp

350 MT. KEMBLE AVE, SUITE 200
MORRISTOWN, NJ 07960
PHONE: (973)-407-1000
NJ CERT. OF AUTHORIZATION
24GA27933700

atlantic city electric

A Phil Company



5100 HARDING HWY.
MAYS LANDING, NJ 08330

DESIGNED: PT
DRAFTED: PT
APPROVED: AN
DATE: MAY 2023

ATLANTIC CITY ELECTRIC COMPANY
QUINTON-WINDPORT TRANSMISSION
SALEM COUNTY, NJ

US ARMY CORPS OF ENGINEERS
NATIONWIDE PERMIT

PROJECT NO: LP2042450.036A
SCALE: 0 50 100
1" = 50'
SHEET NAME: USACE PLAN-14
SHEET NO: 416
PAGE NO: 81 of 116

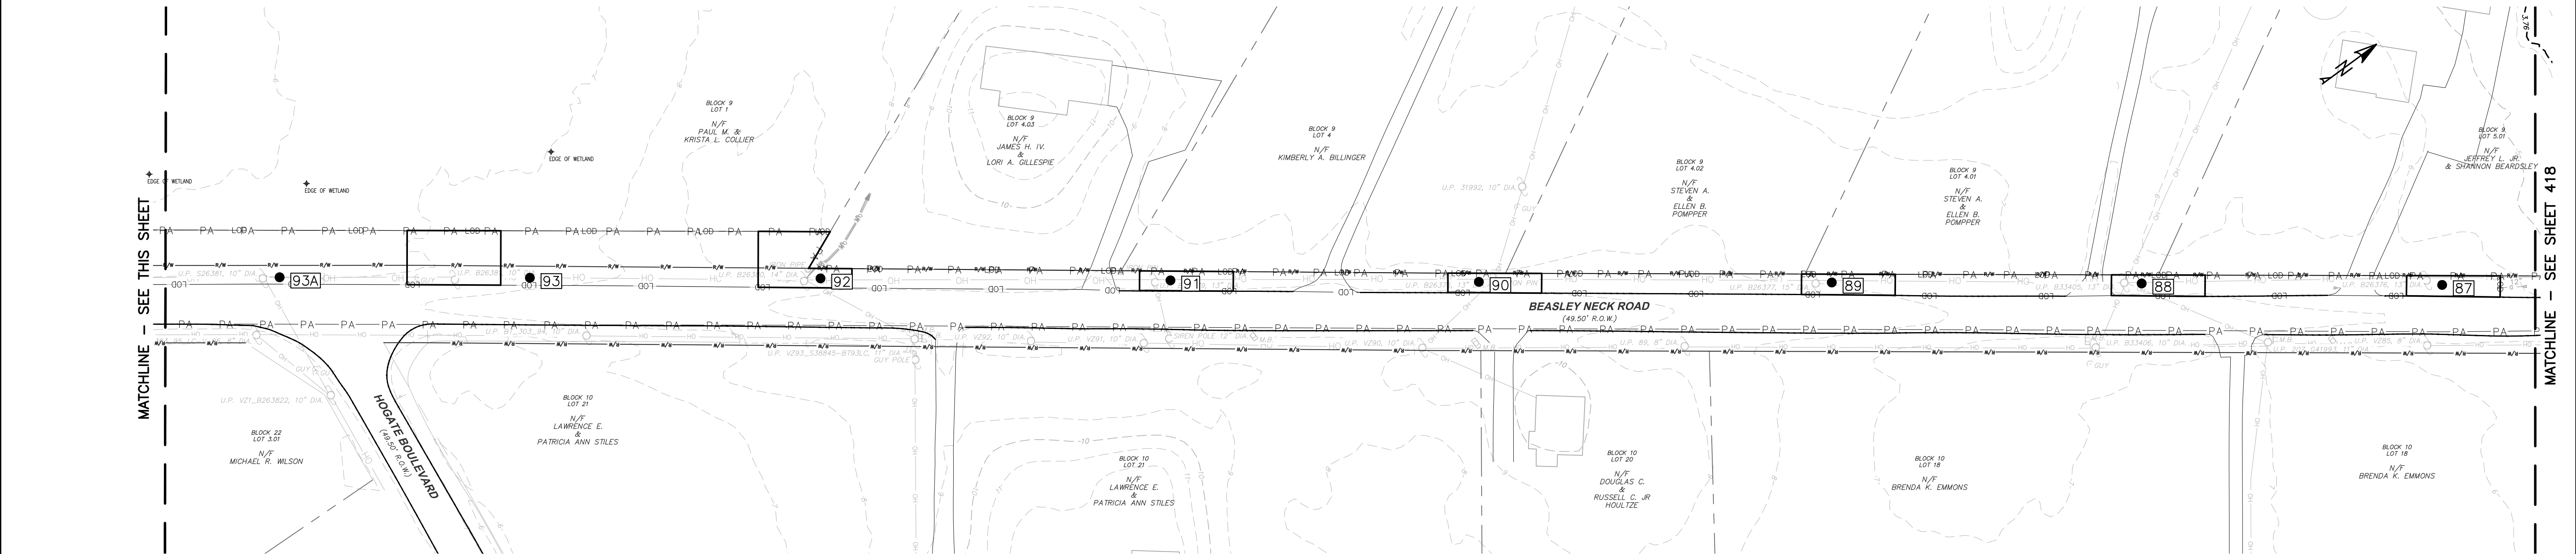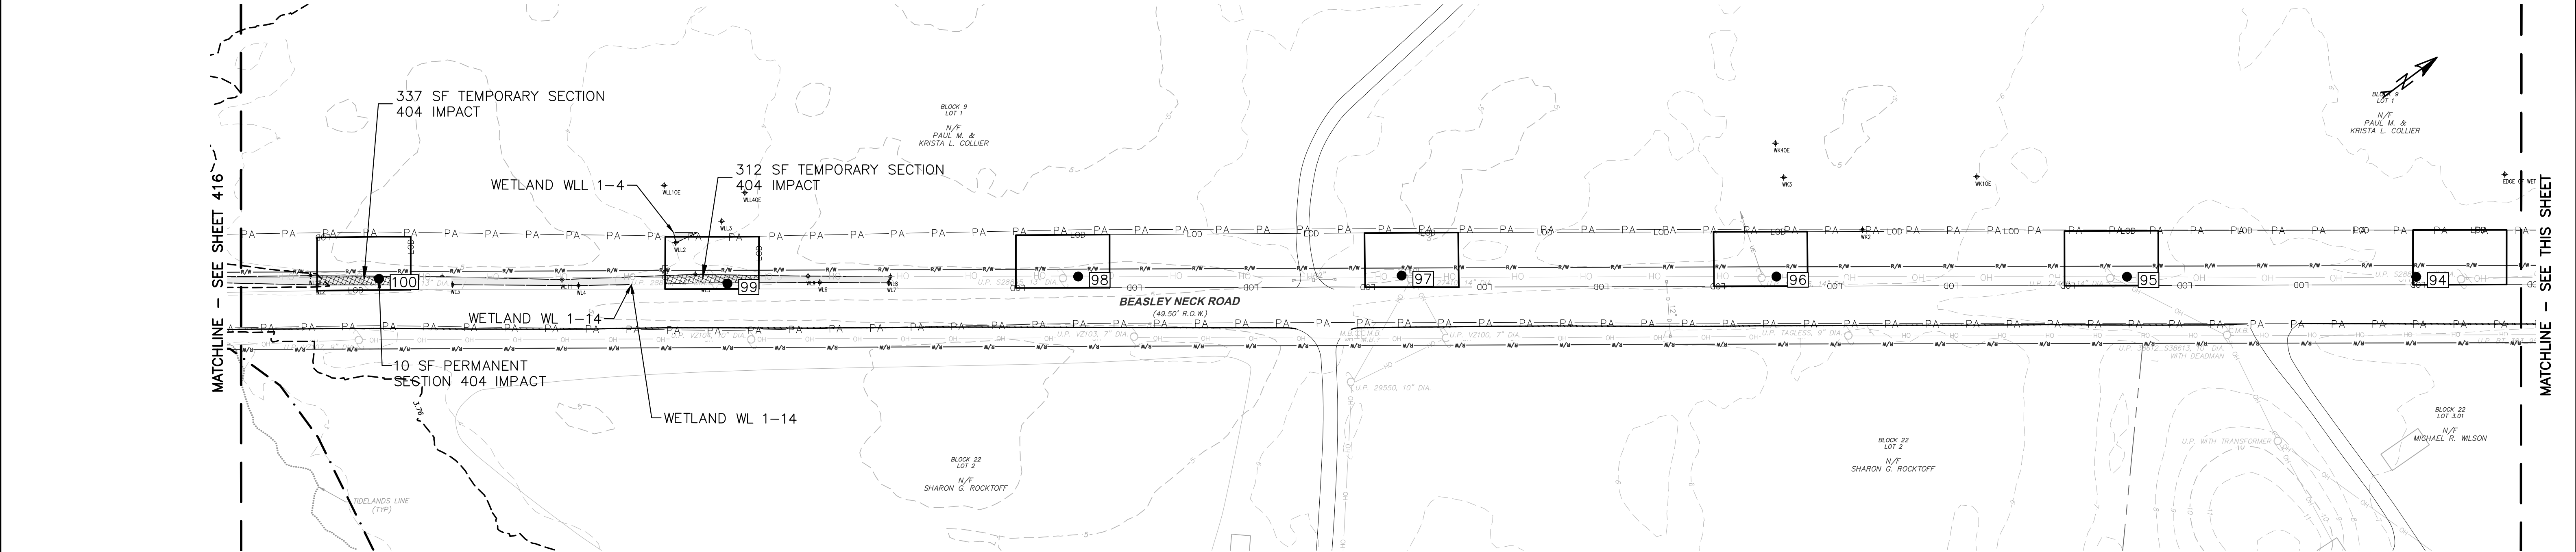

LEGEND:

- OH

EXISTING OVERHEAD WIRE

EXISTING EDGE OF PAVEMENT

EXISTING DIRT/FIELD ROAD

EXISTING FENCE

EXISTING AGRICULTURE FIELD

EXISTING GUARD RAIL

PROPERTY BOUNDARY

EXISTING TREE VEGETATION

EXISTING CONTOUR LINE

EXISTING ROAD ROW

EXISTING TIDELANDS LINE

EXISTING EASEMENT

ESMT

EXISTING STRUCTURES/
BUILDINGS

EXISTING STRUCTURE
TO BE REMOVED
- PA PA PA PA

PA PA PA PA

OHWCL OHWCL

50

OHWCL

CFS

LOD

(-0.12)

2.55

3.76

##
- PROJECT AREA

OVERHEAD WIRE CENTER LINE

PROPOSED CONTOUR

PROPOSED PADS AND ROADS

PROPOSED COMPOST FILTER SOCK

PROPOSED LIMITS OF DISTURBANCE

WETLAND BUFFER

DELINEATED STREAM

PROMULGATED COSTAL WETLAND LINE

HIGH TIDE CONTOUR

MEAN HIGH WATER LINE

MEAN HIGHER HIGH WATER LINE

PROPOSED STRUCTURE

- DELINEATED WETLAND BOUNDARY
- PROPOSED CONSTRUCTION MATTING
- TEMPORARY SECTION 404 IMPACT
- TEMPORARY SECTION 10/404 IMPACT
- PERMANENT SECTION 404 IMPACT
- PERMANENT SECTION 10/404 IMPACT

	PERMANENT IMPACT [SF]	TEMPORARY IMPACT [SF]
SECTION 404	10	649
SECTION 10/404	0	0

NO.:	REVISION:	DATE:
1		
2		
3		
4		
5		
6		

SEAL: STATE OF NEW JERSEY
AMANDA L. NGOV
No. GE58310
LICENSED PROFESSIONAL ENGINEER
N.J. PROFESSIONAL ENGINEER
N.J. P.E. LIC. NO. 24GE05831000

WSP

atlantic city electric

A Phil Company

350 MT. KEMBLE AVE, SUITE 200
MORRISTOWN, NJ 07960
PHONE: (973)-407-1000
NJ CERT. OF AUTHORIZATION
24GA27933700



5100 HARDING HWY.
MAYS LANDING, NJ 08330

DESIGNED: PT
DRAFTED: PT
APPROVED: AN
DATE: MAY 2023

ATLANTIC CITY ELECTRIC COMPANY
QUINTON-WINDPORT TRANSMISSION
SALEM COUNTY, NJ

US ARMY CORPS OF ENGINEERS
NATIONWIDE PERMIT

PROJECT NO: LP2042450.036A	SHEET NAME: USACE PLAN-15
SCALE: 0 50 100 1" = 50'	SHEET NO: 417
	PAGE NO: 82 of 116

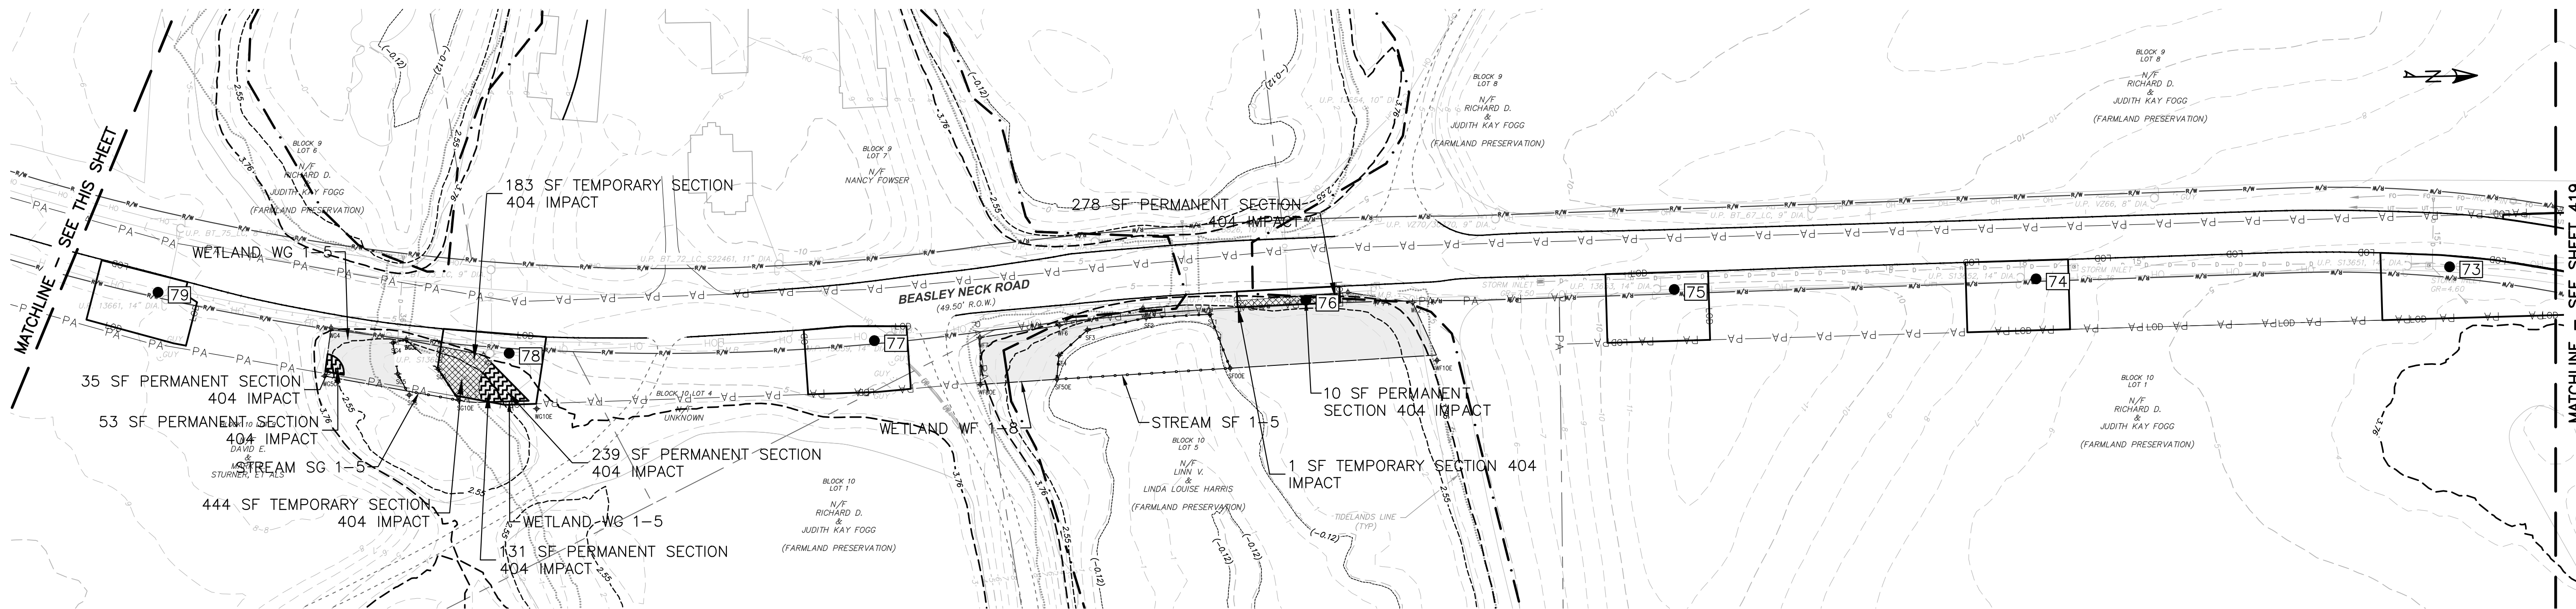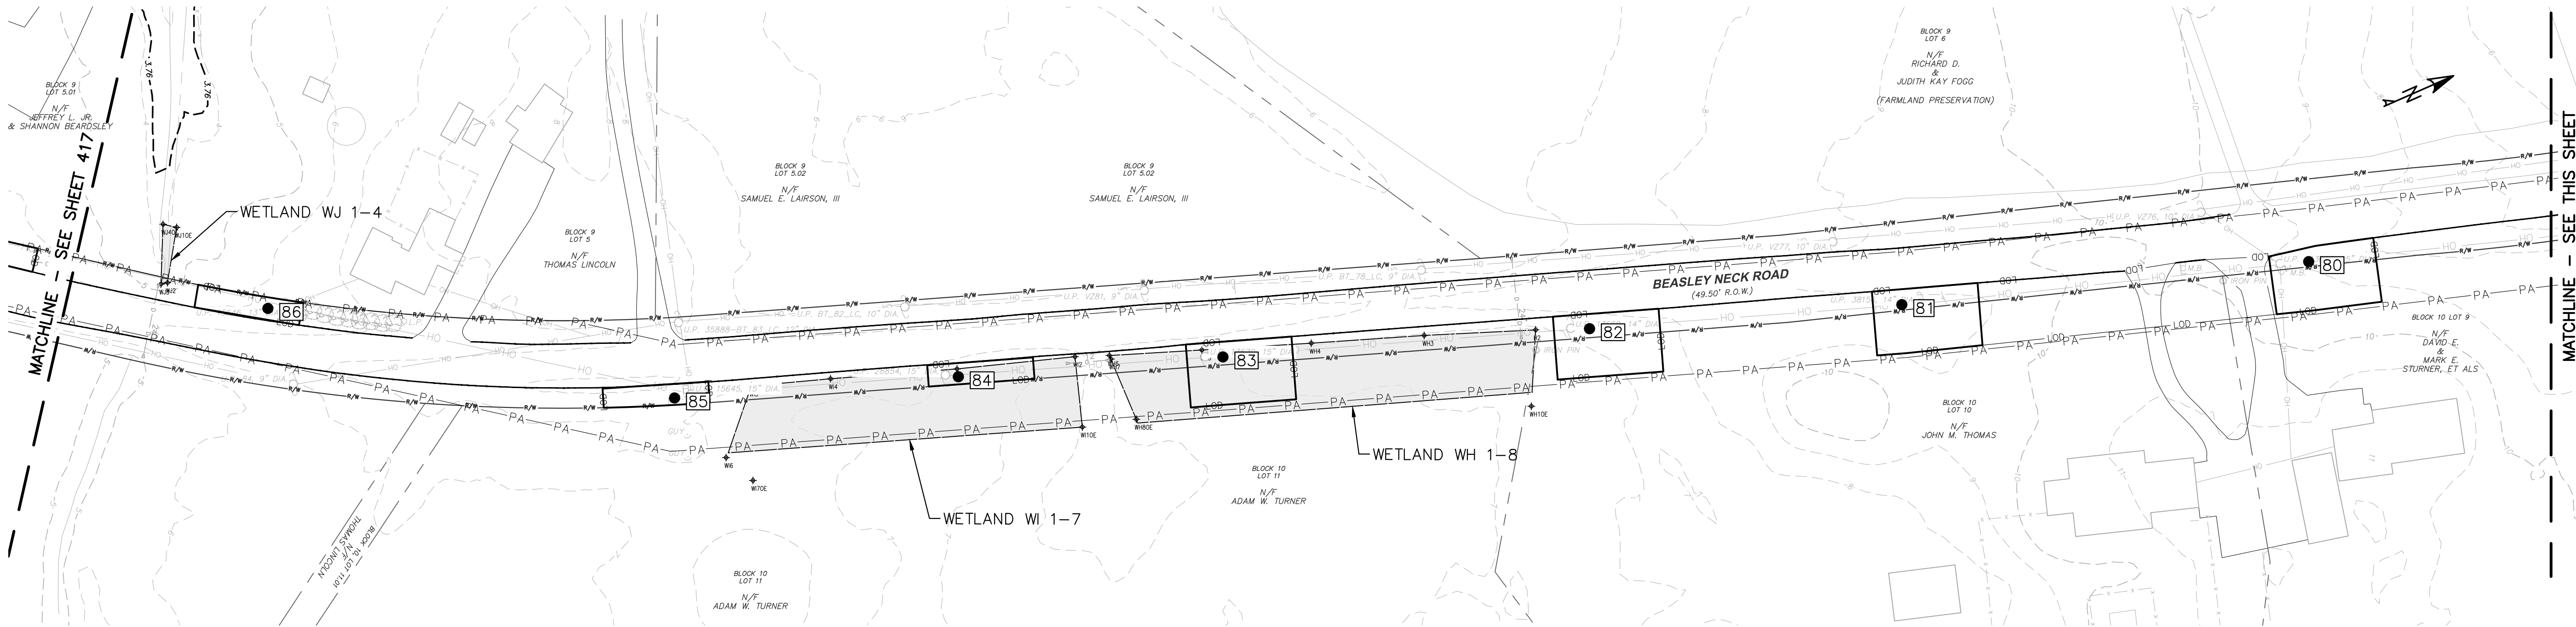

LEGEND:

- OH

EXISTING OVERHEAD WIRE

EXISTING EDGE OF PAVEMENT

EXISTING DIRT/FIELD ROAD

EXISTING FENCE

EXISTING AGRICULTURE FIELD

EXISTING GUARD RAIL

PROPERTY BOUNDARY

EXISTING TREE VEGETATION

EXISTING CONTOUR LINE

EXISTING ROAD ROW

EXISTING TIDELANDS LINE

EXISTING EASEMENT

ESMT

EXISTING STRUCTURES/
BUILDINGS

EXISTING STRUCTURE
TO BE REMOVED
- PA PA PA PA

PA PA PA PA

OHWCL OHWCL

50 OHWCL

CFS

LOD

EXISTING TIDELANDS LINE

EXISTING EASEMENT
- PROJECT AREA

OVERHEAD WIRE CENTER LINE

PROPOSED CONTOUR

PROPOSED PADS AND ROADS

PROPOSED COMPOST FILTER SOCK

PROPOSED LIMITS OF DISTURBANCE

WETLAND BUFFER

DELINEATED STREAM

PROMULGATED COSTAL WETLAND LINE

HIGH TIDE CONTOUR

MEAN HIGH WATER LINE

MEAN HIGHER HIGH WATER LINE

PROPOSED STRUCTURE

- DELINEATED WETLAND BOUNDARY
- PROPOSED CONSTRUCTION MATTING
- TEMPORARY SECTION 404 IMPACT
- TEMPORARY SECTION 10/404 IMPACT
- PERMANENT SECTION 404 IMPACT
- PERMANENT SECTION 10/404 IMPACT

	PERMANENT IMPACT [SF]	TEMPORARY IMPACT [SF]
SECTION 404	468	906
SECTION 10/404	0	0

NO.:	REVISION:	DATE:
1		
2		
3		
4		
5		
6		

SEAL:
STATE OF NEW JERSEY
AMANDA L. NGOV
No.
GE58310
LICENSED
PROFESSIONAL ENGINEER
N.J. PROFESSIONAL ENGINEER
N.J. P.E. LIC. NO. 24GE05831000

WSP

atlantic city
electric

A Phil Company

350 MT. KEMBLE AVE, SUITE 200
MORRISTOWN, NJ 07960
PHONE: (973)-407-1000
NJ CERT. OF AUTHORIZATION
24GA27933700



5100 HARDING HWY.
MAYS LANDING, NJ 08330

DESIGNED:
PT
DRAFTED:
PT
APPROVED:
AN
DATE:
MAY 2023

ATLANTIC CITY ELECTRIC COMPANY
QUINTON-WINDPORT TRANSMISSION
SALEM COUNTY, NJ

US ARMY CORPS OF ENGINEERS
NATIONWIDE PERMIT

PROJECT NO: LP2042450.036A
SCALE:
0 50 100
1" = 50'
SHEET NAME:
USACE PLAN-16
SHEET NO: 418
PAGE NO: 83 of 116

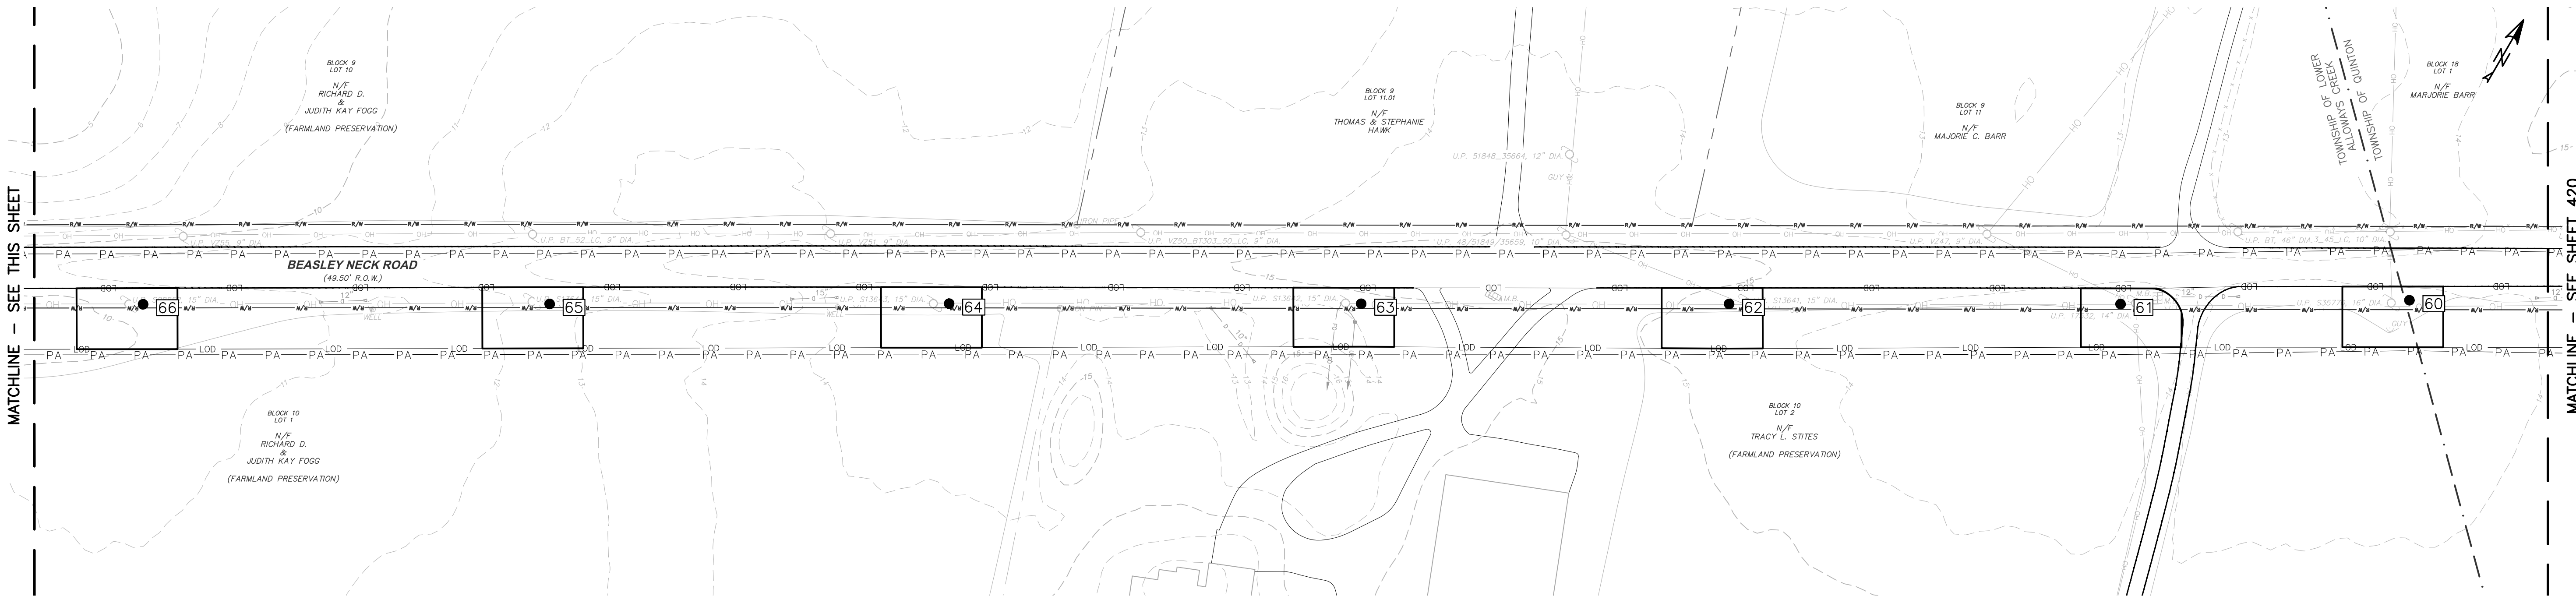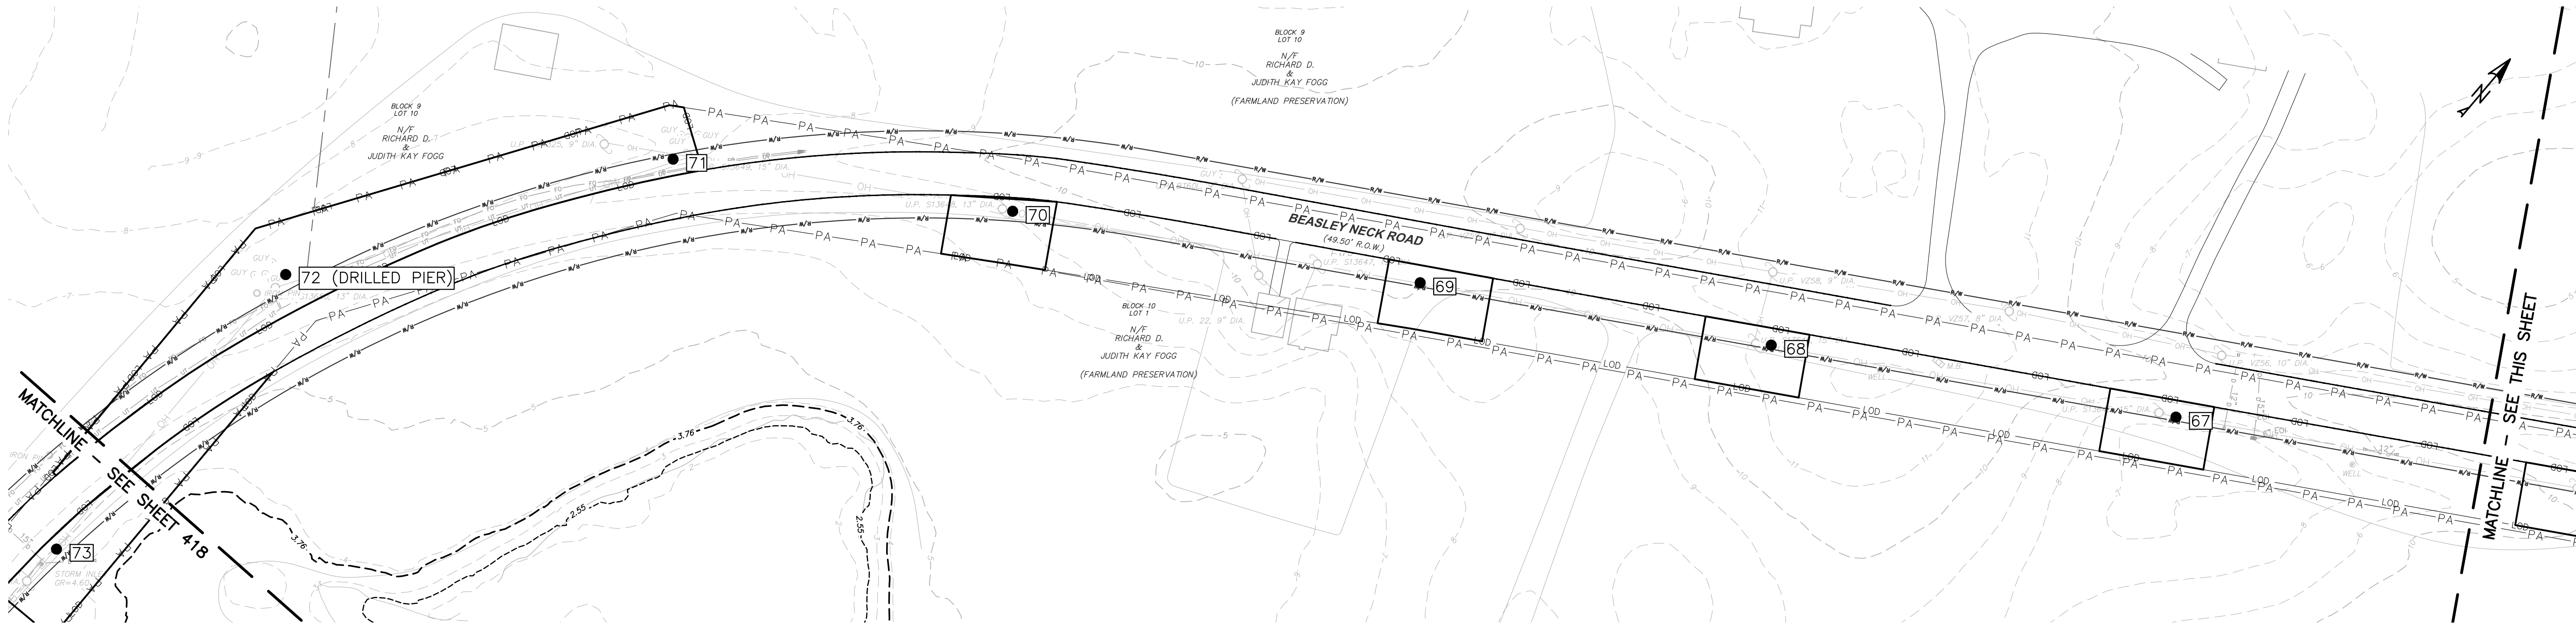

LEGEND:

- OH ——— EXISTING OVERHEAD WIRE
——— EXISTING EDGE OF PAVEMENT
- - - - - EXISTING DIRT/FIELD ROAD
- - - - - EXISTING FENCE
- - - - - EXISTING AGRICULTURE FIELD
- - - - - EXISTING GUARD RAIL
- - - - - PROPERTY BOUNDARY
- - - - - EXISTING TREE VEGETATION
- - - - - EXISTING CONTOUR LINE
- - - - - EXISTING ROAD ROW
- - - - - EXISTING TIDELANDS LINE
- - - - - EXISTING EASEMENT
ESMT ——— EXISTING STRUCTURES/
BUILDINGS
GUY ——— EXISTING STRUCTURE
TO BE REMOVED

- PA — PA — PA — PA —
OHWC — OHWC —
50 —
CFS —
LOD —
(-0.12) —
-2.55 —
-3.76 —
—

- PROJECT AREA
OVERHEAD WIRE CENTER LINE
PROPOSED CONTOUR
PROPOSED PADS AND ROADS
PROPOSED COMPOST FILTER SOCK
PROPOSED LIMITS OF DISTURBANCE
WETLAND BUFFER
DELINEATED STREAM
PROMULGATED COSTAL WETLAND LINE
HIGH TIDE CONTOUR
MEAN HIGH WATER LINE
MEAN HIGHER HIGH WATER LINE
PROPOSED STRUCTURE

- DELINEATED WETLAND BOUNDARY
PROPOSED CONSTRUCTION MATTING
TEMPORARY SECTION 404 IMPACT
TEMPORARY SECTION 10/404 IMPACT
PERMANENT SECTION 404 IMPACT
PERMANENT SECTION 10/404 IMPACT

	PERMANENT IMPACT [SF]	TEMPORARY IMPACT [SF]
SECTION 404	0	0
SECTION 10/404	0	0

NO.	REVISION:	DATE:
1		
2		
3		
4		
5		
6		


SEAL: STATE OF NEW JERSEY
AMANDA L. NGOV
No. GE58310
LICENSED PROFESSIONAL ENGINEER
N.J. PROFESSIONAL ENGINEER
N.J. P.E. LIC. NO. 24GE05831000

wsp **atlantic city electric**
A PHIL Company
350 MT. KEMBLE AVE, SUITE 200
MORRISTOWN, NJ 07960
PHONE: (973)-407-1000
NJ CERT. OF AUTHORIZATION
24GA27933700
5100 HARDING HWY.
MAYS LANDING, NJ 08330

DESIGNED: PT
DRAFTED: PT
APPROVED: AN
DATE: MAY 2023


ATLANTIC CITY ELECTRIC COMPANY
QUINTON-WINDPORT TRANSMISSION
SALEM COUNTY, NJ
US ARMY CORPS OF ENGINEERS
NATIONWIDE PERMIT

PROJECT NO: LP2042450.036A
SCALE: 0 50 100
1" = 50'
SHEET NAME: USACE PLAN-17
SHEET NO: 419
PAGE NO: 84 of 116

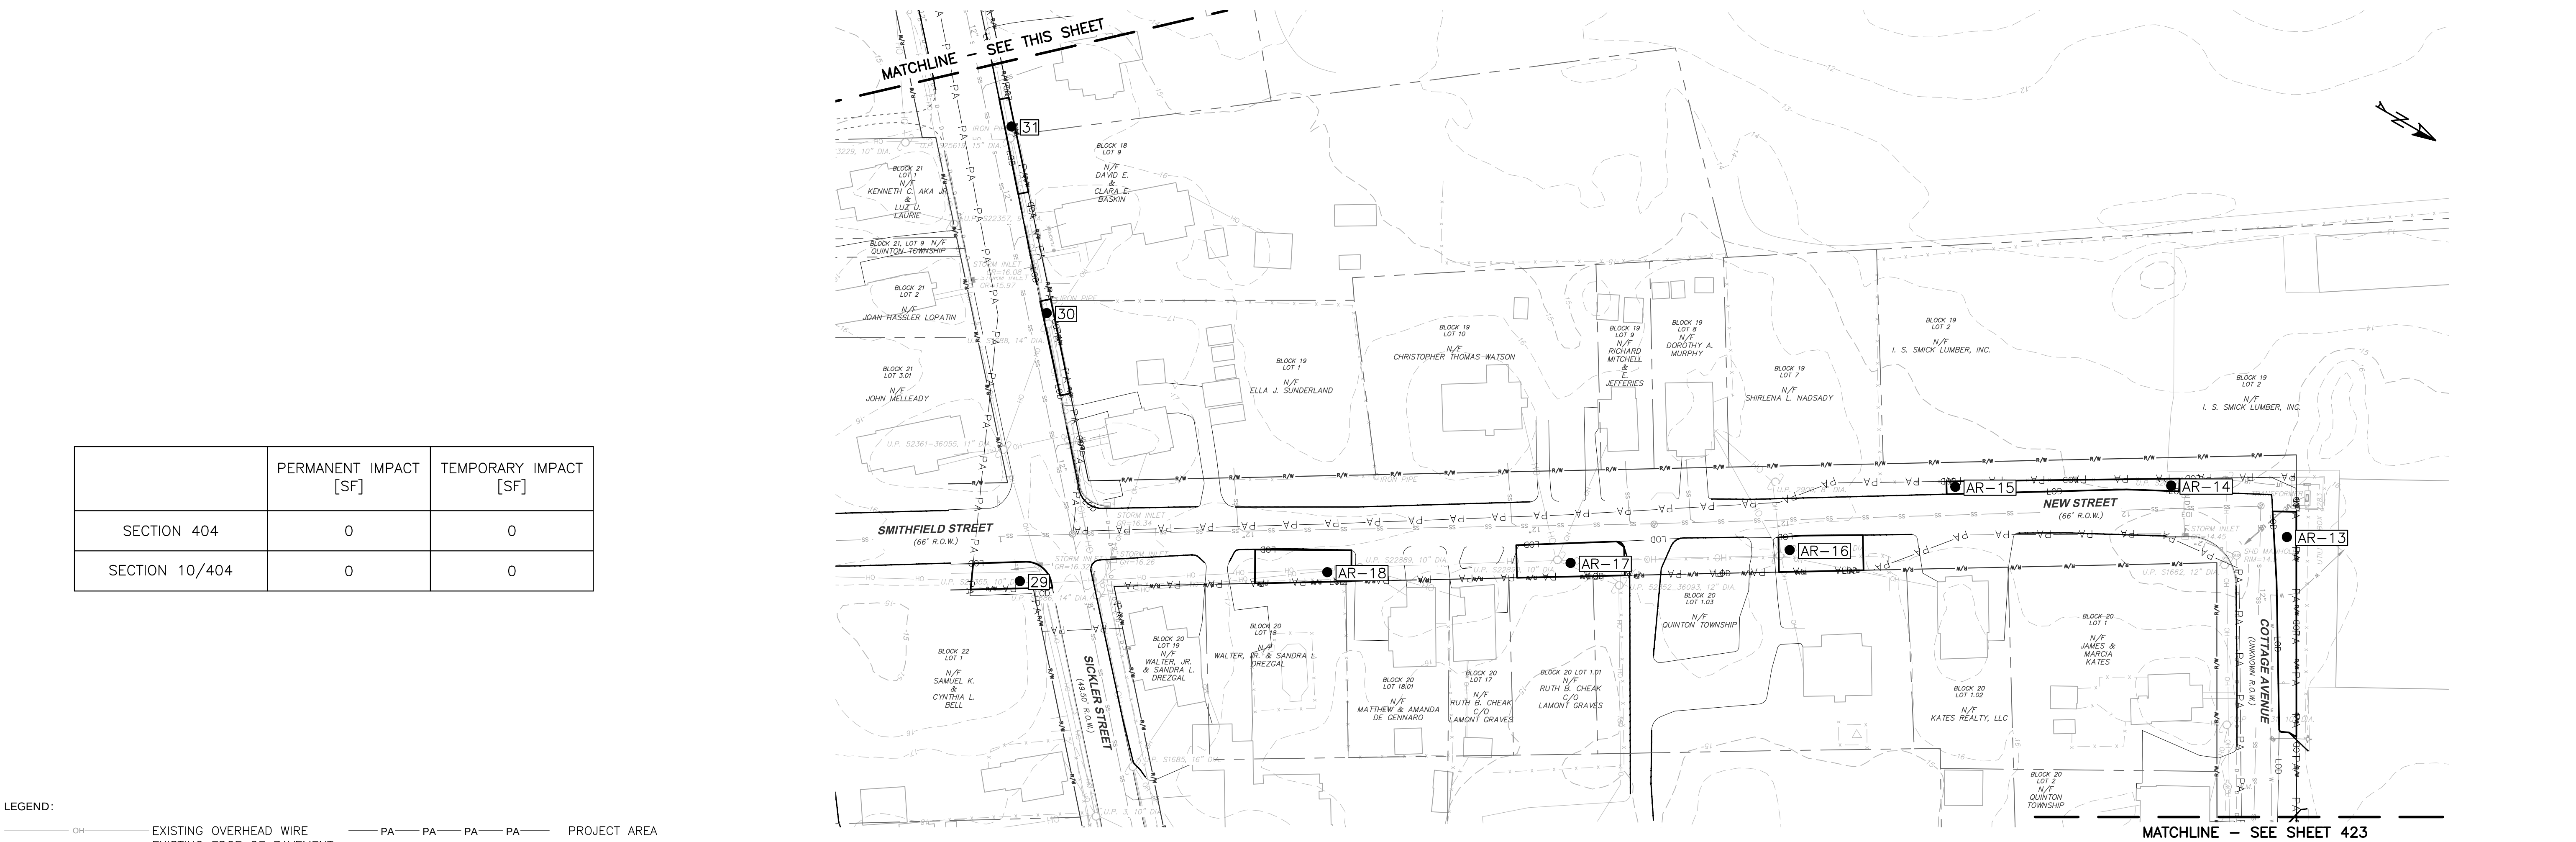


	PERMANENT IMPACT [SF]	TEMPORARY IMPACT [SF]
SECTION 404	0	0
SECTION 10/404	0	0

LEGEND:

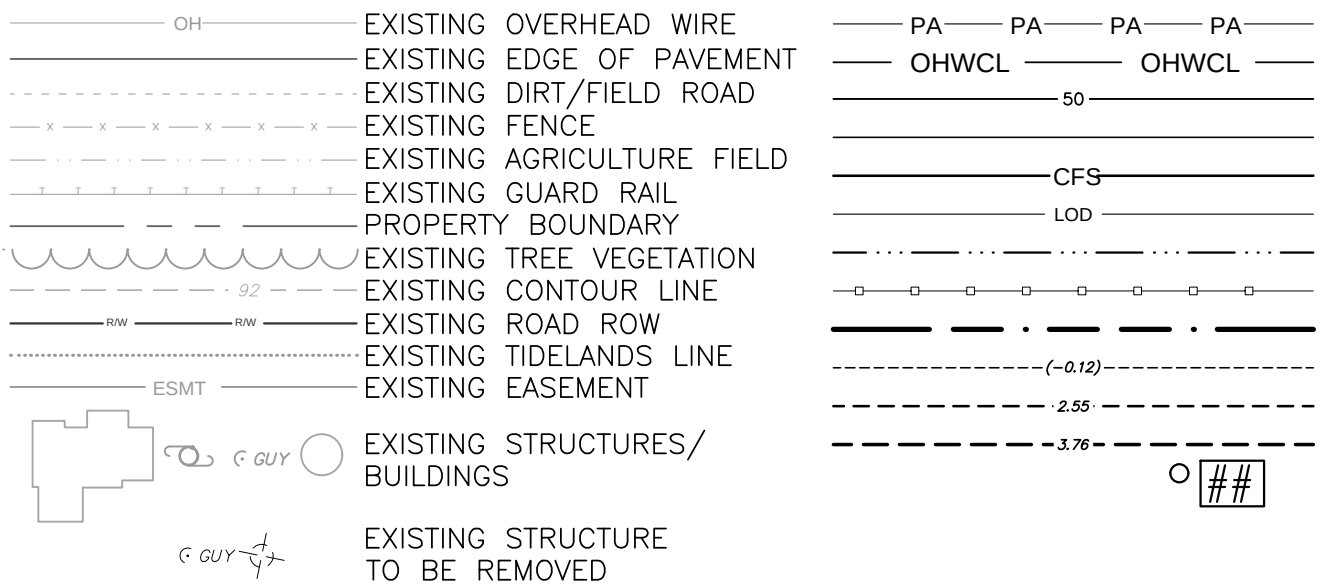


PROJECT AREA
OVERHEAD WIRE CENTER LINE
PROPOSED CONTOUR
PROPOSED PADDS AND ROADS
PROPOSED COMPOST FILTER SOCK
PROPOSED LIMITS OF DISTURBANCE
WETLAND BUFFER
DELINEATED STREAM
PROMULGATED COSTAL WETLAND LINE
HIGH TIDE CONTOUR
MEAN HIGH WATER LINE
MEAN HIGHER HIGH WATER LINE
PROPOSED STRUCTURE

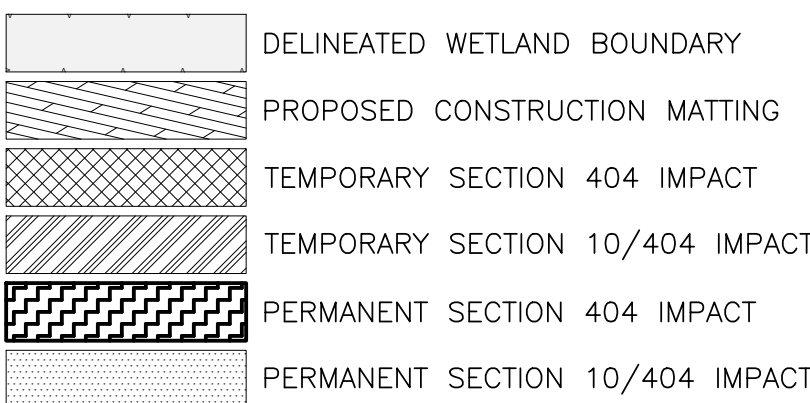

NO.:	REVISION:	DATE:	SEAL:
1			 STATE OF NEW JERSEY AMANDA NGO No. GE58310 LICENSED PROFESSIONAL ENGINEER
2			
3			
4			
5			
6			

AMANDA L. NGO
N.J. PROFESSIONAL ENGINEER
N.J. P.E. LIC. NO. 24GE05831000

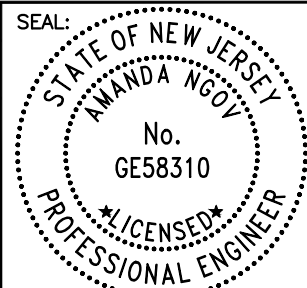

AMANDA L. NGOV
N.J. PROFESSIONAL ENGINEER
N.J. P.E. LIC. NO. 24GE05831000




350 MT. KEMBLE AVE, SUITE 200
MORRISTOWN, NJ 07960
PHONE: (973)-407-1000
NJ CERT. OF AUTHORIZATION
24GA27933700

5100 HARDING HWY,
MAYS LANDING, NJ 08330

DESIGNED:	PT
DRAFTED:	PT
APPROVED:	AN
DATE:	MAY 2023

ATLANTIC CITY ELECTRIC COMPANY
QUINTON-WINDPORT TRANSMISSION
SALEM COUNTY, NJ

US ARMY CORPS OF ENGINEERS
NATIONWIDE PERMIT

 PROJECT NO: LP2042450.036A	
SCALE: 	
SHEET NAME: USACE PLAN-20	
SHEET NO: 422	PAGE NO: 87 of 11



LEGEND:

- OH

EXISTING OVERHEAD WIRE
- EXISTING EDGE OF PAVEMENT
- EXISTING DIRT/FIELD ROAD
- EXISTING FENCE
- EXISTING AGRICULTURE FIELD
- EXISTING GUARD RAIL
- PROPERTY BOUNDARY
- EXISTING TREE VEGETATION
- EXISTING CONTOUR LINE
- EXISTING ROAD ROW
- EXISTING TIDELANDS LINE
- EXISTING EASEMENT
- ESMT

EXISTING STRUCTURES/
BUILDINGS
- EXISTING STRUCTURE
TO BE REMOVED

PA PA PA PA

PA PA PA PA

OHWCL OHWCL

50

CFS

LOD

(-0.12)

2.55

3.76

##

- PROJECT AREA
OVERHEAD WIRE CENTER LINE
PROPOSED CONTOUR
PROPOSED PADS AND ROADS
PROPOSED COMPOST FILTER SOCK
PROPOSED LIMITS OF DISTURBANCE
WETLAND BUFFER
DELINEATED STREAM
PROMULGATED COSTAL WETLAND LINE
HIGH TIDE CONTOUR
MEAN HIGH WATER LINE
MEAN HIGHER HIGH WATER LINE
PROPOSED STRUCTURE

- DELINEATED WETLAND BOUNDARY
- PROPOSED CONSTRUCTION MATTING
- TEMPORARY SECTION 404 IMPACT
- TEMPORARY SECTION 10/404 IMPACT
- PERMANENT SECTION 404 IMPACT
- PERMANENT SECTION 10/404 IMPACT

	PERMANENT IMPACT [SF]	TEMPORARY IMPACT [SF]
SECTION 404	0	0
SECTION 10/404	0	0

NO.:	REVISION:	DATE:
1		
2		
3		
4		
5		
6		

SEAL: STATE OF NEW JERSEY
AMANDA L. NGOV
No. GE58310
LICENSED PROFESSIONAL ENGINEER
N.J. PROFESSIONAL ENGINEER
N.J. P.E. LIC. NO. 24GE05831000

A PHI Company

350 MT. KEMBLE AVE, SUITE 200
MORRISTOWN, NJ 07960
PHONE: (973)-407-1000
NJ CERT. OF AUTHORIZATION
24GA27933700


5100 HARDING HWY.
MAYS LANDING, NJ 08330

DESIGNED: PT
DRAFTED: PT
APPROVED: AN
DATE: MAY 2023

ATLANTIC CITY ELECTRIC COMPANY
QUINTON-WINDPORT TRANSMISSION
SALEM COUNTY, NJ

US ARMY CORPS OF ENGINEERS
NATIONWIDE PERMIT

PROJECT NO: LP2042450.036A	
SCALE: 0 50 100 1" = 50'	
SHEET NAME: USACE PLAN-21	
SHEET NO: 423	PAGE NO: 88 of 116

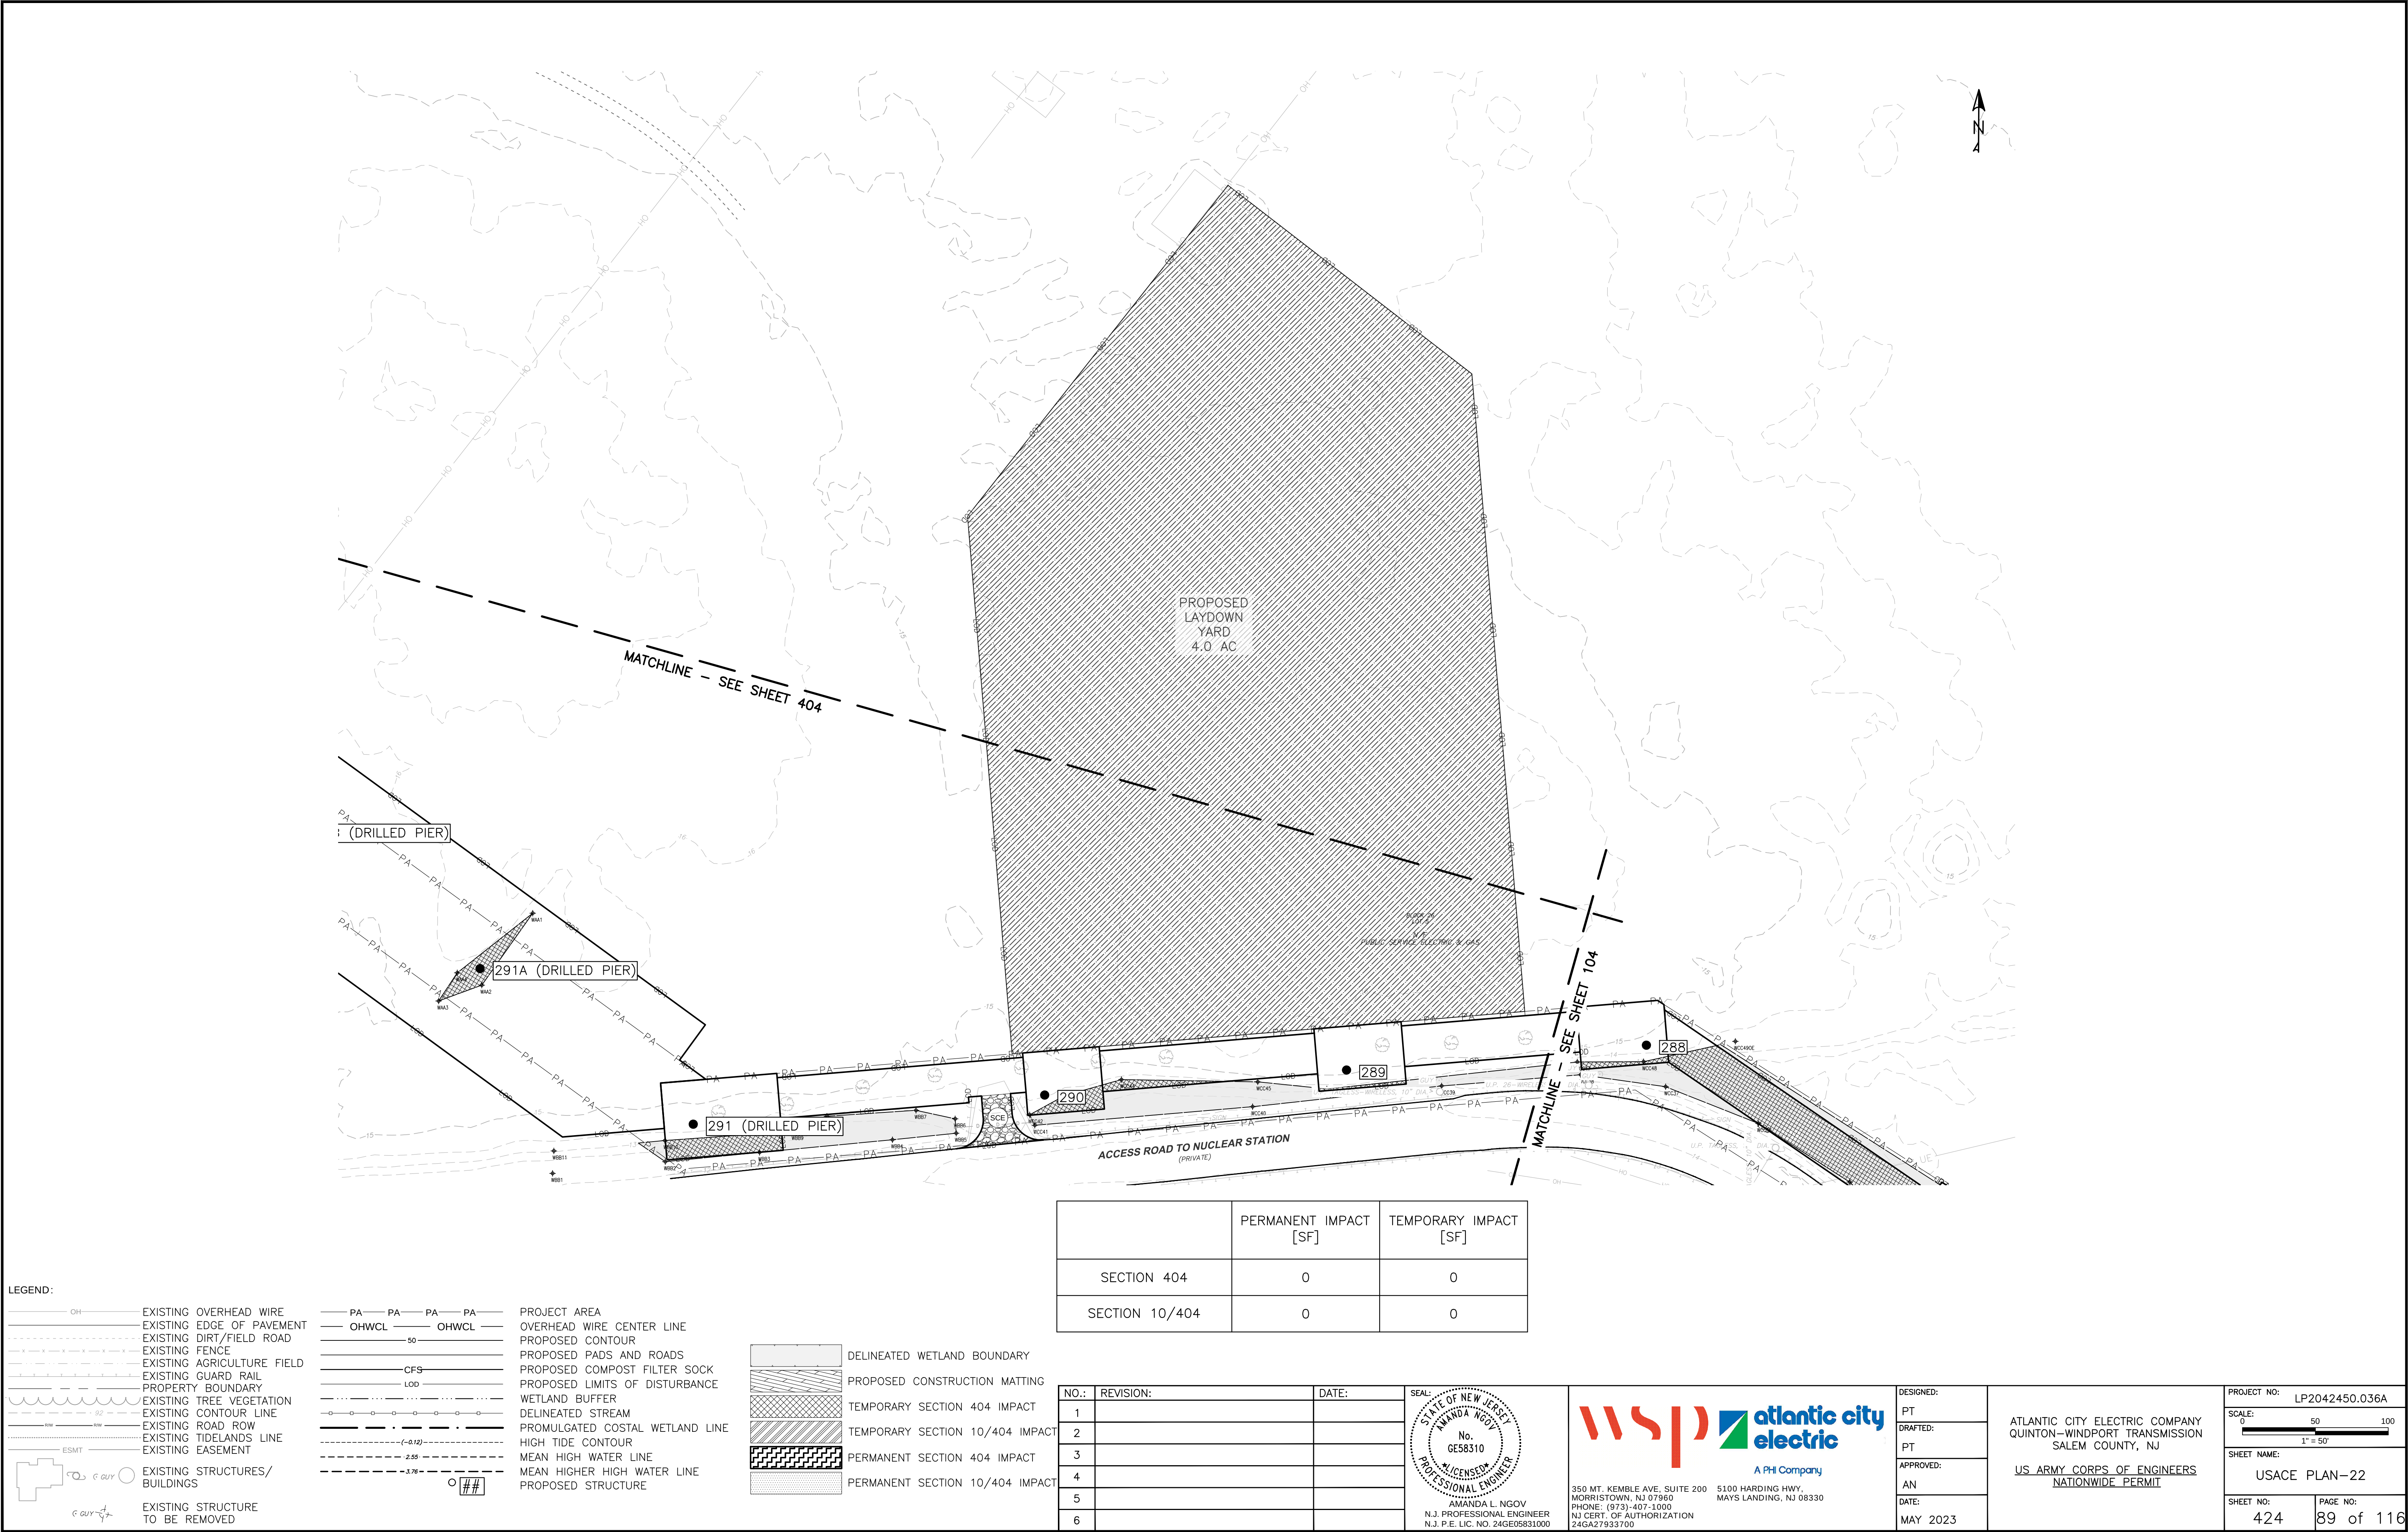

LEGEND:

OH

EXISTING OVERHEAD WIRE

EXISTING EDGE OF PAVEMENT

EXISTING DIRT/FIELD ROAD

EXISTING FENCE

EXISTING AGRICULTURE FIELD

EXISTING GUARD RAIL

PROPERTY BOUNDARY

EXISTING TREE VEGETATION

EXISTING CONTOUR LINE

EXISTING ROAD ROW

EXISTING TIDELANDS LINE

EXISTING EASEMENT

ESMT

EXISTING STRUCTURES/
BUILDINGS

EXISTING STRUCTURE
TO BE REMOVED

PA PA PA PA

PROJECT AREA

OHWC

OVERHEAD WIRE CENTER LINE

PROPOSED CONTOUR

PROPOSED PADS AND ROADS

PROPOSED COMPOST FILTER SOCK

PROPOSED LIMITS OF DISTURBANCE

CFS

WETLAND BUFFER

DELINEATED STREAM

PROMULGATED COSTAL WETLAND LINE

MEAN HIGH WATER LINE

MEAN HIGHER HIGH WATER LINE

PROPOSED STRUCTURE

DELINEATED WETLAND BOUNDARY

PROPOSED CONSTRUCTION MATTING

TEMPORARY SECTION 404 IMPACT

TEMPORARY SECTION 10/404 IMPACT

PERMANENT SECTION 404 IMPACT

PERMANENT SECTION 10/404 IMPACT

	PERMANENT IMPACT [SF]	TEMPORARY IMPACT [SF]
SECTION 404	0	0
SECTION 10/404	0	0

NO.:	REVISION:	DATE:
1		
2		
3		
4		
5		
6		

SEAL: STATE OF NEW JERSEY
AMANDA L. NGOV
No. GE58310
LICENSED PROFESSIONAL ENGINEER
N.J. PROFESSIONAL ENGINEER
N.J. P.E. LIC. NO. 24GE05831000

WSP

atlantic city electric

A PHIL COMPANY

350 MT. KEMBLE AVE, SUITE 200
MORRISTOWN, NJ 07960
PHONE: (973)-407-1000
NJ CERT. OF AUTHORIZATION
24GA27933700

5100 HARDING HWY.
MAYS LANDING, NJ 08330

DESIGNED: PT

DRAFTED: PT

APPROVED: AN

DATE: MAY 2023

ATLANTIC CITY ELECTRIC COMPANY
QUINTON-WINDPORT TRANSMISSION
SALEM COUNTY, NJ

US ARMY CORPS OF ENGINEERS
NATIONWIDE PERMIT

PROJECT NO: LP2042450.036A

SCALE: 0 50 100
1" = 50'

SHEET NAME: USACE PLAN-22

SHEET NO: 424 PAGE NO: 89 of 116

COUNTY SOIL EROSION AND SEDIMENT CONTROL NOTES:

1. ALL APPLICABLE EROSION AND SEDIMENT CONTROL PRACTICES SHALL BE IN PLACE PRIOR TO ANY GRADING OPERATION AND/OR INSTALLATION OF PROPOSED STRUCTURES OR UTILITIES.
2. SOIL EROSION AND SEDIMENT CONTROL PRACTICES ON THIS PLAN SHALL BE CONSTRUCTED IN ACCORDANCE WITH THE STANDARDS FOR SOIL EROSION AND SEDIMENT CONTROL IN NEW JERSEY.
3. APPLICABLE EROSION AND SEDIMENT CONTROL PRACTICES SHALL BE LEFT IN PLACE UNTIL CONSTRUCTION IS COMPLETED AND/OR THE AREA IS STABILIZED.
4. THE CONTRACTOR SHALL PERFORM ALL WORK, FURNISH ALL MATERIALS AND INSTALL ALL MEASURES REQUIRED TO REASONABLY CONTROL SOIL EROSION RESULTING FROM CONSTRUCTION OPERATIONS AND PREVENT EXCESSIVE FLOW OF SEDIMENT FROM THE CONSTRUCTION SITE.
5. ANY DISTURBED AREA THAT IS TO BE LEFT EXPOSED FOR MORE THAN THIRTY (30) DAYS AND NOT SUBJECT TO CONSTRUCTION TRAFFIC SHALL IMMEDIATELY RECEIVE A TEMPORARY SEEDING AND FERTILIZATION IN ACCORDANCE WITH THE NEW JERSEY STANDARDS AND THEIR RATES SHOULD BE INCLUDED IN THE NARRATIVE. IF THE SEASON PROHIBITS TEMPORARY SEEDING, THE DISTURBED AREAS WILL BE MULCHED WITH SALT HAY OR EQUIVALENT AND ANCHORED IN ACCORDANCE WITH THE NEW JERSEY STANDARDS (I.E. PEG AND TWINE, MULCH NETTING OR LIQUID MULCH BINDER).
6. IT SHALL BE THE RESPONSIBILITY OF THE DEVELOPER TO PROVIDE CONFIRMATION OF LIME, FERTILIZER AND SEED APPLICATION AND RATES OF APPLICATION AT THE REQUEST OF SALEM COUNTY SOIL CONSERVATION DISTRICT.
7. ALL CRITICAL AREAS SUBJECT TO EROSION WILL RECEIVE A TEMPORARY SEEDING IN COMBINATION WITH STRAW MULCH AT A RATE OF 2 TONS PER ACRE, ACCORDING TO THE NEW JERSEY STANDARDS IMMEDIATELY FOLLOWING ROUGH GRADING.
8. THE SITE SHALL AT ALL TIMES BE GRADED AND MAINTAINED SUCH THAT ALL STORMWATER RUNOFF IS DIVERTED TO SOIL EROSION AND SEDIMENT CONTROL FACILITIES.
9. ALL SEDIMENTATION STRUCTURES WILL BE INSPECTED AND MAINTAINED ON A REGULAR BASIS AND AFTER EVERY STORM EVENT.
10. A CRUSHED STONE, TIRE CLEANING PAD WILL BE INSTALLED WHEREVER A CONSTRUCTION ACCESS EXISTS THE STABILIZED PAD WILL BE INSTALLED ACCORDING TO THE STANDARD FOR STABILIZED CONSTRUCTION ACCESS.
11. ALL DRIVEWAYS MUST BE STABILIZED WITH 2 ½" CRUSHED STONE OR SUBBASE PRIOR TO INDIVIDUAL LOT CONSTRUCTION.
12. PAVED ROADWAYS MUST BE KEPT CLEAN AT ALL TIMES.
13. ALL CATCH BASIN INLETS WILL BE PROTECTED ACCORDING TO THE CERTIFIED PLAN.
14. ALL STORM DRAINAGE OUTLETS WILL BE STABILIZED, AS REQUIRED, BEFORE THE DISCHARGE POINTS BECOME OPERATIONAL.
15. ALL DEWATERING OPERATIONS MUST DISCHARGE DIRECTLY INTO A SEDIMENT FILTER AREA. THE SEDIMENT FILTER SHOULD BE COMPOSED OF A SUITABLE SEDIMENT FILTER FABRIC. (SEE DETAIL) THE BASIN MUST BE DEWATERED TO NORMAL POOL WITHIN 10 DAYS OF THE DESIGN STORM.
16. NJSA 4:24-39, ET SEQ. REQUIRES THAT NO CERTIFICATE OF OCCUPANCY BE ISSUED BEFORE ALL PROVISIONS OF THE CERTIFIED SOIL EROSION AND SEDIMENT CONTROL PLAN HAVE BEEN COMPLIED WITH FOR PERMANENT MEASURES. ALL SITE WORK FOR THE PROJECT MUST BE COMPLETED PRIOR TO THE DISTRICT ISSUING A REPORT OF COMPLIANCE AS A PREREQUISITE TO THE ISSUANCE OF A CERTIFICATE OF OCCUPANCY BY THE MUNICIPALITY.
17. MULCHING IS REQUIRED ON ALL SEEDD AREAS TO INSURE AGAINST EROSION BEFORE GRASS IS ESTABLISHED TO PROMOTE EARLIER VEGETATION COVER.
18. OFFSITE SEDIMENT DISTURBANCE MAY REQUIRE ADDITIONAL CONTROL MEASURES TO BE DETERMINED BY THE EROSION CONTROL INSPECTOR.
19. A COPY OF THE CERTIFIED SOIL EROSION AND SEDIMENT CONTROL PLAN MUST BE MAINTAINED ON THE PROJECT SITE DURING CONSTRUCTION.
20. SALEM COUNTY SOIL CONSERVATION DISTRICT SHALL BE NOTIFIED 72 HOURS PRIOR TO ANY LAND DISTURBANCE.
21. ANY CONVEYANCE OF THIS PROJECT PRIOR TO ITS COMPLETION WILL TRANSFER FULL RESPONSIBILITY FOR COMPLIANCE WITH THE CERTIFIED PLAN TO ANY SUBSEQUENT OWNERS.
22. IMMEDIATELY AFTER THE COMPLETION OF STRIPPING AND STOCKPILING OF TOPSOIL, THE STOCKPILE MUST BE STABILIZED ACCORDING TO THE STANDARD FOR TEMPORARY VEGETATIVE COVER. STABILIZE TOPSOIL PILE WITH STRAW MULCH FOR PROTECTION IF THE SEASON DOES NOT PERMIT THE APPLICATION AND ESTABLISHMENT OF TEMPORARY SEEDING. ALL SOIL STOCKPILES ARE NOT TO BE LOCATED WITHIN FIFTY (50) FEET OF A FLOODPLAIN, SLOPE, ROADWAY OR DRAINAGE FACILITY AND THE BASE MUST BE PROTECTED WITH A SEDIMENT BARRIER.
23. ANY CHANGES TO THE SITE PLAN WILL REQUIRE THE SUBMISSION OF A REVISED SOIL EROSION AND SEDIMENT CONTROL PLAN TO SALEM COUNTY SOIL CONSERVATION DISTRICT. THE REVISED PLAN MUST BE IN ACCORDANCE WITH THE CURRENT NEW JERSEY STANDARDS FOR SOIL EROSION AND SEDIMENT CONTROL.
24. METHODS FOR THE MANAGEMENT OF HIGH ACID PRODUCING SOILS SHALL BE IN ACCORDANCE WITH THE STANDARDS. HIGH ACID PRODUCING SOILS ARE THOSE FOUND TO CONTAIN IRON SULFIDES OR HAVE A PH OF 4 OR LESS.
25. TEMPORARY AND PERMANENT SEEDING MEASURES MUST BE APPLIED ACCORDING TO THE NEW JERSEY STANDARDS, AND MULCHED WITH SALT HAY OR EQUIVALENT AND ANCHORED IN ACCORDANCE WITH THE NEW JERSEY STANDARDS (I.E. PEG AND TWINE, MULCH NETTING OR LIQUID MULCH BINDER).
26. MAXIMUM SIDE SLOPES OF ALL EXPOSED SURFACES SHALL NOT BE CONSTRUCTED STEEPER THAN 3:1 UNLESS OTHERWISE APPROVED BY THE DISTRICT.
27. DUST IS TO BE CONTROLLED BY AN APPROVED METHOD ACCORDING TO THE NEW JERSEY STANDARDS AND MAY INCLUDE WATERING WITH A SOLUTION OF CALCIUM CHLORIDE AND WATER.
28. ADJOINING PROPERTIES SHALL BE PROTECTED FROM EXCAVATION AND FILLING OPERATIONS ON THE PROPOSED SITE.
29. USE STAGED CONSTRUCTION METHODS TO MINIMIZE EXPOSED SURFACES, WHERE APPLICABLE.
30. ALL VEGETATIVE MATERIAL SHALL BE SELECTED IN ACCORDANCE WITH AMERICAN STANDARDS FOR NURSERY STOCK OF THE AMERICAN ASSOCIATION OF THE NURSERYMEN AND IN ACCORDANCE WITH THE NEW JERSEY STANDARDS.
31. NATURAL VEGETATION AND SPECIES SHALL BE RETAINED WHERE SPECIFIED ON THE LANDSCAPE PLAN.
32. THE SOIL EROSION INSPECTOR MAY REQUIRE ADDITIONAL SOIL EROSION MEASURES TO BE INSTALLED, AS DIRECTED BY THE DISTRICT INSPECTOR.

GENERAL NOTES:

1. TOPOGRAPHIC DATA WAS PUBLICLY AVAILABLE LIDAR SURVEY. THE VERTICAL DATUM IS NAVD88.
2. TOPSOIL STOCKPILE PROTECTION

A) APPLY GROUND LIMESTONE AT A RATE OF 90 LBS. PER 1000 SQ. FT.

B) APPLY FERTILIZER (10-20-10) AT A RATE OF 11 LBS. PER 1000 SQ. FT.

C) APPLY PERENNIAL RYEGRASS SEED AT 1 LB. PER 1000 SQ. FT., AND ANNUAL RYEGRASS AT 1 LB. PER 1000 SQ. FT.

D) MULCH STOCKPILE WITH STRAW OR HAY AT A RATE OF 90 LBS. PER 1000 SQ. FT.

E) APPLY A LIQUID MULCH BINDER OR TACK TO STRAW OR HAY MULCH

F) PROPERLY ENTRENCH A SILT FENCE AT THE BOTTOM OF THE STOCKPILE
3. TEMPORARY STABILIZATION SPECIFICATIONS

A) APPLY GROUND LIMESTONE AT A RATE OF 90 LBS. PER 1000 SQ. FT.

B) APPLY FERTILIZER (10-20-10) AT A RATE OF 11 LBS. PER 1000 SQ. FT.

C) APPLY PERENNIAL RYEGRASS SEED AT 1 LB. PER 1000 SQ. FT., AND ANNUAL RYEGRASS AT 1 LB. PER 1000 SQ. FT.

D) MULCH STOCKPILE WITH STRAW OR HAY AT A RATE OF 90 LBS. PER 1000 SQ. FT.

E) APPLY A LIQUID MULCH BINDER OR TACK TO STRAW OR HAY MULCH
4. PERMANENT STABILIZATION SPECIFICATIONS

A) APPLY TOPSOIL TO A DEPTH OF 5 INCHES (UNSETTLED)

B) APPLY GROUND LIMESTONE AT A RATE OF 90 LBS. PER 1000 SQ. FT., AND WORK FOUR INCHES INTO SOIL

C) APPLY FERTILIZER (10-20-10) AT A RATE OF 11 LB. PER 1000 SQ. FT.

D) APPLY HARD FESCUE SEED AT 2.7 LBS. PER 1000 SQ. FT., CREEPING RED FESCUE SEED AT 0.7 LBS. PER 1000 SQ. FT., AND PERENNIAL RYEGRASS SEED AT 0.25 LBS. PER 1000 SQ. FT.

E) MULCH STOCKPILE WITH STRAW OR HAY AT A RATE OF 90 LBS. PER 1000 SQ. FT.

F) APPLY A LIQUID MULCH BINDER OR TACK TO STRAW OR HAY MULCH

SEQUENCE OF CONSTRUCTION:

1. CONTACT SALEM COUNTY SOIL CONSERVATION DISTRICT, IN WRITING, A MINIMUM OF 72 HOURS PRIOR TO ANY LAND DISTURBANCE.
2. VERIFY THE LOCATION OF ALL UTILITIES (GAS, WATER, SANITARY, TELEPHONE, OVERHEAD WIRES, ETC.), CONTACT NEW JERSEY ONE CALL (800-272-1000) AND COORDINATE WITH UTILITY COMPANIES.
3. MOST CONSTRUCTION FOR THE PROJECT SHALL BE COMPLETED FROM THE EXISTING ROAD AND SHOULDER WITH NO EARTH DISTURBANCE OTHER THAN POLE INSTALLATION/REMOVAL PROPOSED.
4. INSTALL ROCK CONSTRUCTION ENTRANCES AS INDICATED ON THE APPROVED E&SC PLAN.
5. INSTALL TREE PROTECTION FENCING AS NOTED.
6. INSTALL SEDIMENT CONTROL BMPS, IE SILT SOCK, AS INDICATED ON E&S PLAN, ONCE COMPLETED, STRIP TOPSOIL AND GRUBBING TO REMOVE STUMPS IF NEEDED, FROM DISTURBANCE AREA THAT IS WITHIN THE LIMITS OF DISTURBANCE, IN ADVANCE OF ANY ROAD GRADING TO BE COMPLETED. STOCKPILE, SEED AND STABILIZE STRIPPED TOPSOIL MATERIAL. COMPLETE ACCESS ROAD GRADING AS NEEDED. IMMEDIATELY STABILIZE GRADED AREAS WITH SEED AND MULCH (OR EROSION CONTROL MATTING). AREA OF CONSTRUCTION IS TO BE LIMITED TO THE AMOUNT OF ACCESS ROAD THAT CAN BE GRADED AND STABILIZED WITHIN THE FOUR DAY WORK PERIOD TO MEET IMMEDIATELY STABILIZED REQUIREMENTS.


6.1. DURING ROADWAY CONSTRUCTION TEMPORARY BRIDGES SHALL BE INSTALLED.

6.2. DURING ROADWAY CONSTRUCTION CONSTRUCTION MATTING SHALL BE INSTALLED.
7. INSTALL SEDIMENT BARRIER AS INDICATED ON THE PLANS AROUND WORK AREAS LOCATIONS.
8. STRIP THE TOPSOIL IF NEEDED AT THE PAD LOCATION AND STOCKPILE AS INDICATED ON THE PLANS.
9. GRADE THE WORK AREA SITE. EROSION CONTROL BLANKET AND TEMPORARY SEEDING IS TO BE PLACED ON SLOPES 3H:1V OR GREATER. TEMPORARY SEED AND STABILIZE ALL SLOPES LESS THAN 3H:1V.
10. PROCEED WITH REMOVAL OF EXISTING STRUCTURE AS NEEDED. INSTALL CONCRETE WASHOUT, ONCE INSTALLED, BEGIN FOUNDATION INSTALLATION, STRUCTURE ERECTION, HARDWARE AND CONDUCTOR INSTALLATION TAKING CARE TO DISTURB THE SMALLEST AMOUNT OF AREA POSSIBLE. EXCESS SOILS FROM THE FOUNDATION EXCAVATION ARE TO BE STOCKPILED OR HAULED OFF-SITE.
11. REMOVE ANY CONTROL FENCE, SILT FENCE AND STABILIZE AREAS DISTURBED BY THE REMOVAL OPERATIONS. REMOVAL OF SILT FENCE ENTAILS COMPLETE REMOVAL OF MATERIALS SEEDING AND STABILIZING THE AREA DISTURBED BY THE OPERATION.
12. WHEN THE ACCESS ROADS ARE NO LONGER UTILIZED FOR CONSTRUCTION EQUIPMENT ACCESS, THE CONTRACTOR IS TO RESTORE THE ENTIRE ROAD AREA WITH PERMANENT SEEDING UNLESS NOTED ON THE PLANS TO REMAIN.
13. REMOVE THE ROCK CONSTRUCTION ENTRANCES AND RESTORE THE AREAS WITH PERMANENT SEEDING UNLESS NOTED.

NOTE: AN AREA SHALL BE CONSIDERED TO HAVE ACHIEVED PERMANENT STABILIZATION WHEN IT HAS A MINIMUM UNIFORM 80% PERENNIAL VEGETATIVE COVER OR OTHER PERMANENT NON-VEGETATIVE COVER WITH A DENSITY SUFFICIENT TO RESIST ACCELERATED SURFACE EROSION AND SUBSURFACE CHARACTERISTICS SUFFICIENT TO RESIST SLIDING AND OTHER MOVEMENT.

14. UPON COMPLETION OF EARTHWORK, SEED, HYDROSEED AND MULCH AS REQUIRED. TEMPORARY SEEDING TO BE USED IN AREAS TO BE DISTURBED BY FUTURE OPERATIONS.
15. MAINTAIN EROSION CONTROL DEVICES FOR SET WARRANTY PERIOD AND UNTIL STABILIZATION IS ACHIEVED. FOLLOWING APPROVED STABILIZATION, REMOVE EROSION CONTROL DEVICES. SEED AND MULCH ANY AREAS DISTURBED DURING THIS ACTIVITY.

NO.:	REVISION:	DATE:	SEAL:			DESIGNED:			PROJECT NO:	
1			STATE OF NEW JERSEY AMANDA L. NGOV No. GE58310 LICENSED PROFESSIONAL ENGINEER AMANDA L. NGOV N.J. PROFESSIONAL ENGINEER N.J. P.E. LIC. NO. 24GE05831000			WSP atlantic city electric A Phil Company 350 MT. KEMBLE AVE, SUITE 200 MORRISTOWN, NJ 07960 PHONE: (973)-407-1000 NJ CERT. OF AUTHORIZATION 24GA27933700 5100 HARDING HWY. MAYS LANDING, NJ 08330			LP2042450.036A	
2						DRAFTED:			SCALE:	
3						PT			SHEET NAME:	
4						APPROVED:				
5						AN				
6						DATE:			SHEET NO:	
									PAGE NO:	
							MAY 2023		501	
									90 of 116	

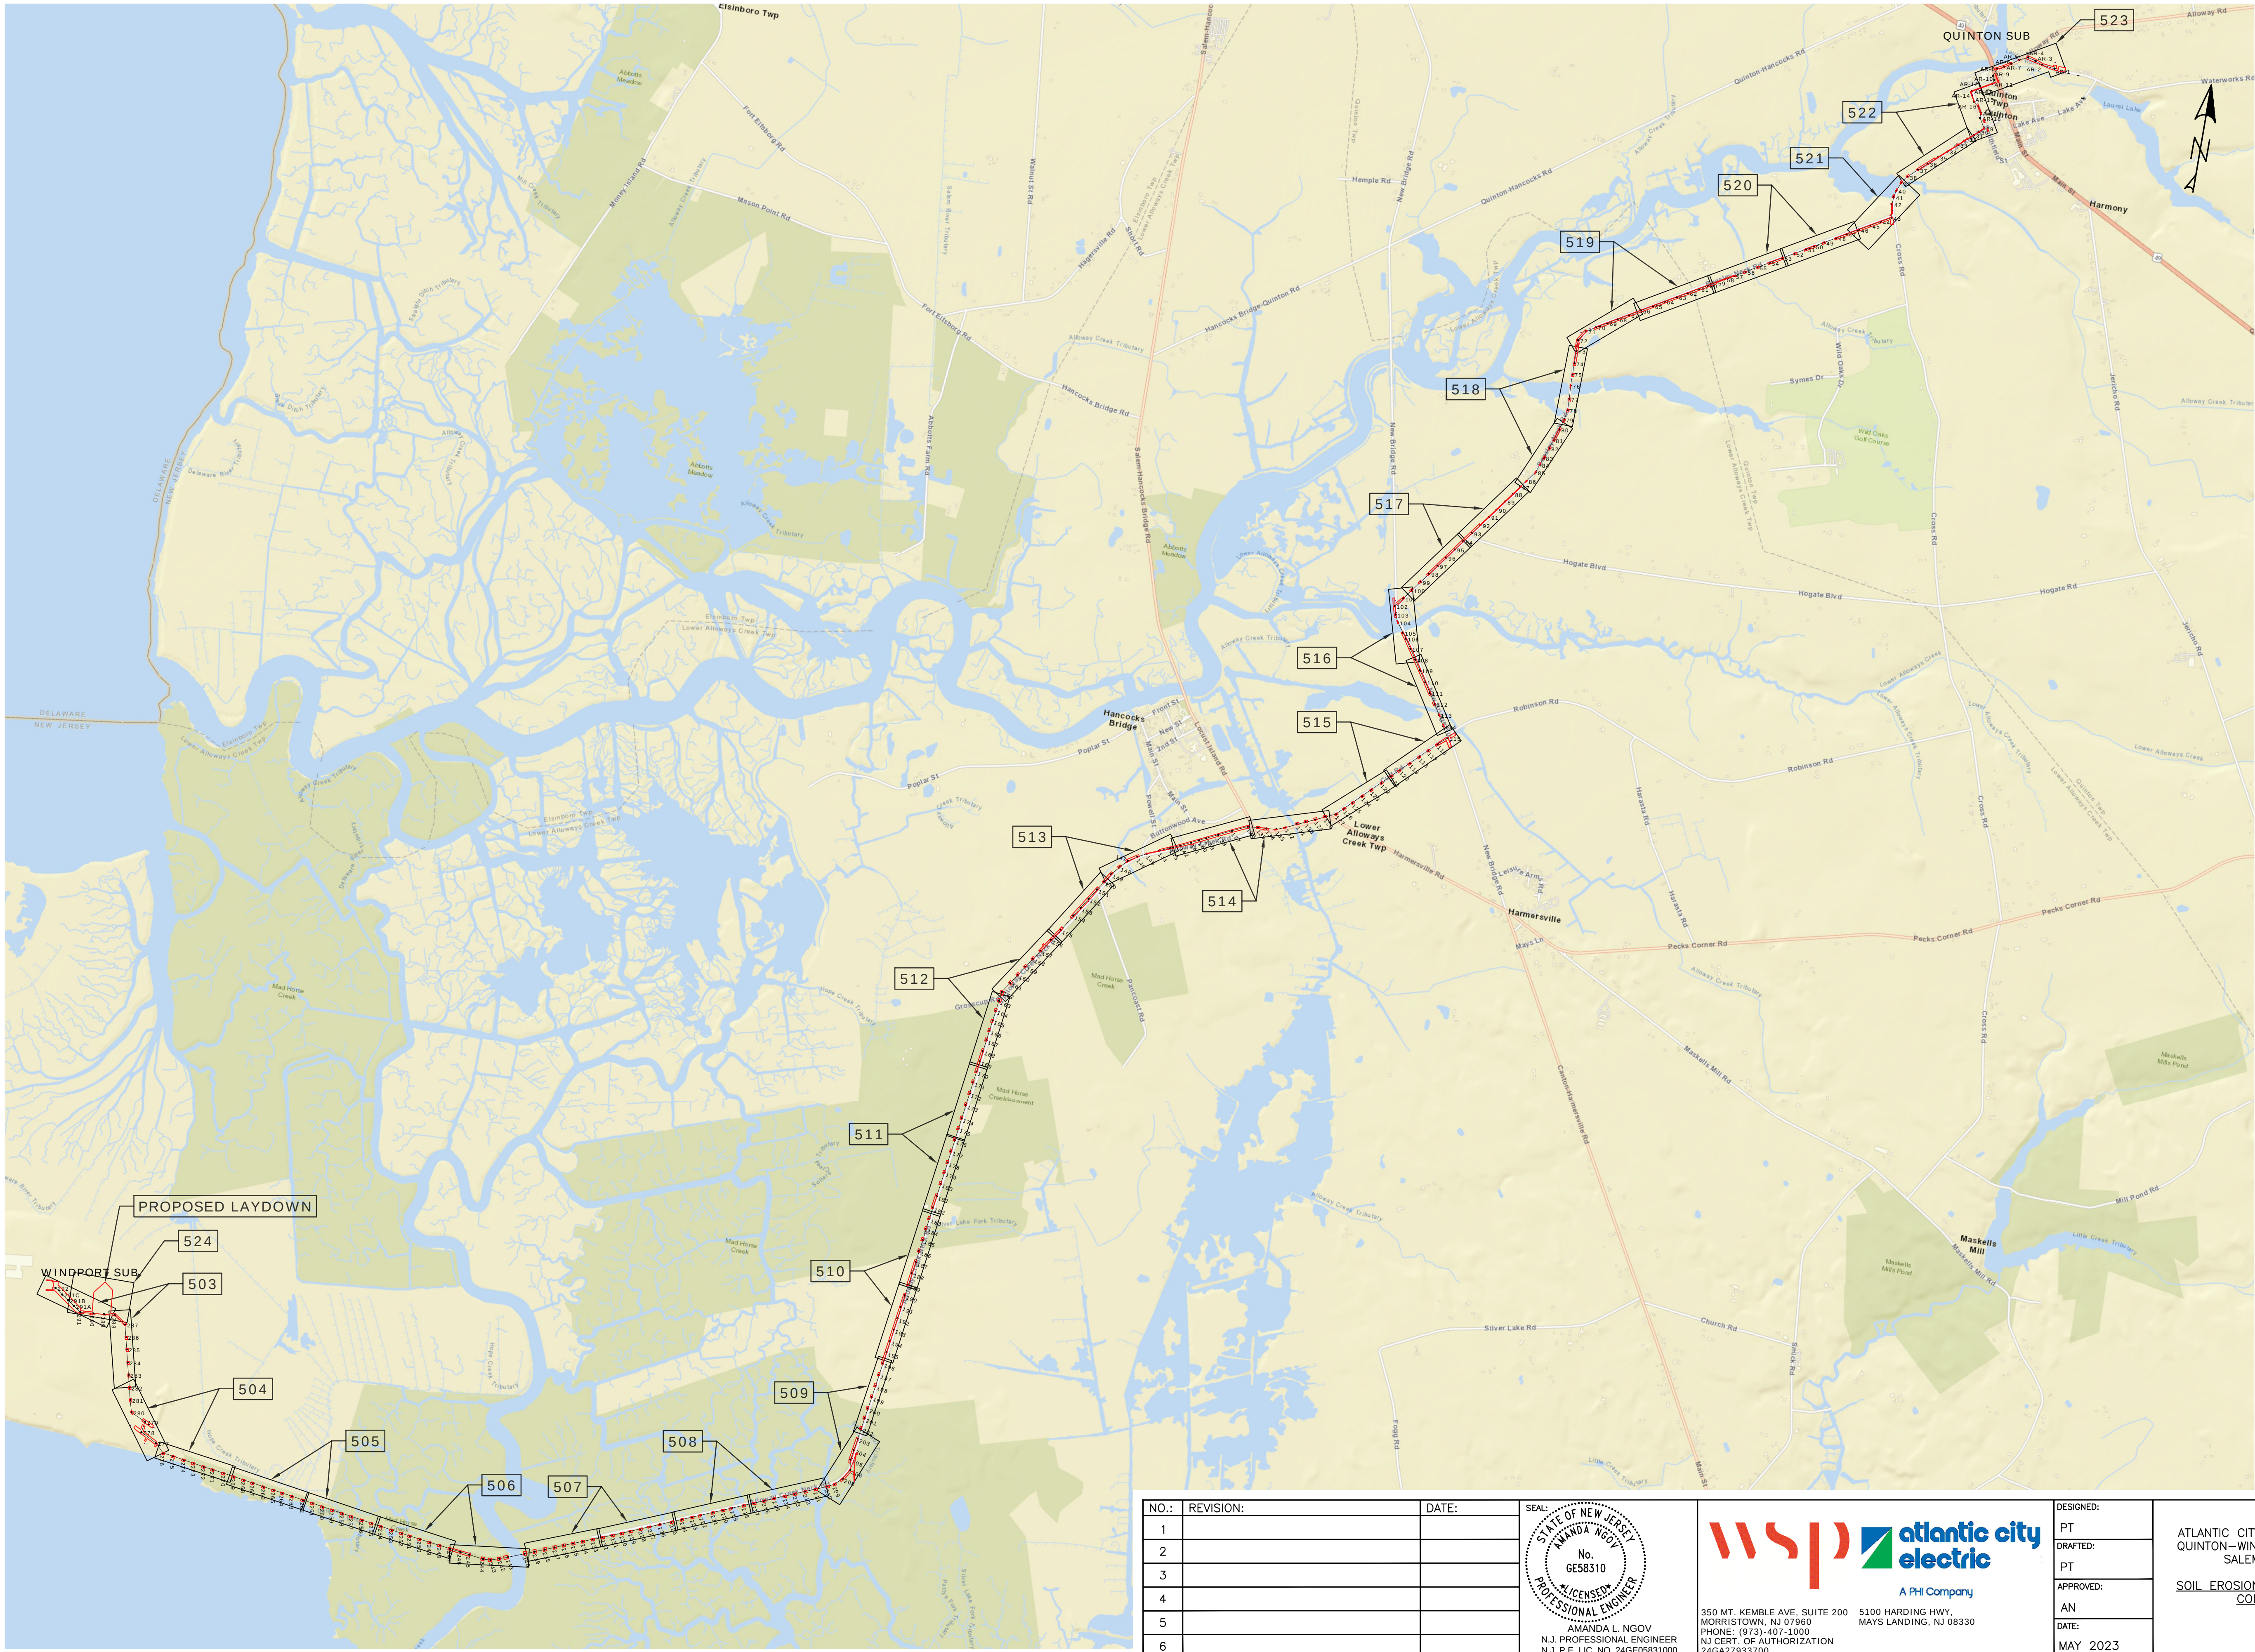

NO.:	REVISION:	DATE:
1		
2		
3		
4		
5		
6		


SEAL: STATE OF NEW JERSEY
AMANDA L. NGOV
No. GE58310
LICENSED PROFESSIONAL ENGINEER
N.J. P.E. LIC. NO. 24GE05831000

wsp **atlantic city electric**
A PHI Company
350 MT. KEMBLE AVE, SUITE 200 MORRISTOWN, NJ 07960
PHONE: (973)-407-1000
NJ CERT. OF AUTHORIZATION 24GA27933700
5100 HARDING HWY. MAYS LANDING, NJ 08330

DESIGNED: PT
DRAFTED: PT
APPROVED: AN
DATE: MAY 2023

ATLANTIC CITY ELECTRIC COMPANY
QUINTON-WINDPORT TRANSMISSION
SALEM COUNTY, NJ
SOIL EROSION AND SEDIMENTATION
CONTROL PLAN

PROJECT NO: LP2042450.036A	
SCALE: 0 1500 3000 1" = 1500'	
SHEET NAME: KEY PLAN	
SHEET NO: 502	PAGE NO: 91 of 116

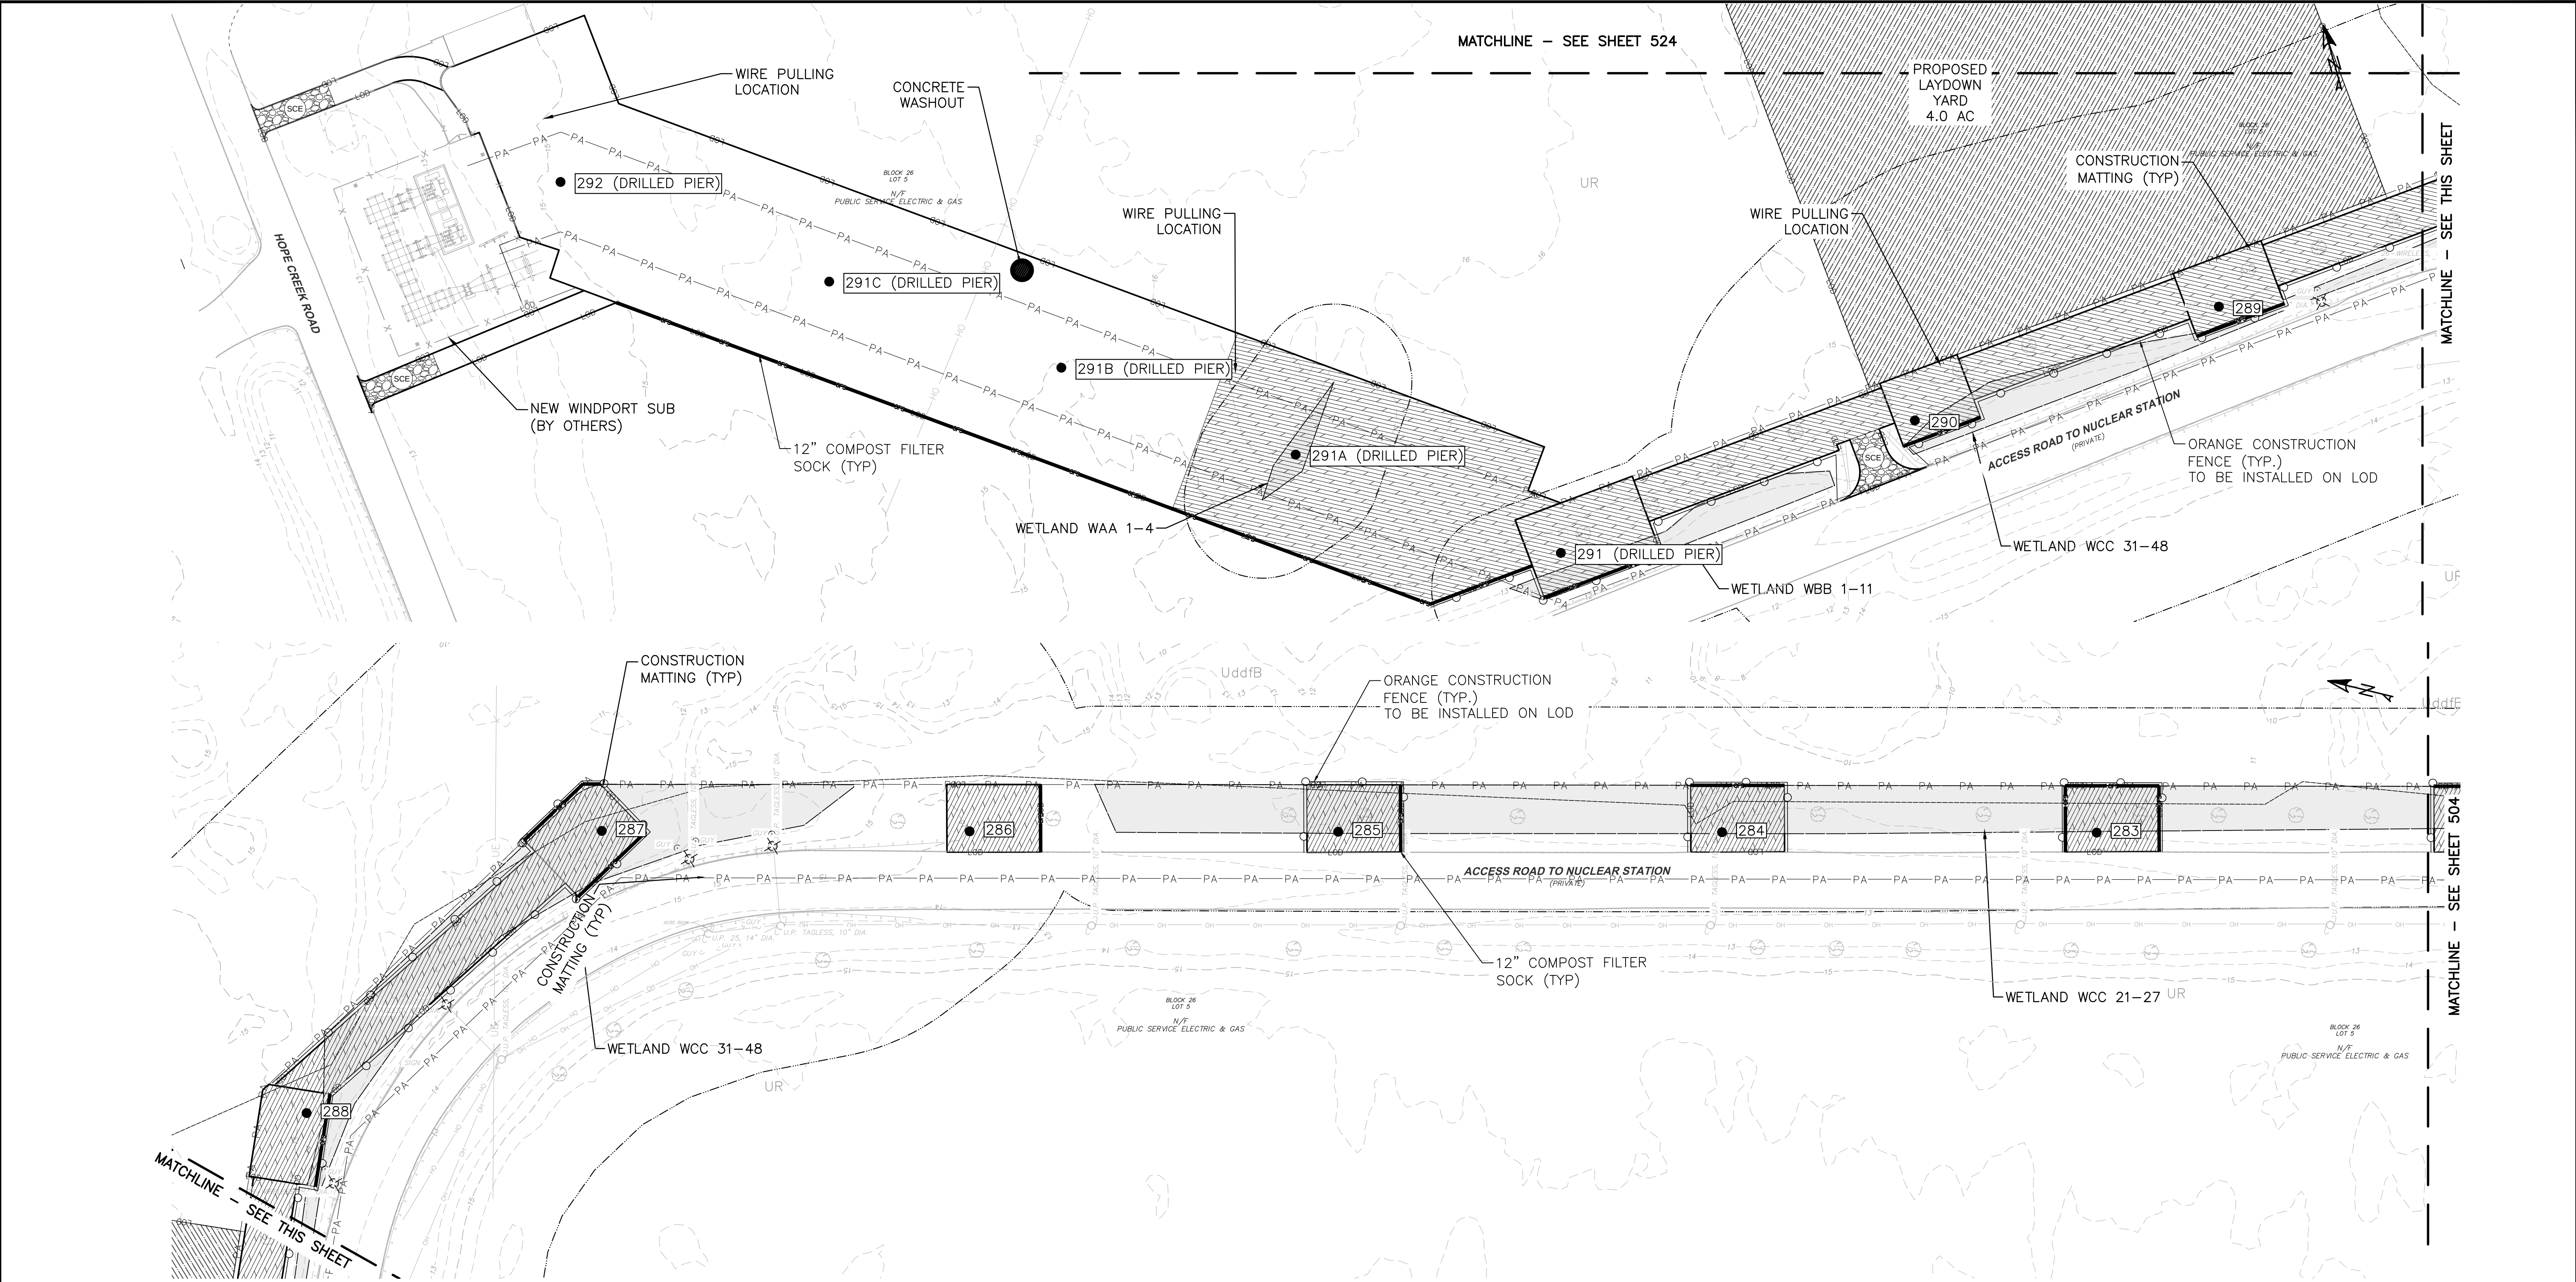

LEGEND:

- OH

EXISTING OVERHEAD WIRE
- EXISTING EDGE OF PAVEMENT
- EXISTING DIRT/FIELD ROAD
- EXISTING FENCE
- EXISTING AGRICULTURE FIELD
- EXISTING GUARD RAIL
- PROPERTY BOUNDARY
- EXISTING TREE VEGETATION
- EXISTING CONTOUR LINE
- EXISTING ROAD ROW
- EXISTING TIDELANDS LINE
- EXISTING EASEMENT
- PA PA PA PA

PROJECT AREA
- OHWC

OVERHEAD WIRE CENTER LINE
- PROPOSED CONTOUR
- PROPOSED PADS AND ROADS
- PROPOSED COMPOST FILTER SOCK
- PROPOSED LIMITS OF DISTURBANCE
- WETLAND BUFFER
- DELINEATED STREAM
- ORANGE CONSTRUCTION FENCE

- EXISTING STRUCTURES/BUILDINGS
- EXISTING STRUCTURE TO BE REMOVED
- PROPOSED STRUCTURE
- DELINEATED WETLAND BOUNDARY
- WETLAND COMPOSITE MATTING
- SOILS TYPE SEPARATION/ABBREVIATION

NO.:	REVISION:	DATE:
1		
2		
3		
4		
5		
6		

SEAL

STATE OF NEW JERSEY

AMANDA L. NGOV

No.

GE58310

LICENSED

PROFESSIONAL ENGINEER

N.J. PROFESSIONAL ENGINEER

N.J. P.E. LIC. NO. 24GE05831000

WSP

atlantic city electric

A PHIL COMPANY

350 MT. KEMBLE AVE, SUITE 200
MORRISTOWN, NJ 07960
PHONE: (973)-407-1000
NJ CERT. OF AUTHORIZATION
24GA27933700


5100 HARDING HWY.
MAYS LANDING, NJ 08330

DESIGNED:	PT
DRAFTED:	PT
APPROVED:	AN
DATE:	MAY 2023

ATLANTIC CITY ELECTRIC COMPANY
QUINTON-WINDPORT TRANSMISSION
SALEM COUNTY, NJ

SOIL EROSION AND SEDIMENTATION
CONTROL PLAN

PROJECT NO:	LP2042450.036A
SCALE:	0 50 100 1" = 50'
SHEET NAME:	SESC PLAN-1
SHEET NO:	503
PAGE NO:	92 of 116

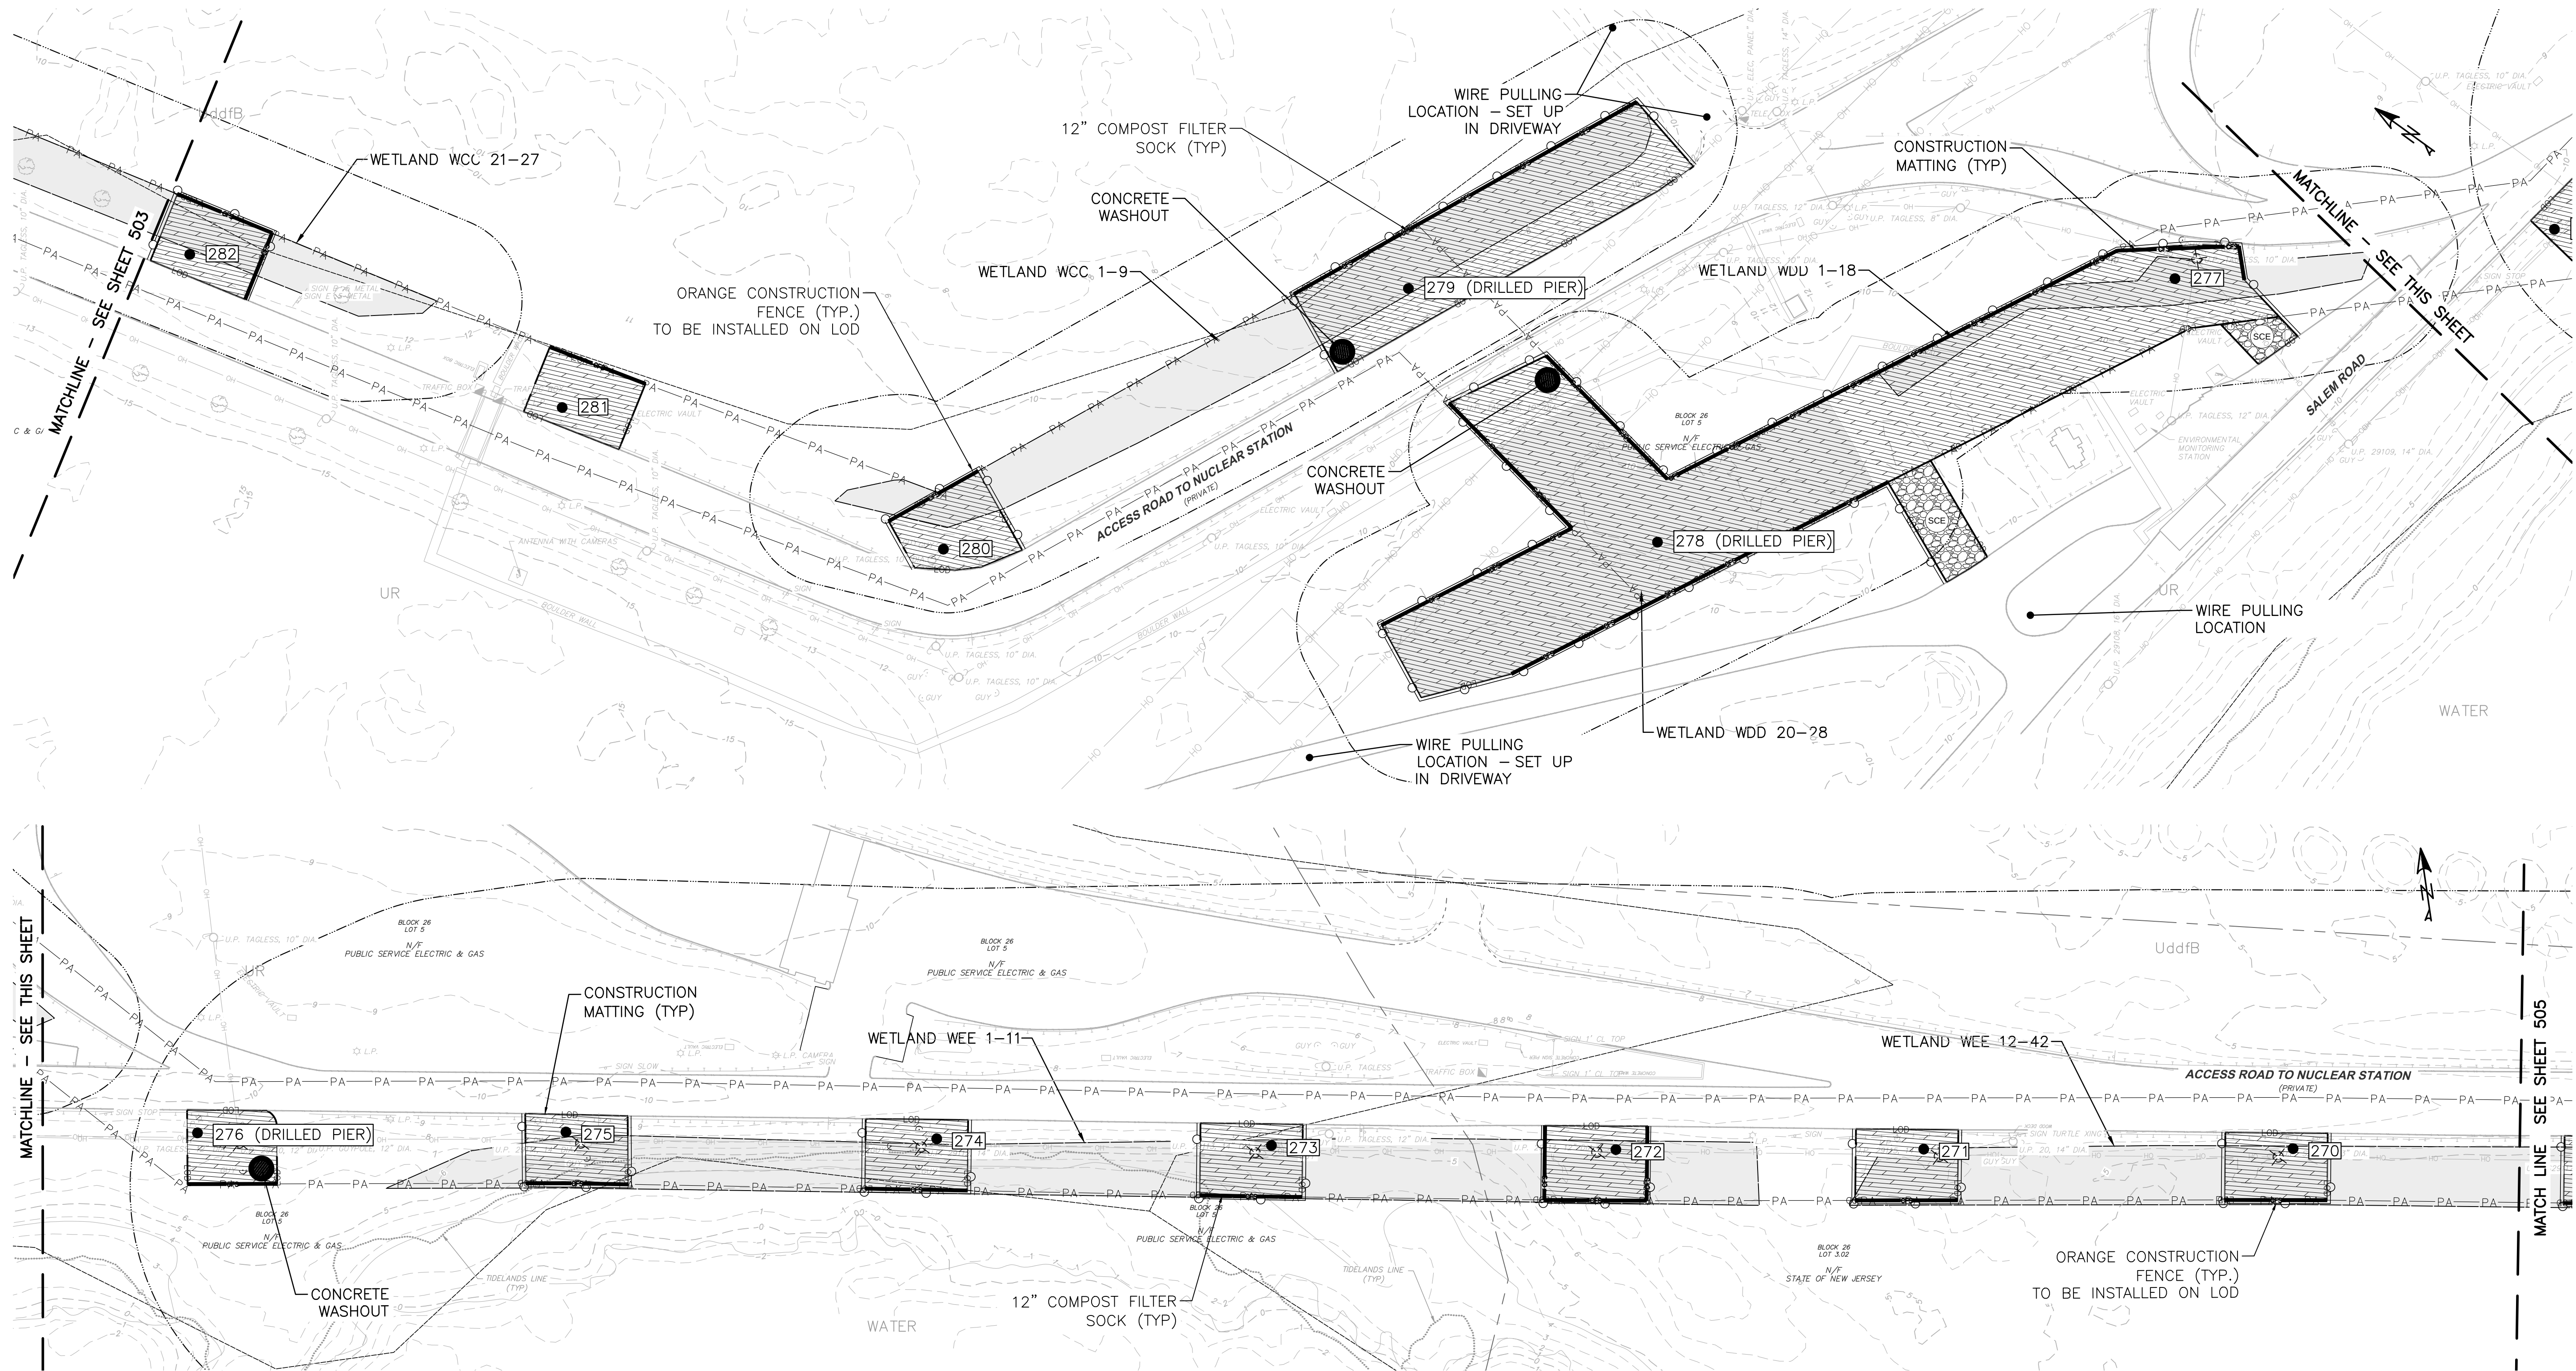

LEGEND:

- OH

EXISTING OVERHEAD WIRE
- EXISTING EDGE OF PAVEMENT
- EXISTING DIRT/FIELD ROAD
- EXISTING FENCE
- EXISTING AGRICULTURE FIELD
- EXISTING GUARD RAIL
- PROPERTY BOUNDARY
- EXISTING TREE VEGETATION
- EXISTING CONTOUR LINE
- EXISTING ROAD ROW
- EXISTING TIDELANDS LINE
- EXISTING EASEMENT
- PA PA PA PA

PROJECT AREA
- OHWC OHWC

OVERHEAD WIRE CENTER LINE
- PROPOSED CONTOUR
- PROPOSED PADS AND ROADS
- PROPOSED COMPOST FILTER SOCK
- PROPOSED LIMITS OF DISTURBANCE
- WETLAND BUFFER
- DELINEATED STREAM
- ORANGE CONSTRUCTION FENCE

- C GUY

EXISTING STRUCTURES/BUILDINGS

##

EXISTING STRUCTURE TO BE REMOVED

PROPOSED STRUCTURE

DELINEATED WETLAND BOUNDARY

WETLAND COMPOSITE MATTING

SOILS TYPE

SEPARATION/ABBREVIATION
- | NO.: | REVISION: | DATE: |
|------|-----------|-------|
| 1 | | |
| 2 | | |
| 3 | | |
| 4 | | |
| 5 | | |
| 6 | | |
- SEAL

STATE OF NEW JERSEY

AMANDA L. NGOV

No.

GE58310

LICENSED

PROFESSIONAL ENGINEER

N.J. PROFESSIONAL ENGINEER

N.J. P.E. LIC. NO. 24GE05831000
- WSP



atlantic city electric

A PHILIPPIAN COMPANY

350 MT. KEMBLE AVE, SUITE 200
MORRISTOWN, NJ 07960
PHONE: (973)-407-1000
NJ CERT. OF AUTHORIZATION
24GA27933700

5100 HARDING HWY.
MAYS LANDING, NJ 08330
- | | |
|-----------|----------|
| DESIGNED: | PT |
| DRAFTED: | PT |
| APPROVED: | AN |
| DATE: | MAY 2023 |
- ATLANTIC CITY ELECTRIC COMPANY
QUINTON-WINDPORT TRANSMISSION
SALEM COUNTY, NJ

SOIL EROSION AND SEDIMENTATION
CONTROL PLAN
- | | |
|-------------|----------------------|
| PROJECT NO: | LP2042450.036A |
| SCALE: | 0 50 100
1" = 50' |
| SHEET NAME: | SESC PLAN-2 |
| SHEET NO: | 504 |
| PAGE NO: | 93 of 116 |

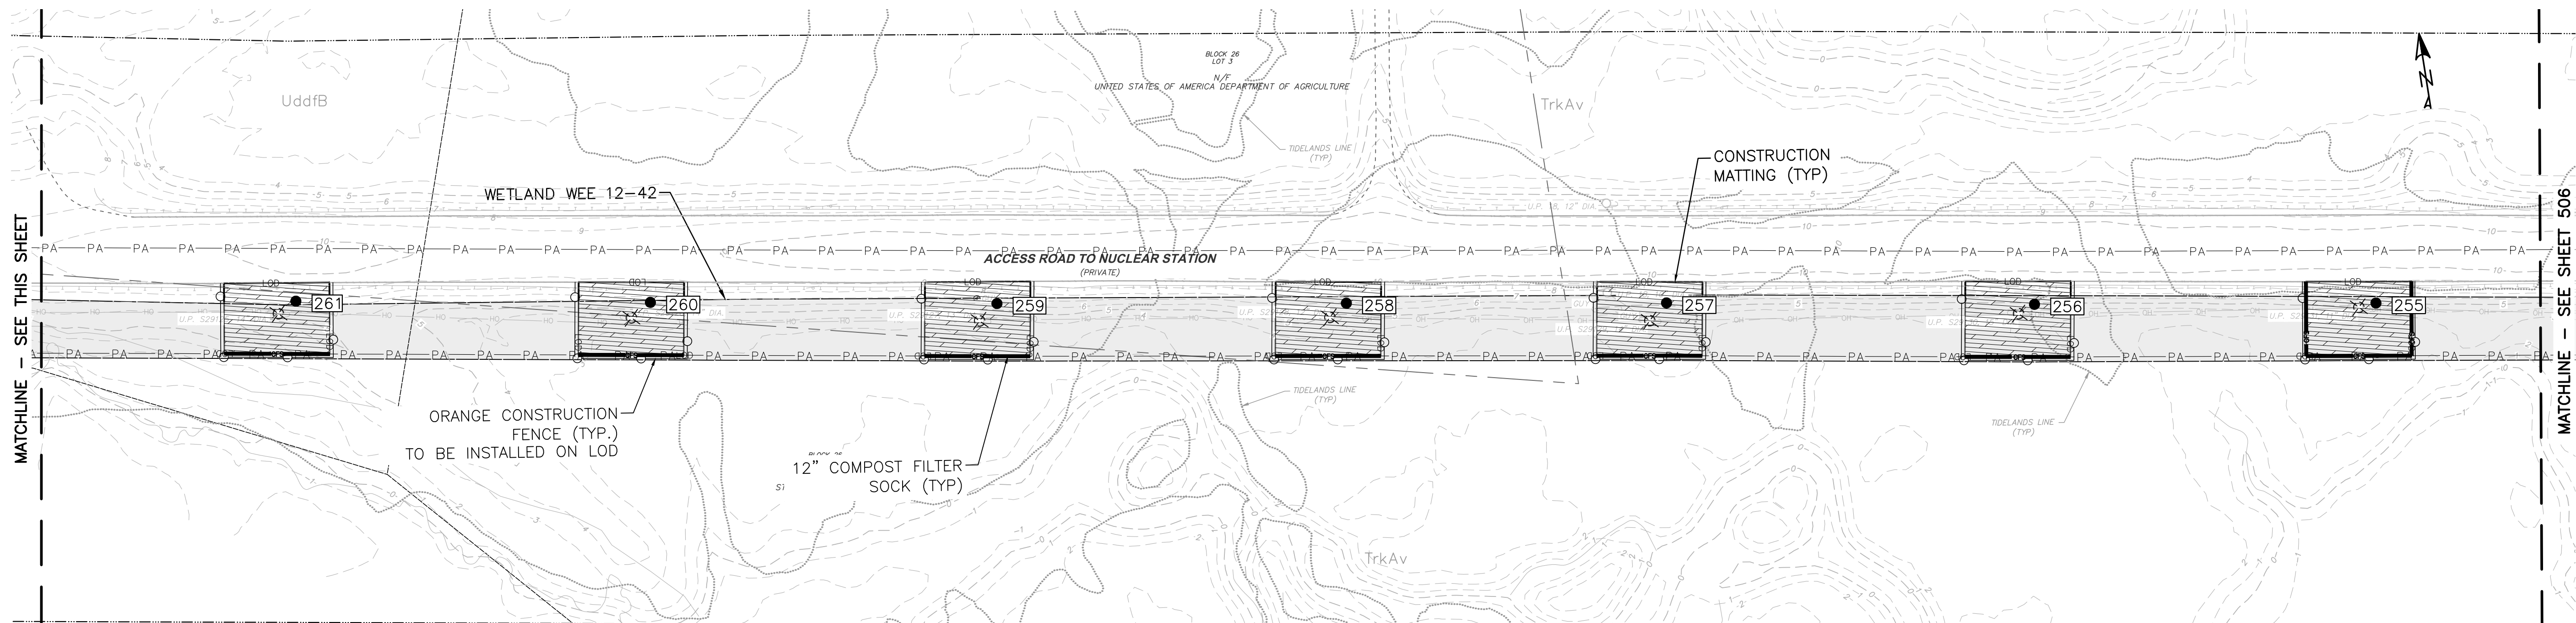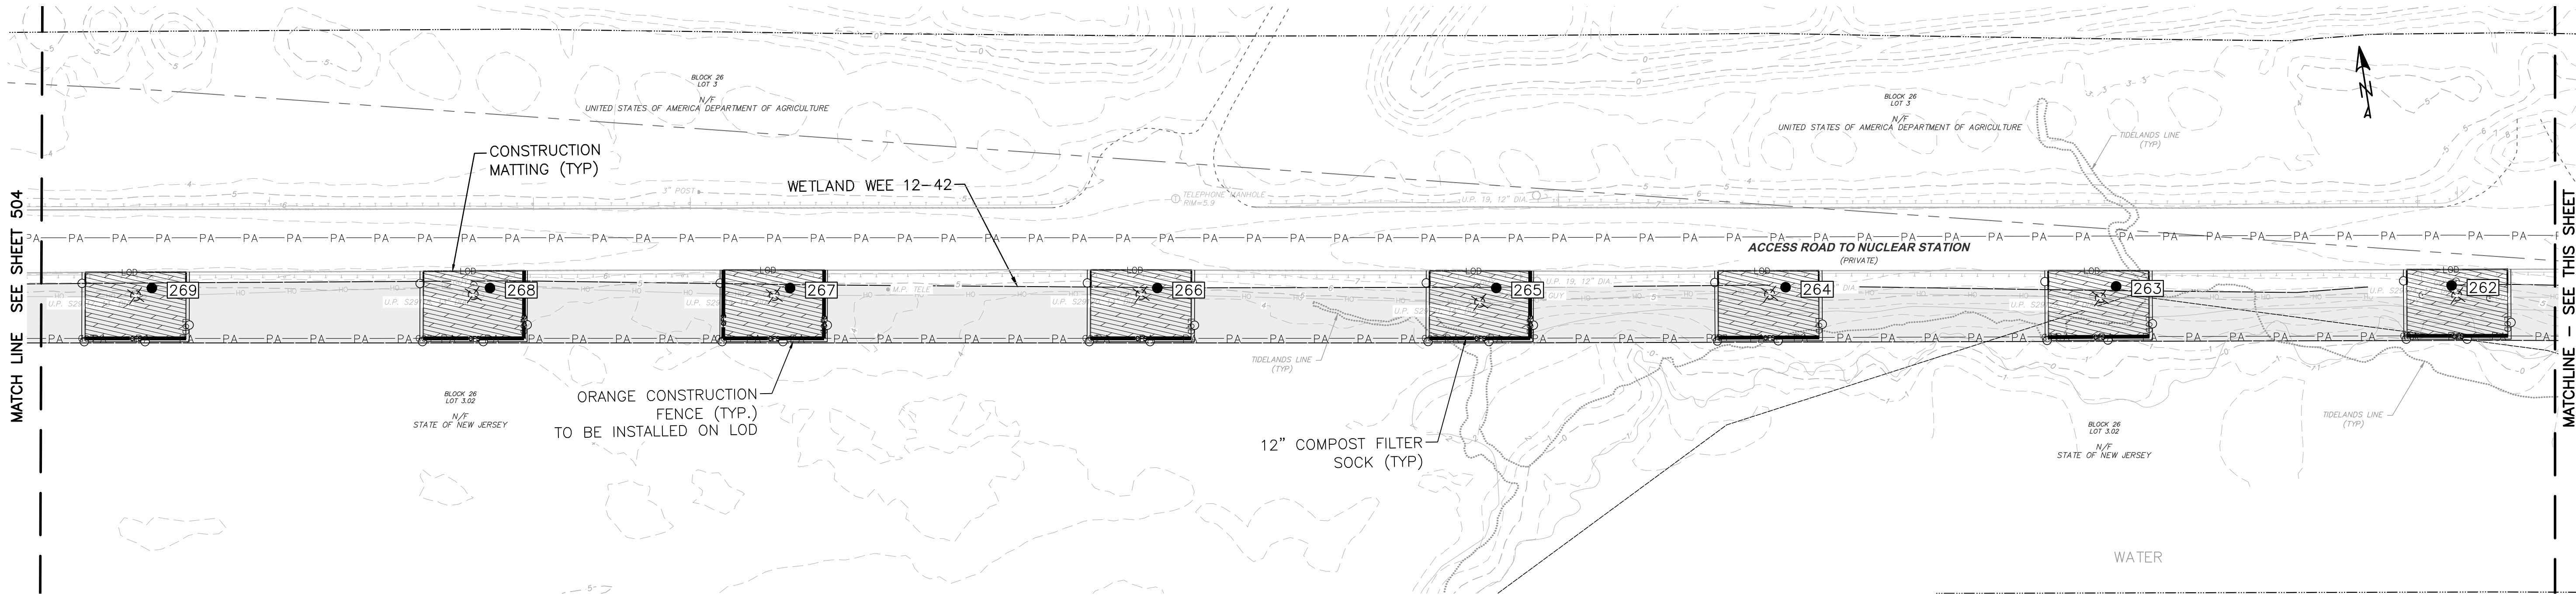

LEGEND:

- OH

EXISTING OVERHEAD WIRE

EXISTING EDGE OF PAVEMENT

EXISTING DIRT/FIELD ROAD

EXISTING FENCE

EXISTING AGRICULTURE FIELD

EXISTING GUARD RAIL

PROPERTY BOUNDARY

EXISTING TREE VEGETATION

EXISTING CONTOUR LINE

EXISTING ROAD ROW

EXISTING TIDELANDS LINE

EXISTING EASEMENT
- PA PA PA PA

PA PA PA PA

OHWC

OHWC

50

50

CFS

CFS

LOD

LOD
- EXISTING STRUCTURES/BUILDINGS

PROJECT AREA

OVERHEAD WIRE CENTER LINE

PROPOSED CONTOUR

PROPOSED PADS AND ROADS

PROPOSED COMPOST FILTER SOCK

PROPOSED LIMITS OF DISTURBANCE

WETLAND BUFFER

DELINEATED STREAM

ORANGE CONSTRUCTION FENCE
- GUY

##

DELINEATED WETLAND BOUNDARY

WETLAND COMPOSITE MATTING

SOILS TYPE SEPARATION/ABBREVIATION

NO.:	REVISION:	DATE:
1		
2		
3		
4		
5		
6		

SEAL: STATE OF NEW JERSEY
AMANDA L. NGOV
No. GE58310
LICENSED PROFESSIONAL ENGINEER
N.J. PROFESSIONAL ENGINEER
N.J. P.E. LIC. NO. 24GE05831000

WSP

atlantic city electric

A PHIL COMPANY



350 MT. KEMBLE AVE, SUITE 200
MORRISTOWN, NJ 07960
PHONE: (973)-407-1000
NJ CERT. OF AUTHORIZATION
24GA27933700

5100 HARDING HWY.
MAYS LANDING, NJ 08330

DESIGNED:	PT
DRAFTED:	PT
APPROVED:	AN
DATE:	MAY 2023

ATLANTIC CITY ELECTRIC COMPANY
QUINTON-WINDPORT TRANSMISSION
SALEM COUNTY, NJ
SOIL EROSION AND SEDIMENTATION
CONTROL PLAN

PROJECT NO: LP2042450.036A	
SCALE: 0 50 100 1" = 50'	
SHEET NAME: SESC PLAN-3	
SHEET NO: 505	PAGE NO: 94 of 116

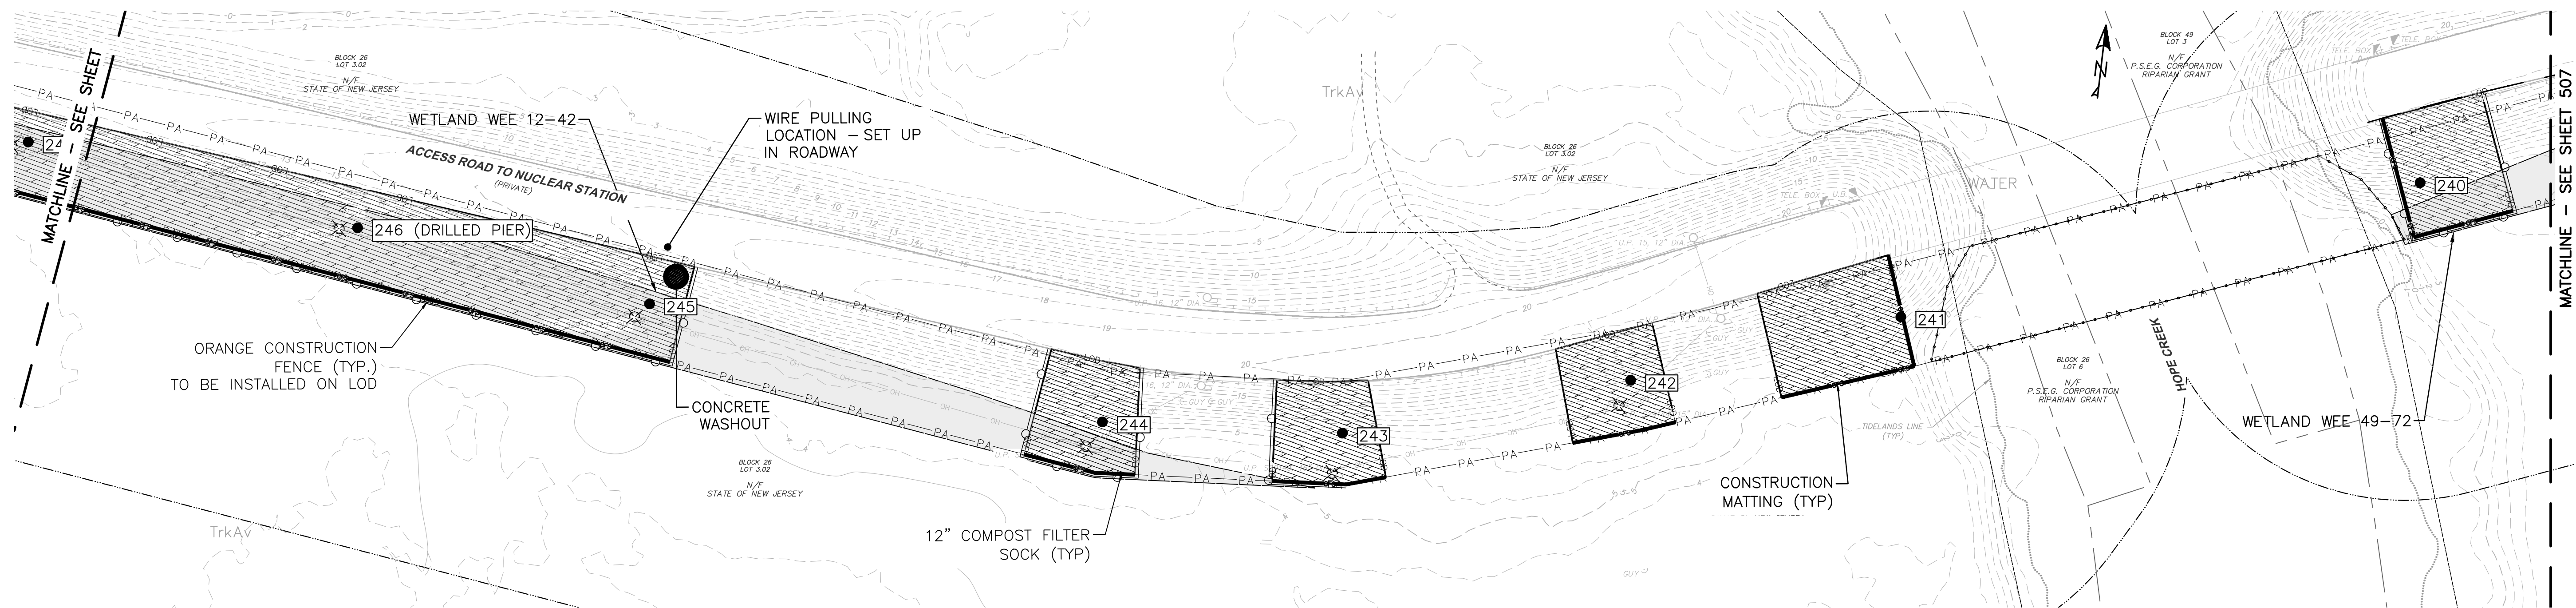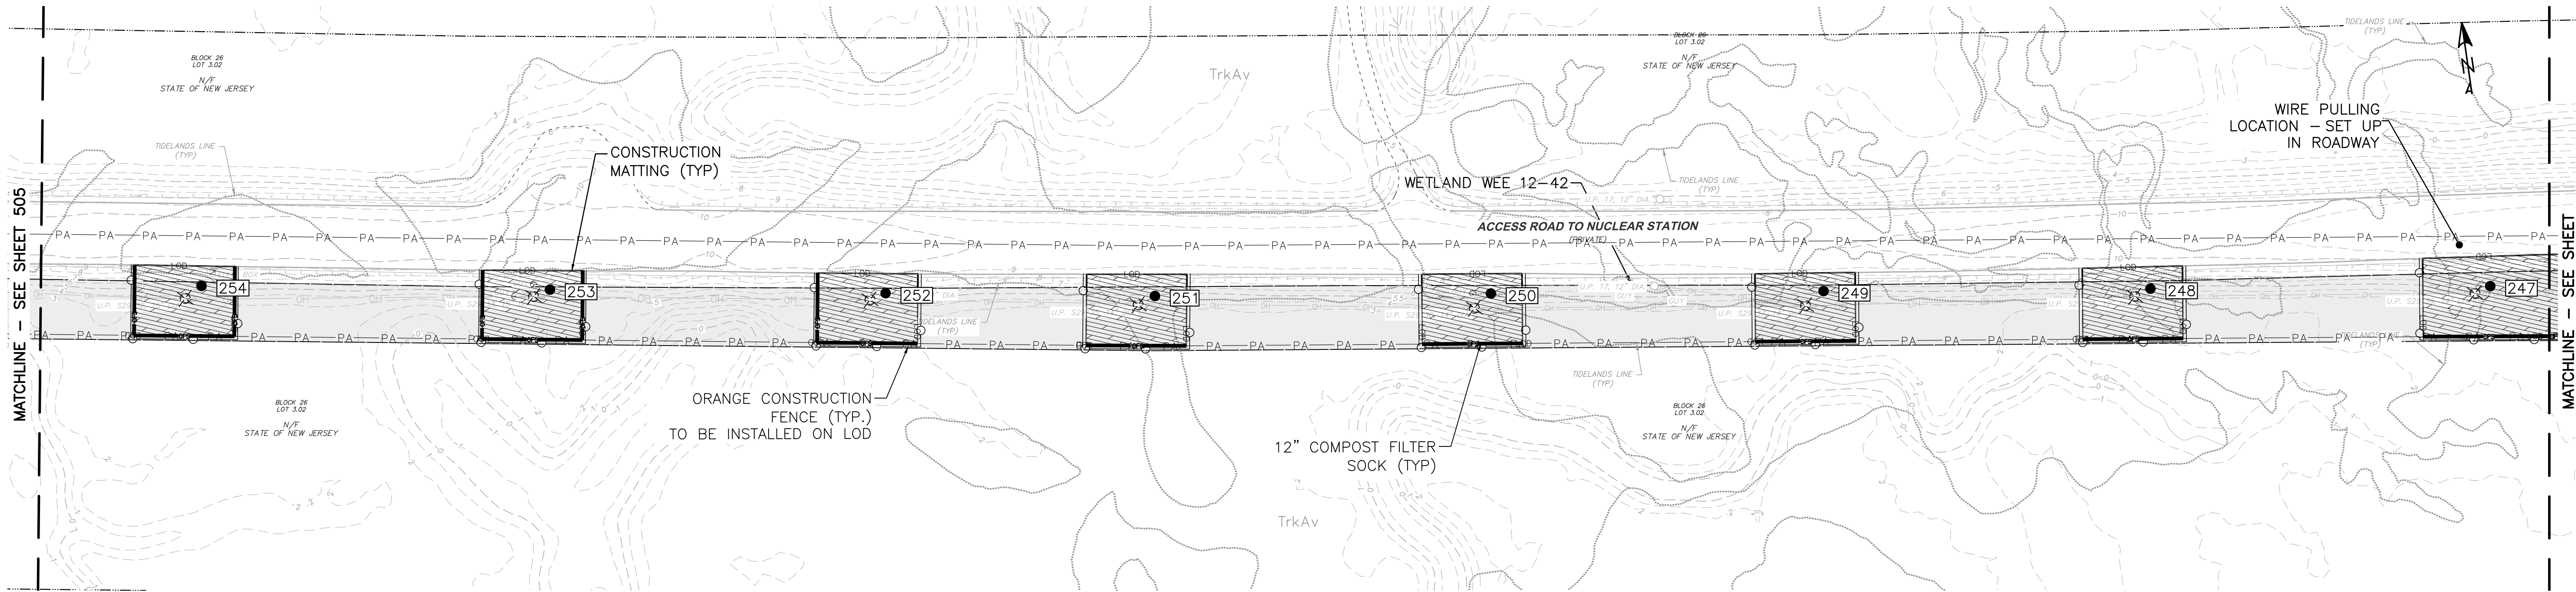

LEGEND:

	EXISTING OVERHEAD WIRE		EXISTING STRUCTURE TO BE REMOVED
	EXISTING EDGE OF PAVEMENT		PROPOSED STRUCTURE
	EXISTING DIRT/FIELD ROAD		DELINEATED WETLAND BOUNDARY
	EXISTING FENCE		WETLAND COMPOSITE MATTING
	EXISTING AGRICULTURE FIELD		SOILS TYPE SEPARATION/ABBREVIATION
	EXISTING GUARD RAIL		
	PROPERTY BOUNDARY		
	EXISTING TREE VEGETATION		
	EXISTING CONTOUR LINE		
	EXISTING ROAD ROW		
	EXISTING TIDELANDS LINE		
	EXISTING EASEMENT		
	PROJECT AREA		
	OVERHEAD WIRE CENTER LINE		
	PROPOSED CONTOUR		
	PROPOSED PADS AND ROADS		
	PROPOSED COMPOST FILTER SOCK		
	PROPOSED LIMITS OF DISTURBANCE		
	WETLAND BUFFER		
	DELINEATED STREAM		
	ORANGE CONSTRUCTION FENCE		

NO.:	REVISION:	DATE:
1		
2		
3		
4		
5		
6		


SEAL: STATE OF NEW JERSEY
AMANDA L. NGOV
No. GE58310
LICENSED PROFESSIONAL ENGINEER
N.J. PROFESSIONAL ENGINEER
N.J. P.E. LIC. NO. 24GE05831000



wsp **atlantic city electric**
A Phil Company
350 MT. KEMBLE AVE, SUITE 200
MORRISTOWN, NJ 07960
PHONE: (973)-407-1000
NJ CERT. OF AUTHORIZATION
24GA27933700
5100 HARDING HWY.
MAYS LANDING, NJ 08330

DESIGNED:	PT
DRAFTED:	PT
APPROVED:	AN
DATE:	MAY 2023

ATLANTIC CITY ELECTRIC COMPANY
QUINTON-WINDPORT TRANSMISSION
SALEM COUNTY, NJ
SOIL EROSION AND SEDIMENTATION
CONTROL PLAN

PROJECT NO: LP2042450.036A	
SCALE: 0 50 100 1" = 50'	
SHEET NAME: SESC PLAN-4	
SHEET NO: 506	PAGE NO: 95 of 116

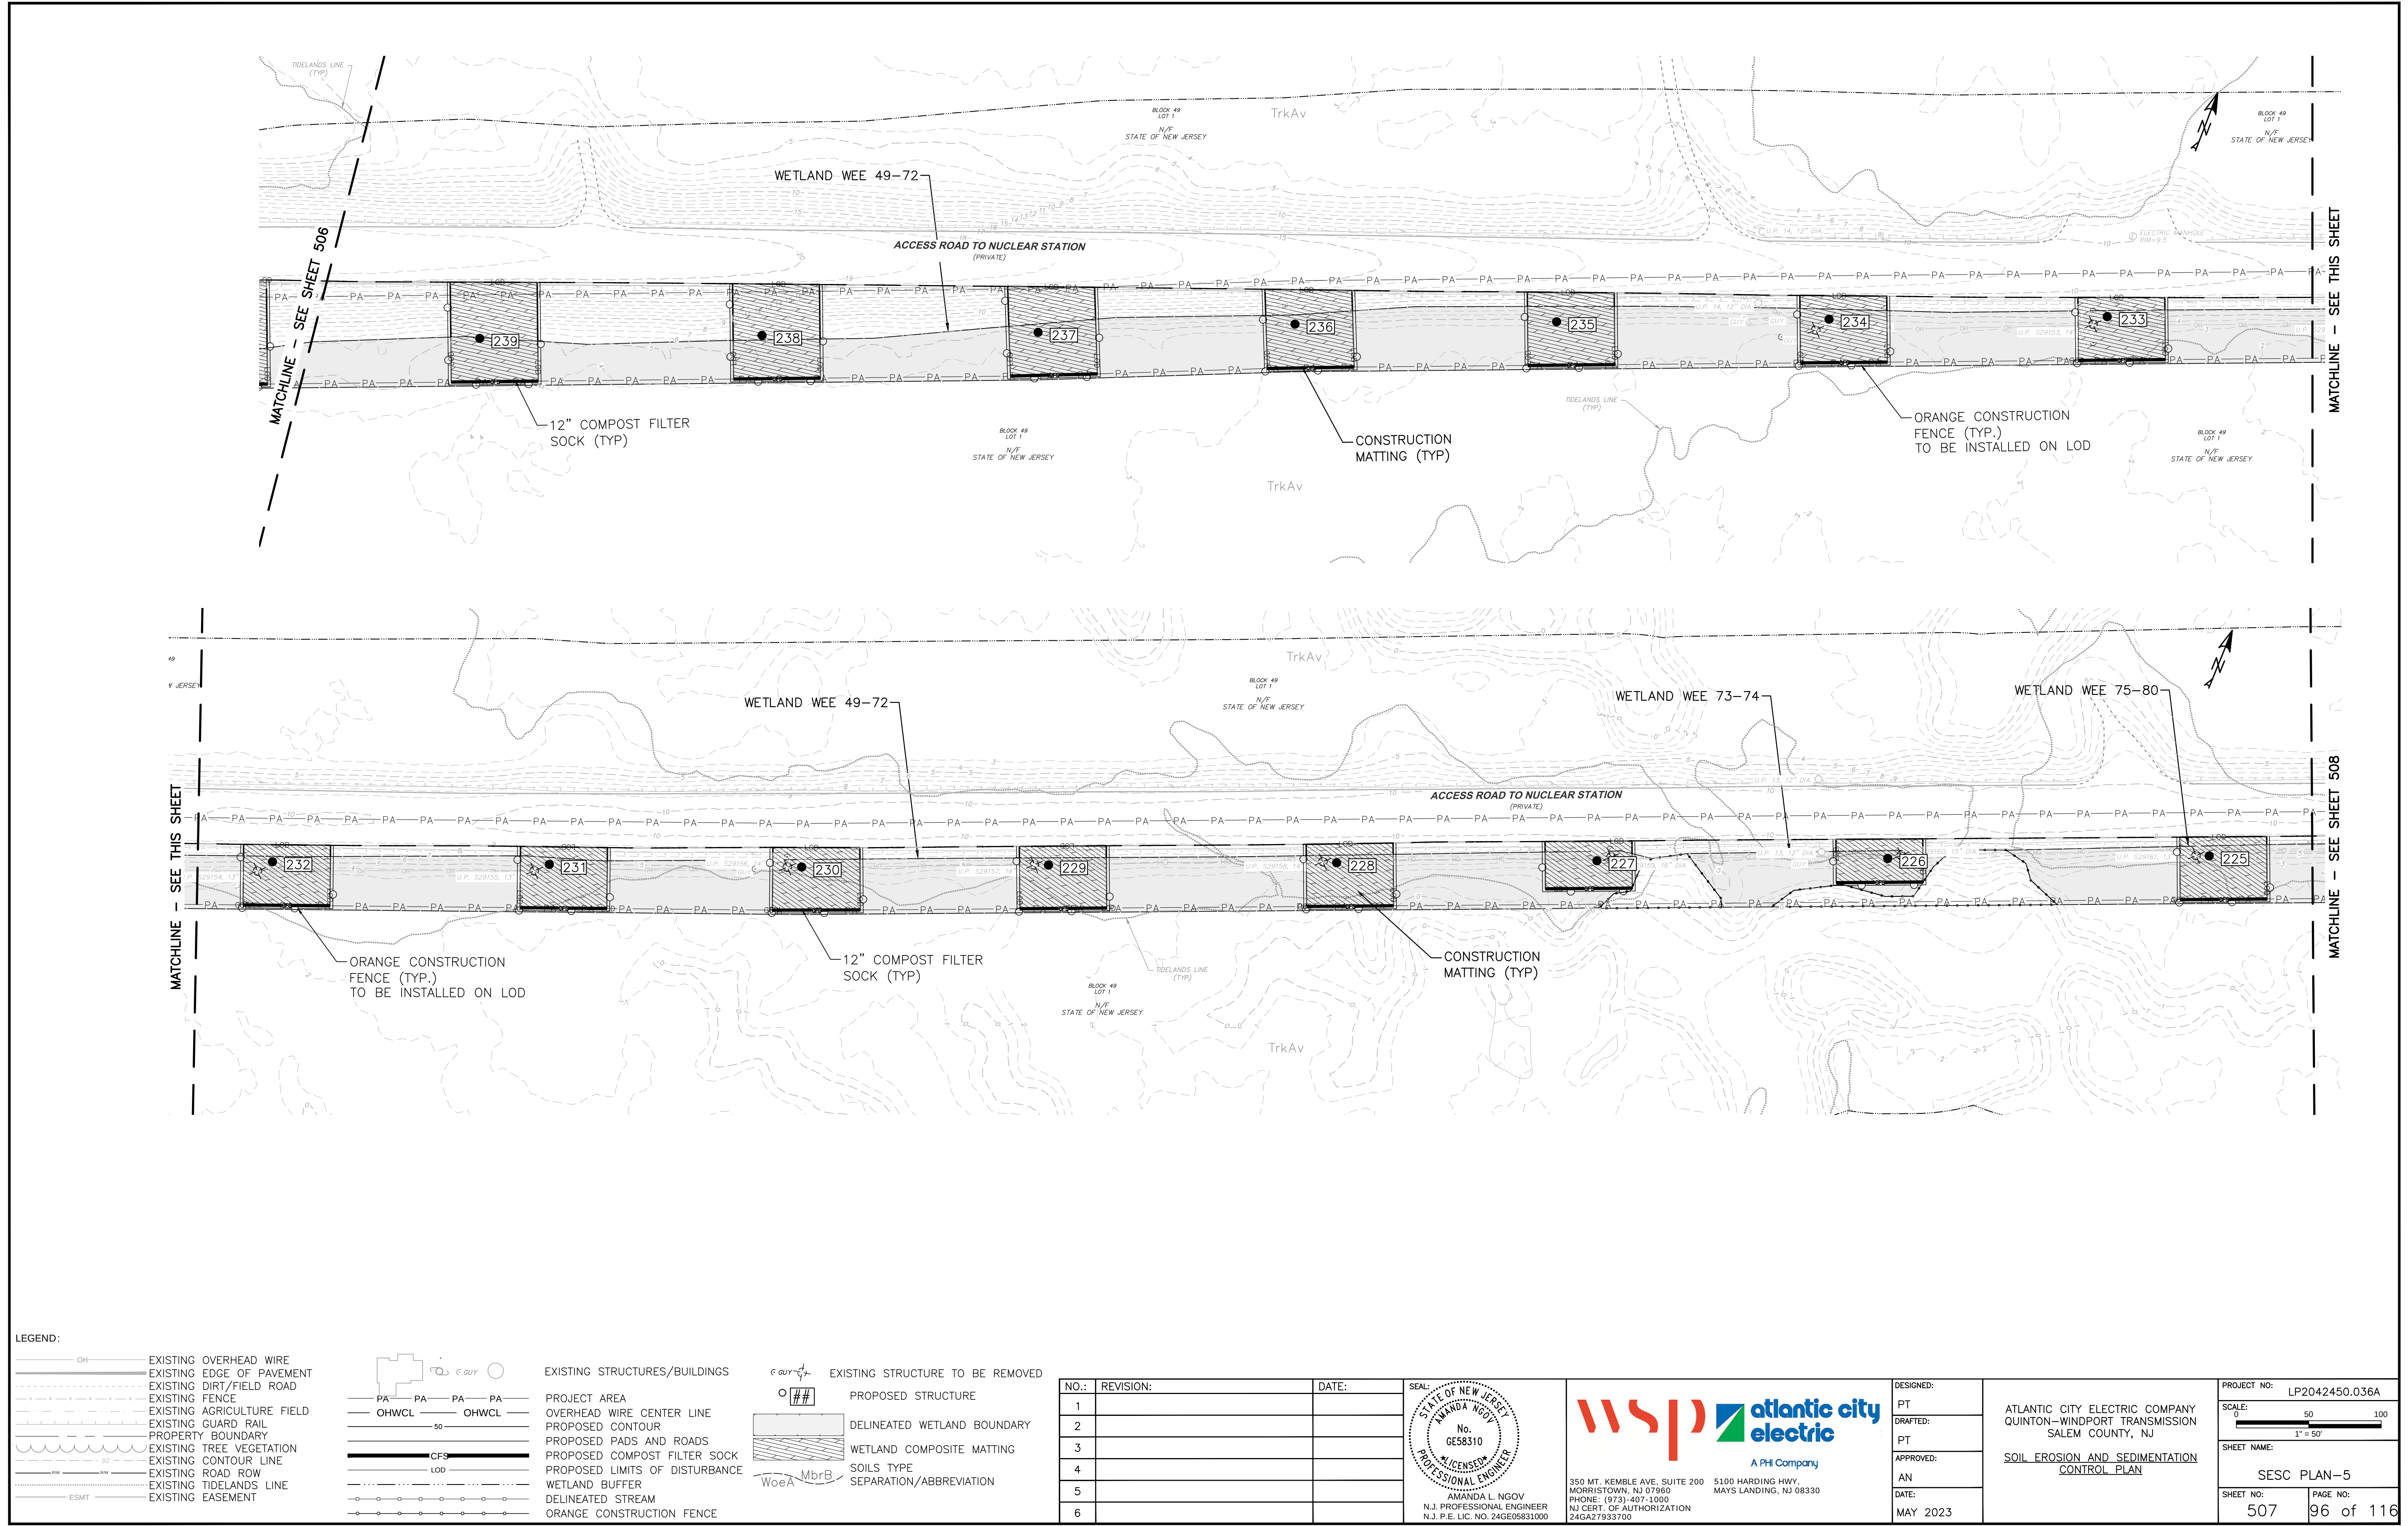

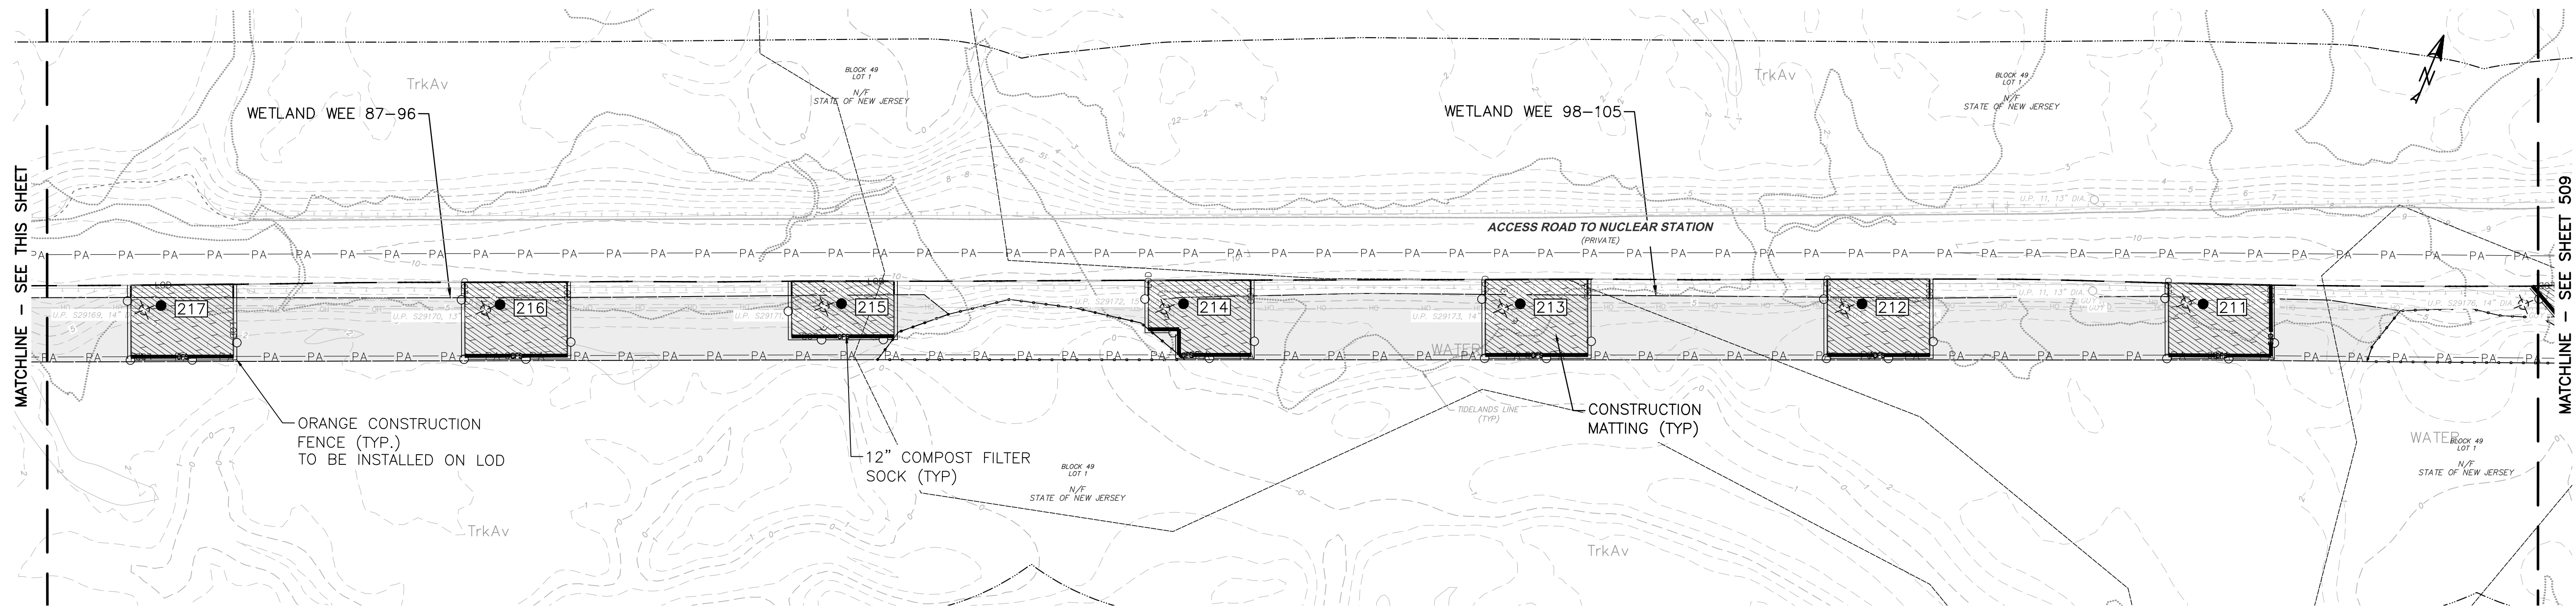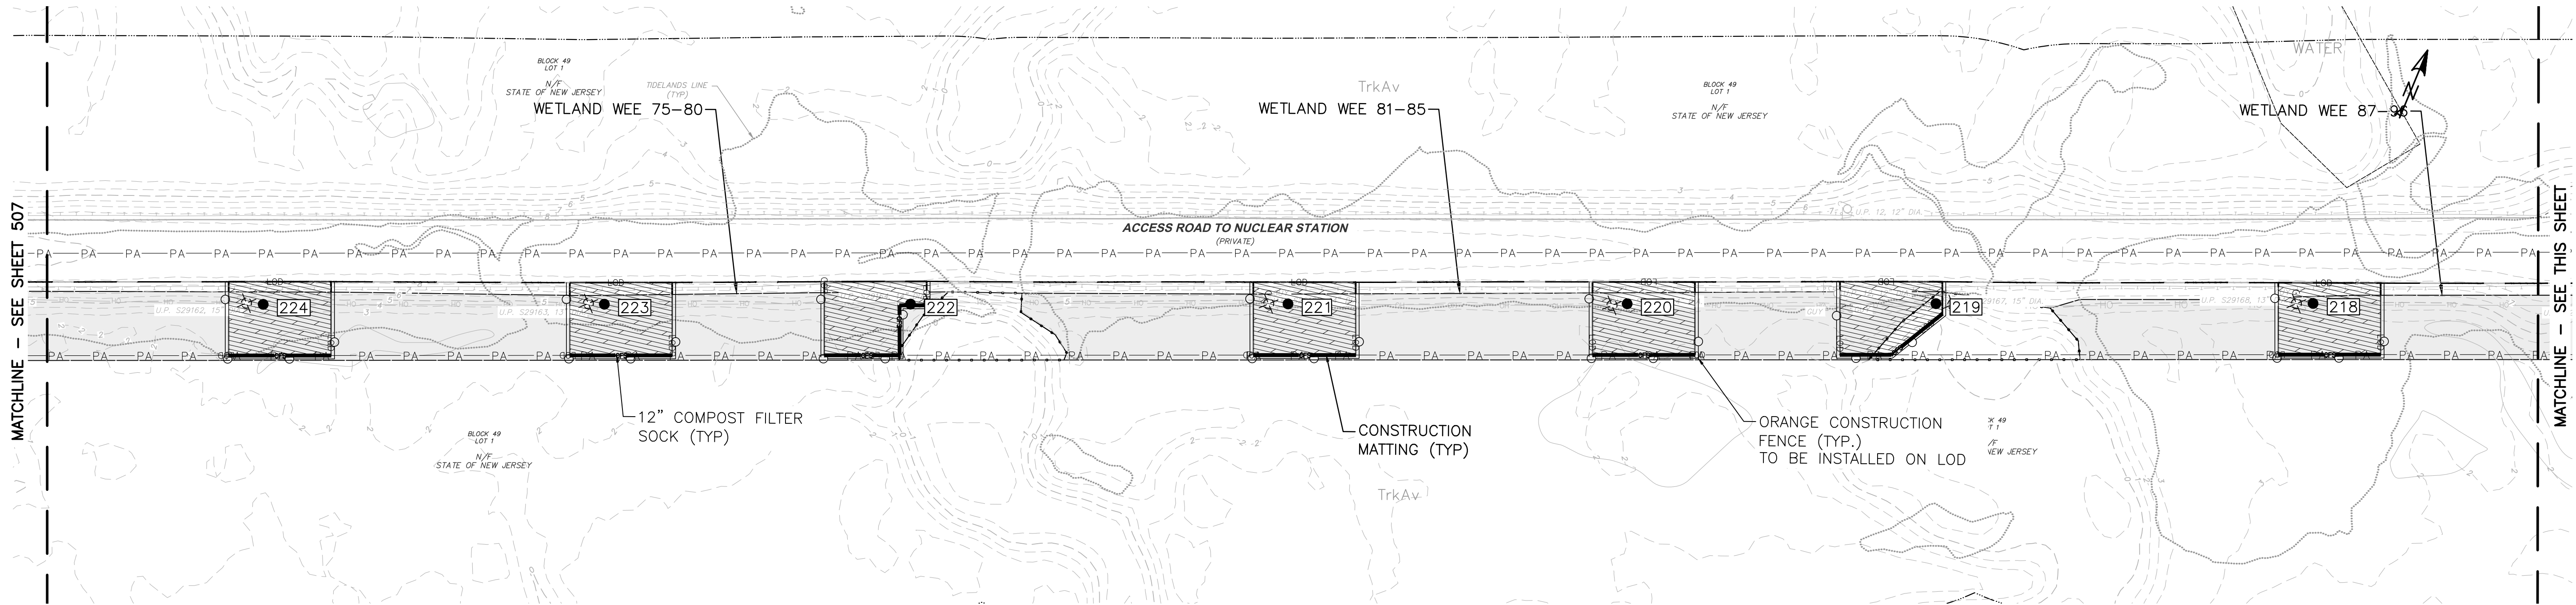

LEGEND:

OH	EXISTING OVERHEAD WIRE	OH	EXISTING OVERHEAD WIRE
PA	EXISTING EDGE OF PAVEMENT	PA	EXISTING EDGE OF PAVEMENT
PA	EXISTING DIRT/FIELD ROAD	PA	EXISTING DIRT/FIELD ROAD
PA	EXISTING FENCE	PA	EXISTING FENCE
PA	EXISTING AGRICULTURE FIELD	PA	EXISTING AGRICULTURE FIELD
PA	EXISTING GUARD RAIL	PA	EXISTING GUARD RAIL
PA	PROPERTY BOUNDARY	PA	PROPERTY BOUNDARY
PA	EXISTING TREE VEGETATION	PA	EXISTING TREE VEGETATION
PA	EXISTING CONTOUR LINE	PA	EXISTING CONTOUR LINE
PA	EXISTING ROAD ROW	PA	EXISTING ROAD ROW
PA	EXISTING TIDELANDS LINE	PA	EXISTING TIDELANDS LINE
PA	EXISTING EASEMENT	PA	EXISTING EASEMENT
PA	PROJECT AREA	PA	PROJECT AREA
PA	OVERHEAD WIRE CENTER LINE	PA	OVERHEAD WIRE CENTER LINE
PA	PROPOSED CONTOUR	PA	PROPOSED CONTOUR
PA	PROPOSED PADS AND ROADS	PA	PROPOSED PADS AND ROADS
PA	PROPOSED COMPOST FILTER SOCK	PA	PROPOSED COMPOST FILTER SOCK
PA	PROPOSED LIMITS OF DISTURBANCE	PA	PROPOSED LIMITS OF DISTURBANCE
PA	WETLAND BUFFER	PA	WETLAND BUFFER
PA	DELINEATED STREAM	PA	DELINEATED STREAM
PA	ORANGE CONSTRUCTION FENCE	PA	ORANGE CONSTRUCTION FENCE
PA	EXISTING STRUCTURES/BUILDINGS	PA	EXISTING STRUCTURES/BUILDINGS
PA	EXISTING STRUCTURE TO BE REMOVED	PA	EXISTING STRUCTURE TO BE REMOVED
PA	PROPOSED STRUCTURE	PA	PROPOSED STRUCTURE
PA	DELINEATED WETLAND BOUNDARY	PA	DELINEATED WETLAND BOUNDARY
PA	WETLAND COMPOSITE MATTING	PA	WETLAND COMPOSITE MATTING
PA	SOILS TYPE SEPARATION/ABBREVIATION	PA	SOILS TYPE SEPARATION/ABBREVIATION

NO.:	REVISION:	DATE:
1		
2		
3		
4		
5		
6		



SEAL: STATE OF NEW JERSEY
AMANDA L. NGOV
No. GE58310
LICENSED PROFESSIONAL ENGINEER
N.J. PROFESSIONAL ENGINEER
N.J. P.E. LIC. NO. 24GE05831000

wsp **atlantic city electric**
A Phil Company
350 MT. KEMBLE AVE, SUITE 200
MORRISTOWN, NJ 07960
PHONE: (973)-407-1000
NJ CERT. OF AUTHORIZATION
24GA27933700
5100 HARDING HWY.
MAYS LANDING, NJ 08330

DESIGNED:	PT
DRAFTED:	PT
APPROVED:	AN
DATE:	MAY 2023

ATLANTIC CITY ELECTRIC COMPANY
QUINTON-WINDPORT TRANSMISSION
SALEM COUNTY, NJ
SOIL EROSION AND SEDIMENTATION
CONTROL PLAN

PROJECT NO:	LP2042450.036A
SCALE:	0 50 100 1" = 50'
SHEET NAME:	SESC PLAN-6
SHEET NO:	508
PAGE NO:	97 of 116

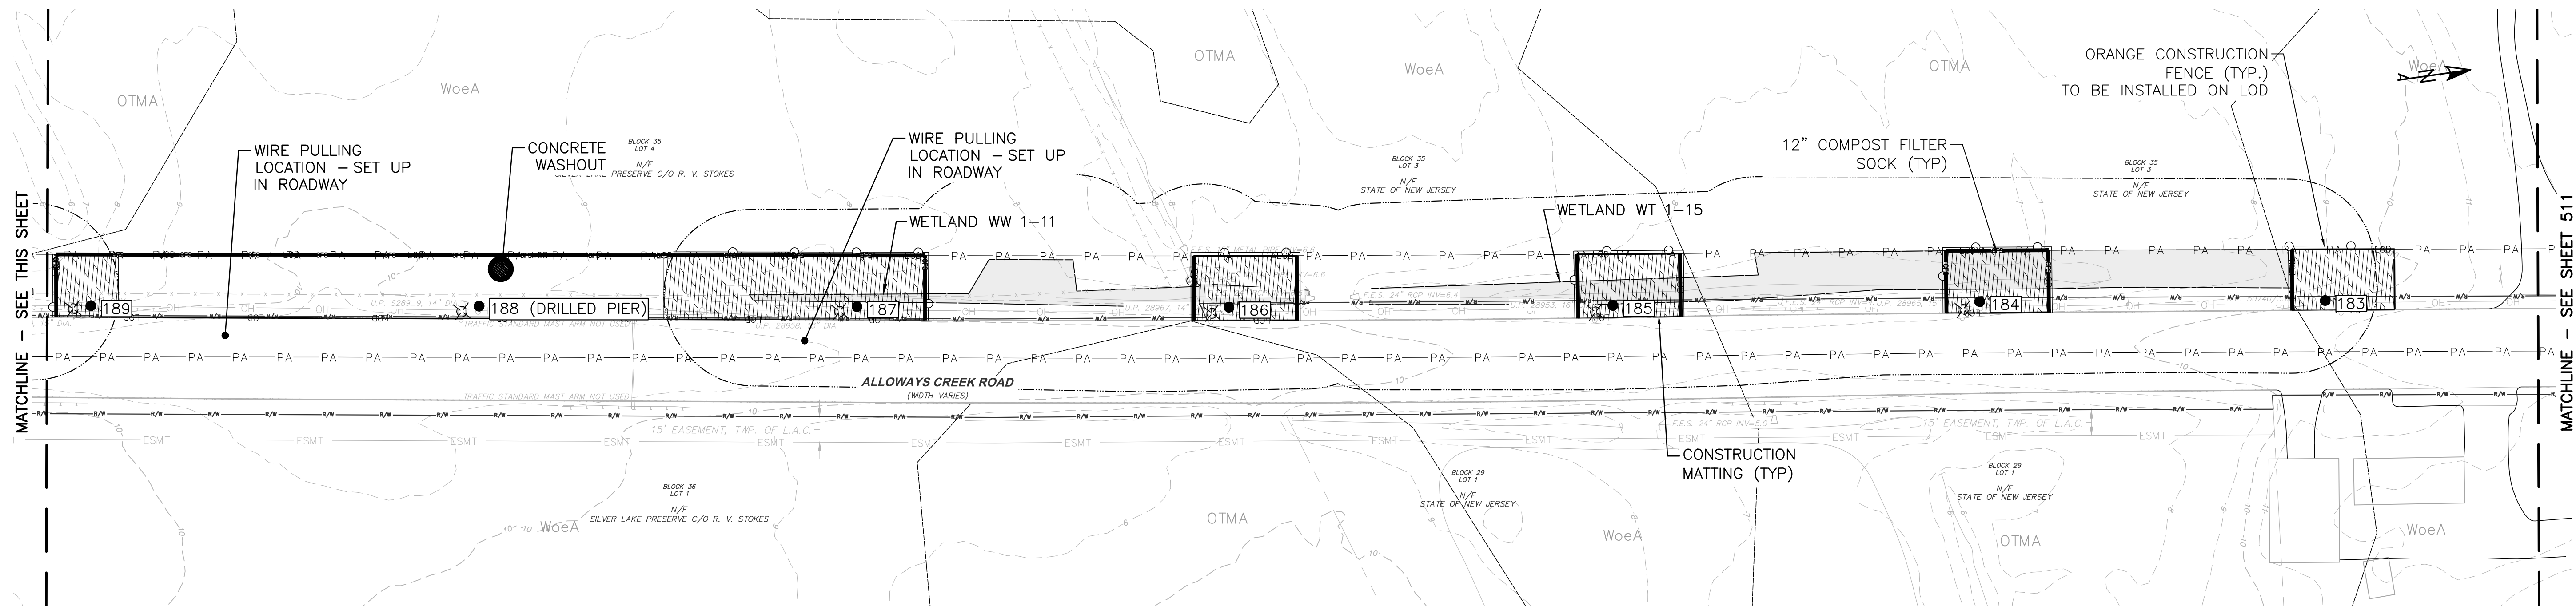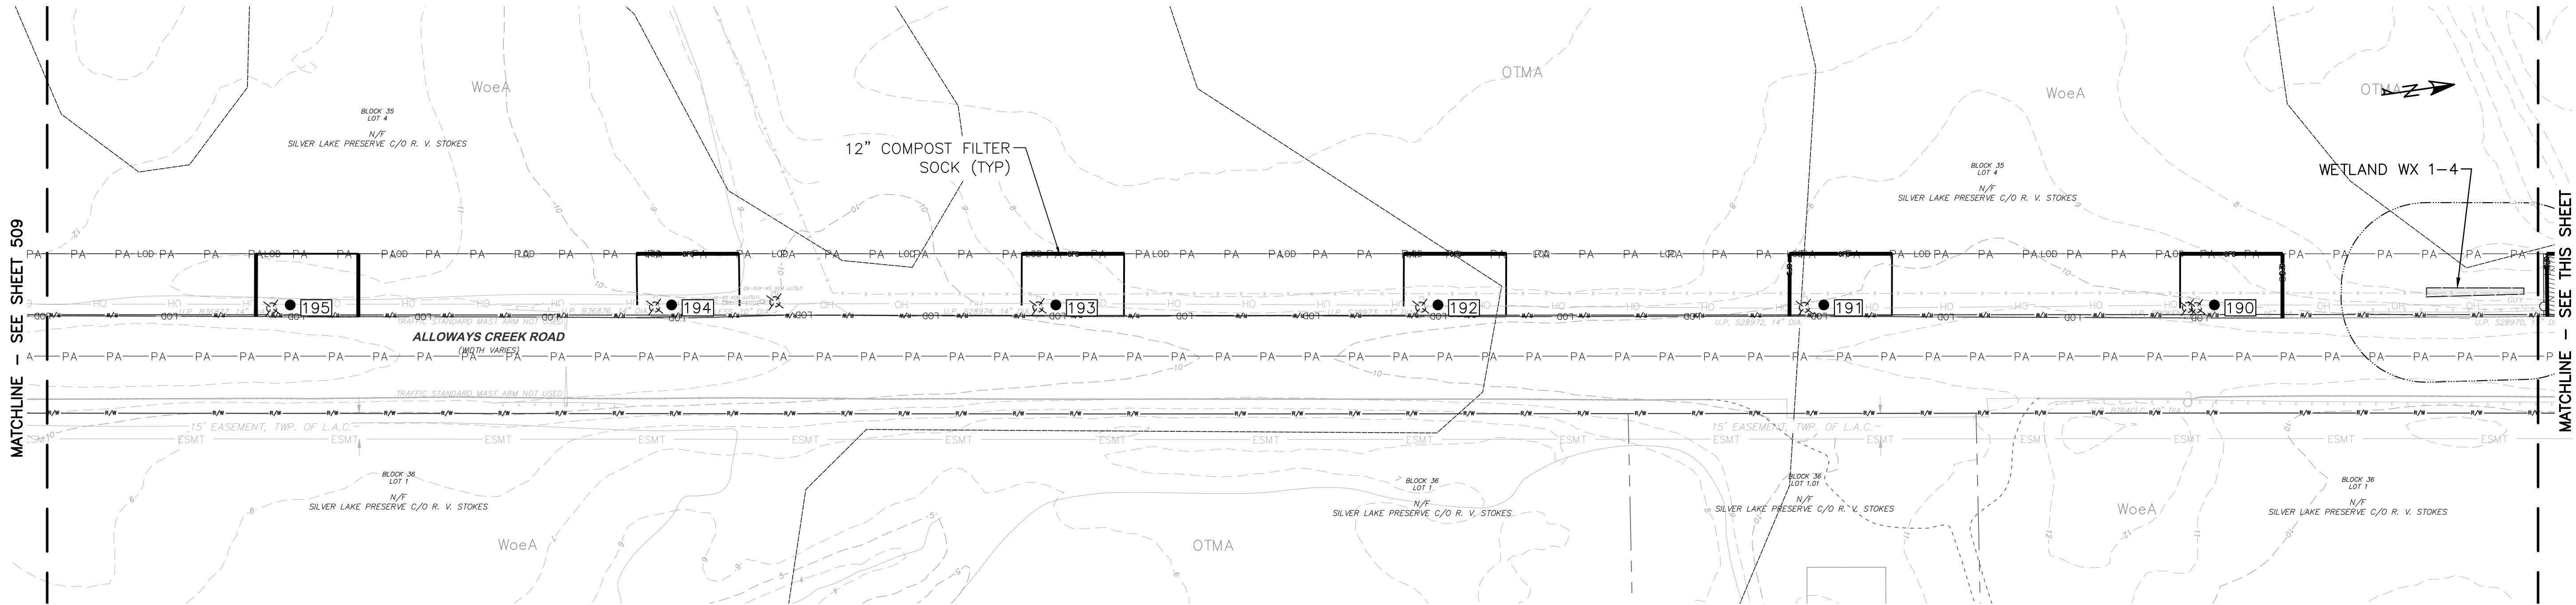

LEGEND:

- OH

EXISTING OVERHEAD WIRE

EXISTING EDGE OF PAVEMENT

EXISTING DIRT/FIELD ROAD

EXISTING FENCE

EXISTING AGRICULTURE FIELD

EXISTING GUARD RAIL

PROPERTY BOUNDARY

EXISTING TREE VEGETATION

EXISTING CONTOUR LINE

EXISTING ROAD ROW

EXISTING TIDELANDS LINE

ESMT

EXISTING EASEMENT
- PA PA PA PA

PROJECT AREA

OHWC

OHWC

50

OVERHEAD WIRE CENTER LINE

CFG

100

PROPOSED CONTOUR

PROPOSED PADS AND ROADS

PROPOSED COMPOST FILTER SOCK

PROPOSED LIMITS OF DISTURBANCE

WETLAND BUFFER

DELINEATED STREAM

ORANGE CONSTRUCTION FENCE

- EXISTING STRUCTURES/BUILDINGS

EXISTING STRUCTURE TO BE REMOVED

PROPOSED STRUCTURE

DELINEATED WETLAND BOUNDARY

WETLAND COMPOSITE MATTING

SOILS TYPE SEPARATION/ABBREVIATION

NO.:	REVISION:	DATE:
1		
2		
3		
4		
5		
6		

SEAL: STATE OF NEW JERSEY
No. GE58310
AMANDA L. NGOV
N.J. PROFESSIONAL ENGINEER
P.E. LIC. NO. 24GE05831000

WSP

atlantic city electric

A Phil Company

350 MT. KEMBLE AVE, SUITE 200
MORRISTOWN, NJ 07960
PHONE: (973)-407-1000
NJ CERT. OF AUTHORIZATION
24GA27933700



5100 HARDING HWY.
MAYS LANDING, NJ 08330

DESIGNED:	PT
DRAFTED:	PT
APPROVED:	AN
DATE:	MAY 2023

ATLANTIC CITY ELECTRIC COMPANY
QUINTON-WINDPORT TRANSMISSION
SALEM COUNTY, NJ


SOIL EROSION AND SEDIMENTATION
CONTROL PLAN

PROJECT NO: LP2042450.036A
SCALE: 0 50 100
1" = 50'
SHEET NAME: SESC PLAN-8
SHEET NO: 510
PAGE NO: 99 of 116

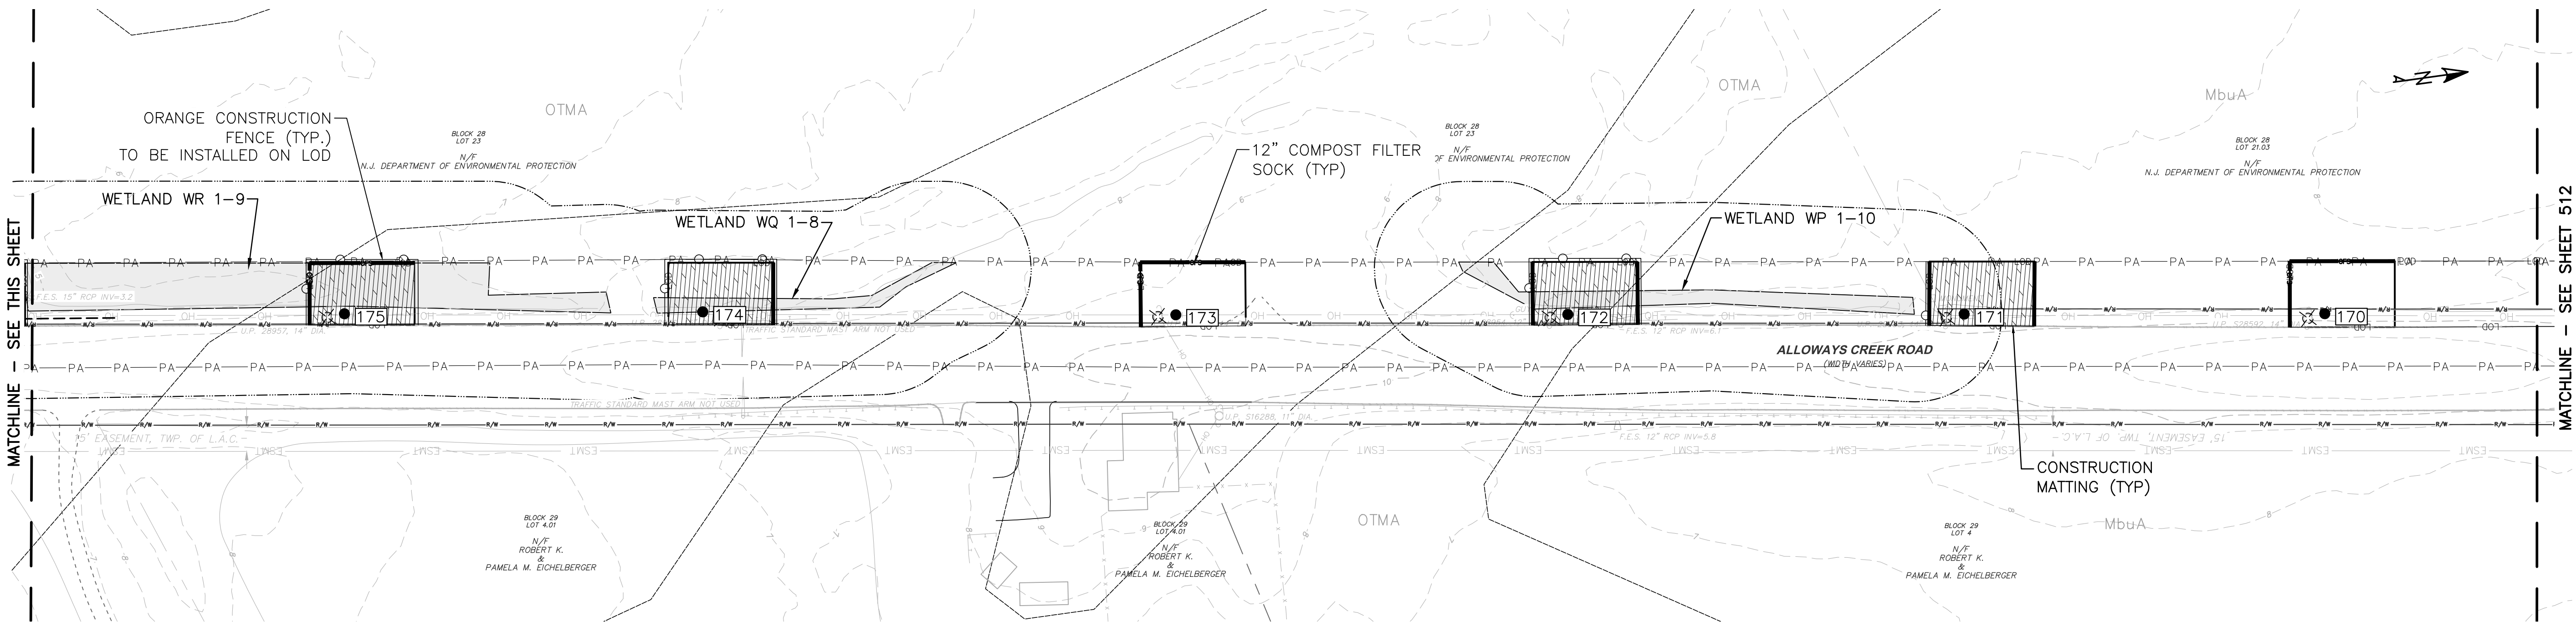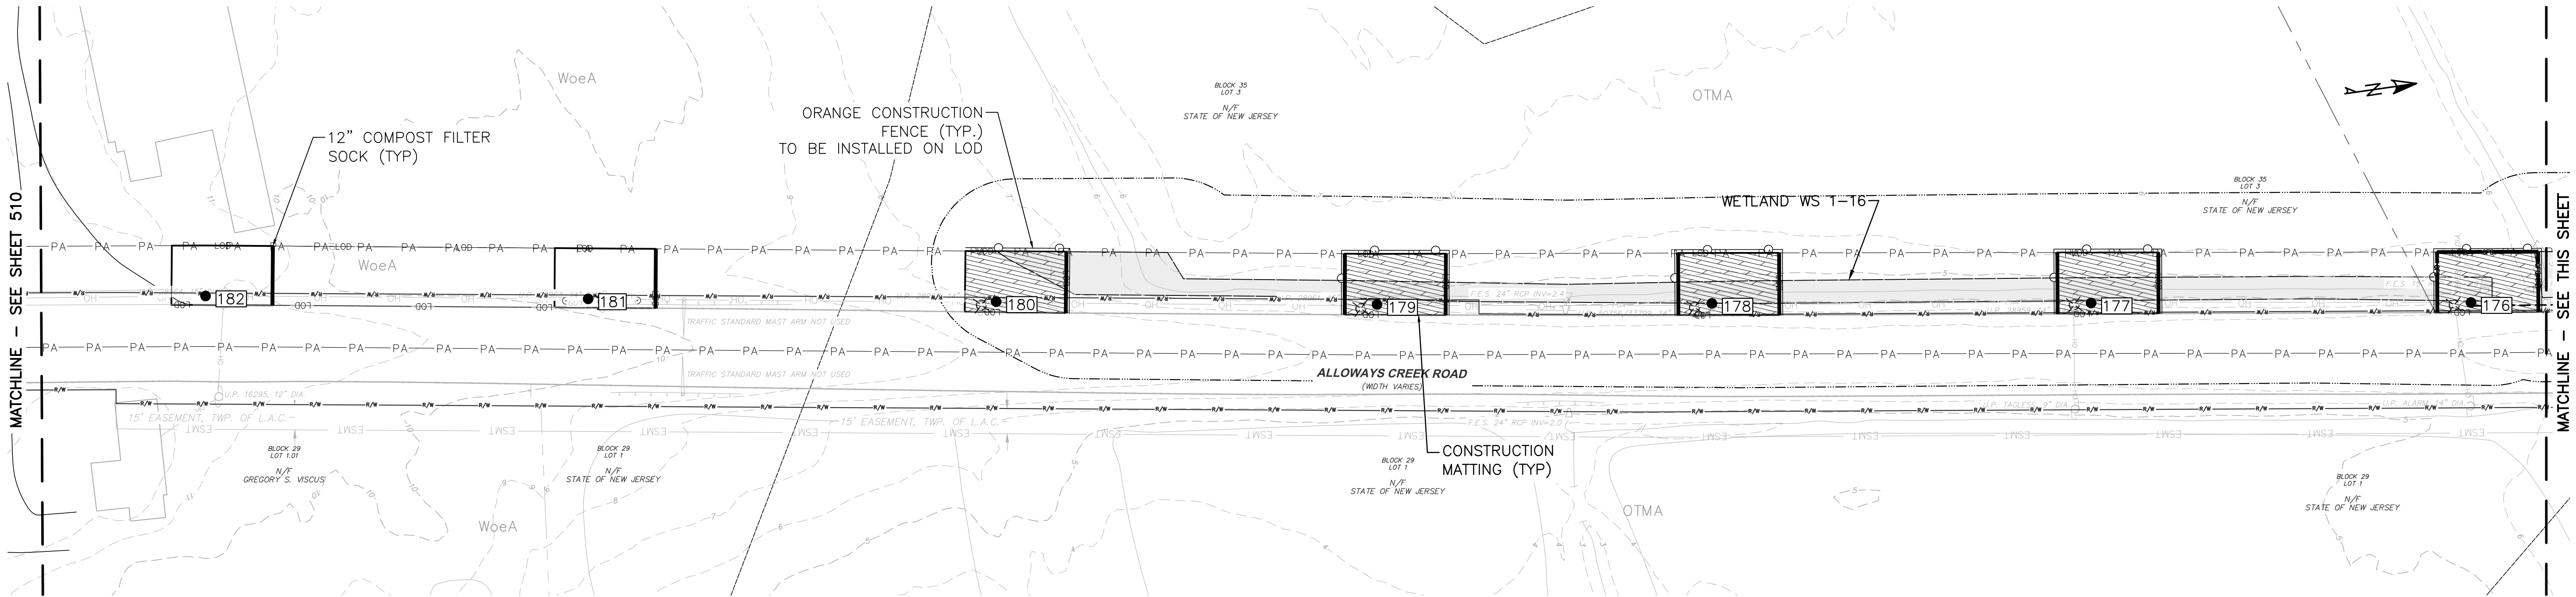

LEGEND:

- OH ——— EXISTING OVERHEAD WIRE
- EXISTING EDGE OF PAVEMENT
- EXISTING DIRT/FIELD ROAD
- - - - - EXISTING FENCE
- x - x - x - EXISTING AGRICULTURE FIELD
- - - - - EXISTING GUARD RAIL
- - - - - PROPERTY BOUNDARY
- - - - - EXISTING TREE VEGETATION
- - - - - EXISTING CONTOUR LINE
- - - - - EXISTING ROAD ROW
- - - - - EXISTING TIDELANDS LINE
- - - - - EXISTING EASEMENT

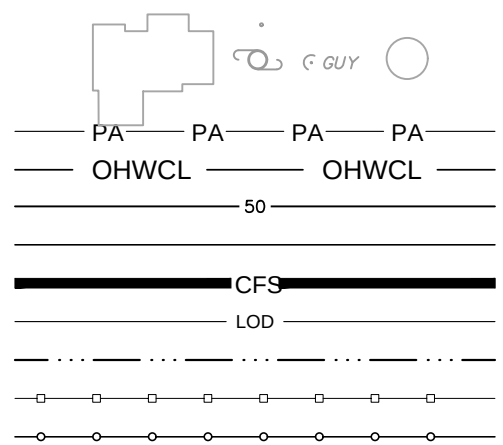


EXISTING STRUCTURES/BUILDINGS

- PROJECT AREA
- OVERHEAD WIRE CENTER LINE
- PROPOSED CONTOUR
- PROPOSED PADS AND ROADS
- PROPOSED COMPOST FILTER SOCK
- PROPOSED LIMITS OF DISTURBANCE
- WETLAND BUFFER
- DELINEATED STREAM
- ORANGE CONSTRUCTION FENCE

EXISTING STRUCTURE TO BE REMOVED

- PROPOSED STRUCTURE
- DELINEATED WETLAND BOUNDARY
- WETLAND COMPOSITE MATTING
- SOILS TYPE SEPARATION/ABBREVIATION

NO.:	REVISION:	DATE:
1		
2		
3		
4		
5		
6		

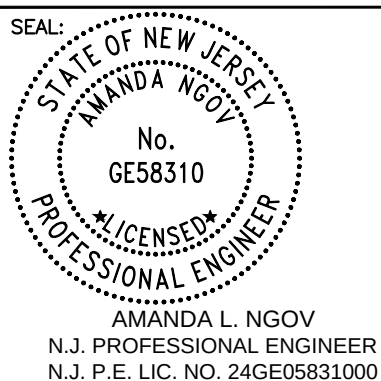

WSP **atlantic city electric**
A Phil Company

350 MT. KEMBLE AVE, SUITE 200
MORRISTOWN, NJ 07960
PHONE: (973)-407-1000
NJ CERT. OF AUTHORIZATION
24GA27933700



5100 HARDING HWY.
MAYS LANDING, NJ 08330

DESIGNED:	PT
DRAFTED:	PT
APPROVED:	AN
DATE:	MAY 2023

ATLANTIC CITY ELECTRIC COMPANY
QUINTON-WINDPORT TRANSMISSION
SALEM COUNTY, NJ

**SOIL EROSION AND SEDIMENTATION
CONTROL PLAN**

PROJECT NO:	LP2042450.036A
SCALE:	0 50 100 1" = 50'
SHEET NAME:	SESC PLAN-9
SHEET NO:	511
PAGE NO:	100 OF 116

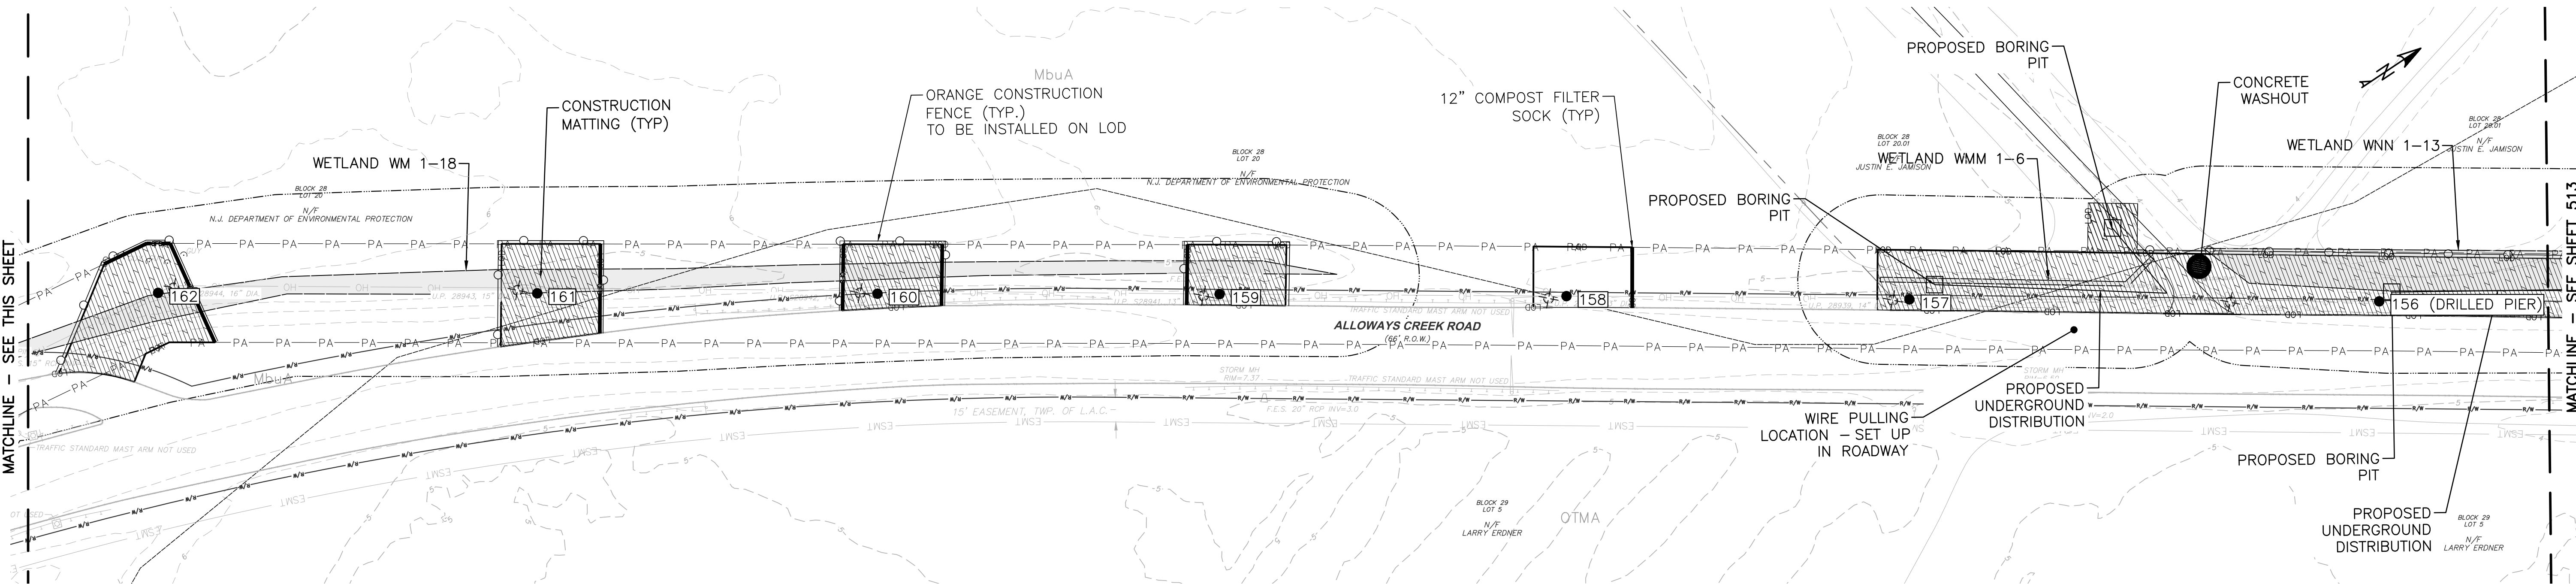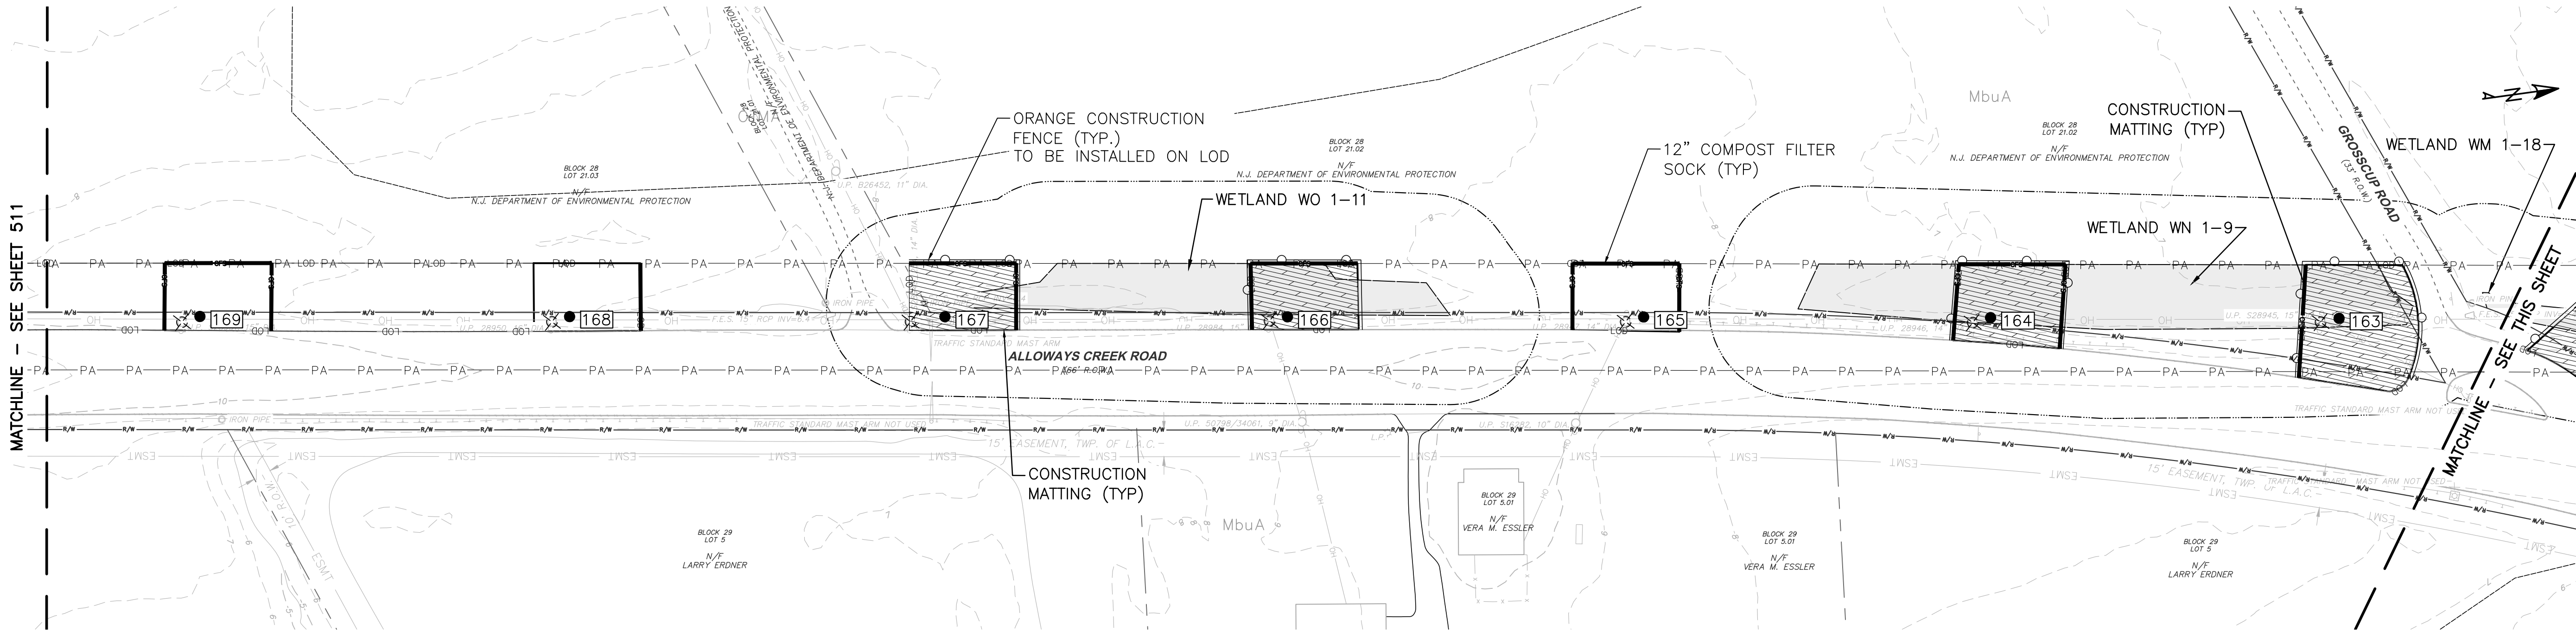

LEGEND:

OH ——— EXISTING OVERHEAD WIRE
——— EXISTING EDGE OF PAVEMENT
- - - - - EXISTING DIRT/FIELD ROAD
x x x x x EXISTING FENCE
- - - - - EXISTING AGRICULTURE FIELD
- - - - - EXISTING GUARD RAIL
- - - - - PROPERTY BOUNDARY
~~~~~ EXISTING TREE VEGETATION  
- - - - - EXISTING CONTOUR LINE  
- - - - - EXISTING ROAD ROW  
- - - - - EXISTING TIDELANDS LINE  
- - - - - EXISTING EASEMENT

PA — PA — PA — PA —  
OHWC — OHWC —  
50  
CFG  
LOO

EXISTING STRUCTURES/BUILDINGS

PROJECT AREA  
OVERHEAD WIRE CENTER LINE  
PROPOSED CONTOUR  
PROPOSED PADS AND ROADS  
PROPOSED COMPOST FILTER SOCK  
PROPOSED LIMITS OF DISTURBANCE  
WETLAND BUFFER  
DELINEATED STREAM  
ORANGE CONSTRUCTION FENCE

EXISTING STRUCTURE TO BE REMOVED

PROPOSED STRUCTURE

DELINEATED WETLAND BOUNDARY  
WETLAND COMPOSITE MATTING  
SOILS TYPE  
SEPARATION/ABBREVIATION

| NO.: | REVISION: | DATE: |
|------|-----------|-------|
| 1    |           |       |
| 2    |           |       |
| 3    |           |       |
| 4    |           |       |
| 5    |           |       |
| 6    |           |       |

STATE OF NEW JERSEY  
AMANDA L. NGOV  
No. GE58310  
LICENSED PROFESSIONAL ENGINEER  
N.J. PROFESSIONAL ENGINEER  
N.J. P.E. LIC. NO. 24GE05831000

wsj atlantic city electric  
A Phil Company  
350 MT. KEMBLE AVE, SUITE 200  
MORRISTOWN, NJ 07960  
PHONE: (973)-407-1000  
NJ CERT. OF AUTHORIZATION  
24GA27933700  
5100 HARDING HWY.  
MAYS LANDING, NJ 08330

DESIGNED: PT  
DRAFTED: PT  
APPROVED: AN  
DATE: MAY 2023



ATLANTIC CITY ELECTRIC COMPANY  
QUINTON-WINDPORT TRANSMISSION  
SALEM COUNTY, NJ  
SOIL EROSION AND SEDIMENTATION  
CONTROL PLAN

PROJECT NO: LP2042450.036A  
SCALE: 0 50 100  
1" = 50'  
SHEET NAME: SESC PLAN-10  
SHEET NO: 512  
PAGE NO: 101 OF 116







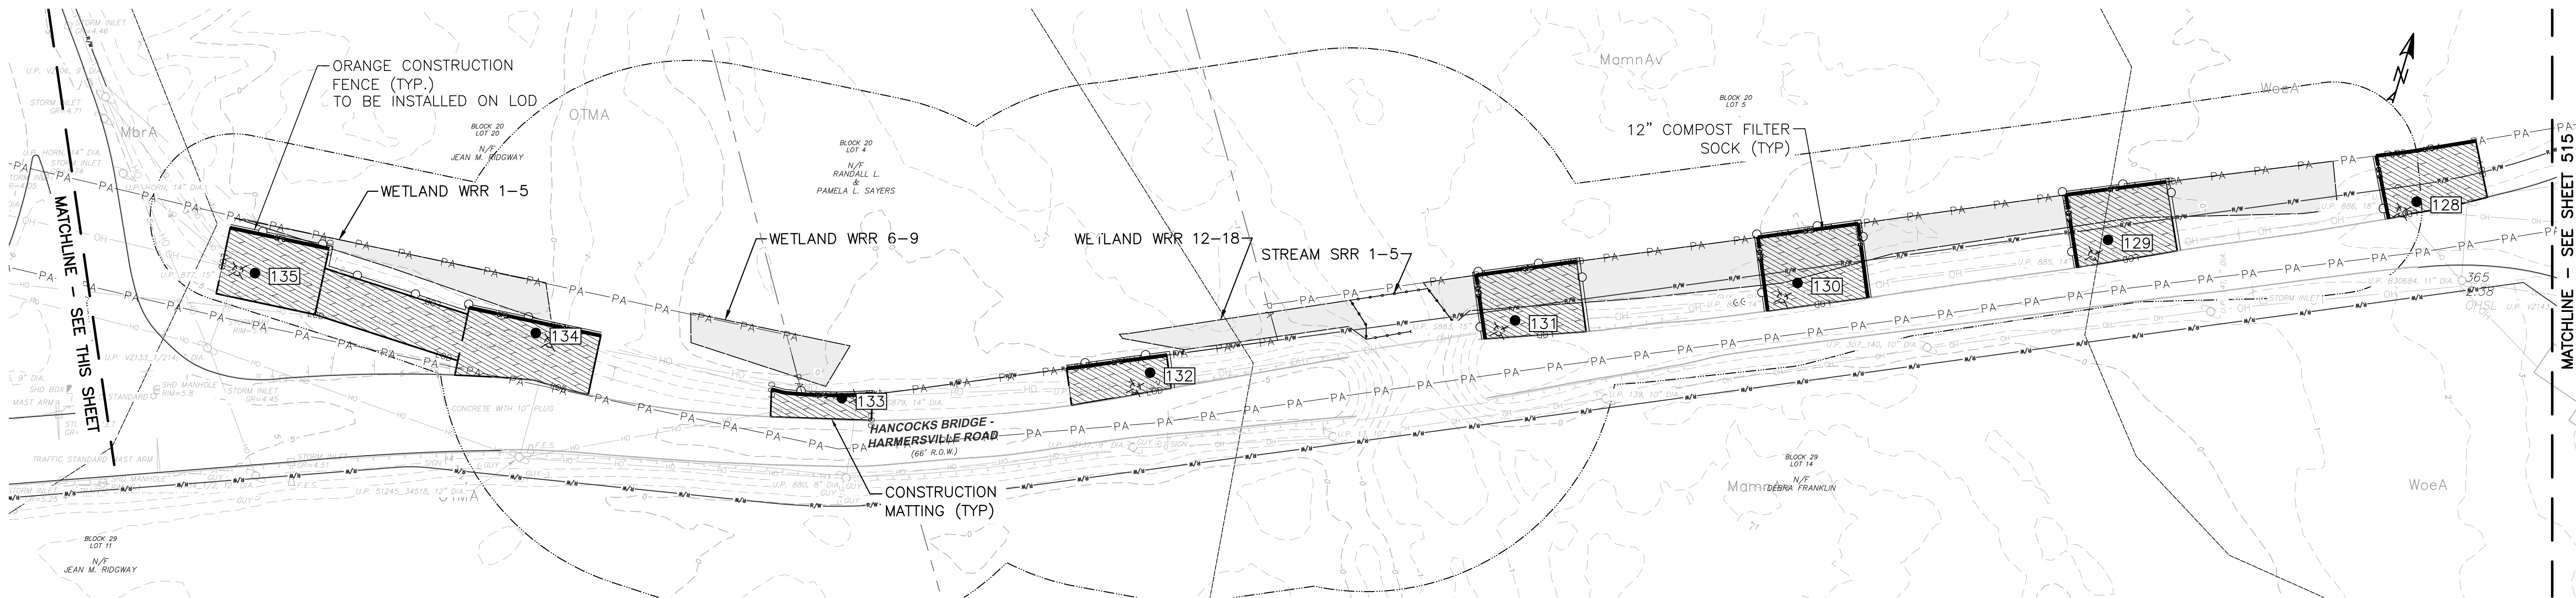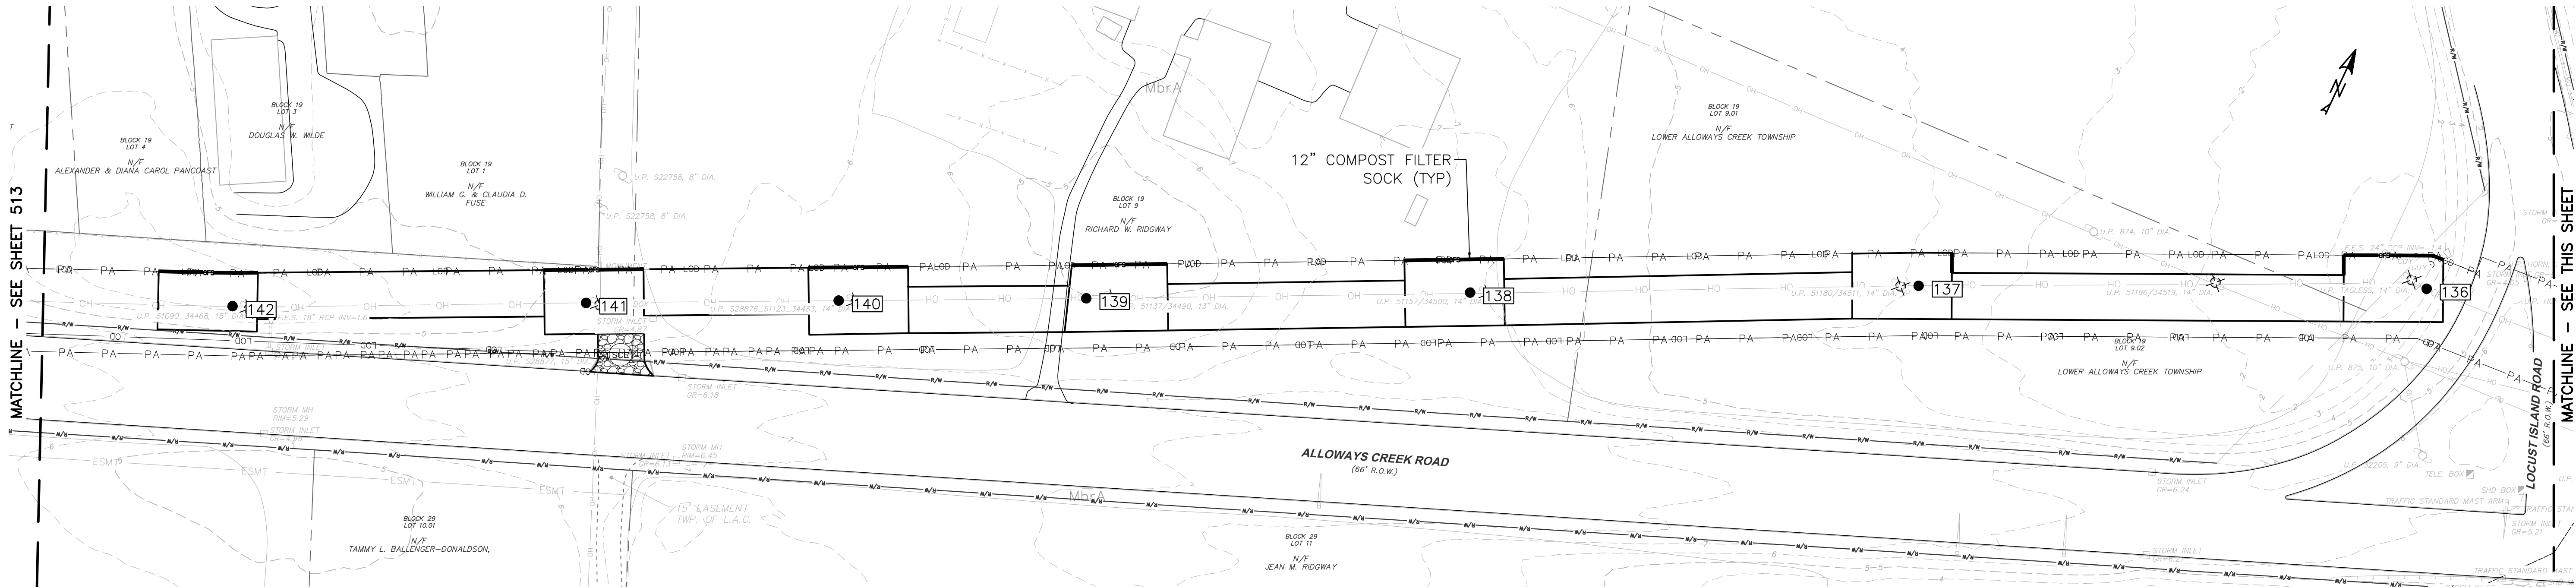

LEGEND:

|  |                            |  |                                |  |                                  |
|--|----------------------------|--|--------------------------------|--|----------------------------------|
|  | EXISTING OVERHEAD WIRE     |  | EXISTING STRUCTURES/BUILDINGS  |  | EXISTING STRUCTURE TO BE REMOVED |
|  | EXISTING EDGE OF PAVEMENT  |  | PROJECT AREA                   |  | PROPOSED STRUCTURE               |
|  | EXISTING DIRT/FIELD ROAD   |  | OVERHEAD WIRE CENTER LINE      |  | DELINEATED WETLAND BOUNDARY      |
|  | EXISTING FENCE             |  | PROPOSED CONTOUR               |  | WETLAND COMPOSITE MATTING        |
|  | EXISTING AGRICULTURE FIELD |  | PROPOSED PADS AND ROADS        |  | SOILS TYPE                       |
|  | EXISTING GUARD RAIL        |  | PROPOSED COMPOST FILTER SOCK   |  | SEPARATION/ABBREVIATION          |
|  | EXISTING PROPERTY BOUNDARY |  | PROPOSED LIMITS OF DISTURBANCE |  |                                  |
|  | EXISTING TREE VEGETATION   |  | WETLAND BUFFER                 |  |                                  |
|  | EXISTING CONTOUR LINE      |  | DELINEATED STREAM              |  |                                  |
|  | EXISTING ROAD ROW          |  | ORANGE CONSTRUCTION FENCE      |  |                                  |
|  | EXISTING TIDELANDS LINE    |  |                                |  |                                  |
|  | EXISTING EASEMENT          |  |                                |  |                                  |

| NO.: | REVISION: | DATE: |
|------|-----------|-------|
| 1    |           |       |
| 2    |           |       |
| 3    |           |       |
| 4    |           |       |
| 5    |           |       |
| 6    |           |       |

SEAL: STATE OF NEW JERSEY  
AMANDA L. NGOV  
No. GE58310  
LICENSED PROFESSIONAL ENGINEER  
N.J. P.E. LIC. NO. 24GE05831000


**wsp** **atlantic city electric**  
A PHIL COMPANY  
350 MT. KEMBLE AVE, SUITE 200  
MORRISTOWN, NJ 07960  
PHONE: (973)-407-1000  
NJ CERT. OF AUTHORIZATION 24GA27933700  
5100 HARDING HWY.  
MAYS LANDING, NJ 08330

|           |          |
|-----------|----------|
| DESIGNED: | PT       |
| DRAFTED:  | PT       |
| APPROVED: | AN       |
| DATE:     | MAY 2023 |

ATLANTIC CITY ELECTRIC COMPANY  
QUINTON-WINDPORT TRANSMISSION  
SALEM COUNTY, NJ  
**SOIL EROSION AND SEDIMENTATION  
CONTROL PLAN**

|                             |                     |
|-----------------------------|---------------------|
| PROJECT NO: LP2042450.036A  |                     |
| SCALE: 0 50 100<br>1" = 50' |                     |
| SHEET NAME: SESC PLAN-12    |                     |
| SHEET NO: 514               | PAGE NO: 103 OF 116 |



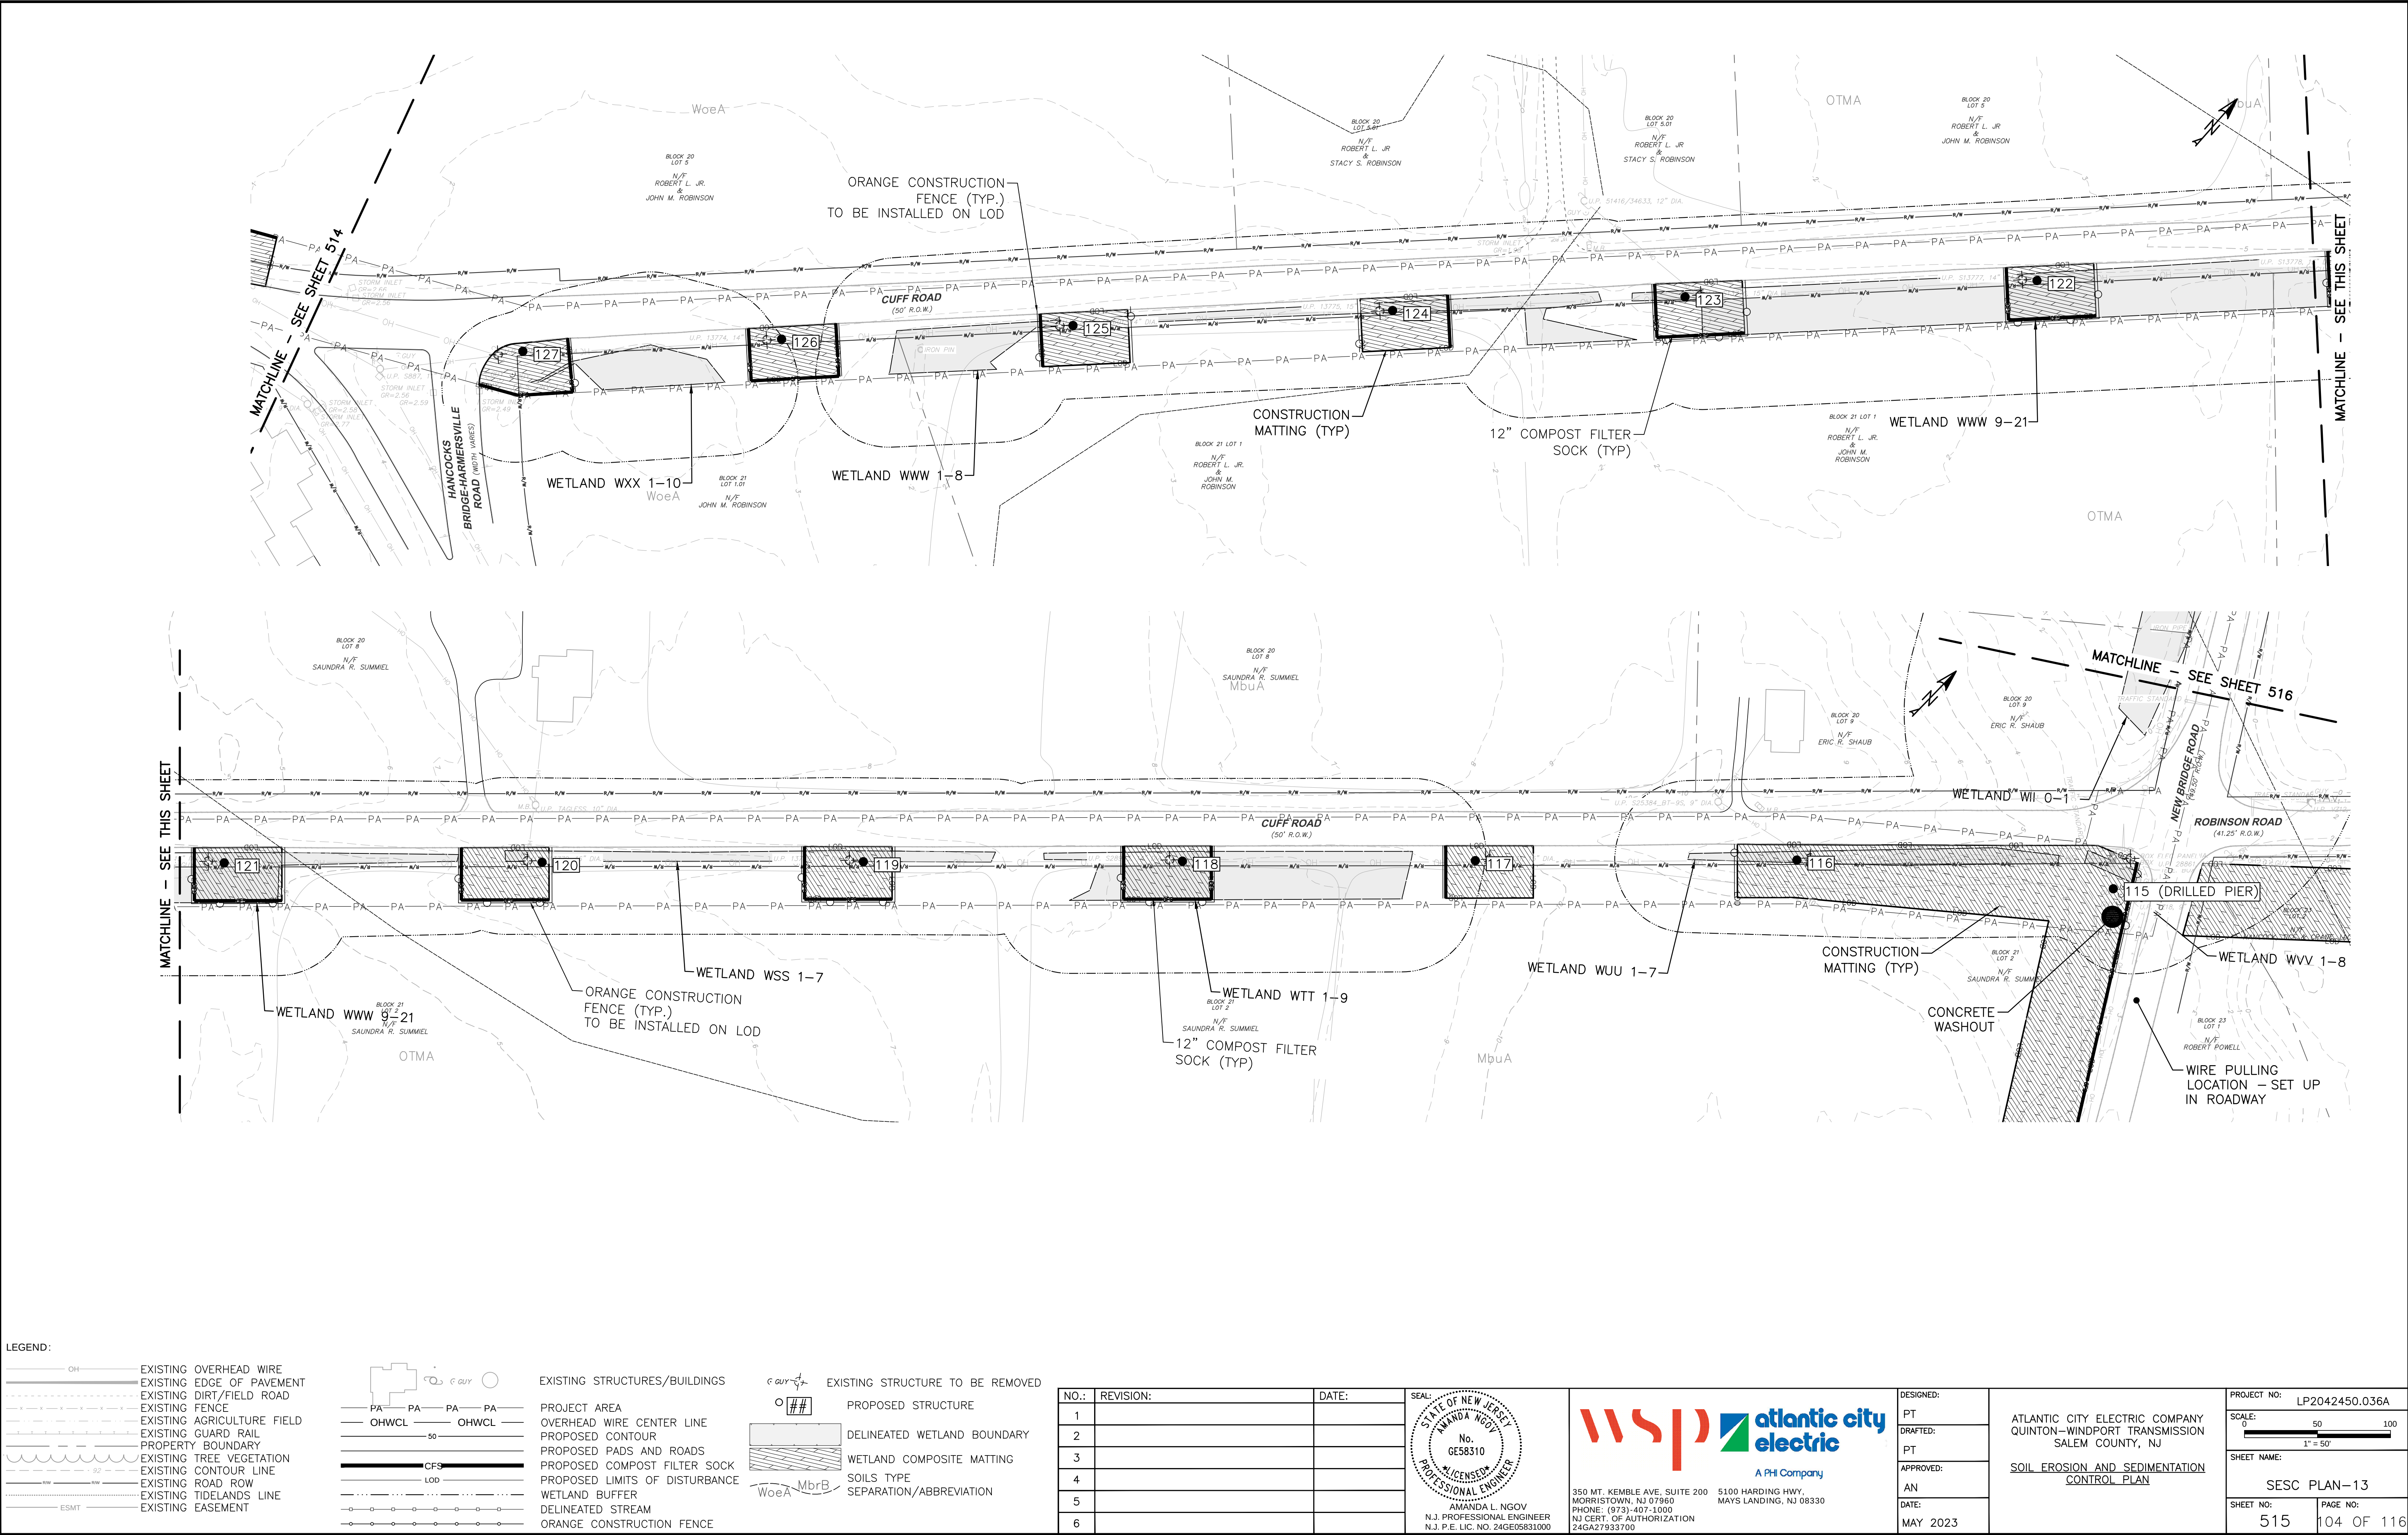

LEGEND:

OH

EXISTING OVERHEAD WIRE

---

EXISTING EDGE OF PAVEMENT

---

EXISTING DIRT/FIELD ROAD

---

EXISTING FENCE

---

EXISTING AGRICULTURE FIELD

---

EXISTING GUARD RAIL

---

PROPERTY BOUNDARY

---

EXISTING TREE VEGETATION

---

EXISTING CONTOUR LINE

---

EXISTING ROAD ROW

---

EXISTING TIDELANDS LINE

---

EXISTING EASEMENT

PA PA PA PA

PROJECT AREA

OHWCL OHWCL

OVERHEAD WIRE CENTER LINE

---

PROPOSED CONTOUR

---

PROPOSED PADS AND ROADS

---

PROPOSED COMPOST FILTER SOCK

---

PROPOSED LIMITS OF DISTURBANCE

---

WETLAND BUFFER

---

DELINEATED STREAM

---

ORANGE CONSTRUCTION FENCE

---

EXISTING STRUCTURES/BUILDINGS

---

EXISTING STRUCTURE TO BE REMOVED

---

PROPOSED STRUCTURE

---

DELINEATED WETLAND BOUNDARY

---

WETLAND COMPOSITE MATTING

---

SOILS TYPE SEPARATION/ABBREVIATION

| NO.: | REVISION: | DATE: |
|------|-----------|-------|
| 1    |           |       |
| 2    |           |       |
| 3    |           |       |
| 4    |           |       |
| 5    |           |       |
| 6    |           |       |

SEAL

STATE OF NEW JERSEY

AMANDA L. NGOV

No.

GE58310

PROFESSIONAL ENGINEER

N.J. PROFESSIONAL ENGINEER

N.J. P.E. LIC. NO. 24GE05831000

WSP

atlantic city electric

A Phil Company

350 MT. KEMBLE AVE, SUITE 200  
MORRISTOWN, NJ 07960  
PHONE: (973)-407-1000  
NJ CERT. OF AUTHORIZATION  
24GA27933700

5100 HARDING HWY.  
MAYS LANDING, NJ 08330

DESIGNED:

PT

DRAFTED:

PT

APPROVED:

AN

DATE:

MAY 2023

ATLANTIC CITY ELECTRIC COMPANY  
QUINTON-WINDPORT TRANSMISSION  
SALEM COUNTY, NJ

SOIL EROSION AND SEDIMENTATION  
CONTROL PLAN

PROJECT NO:

LP2042450.036A

SCALE:

0 50 100  
1" = 50'

SHEET NAME:

SESC PLAN-13


SHEET NO:

515

PAGE NO:

104 OF 116



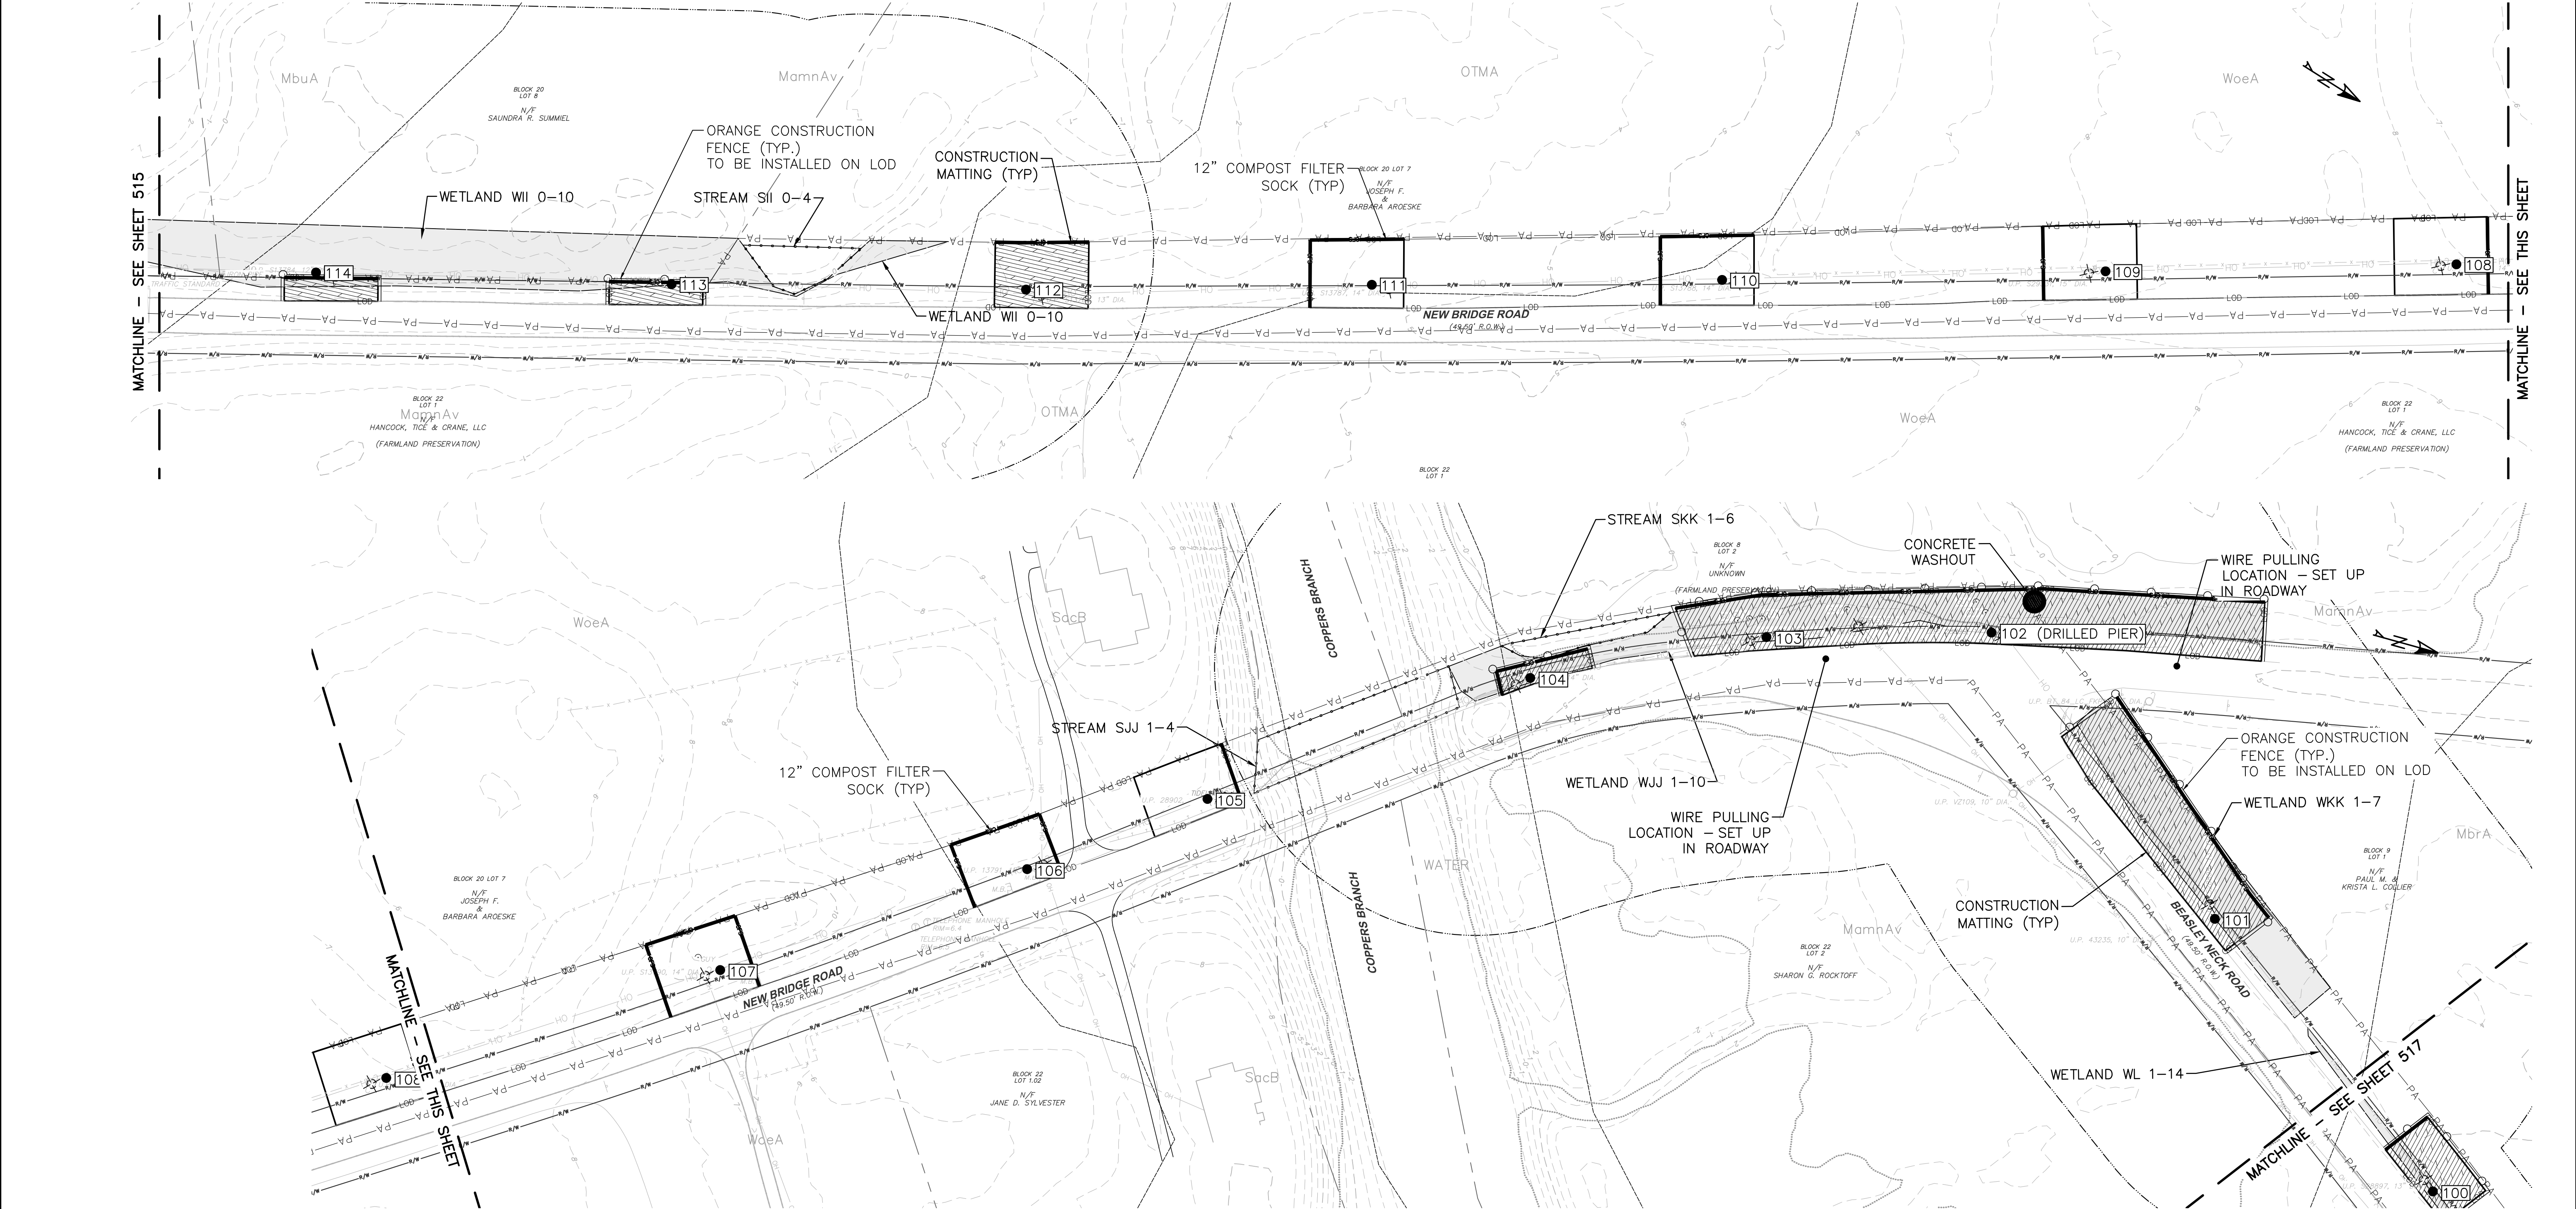

LEGEND:

|  |                            |  |                                |  |                                  |
|--|----------------------------|--|--------------------------------|--|----------------------------------|
|  | EXISTING OVERHEAD WIRE     |  | EXISTING STRUCTURES/BUILDINGS  |  | EXISTING STRUCTURE TO BE REMOVED |
|  | EXISTING EDGE OF PAVEMENT  |  | PROJECT AREA                   |  | PROPOSED STRUCTURE               |
|  | EXISTING DIRT/FIELD ROAD   |  | OVERHEAD WIRE CENTER LINE      |  | DELINEATED WETLAND BOUNDARY      |
|  | EXISTING FENCE             |  | PROPOSED CONTOUR               |  | WETLAND COMPOSITE MATTING        |
|  | EXISTING AGRICULTURE FIELD |  | PROPOSED PADS AND ROADS        |  | SOILS TYPE                       |
|  | EXISTING GUARD RAIL        |  | PROPOSED COMPOST FILTER SOCK   |  | WETLAND COMPOSITE MATTING        |
|  | PROPERTY BOUNDARY          |  | PROPOSED LIMITS OF DISTURBANCE |  | SEPARATION/ABBREVIATION          |
|  | EXISTING TREE VEGETATION   |  | WETLAND BUFFER                 |  |                                  |
|  | EXISTING CONTOUR LINE      |  | DELINEATED STREAM              |  |                                  |
|  | EXISTING ROAD ROW          |  | ORANGE CONSTRUCTION FENCE      |  |                                  |
|  | EXISTING TIDELANDS LINE    |  |                                |  |                                  |
|  | EXISTING EASEMENT          |  |                                |  |                                  |

| NO.: | REVISION: | DATE: |
|------|-----------|-------|
| 1    |           |       |
| 2    |           |       |
| 3    |           |       |
| 4    |           |       |
| 5    |           |       |
| 6    |           |       |

SEAL: STATE OF NEW JERSEY  
AMANDA L. NGOV  
No. GE58310  
LICENSED PROFESSIONAL ENGINEER  
N.J. PROFESSIONAL ENGINEER  
N.J. P.E. LIC. NO. 24GE05831000


**wsp** **atlantic city electric**  
A PHI Company  
350 MT. KEMBLE AVE, SUITE 200 MORRISTOWN, NJ 07960  
PHONE: (973)-407-1000  
NJ CERT. OF AUTHORIZATION 24GA27933700  
5100 HARDING HWY. MAYS LANDING, NJ 08330

|           |          |
|-----------|----------|
| DESIGNED: | PT       |
| DRAFTED:  | PT       |
| APPROVED: | AN       |
| DATE:     | MAY 2023 |

ATLANTIC CITY ELECTRIC COMPANY  
QUINTON-WINDPORT TRANSMISSION  
SALEM COUNTY, NJ  
SOIL EROSION AND SEDIMENTATION  
CONTROL PLAN

|                             |                     |
|-----------------------------|---------------------|
| PROJECT NO: LP2042450.036A  |                     |
| SCALE: 0 50 100<br>1" = 50' |                     |
| SHEET NAME: SESC PLAN-14    |                     |
| SHEET NO: 516               | PAGE NO: 105 OF 116 |



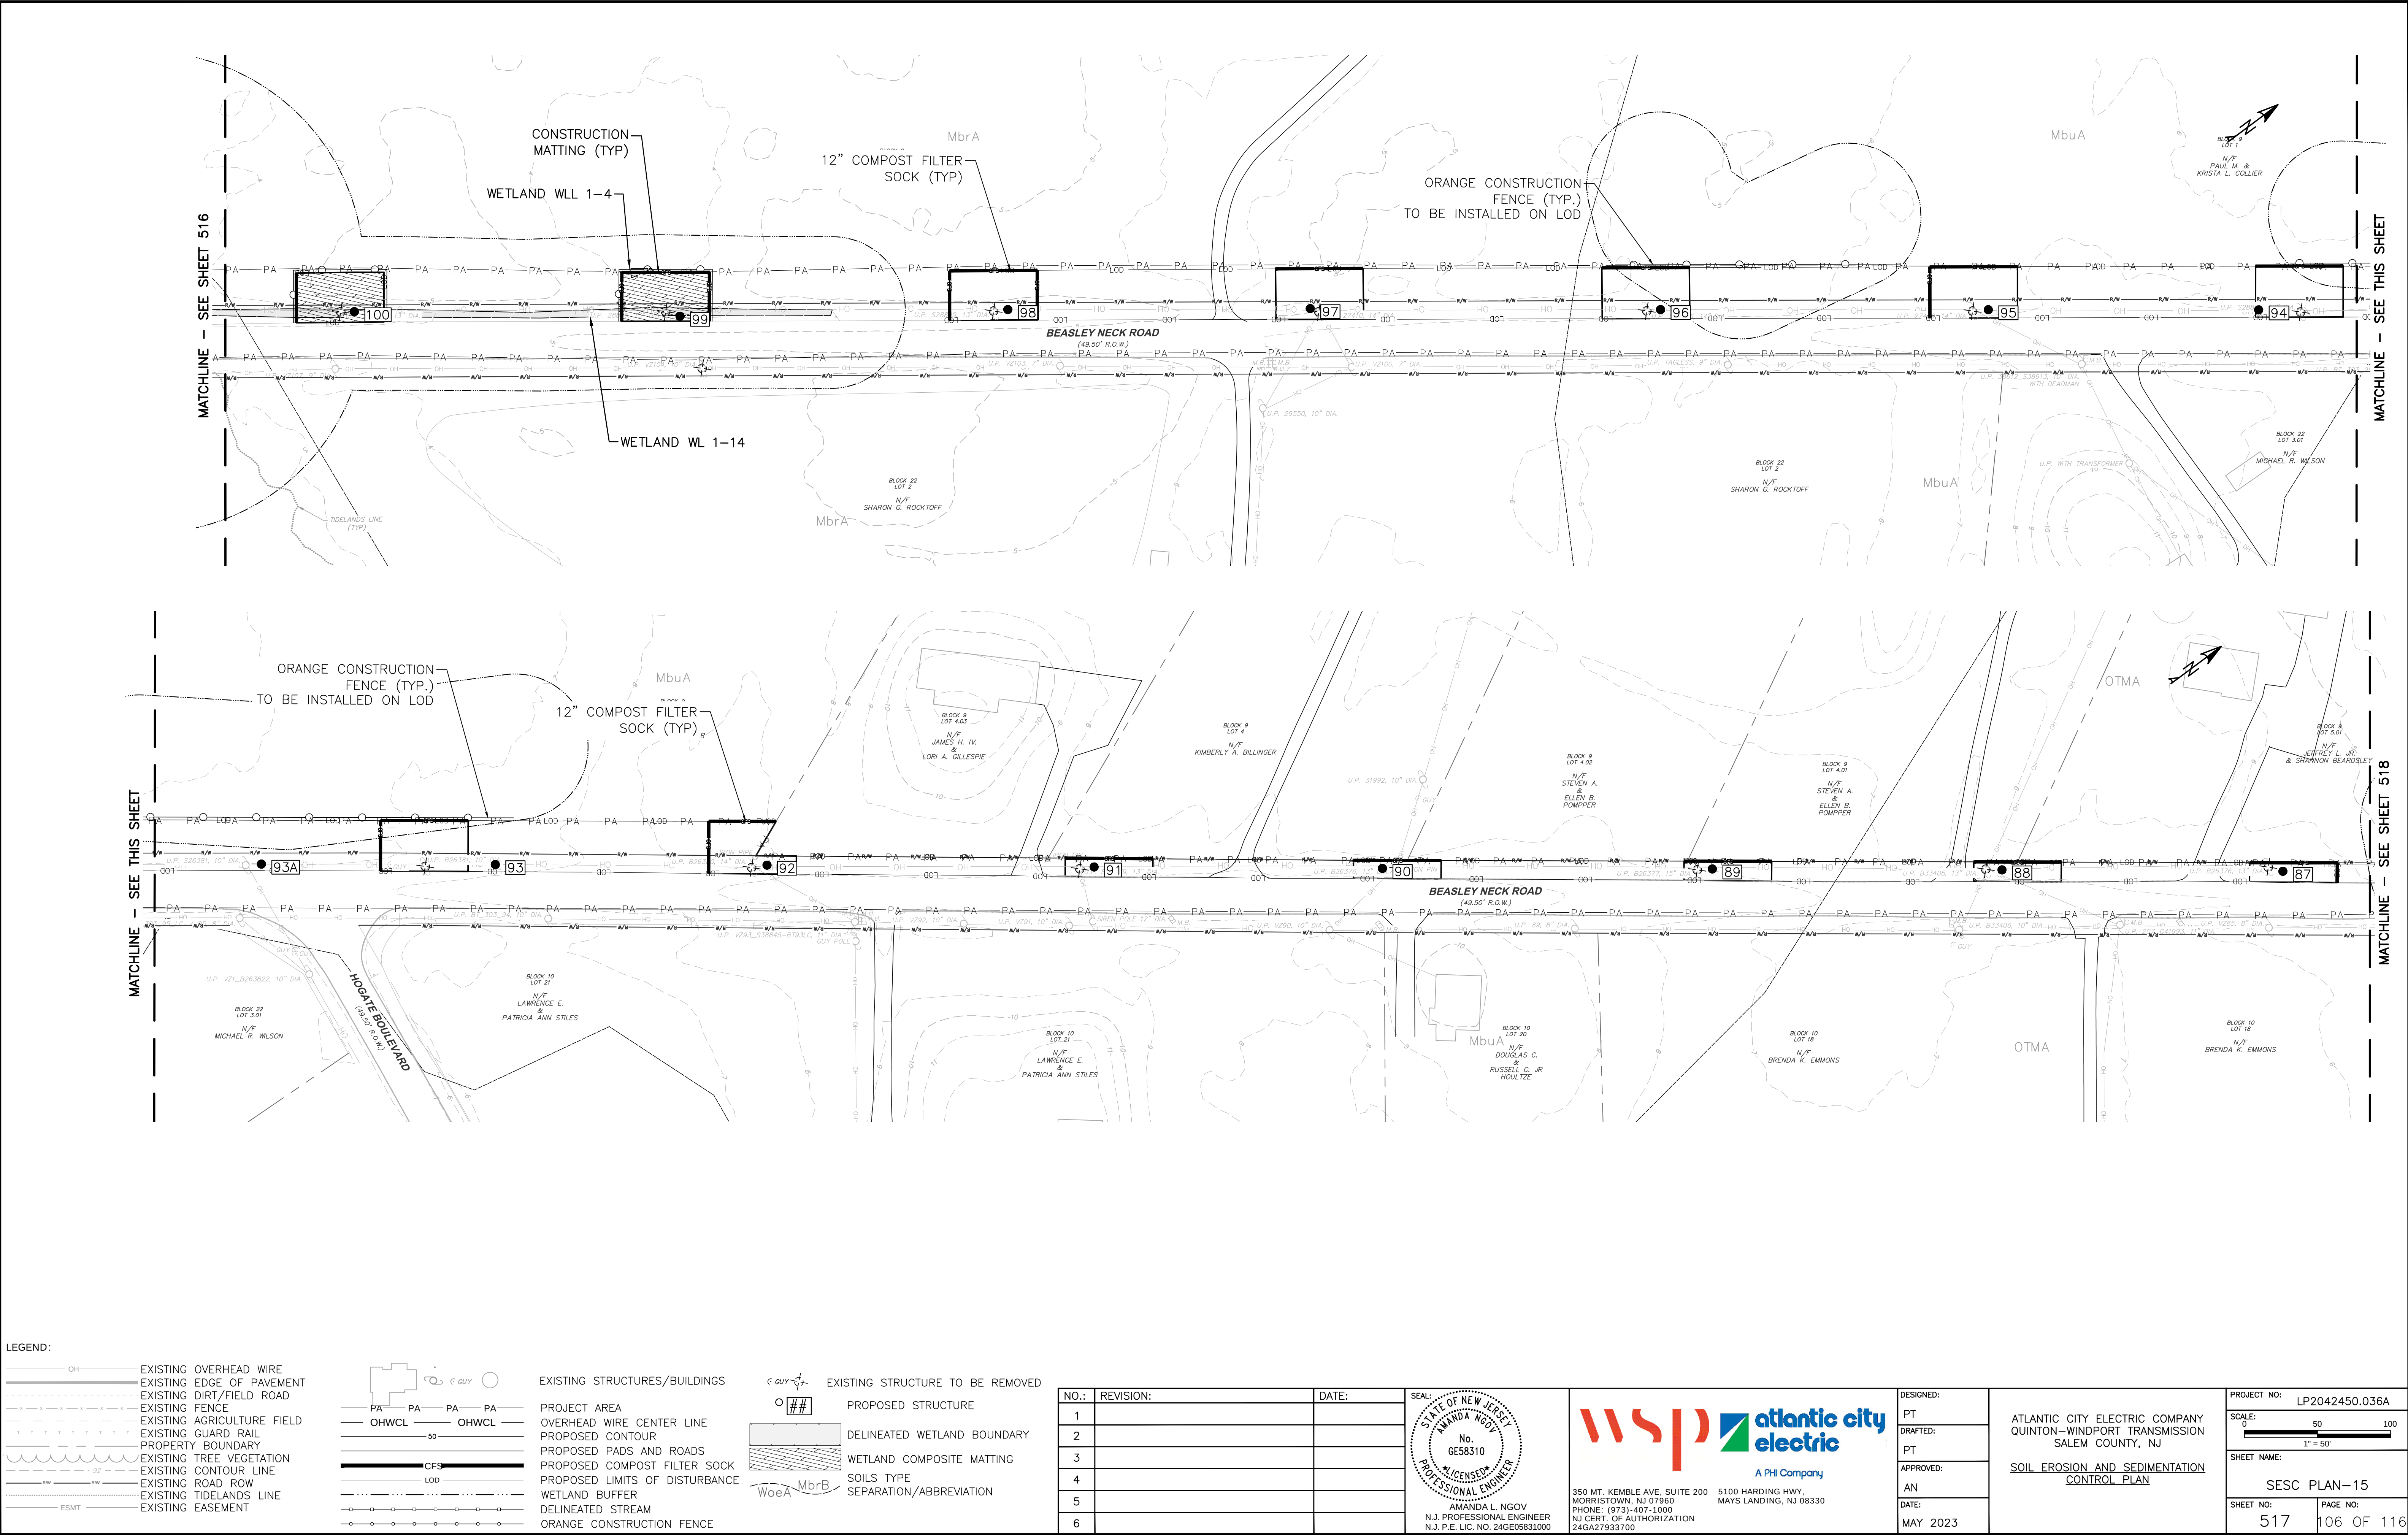

LEGEND:

|  |                                  |  |     |
|--|----------------------------------|--|-----|
|  | EXISTING OVERHEAD WIRE           |  | GUY |
|  | EXISTING EDGE OF PAVEMENT        |  | OH  |
|  | EXISTING DIRT/FIELD ROAD         |  | PA  |
|  | EXISTING FENCE                   |  | OH  |
|  | EXISTING AGRICULTURE FIELD       |  | PA  |
|  | EXISTING GUARD RAIL              |  | OH  |
|  | PROPERTY BOUNDARY                |  | PA  |
|  | EXISTING TREE VEGETATION         |  | OH  |
|  | EXISTING CONTOUR LINE            |  | PA  |
|  | EXISTING ROAD ROW                |  | OH  |
|  | EXISTING TIDELANDS LINE          |  | PA  |
|  | EXISTING EASEMENT                |  | OH  |
|  | PROJECT AREA                     |  | OH  |
|  | OVERHEAD WIRE CENTER LINE        |  | PA  |
|  | PROPOSED CONTOUR                 |  | OH  |
|  | PROPOSED PADS AND ROADS          |  | PA  |
|  | PROPOSED COMPOST FILTER SOCK     |  | OH  |
|  | PROPOSED LIMITS OF DISTURBANCE   |  | PA  |
|  | WETLAND BUFFER                   |  | OH  |
|  | DELINEATED STREAM                |  | PA  |
|  | ORANGE CONSTRUCTION FENCE        |  | OH  |
|  | EXISTING STRUCTURES/BUILDINGS    |  | PA  |
|  | EXISTING STRUCTURE TO BE REMOVED |  | OH  |
|  | PROPOSED STRUCTURE               |  | PA  |
|  | DELINEATED WETLAND BOUNDARY      |  | OH  |
|  | WETLAND COMPOSITE MATTING        |  | PA  |
|  | SOILS TYPE                       |  | OH  |
|  | SEPARATION/ABBREVIATION          |  | PA  |

| NO.: | REVISION: | DATE: |
|------|-----------|-------|
| 1    |           |       |
| 2    |           |       |
| 3    |           |       |
| 4    |           |       |
| 5    |           |       |
| 6    |           |       |

SEAL: STATE OF NEW JERSEY  
AMANDA L. NGOV  
No. GE58310  
LICENSED PROFESSIONAL ENGINEER  
N.J. PROFESSIONAL ENGINEER  
N.J. P.E. LIC. NO. 24GE05831000



**wsp** **atlantic city electric**  
A Phil Company  
350 MT. KEMBLE AVE, SUITE 200  
MORRISTOWN, NJ 07960  
PHONE: (973)-407-1000  
NJ CERT. OF AUTHORIZATION 24GA27933700  
5100 HARDING HWY.  
MAYS LANDING, NJ 08330

|           |          |
|-----------|----------|
| DESIGNED: | PT       |
| DRAFTED:  | PT       |
| APPROVED: | AN       |
| DATE:     | MAY 2023 |

ATLANTIC CITY ELECTRIC COMPANY  
QUINTON-WINDPORT TRANSMISSION  
SALEM COUNTY, NJ  
SOIL EROSION AND SEDIMENTATION  
CONTROL PLAN

|                             |                     |
|-----------------------------|---------------------|
| PROJECT NO: LP2042450.036A  |                     |
| SCALE: 0 50 100<br>1" = 50' |                     |
| SHEET NAME: SESC PLAN-15    |                     |
| SHEET NO: 517               | PAGE NO: 106 OF 116 |



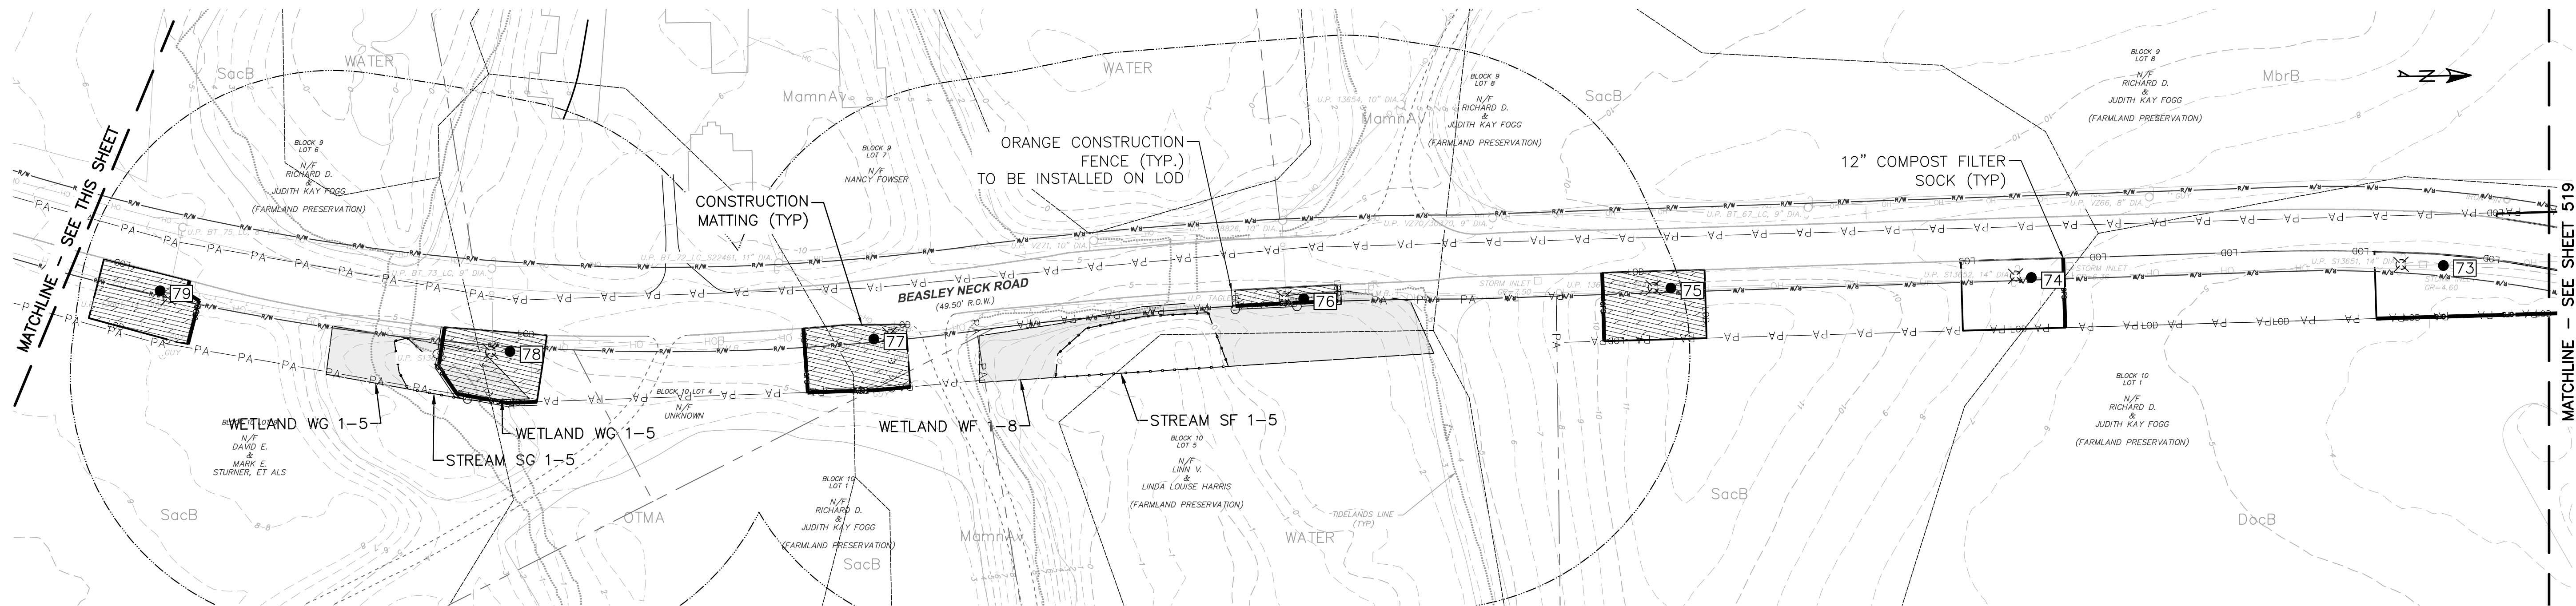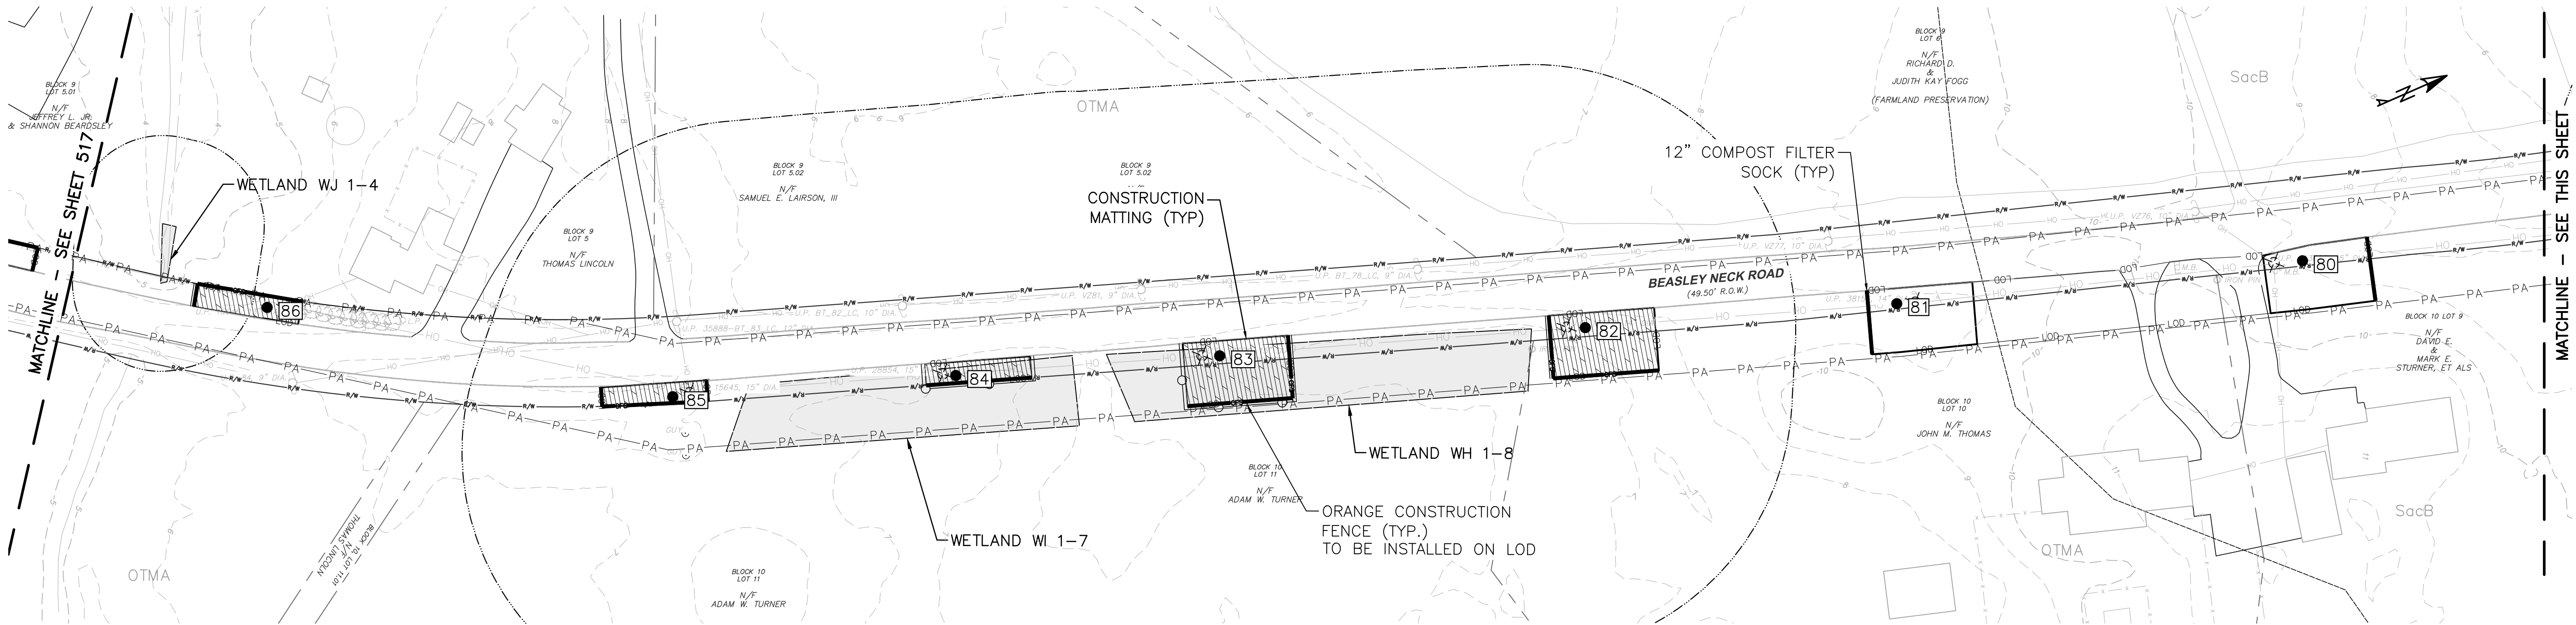


LEGEND:

- OH ——— EXISTING OVERHEAD WIRE
- EXISTING EDGE OF PAVEMENT
- EXISTING DIRT/FIELD ROAD
- - - - - EXISTING FENCE
- x - x - x - EXISTING AGRICULTURE FIELD
- - - - - EXISTING GUARD RAIL
- - - - - PROPERTY BOUNDARY
- - - - - EXISTING TREE VEGETATION
- - - - - EXISTING CONTOUR LINE
- - - - - EXISTING ROAD ROW
- - - - - EXISTING TIDELANDS LINE
- - - - - EXISTING EASEMENT
- PA — PA — PA — PA — PROJECT AREA
- OHWC — OHWC — OVERHEAD WIRE CENTER LINE
- 50 — 50 — PROPOSED CONTOUR
- 100 — 100 — PROPOSED PADS AND ROADS
- CFG — CFG — PROPOSED COMPOST FILTER SOCK
- LOD — LOD — PROPOSED LIMITS OF DISTURBANCE
- Wetland Buffer — Wetland Buffer — WETLAND BUFFER
- Delineated Stream — Delineated Stream — DELINEATED STREAM
- Orange Construction Fence — Orange Construction Fence — ORANGE CONSTRUCTION FENCE

- EXISTING STRUCTURES/BUILDINGS
- EXISTING STRUCTURE TO BE REMOVED
- PROPOSED STRUCTURE
- DELINEATED WETLAND BOUNDARY
- WETLAND COMPOSITE MATTING
- SOILS TYPE SEPARATION/ABBREVIATION

| NO.: | REVISION: | DATE: |
|------|-----------|-------|
| 1    |           |       |
| 2    |           |       |
| 3    |           |       |
| 4    |           |       |
| 5    |           |       |
| 6    |           |       |

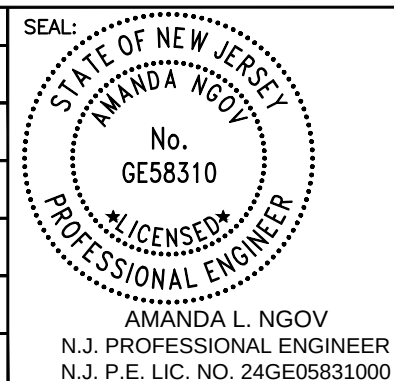

**wsp** **atlantic city electric**  
A Phil Company

350 MT. KEMBLE AVE, SUITE 200  
MORRISTOWN, NJ 07960  
PHONE: (973)-407-1000  
NJ CERT. OF AUTHORIZATION  
24GA27933700



5100 HARDING HWY.  
MAYS LANDING, NJ 08330

|           |          |
|-----------|----------|
| DESIGNED: | PT       |
| DRAFTED:  | PT       |
| APPROVED: | AN       |
| DATE:     | MAY 2023 |

ATLANTIC CITY ELECTRIC COMPANY  
QUINTON-WINDPORT TRANSMISSION  
SALEM COUNTY, NJ  
**SOIL EROSION AND SEDIMENTATION  
CONTROL PLAN**

|                             |                     |
|-----------------------------|---------------------|
| PROJECT NO: LP2042450.036A  |                     |
| SCALE: 0 50 100<br>1" = 50' |                     |
| SHEET NAME: SESC PLAN-16    |                     |
| SHEET NO: 518               | PAGE NO: 107 OF 116 |



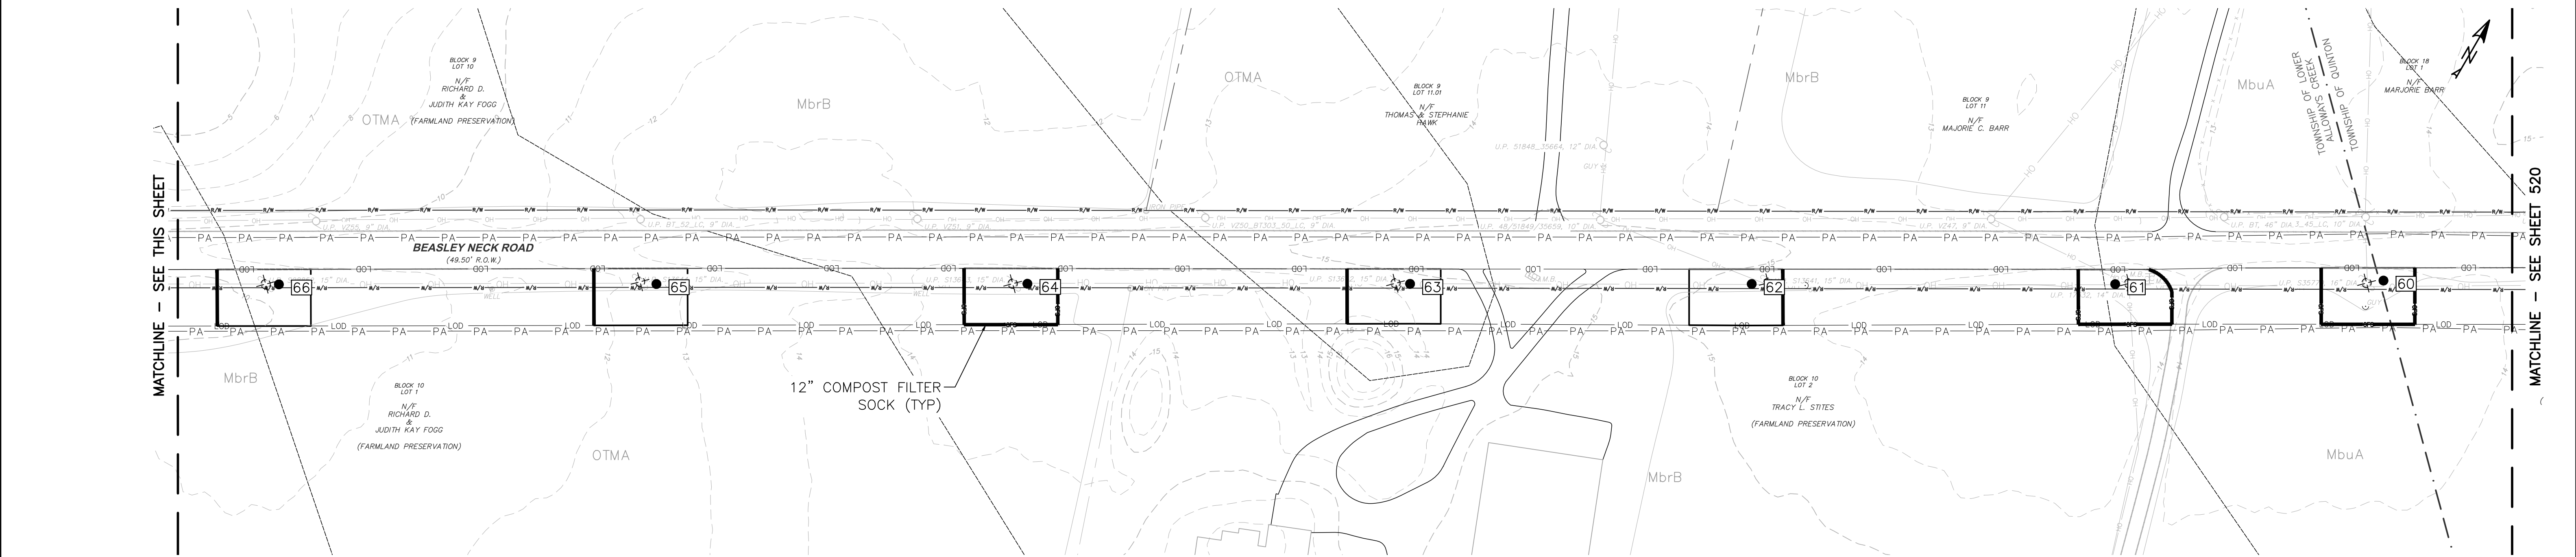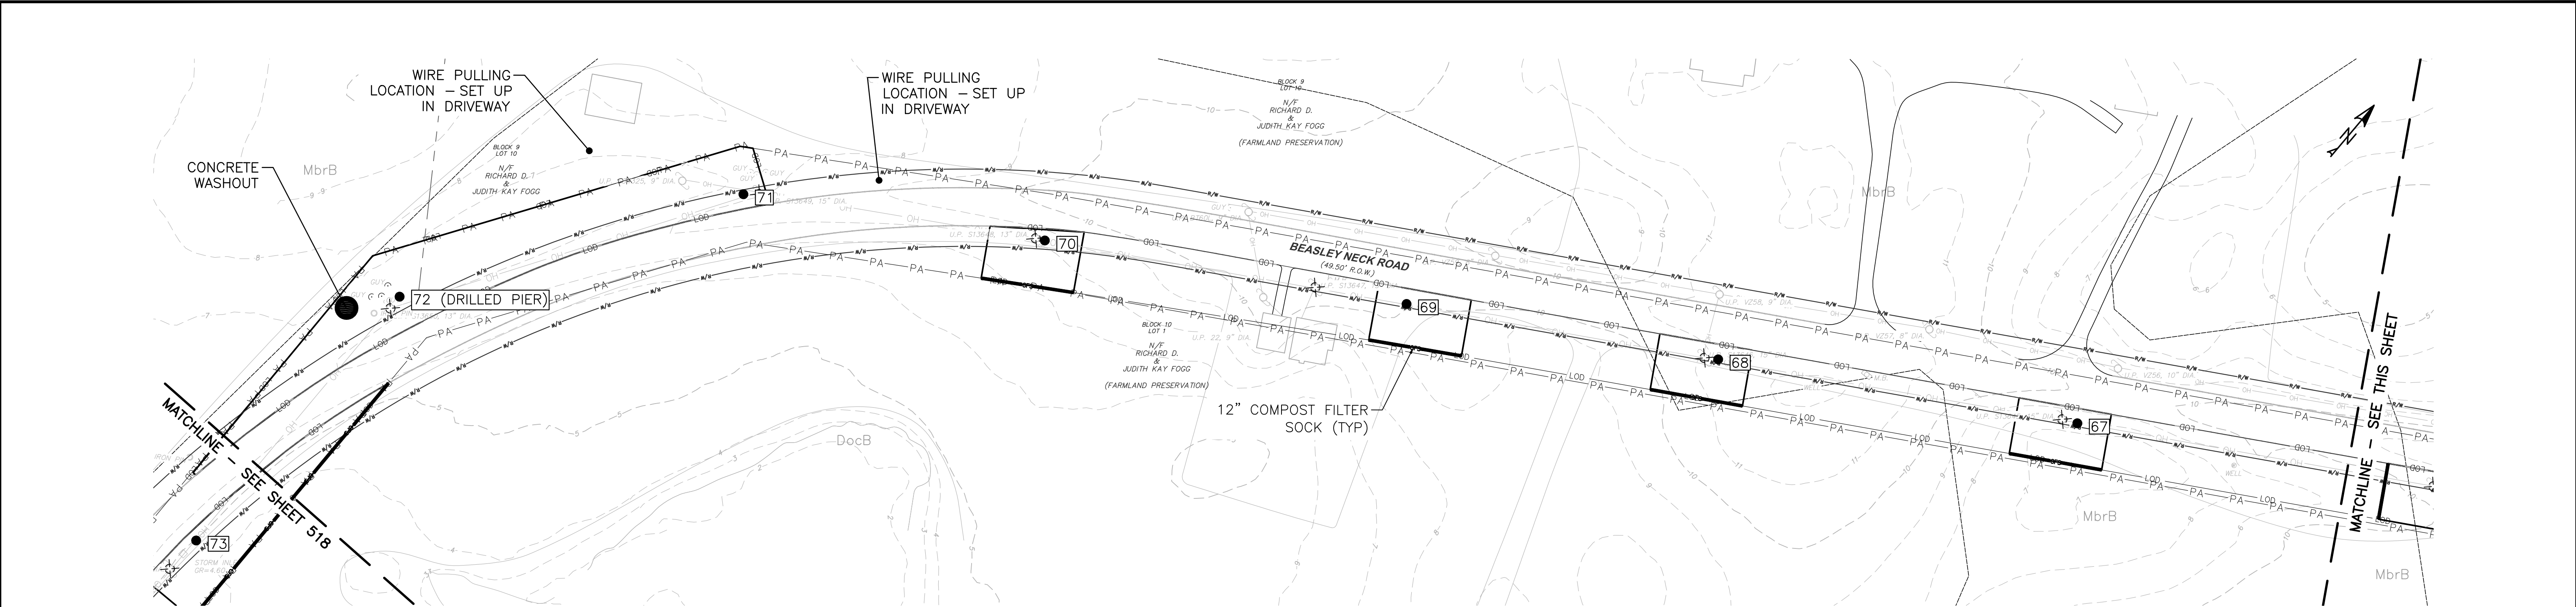

LEGEND:

|     |                            |                                |     |                                  |
|-----|----------------------------|--------------------------------|-----|----------------------------------|
| OH  | EXISTING OVERHEAD WIRE     | EXISTING STRUCTURES/BUILDINGS  | GUY | EXISTING STRUCTURE TO BE REMOVED |
| --- | EXISTING EDGE OF PAVEMENT  | PROJECT AREA                   | ##  | PROPOSED STRUCTURE               |
| --- | EXISTING DIRT/FIELD ROAD   | OVERHEAD WIRE CENTER LINE      |     |                                  |
| --- | EXISTING FENCE             | PROPOSED CONTOUR               |     |                                  |
| --- | EXISTING AGRICULTURE FIELD | PROPOSED PADS AND ROADS        |     |                                  |
| --- | EXISTING GUARD RAIL        | PROPOSED COMPOST FILTER SOCK   |     |                                  |
| --- | PROPERTY BOUNDARY          | PROPOSED LIMITS OF DISTURBANCE |     |                                  |
| --- | EXISTING TREE VEGETATION   | WETLAND BUFFER                 |     |                                  |
| --- | EXISTING CONTOUR LINE      | DELINEATED STREAM              |     |                                  |
| --- | EXISTING ROAD ROW          | ORANGE CONSTRUCTION FENCE      |     |                                  |
| --- | EXISTING TIDELANDS LINE    |                                |     |                                  |
| --- | EXISTING EASEMENT          |                                |     |                                  |

| NO. | REVISION: | DATE: |
|-----|-----------|-------|
| 1   |           |       |
| 2   |           |       |
| 3   |           |       |
| 4   |           |       |
| 5   |           |       |
| 6   |           |       |

SEAL: STATE OF NEW JERSEY  
AMANDA L. NGOV  
No. GE58310  
LICENSED PROFESSIONAL ENGINEER  
N.J. PROFESSIONAL ENGINEER  
N.J. P.E. LIC. NO. 24GE05831000



**wsp** **atlantic city electric**  
A PHIL Company  
350 MT. KEMBLE AVE, SUITE 200  
MORRISTOWN, NJ 07960  
PHONE: (973)-407-1000  
NJ CERT. OF AUTHORIZATION  
24GA27933700  
5100 HARDING HWY.  
MAYS LANDING, NJ 08330

|           |          |
|-----------|----------|
| DESIGNED: | PT       |
| DRAFTED:  | PT       |
| APPROVED: | AN       |
| DATE:     | MAY 2023 |

ATLANTIC CITY ELECTRIC COMPANY  
QUINTON-WINDPORT TRANSMISSION  
SALEM COUNTY, NJ  
**SOIL EROSION AND SEDIMENTATION  
CONTROL PLAN**

|                             |                     |
|-----------------------------|---------------------|
| PROJECT NO: LP2042450.036A  |                     |
| SCALE: 0 50 100<br>1" = 50' |                     |
| SHEET NAME: SESC PLAN-17    |                     |
| SHEET NO: 519               | PAGE NO: 108 OF 116 |



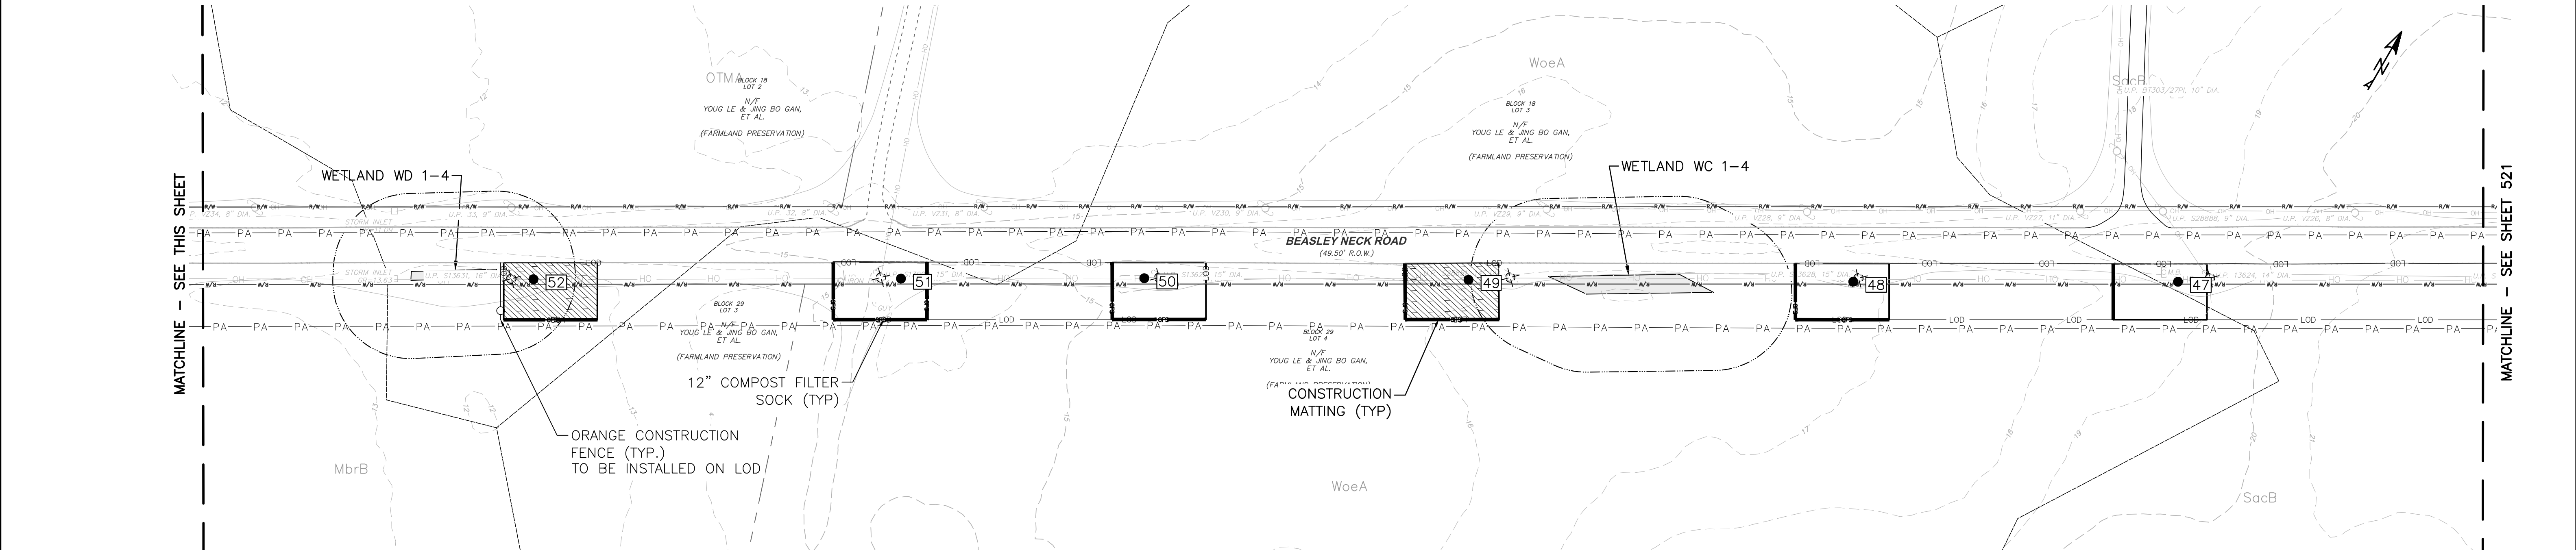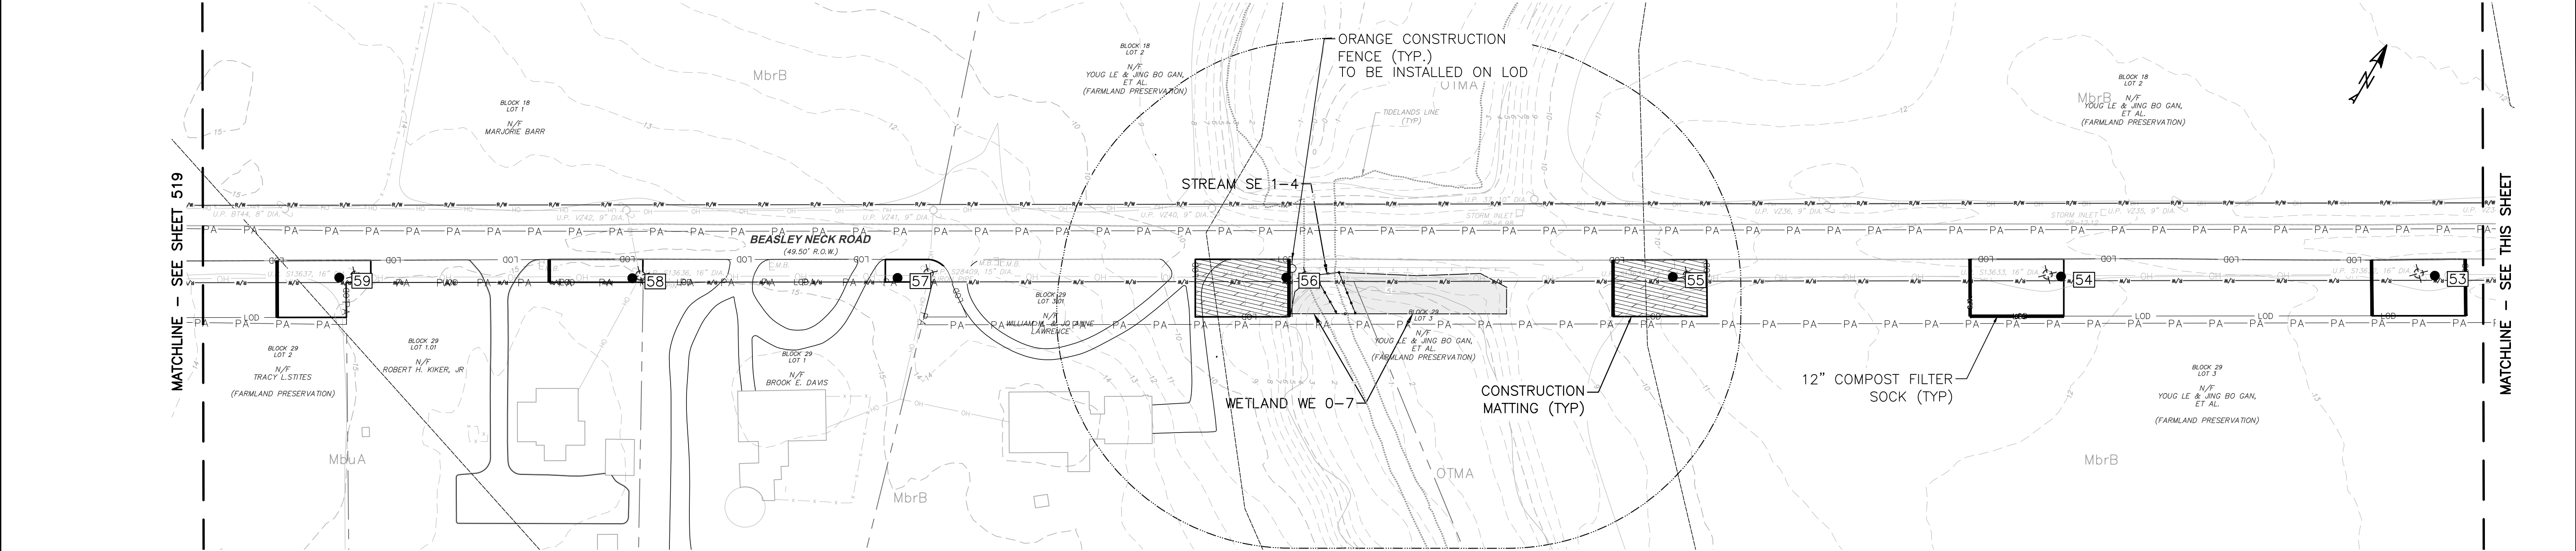

LEGEND:

- |    |                            |                                |                                  |
|----|----------------------------|--------------------------------|----------------------------------|
| OH | EXISTING OVERHEAD WIRE     | EXISTING STRUCTURES/BUILDINGS  | EXISTING STRUCTURE TO BE REMOVED |
| PA | EXISTING EDGE OF PAVEMENT  | PROJECT AREA                   | PROPOSED STRUCTURE               |
| PA | EXISTING DIRT/FIELD ROAD   | OVERHEAD WIRE CENTER LINE      |                                  |
| PA | EXISTING FENCE             | PROPOSED CONTOUR               |                                  |
| PA | EXISTING AGRICULTURE FIELD | PROPOSED PADS AND ROADS        | DELINEATED WETLAND BOUNDARY      |
| PA | EXISTING GUARD RAIL        | PROPOSED COMPOST FILTER SOCK   | WETLAND COMPOSITE MATTING        |
| PA | PROPERTY BOUNDARY          | PROPOSED LIMITS OF DISTURBANCE | SOILS TYPE                       |
| PA | EXISTING TREE VEGETATION   | WETLAND BUFFER                 | SEPARATION/ABBREVIATION          |
| PA | EXISTING CONTOUR LINE      | DELINEATED STREAM              |                                  |
| PA | EXISTING ROAD ROW          | ORANGE CONSTRUCTION FENCE      |                                  |
| PA | EXISTING TIDELANDS LINE    |                                |                                  |
| PA | EXISTING EASEMENT          |                                |                                  |

| NO.: | REVISION: | DATE: |
|------|-----------|-------|
| 1    |           |       |
| 2    |           |       |
| 3    |           |       |
| 4    |           |       |
| 5    |           |       |
| 6    |           |       |

SEAL: STATE OF NEW JERSEY  
AMANDA L. NGOV  
No. GE58310  
LICENSED PROFESSIONAL ENGINEER  
N.J. PROFESSIONAL ENGINEER  
N.J. P.E. LIC. NO. 24GE05831000


**wsp** **atlantic city electric**  
A Phil Company  
350 MT. KEMBLE AVE, SUITE 200  
MORRISTOWN, NJ 07960  
PHONE: (973)-407-1000  
NJ CERT. OF AUTHORIZATION  
24GA27933700  
5100 HARDING HWY.  
MAYS LANDING, NJ 08330

|           |          |
|-----------|----------|
| DESIGNED: | PT       |
| DRAFTED:  | PT       |
| APPROVED: | AN       |
| DATE:     | MAY 2023 |

ATLANTIC CITY ELECTRIC COMPANY  
QUINTON-WINDPORT TRANSMISSION  
SALEM COUNTY, NJ  
SOIL EROSION AND SEDIMENTATION  
CONTROL PLAN

|                             |                     |
|-----------------------------|---------------------|
| PROJECT NO: LP2042450.036A  |                     |
| SCALE: 0 50 100<br>1" = 50' |                     |
| SHEET NAME: SESC PLAN-18    |                     |
| SHEET NO: 520               | PAGE NO: 109 OF 116 |



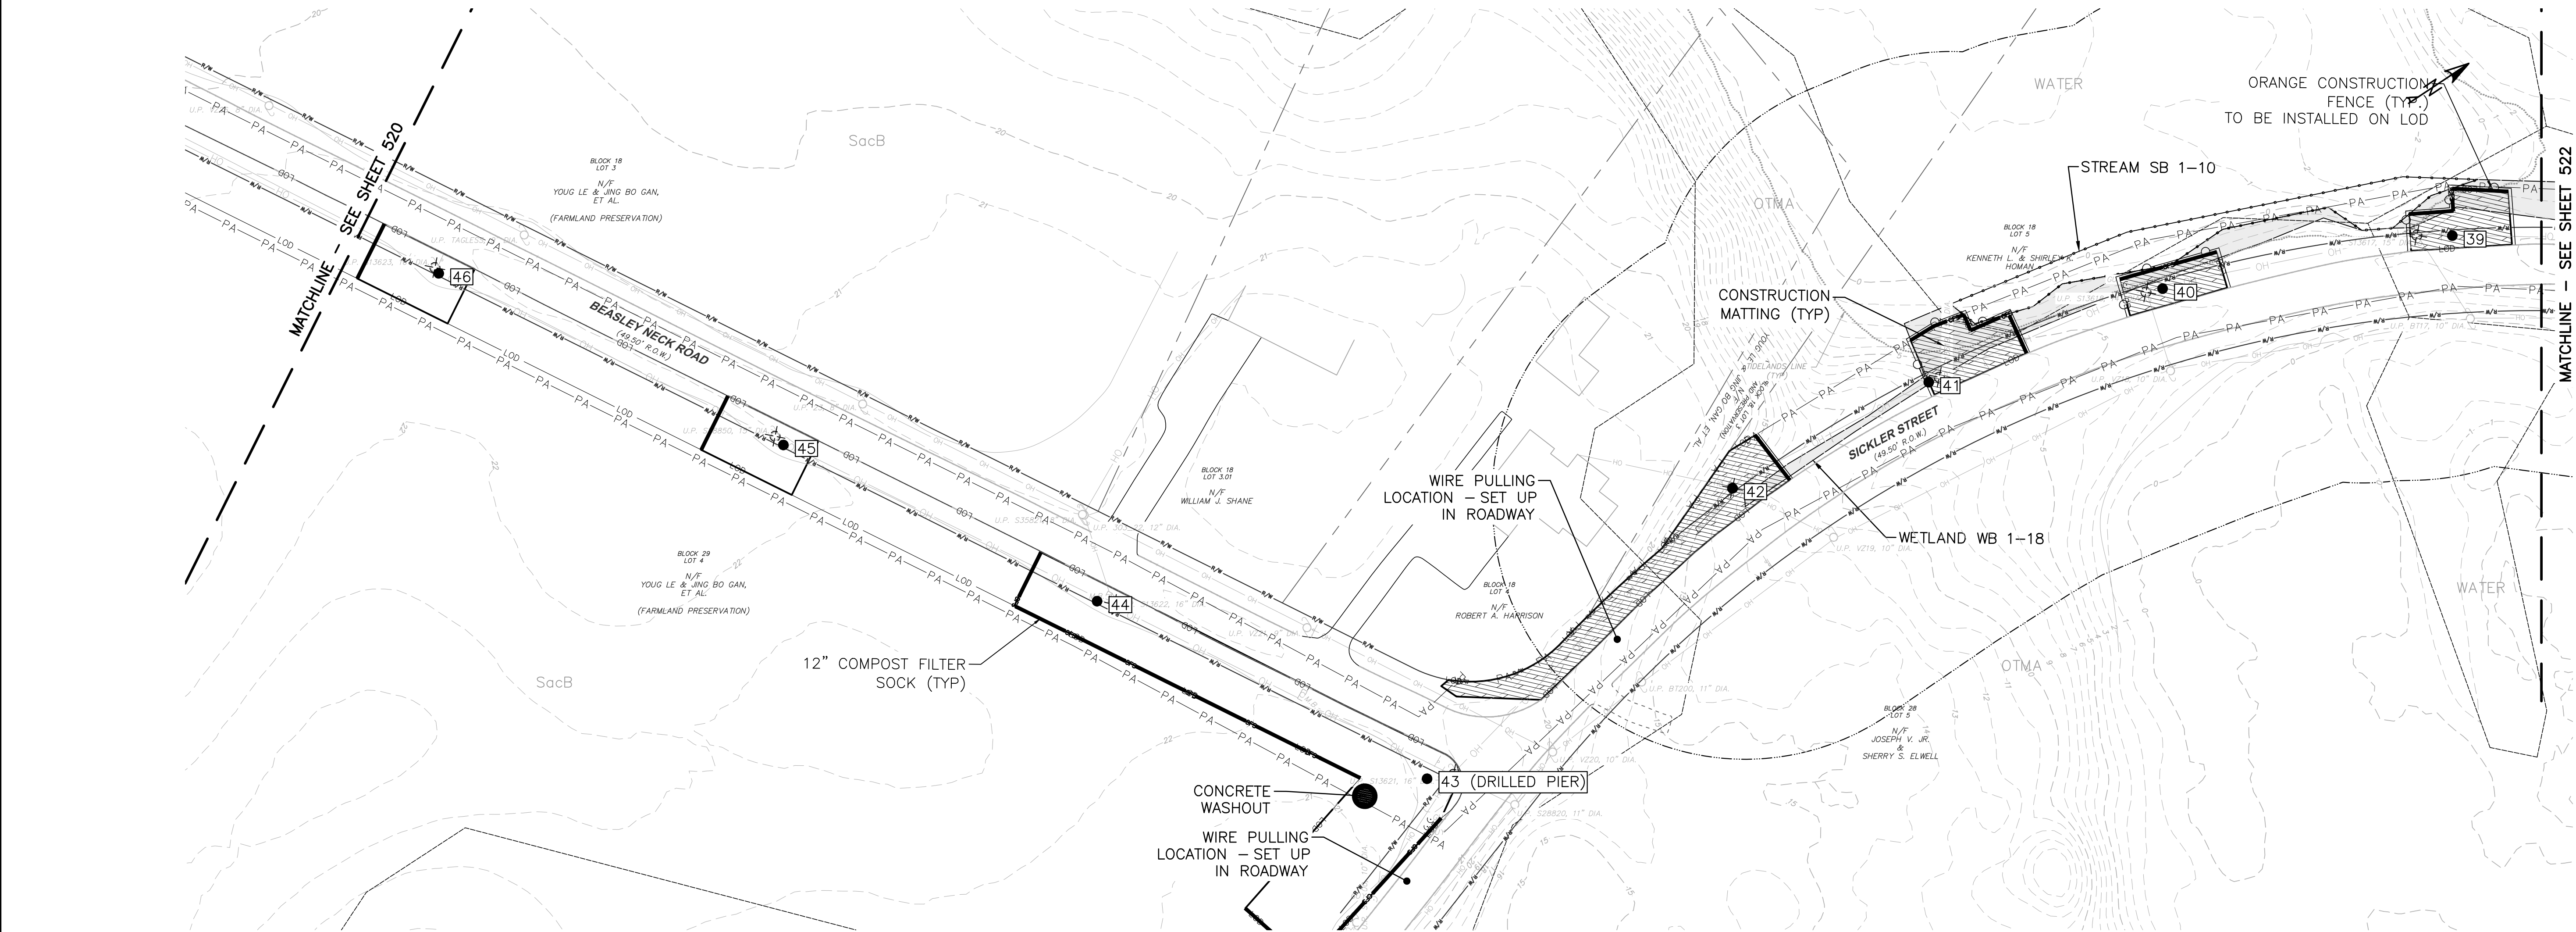

LEGEND:

|  |                                |  |                                    |
|--|--------------------------------|--|------------------------------------|
|  | EXISTING OVERHEAD WIRE         |  | EXISTING STRUCTURE TO BE REMOVED   |
|  | EXISTING EDGE OF PAVEMENT      |  | PROPOSED STRUCTURE                 |
|  | EXISTING DIRT/FIELD ROAD       |  | DELINEATED WETLAND BOUNDARY        |
|  | EXISTING FENCE                 |  | WETLAND COMPOSITE MATTING          |
|  | EXISTING AGRICULTURE FIELD     |  | SOILS TYPE SEPARATION/ABBREVIATION |
|  | EXISTING GUARD RAIL            |  |                                    |
|  | PROPERTY BOUNDARY              |  |                                    |
|  | EXISTING TREE VEGETATION       |  |                                    |
|  | EXISTING CONTOUR LINE          |  |                                    |
|  | EXISTING ROAD ROW              |  |                                    |
|  | EXISTING TIDELANDS LINE        |  |                                    |
|  | EXISTING EASEMENT              |  |                                    |
|  | PROJECT AREA                   |  |                                    |
|  | OVERHEAD WIRE CENTER LINE      |  |                                    |
|  | PROPOSED CONTOUR               |  |                                    |
|  | PROPOSED PADS AND ROADS        |  |                                    |
|  | PROPOSED COMPOST FILTER SOCK   |  |                                    |
|  | PROPOSED LIMITS OF DISTURBANCE |  |                                    |
|  | WETLAND BUFFER                 |  |                                    |
|  | DELINEATED STREAM              |  |                                    |
|  | ORANGE CONSTRUCTION FENCE      |  |                                    |

| NO.: | REVISION: | DATE: |
|------|-----------|-------|
| 1    |           |       |
| 2    |           |       |
| 3    |           |       |
| 4    |           |       |
| 5    |           |       |
| 6    |           |       |

SEAL: STATE OF NEW JERSEY  
AMANDA L. NGOV  
No. GE58310  
LICENSED PROFESSIONAL ENGINEER  
N.J. PROFESSIONAL ENGINEER  
N.J. P.E. LIC. NO. 24GE05831000



**wsp** **atlantic city electric**  
A PHI Company  
350 MT. KEMBLE AVE, SUITE 200 MORRISTOWN, NJ 07960  
PHONE: (973)-407-1000  
NJ CERT. OF AUTHORIZATION 24GA27933700  
5100 HARDING HWY. MAYS LANDING, NJ 08330

|                |
|----------------|
| DESIGNED: PT   |
| DRAFTED: PT    |
| APPROVED: AN   |
| DATE: MAY 2023 |

ATLANTIC CITY ELECTRIC COMPANY  
QUINTON-WINDPORT TRANSMISSION  
SALEM COUNTY, NJ  
**SOIL EROSION AND SEDIMENTATION  
CONTROL PLAN**

|                             |                     |
|-----------------------------|---------------------|
| PROJECT NO: LP2042450.036A  |                     |
| SCALE: 0 50 100<br>1" = 50' |                     |
| SHEET NAME: SESC PLAN-19    |                     |
| SHEET NO: 521               | PAGE NO: 110 OF 116 |



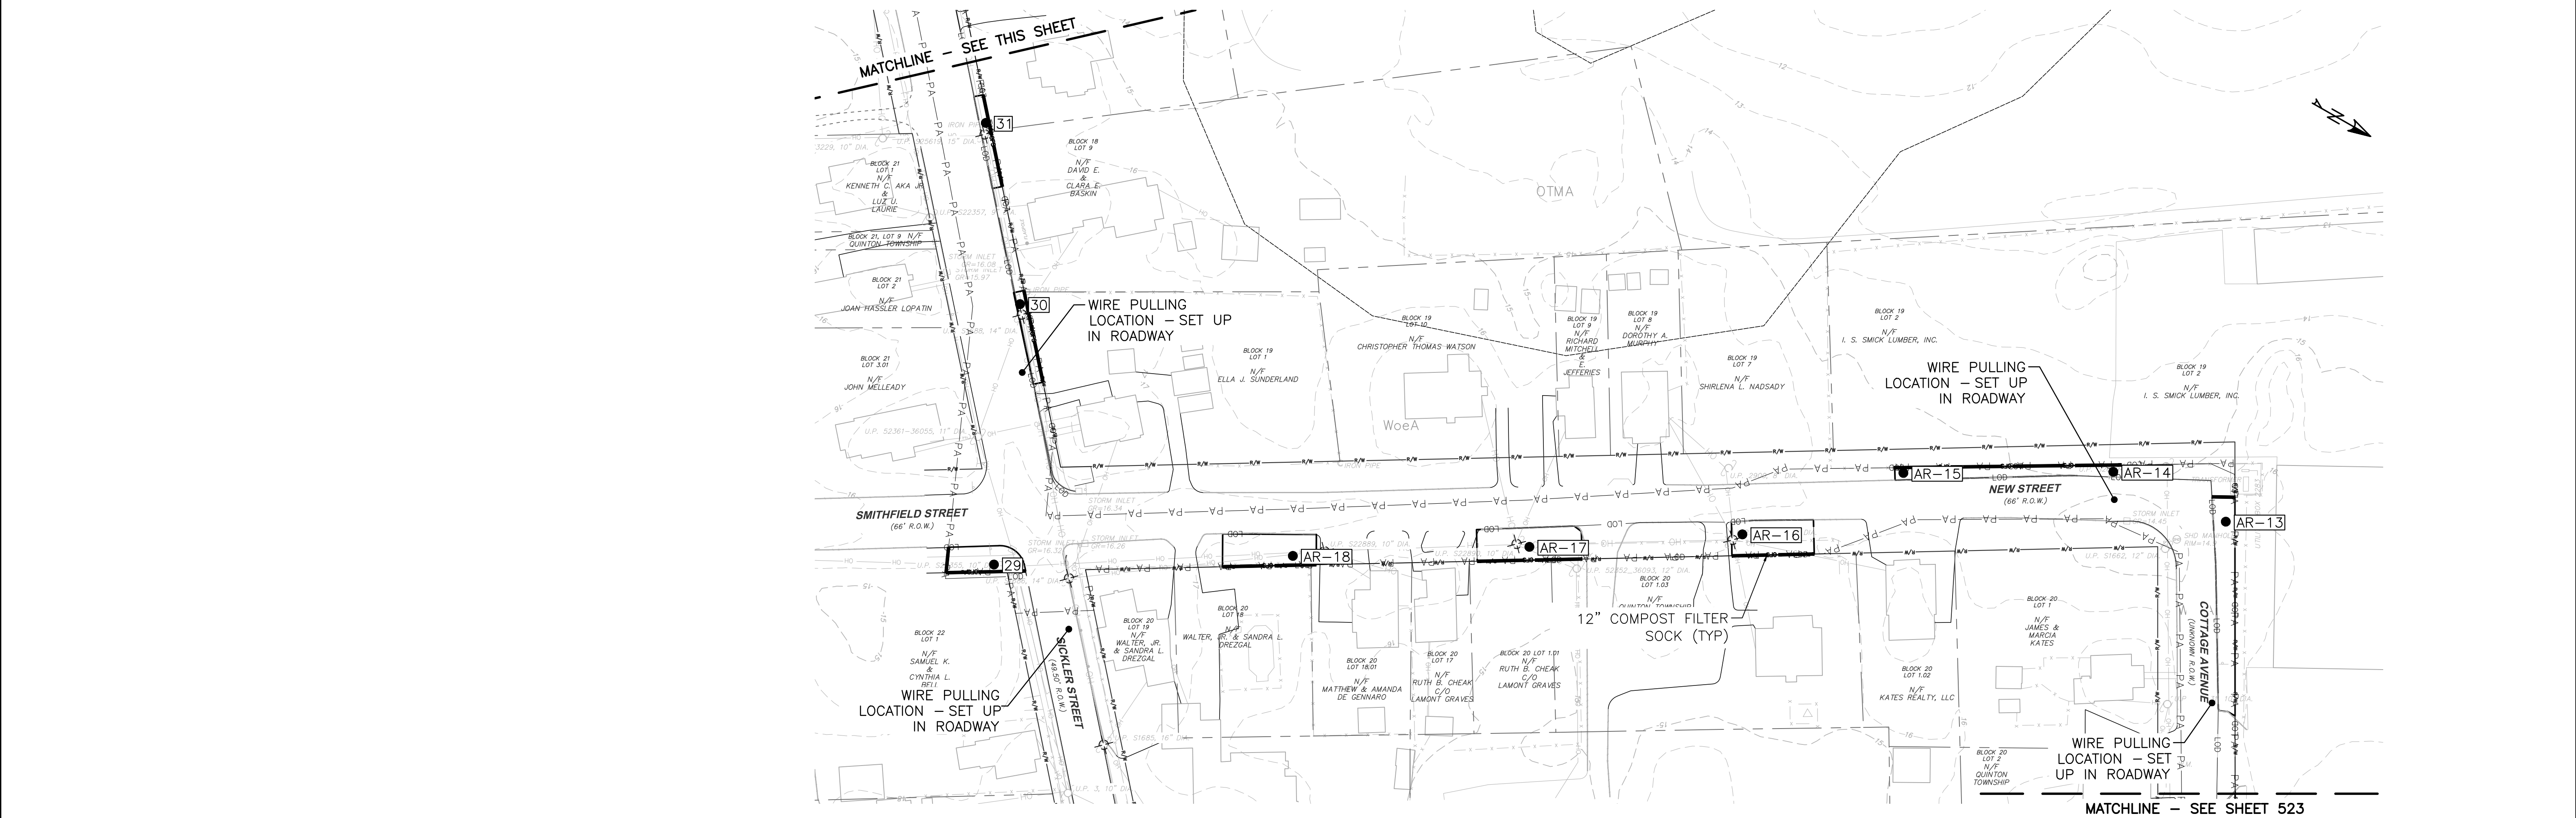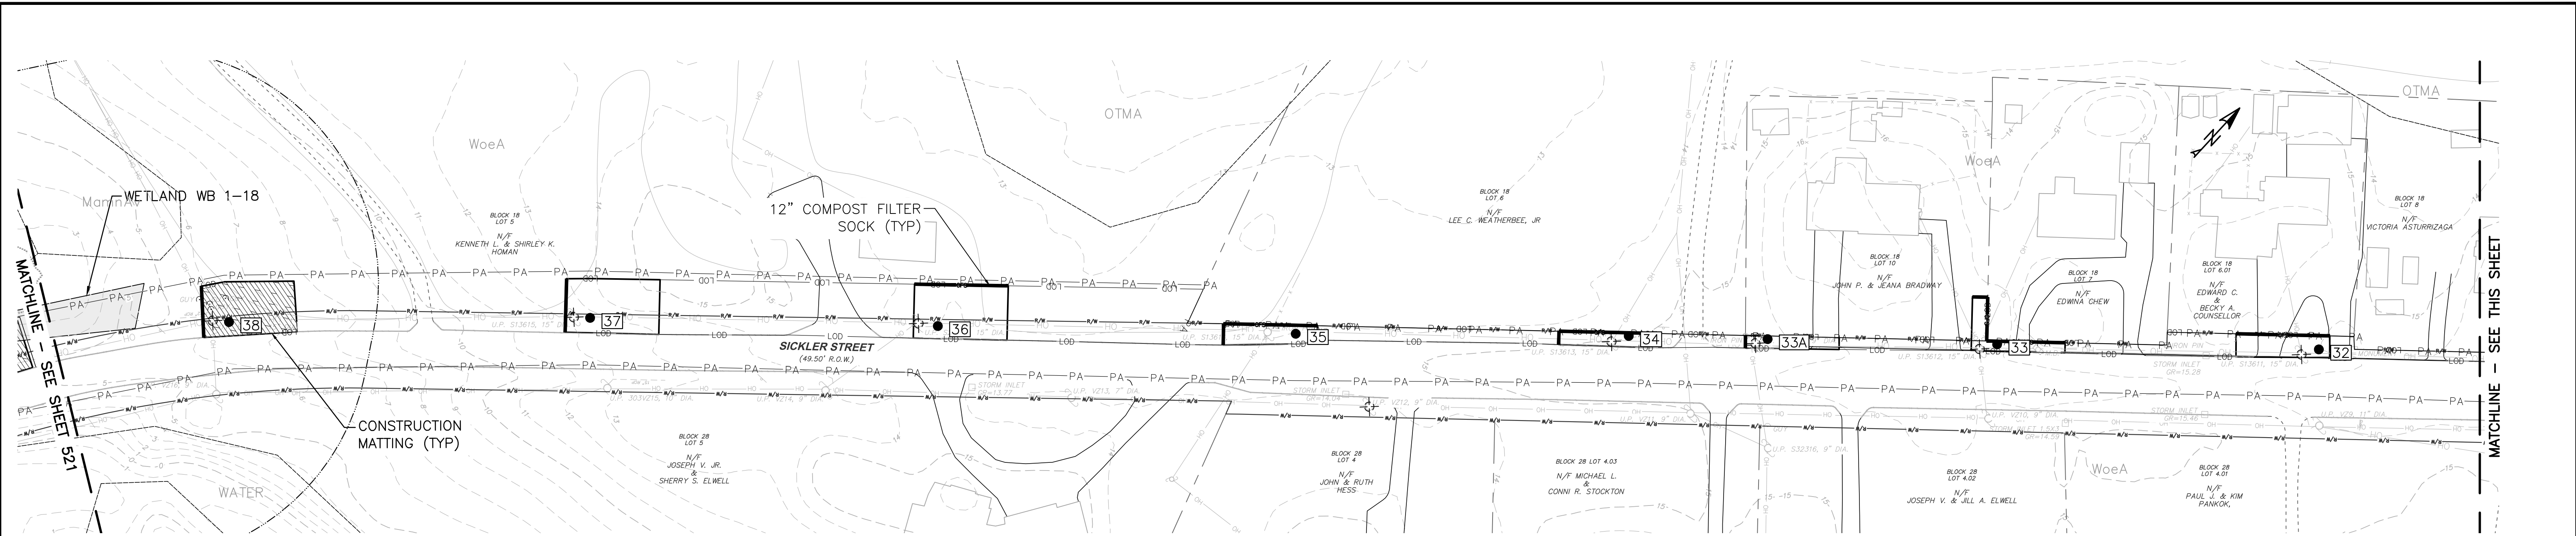

LEGEND:

- |  |                            |  |                                |
|--|----------------------------|--|--------------------------------|
|  | EXISTING OVERHEAD WIRE     |  | PROJECT AREA                   |
|  | EXISTING EDGE OF PAVEMENT  |  | OVERHEAD WIRE CENTER LINE      |
|  | EXISTING DIRT/FIELD ROAD   |  | PROPOSED CONTOUR               |
|  | EXISTING FENCE             |  | PROPOSED PADS AND ROADS        |
|  | EXISTING AGRICULTURE FIELD |  | PROPOSED COMPOST FILTER SOCK   |
|  | EXISTING GUARD RAIL        |  | PROPOSED LIMITS OF DISTURBANCE |
|  | PROPERTY BOUNDARY          |  | WETLAND BUFFER                 |
|  | EXISTING TREE VEGETATION   |  | DELINEATED STREAM              |
|  | EXISTING CONTOUR LINE      |  | ORANGE CONSTRUCTION FENCE      |
|  | EXISTING ROAD ROW          |  |                                |
|  | EXISTING TIDELANDS LINE    |  |                                |
|  | EXISTING EASEMENT          |  |                                |

- |  |                                    |
|--|------------------------------------|
|  | EXISTING STRUCTURE TO BE REMOVED   |
|  | PROPOSED STRUCTURE                 |
|  | DELINEATED WETLAND BOUNDARY        |
|  | WETLAND COMPOSITE MATTING          |
|  | SOILS TYPE SEPARATION/ABBREVIATION |

| NO.: | REVISION: | DATE: |
|------|-----------|-------|
| 1    |           |       |
| 2    |           |       |
| 3    |           |       |
| 4    |           |       |
| 5    |           |       |
| 6    |           |       |

SEAL: STATE OF NEW JERSEY  
No. GE58310  
AMANDA L. NGOV  
N.J. PROFESSIONAL ENGINEER  
N.J. P.E. LIC. NO. 24GE05831000


**wsp** **atlantic city electric**  
A Phil Company  
350 MT. KEMBLE AVE, SUITE 200  
MORRISTOWN, NJ 07960  
PHONE: (973)-407-1000  
NJ CERT. OF AUTHORIZATION  
24GA27933700  
5100 HARDING HWY.  
MAYS LANDING, NJ 08330

|           |          |
|-----------|----------|
| DESIGNED: | PT       |
| DRAFTED:  | PT       |
| APPROVED: | AN       |
| DATE:     | MAY 2023 |

ATLANTIC CITY ELECTRIC COMPANY  
QUINTON-WINDPORT TRANSMISSION  
SALEM COUNTY, NJ  
**SOIL EROSION AND SEDIMENTATION  
CONTROL PLAN**

|             |                      |
|-------------|----------------------|
| PROJECT NO: | LP2042450.036A       |
| SCALE:      | 0 50 100<br>1" = 50' |
| SHEET NAME: | SESC PLAN-20         |
| SHEET NO:   | 522                  |
| PAGE NO:    | 111 OF 116           |



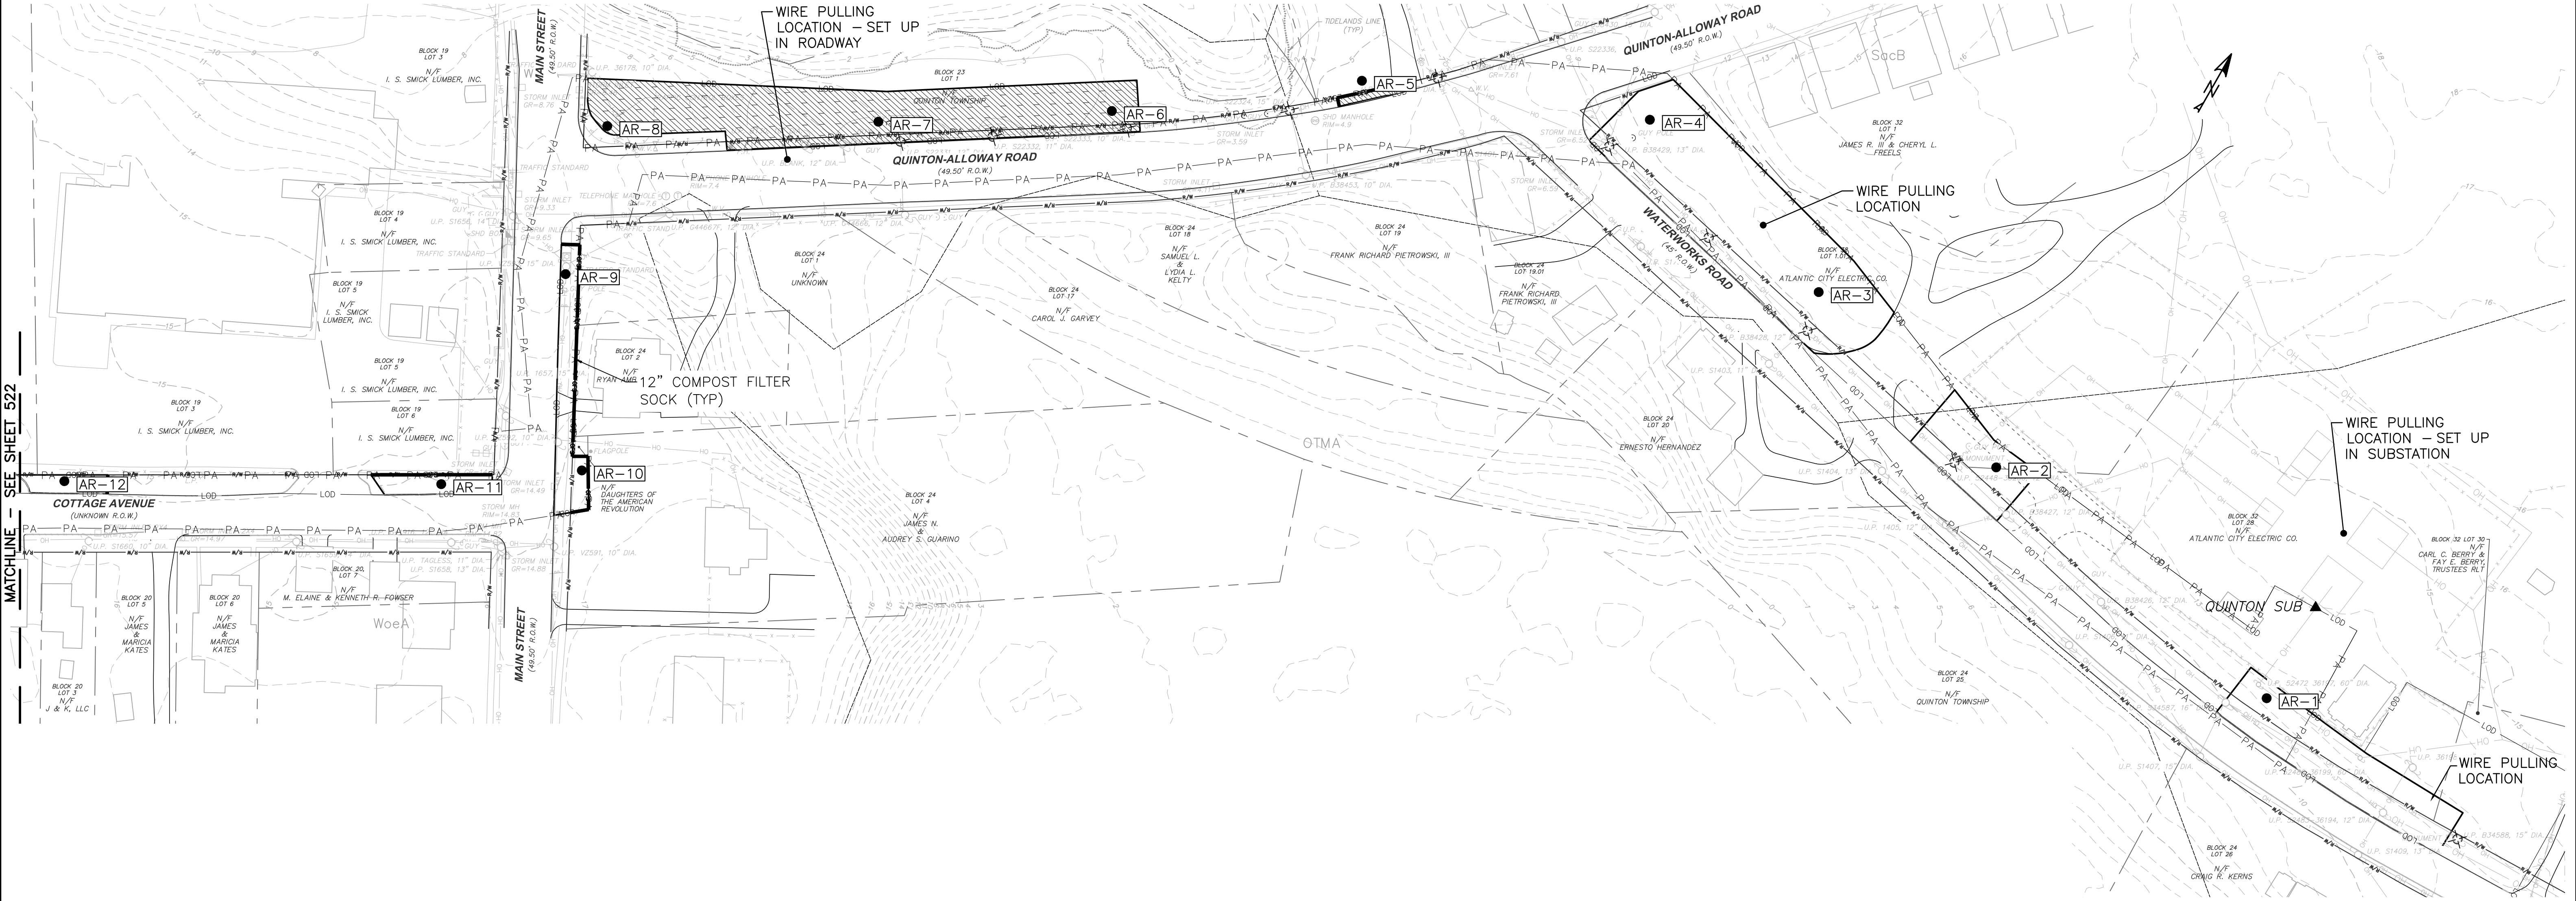

LEGEND:

|  |                            |  |                                |  |                                  |
|--|----------------------------|--|--------------------------------|--|----------------------------------|
|  | EXISTING OVERHEAD WIRE     |  | EXISTING STRUCTURES/BUILDINGS  |  | EXISTING STRUCTURE TO BE REMOVED |
|  | EXISTING EDGE OF PAVEMENT  |  | PROJECT AREA                   |  | PROPOSED STRUCTURE               |
|  | EXISTING DIRT/FIELD ROAD   |  | OVERHEAD WIRE CENTER LINE      |  | DELINEATED WETLAND BOUNDARY      |
|  | EXISTING FENCE             |  | PROPOSED CONTOUR               |  | WETLAND COMPOSITE MATTING        |
|  | EXISTING AGRICULTURE FIELD |  | PROPOSED PADS AND ROADS        |  | SOILS TYPE                       |
|  | EXISTING GUARD RAIL        |  | PROPOSED COMPOST FILTER SOCK   |  | SEPARATION/ABBREVIATION          |
|  | EXISTING AGRICULTURE FIELD |  | PROPOSED LIMITS OF DISTURBANCE |  |                                  |
|  | EXISTING TREE VEGETATION   |  | WETLAND BUFFER                 |  |                                  |
|  | EXISTING CONTOUR LINE      |  | DELINEATED STREAM              |  |                                  |
|  | EXISTING ROAD ROW          |  | ORANGE CONSTRUCTION FENCE      |  |                                  |
|  | EXISTING TIDELANDS LINE    |  |                                |  |                                  |
|  | EXISTING EASEMENT          |  |                                |  |                                  |

| NO.: | REVISION: | DATE: |
|------|-----------|-------|
| 1    |           |       |
| 2    |           |       |
| 3    |           |       |
| 4    |           |       |
| 5    |           |       |
| 6    |           |       |

SEAL: STATE OF NEW JERSEY  
AMANDA L. NGOV  
No. GE58310  
LICENSED PROFESSIONAL ENGINEER  
N.J. PROFESSIONAL ENGINEER  
N.J. P.E. LIC. NO. 24GE05831000


**wsp** **atlantic city electric**  
A Phil Company  
350 MT. KEMBLE AVE, SUITE 200 MORRISTOWN, NJ 07960  
PHONE: (973)-407-1000  
NJ CERT. OF AUTHORIZATION 24GA27933700  
5100 HARDING HWY. MAYS LANDING, NJ 08330

|                |
|----------------|
| DESIGNED: PT   |
| DRAFTED: PT    |
| APPROVED: AN   |
| DATE: MAY 2023 |

ATLANTIC CITY ELECTRIC COMPANY  
QUINTON-WINDPORT TRANSMISSION  
SALEM COUNTY, NJ  
**SOIL EROSION AND SEDIMENTATION  
CONTROL PLAN**

|                             |                     |
|-----------------------------|---------------------|
| PROJECT NO: LP2042450.036A  |                     |
| SCALE: 0 50 100<br>1" = 50' |                     |
| SHEET NAME: SESC PLAN-21    |                     |
| SHEET NO: 523               | PAGE NO: 112 OF 116 |



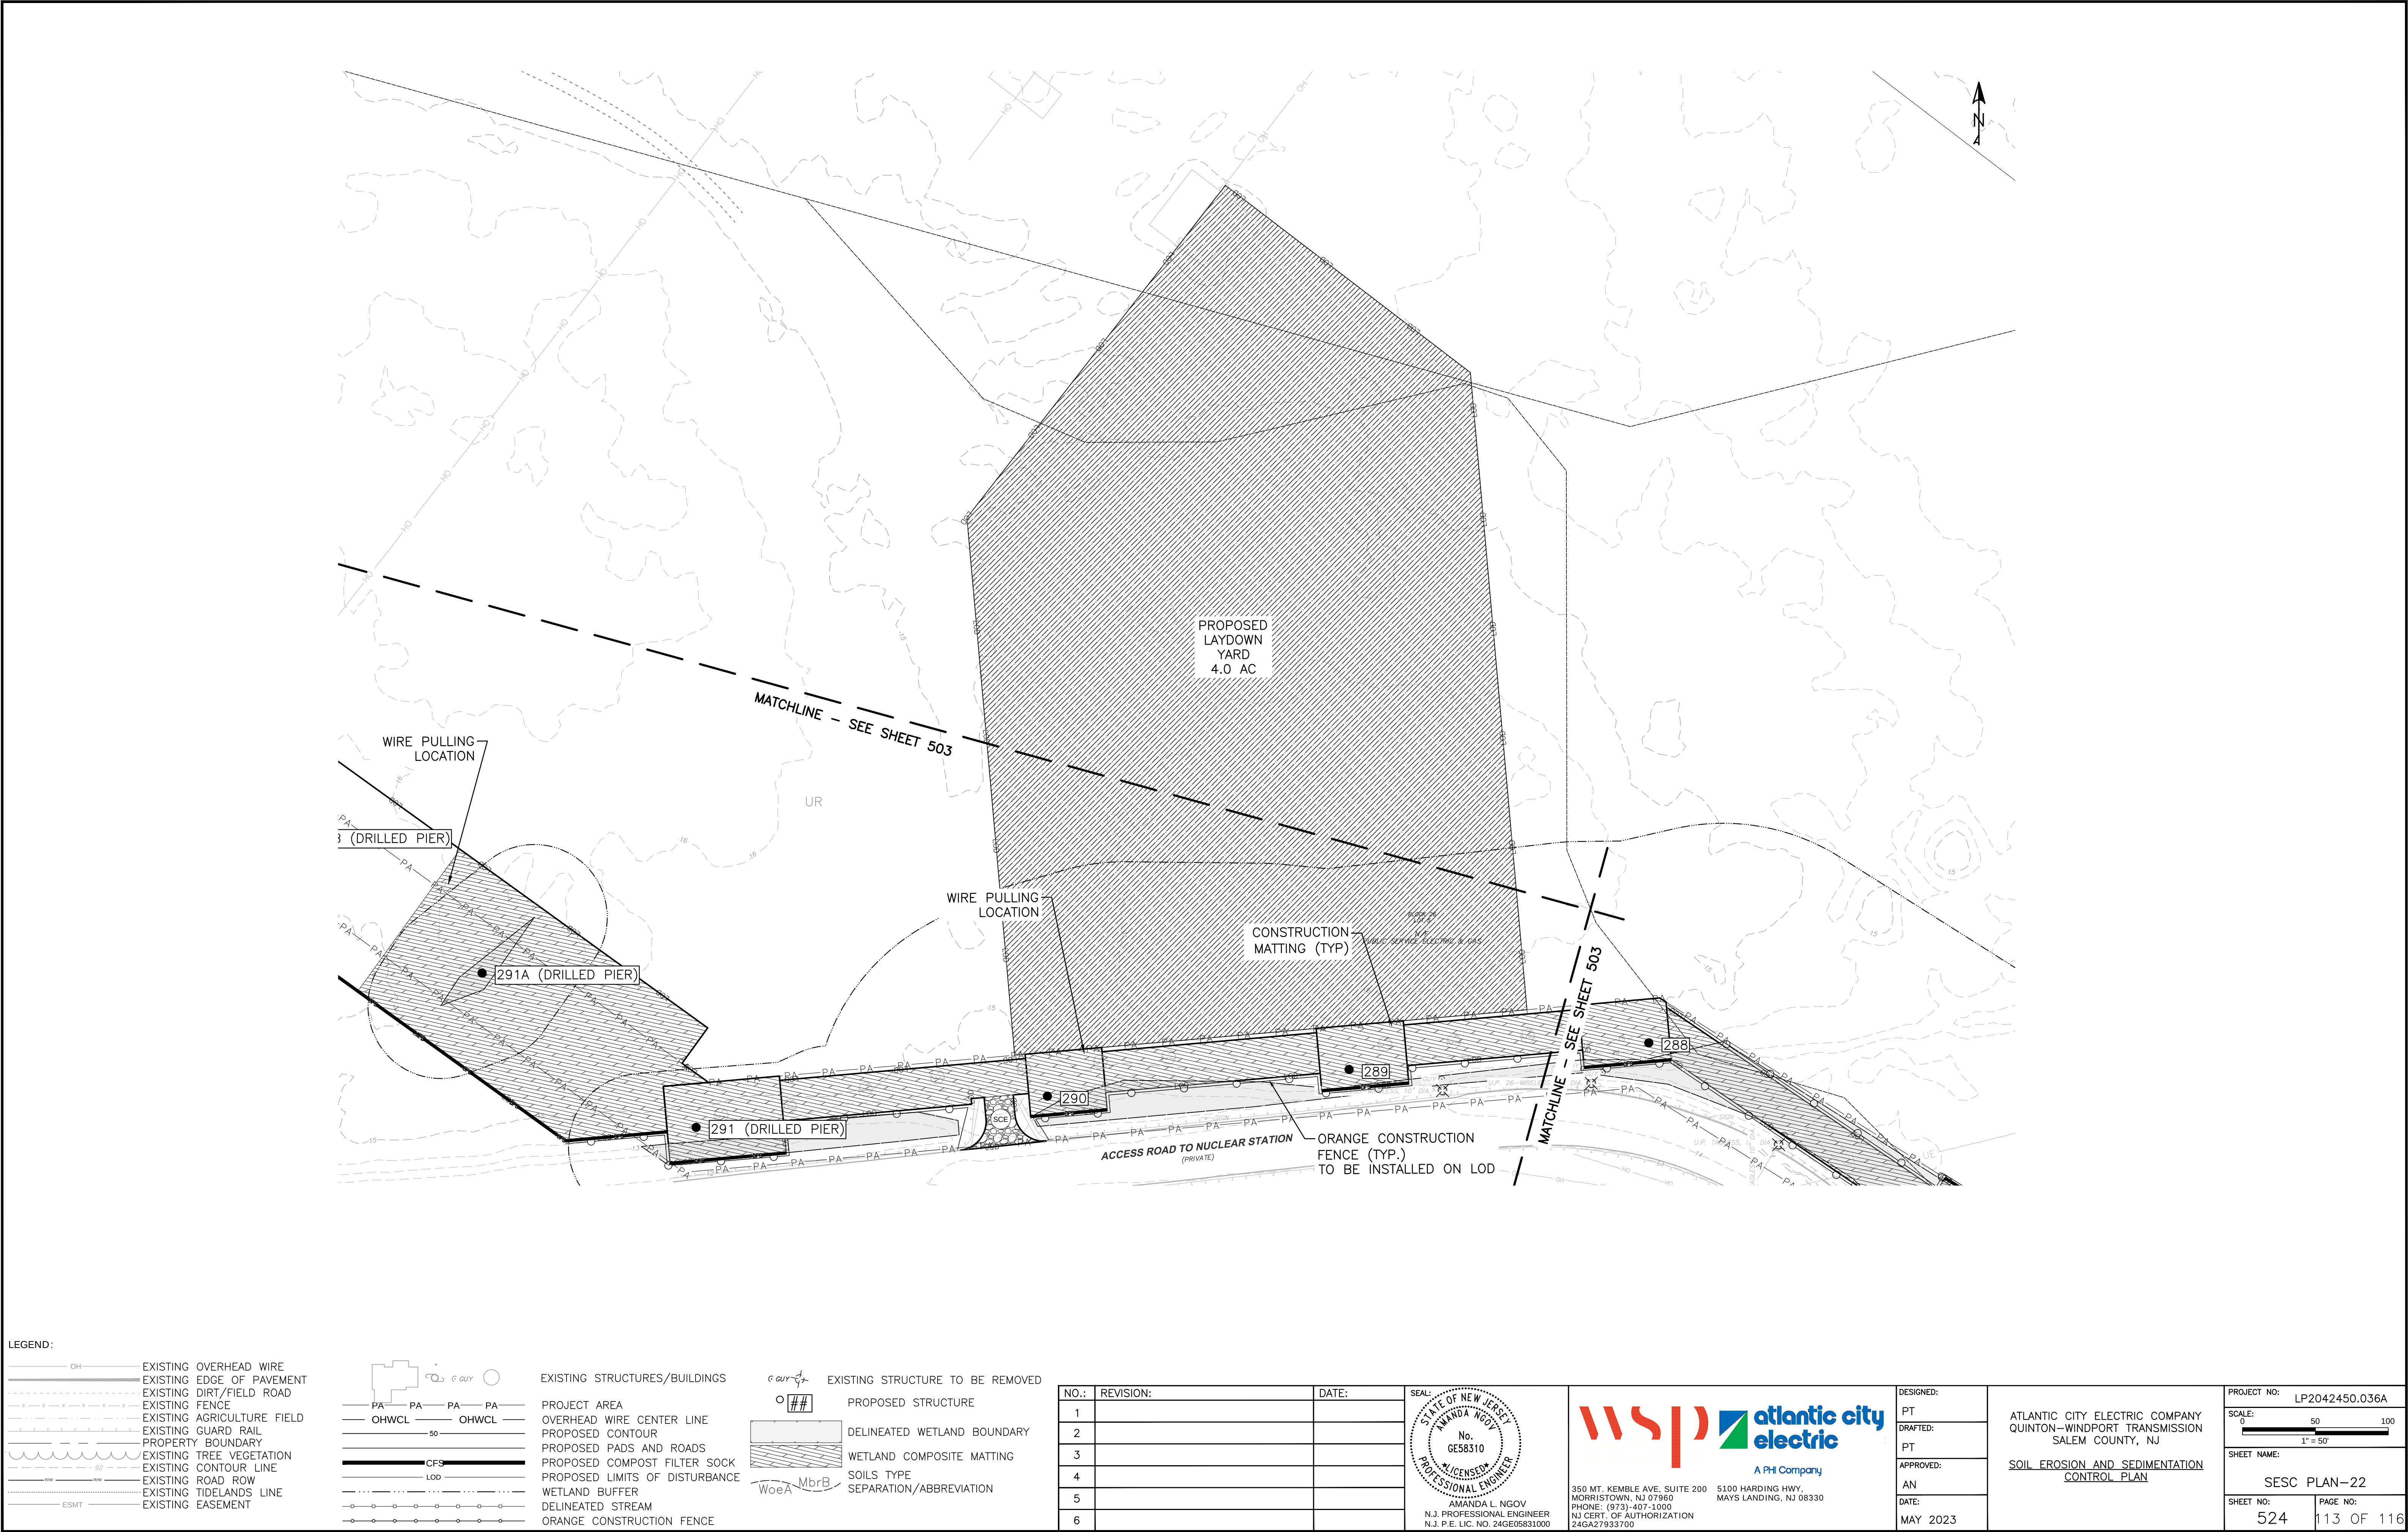

LEGEND:

|  |                            |  |                                |  |                                  |
|--|----------------------------|--|--------------------------------|--|----------------------------------|
|  | EXISTING OVERHEAD WIRE     |  | EXISTING STRUCTURES/BUILDINGS  |  | EXISTING STRUCTURE TO BE REMOVED |
|  | EXISTING EDGE OF PAVEMENT  |  | PROJECT AREA                   |  | PROPOSED STRUCTURE               |
|  | EXISTING DIRT/FIELD ROAD   |  | OVERHEAD WIRE CENTER LINE      |  | DELINEATED WETLAND BOUNDARY      |
|  | EXISTING FENCE             |  | PROPOSED CONTOUR               |  | WETLAND COMPOSITE MATTING        |
|  | EXISTING AGRICULTURE FIELD |  | PROPOSED PADS AND ROADS        |  | SOILS TYPE                       |
|  | EXISTING GUARD RAIL        |  | PROPOSED COMPOST FILTER SOCK   |  | SEPARATION/ABBREVIATION          |
|  | PROPERTY BOUNDARY          |  | PROPOSED LIMITS OF DISTURBANCE |  |                                  |
|  | EXISTING TREE VEGETATION   |  | WETLAND BUFFER                 |  |                                  |
|  | EXISTING CONTOUR LINE      |  | DELINEATED STREAM              |  |                                  |
|  | EXISTING ROAD ROW          |  | ORANGE CONSTRUCTION FENCE      |  |                                  |
|  | EXISTING TIDELANDS LINE    |  |                                |  |                                  |
|  | EXISTING EASEMENT          |  |                                |  |                                  |

| NO.: | REVISION: | DATE: |
|------|-----------|-------|
| 1    |           |       |
| 2    |           |       |
| 3    |           |       |
| 4    |           |       |
| 5    |           |       |
| 6    |           |       |

SEAL: STATE OF NEW JERSEY  
AMANDA L. NGOV  
No. GE58310  
LICENSED PROFESSIONAL ENGINEER  
N.J. PROFESSIONAL ENGINEER  
N.J. P.E. LIC. NO. 24GE05831000


**wsp** **atlantic city electric**  
A PHIL COMPANY  
350 MT. KEMBLE AVE, SUITE 200  
MORRISTOWN, NJ 07960  
PHONE: (973)-407-1000  
NJ CERT. OF AUTHORIZATION  
24GA27933700  
5100 HARDING HWY.  
MAYS LANDING, NJ 08330

|           |          |
|-----------|----------|
| DESIGNED: | PT       |
| DRAFTED:  | PT       |
| APPROVED: | AN       |
| DATE:     | MAY 2023 |

ATLANTIC CITY ELECTRIC COMPANY  
QUINTON-WINDPORT TRANSMISSION  
SALEM COUNTY, NJ  
**SOIL EROSION AND SEDIMENTATION  
CONTROL PLAN**

|                             |                     |
|-----------------------------|---------------------|
| PROJECT NO: LP2042450.036A  |                     |
| SCALE: 0 50 100<br>1" = 50' |                     |
| SHEET NAME: SESC PLAN-22    |                     |
| SHEET NO: 524               | PAGE NO: 113 OF 116 |



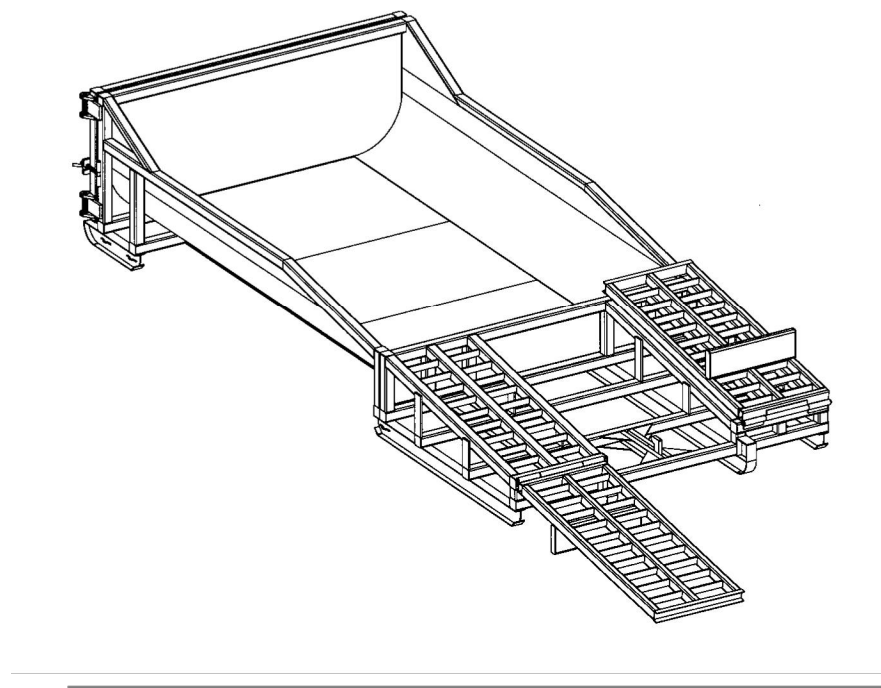

DESCRIPTION:  
A PORTABLE, SELF-CONTAINED AND WATERTIGHT CONTAINER AFFIXED WITH RAMPS THAT CONTROLS, CAPTURES AND CONTAINS CAUSTIC CONCRETE WASTEWATER AND WASHOUT MATERIAL.

PURPOSE & OBJECTIVE:  
ALLOWS TRADE PERSONNEL TO EASILY WASHOUT CONCRETE TRUCKS, PUMPS AND OTHER EQUIPMENT ASSOCIATED WITH CEMENT ON SITE AND ALLOWS EASY OFF SITE RECYCLING OF THE SAME CONCRETE MATERIALS AND WASTEWATER.

APPLICATION:  
CONSTRUCTION PROJECTS WHERE CONCRETE, STUCCO, MORTAR, GROUT AND CEMENT ARE USED AS A CONSTRUCTION MATERIAL OR WHERE CEMENTITIOUS WASTEWATER IS CREATED.

MAINTENANCE:  
1. INSPECT AND CLEAN OUT WHEN 3/4 FULL, NOT ALLOWING THE CONTAINER TO OVERFLOW.  
2. INSPECT WASTEWATER LEVEL AND REQUEST A VACUUM IF NEEDED.  
3. INSPECT SUBCONTRACTORS TO ENSURE THAT PROPER HOUSEKEEPING MEASURES ARE EMPLOYED WHEN WASHING OUT EQUIPMENT.


SPECIFICATIONS:  
THE CONTAINER MUST BE PORTABLE AND TEMPORARY, WATERTIGHT, EQUIPPED WITH RAMPS AND HAVE A HOLDING CAPACITY TO ACCEPT WASHOUT FROM APPROXIMATELY 350 YARDS OF POURED CONCRETE. A VACUUM SERVICE MUST ACCOMPANY WASHOUT CONTAINER AND BE USED BY SITE SUPERINTENDENT AS NEEDED. A RAMPLESS CONTAINER MAY BE USED IN CONJUNCTION WITH A RAMPED CONTAINER OR BY ITSELF IF A CONCRETE PUMP IS NOT NEEDED. THE WASHWATER MUST BE DISPOSED OF OR TREATED AND RECYCLED IN AN ENVIRONMENTALLY SAFE MANNER AND IN ACCORDANCE WITH FEDERAL, STATE OR LOCAL REGULATORY GUIDELINES.

TARGETED POLLUTANTS:  
1. CAUSTIC WASTEWATER (HIGH PH LEVEL NEAR 12 UNITS)  
2. SUSPENDED SOLIDS  
3. ASSORTED METALS; CHROMIUM VI, NICKEL, SULFATE, POTASSIUM, MAGNESIUM AND CALCIUM COMPOUNDS

NOTES:  
1. CONCRETE WASHOUT ONSITE IS PROHIBITED OUTSIDE OF DESIGNATED AREAS.  
2. WASHOUT ACTIVITIES INCLUDE, BUT ARE NOT LIMITED TO, THE WASHING OF TRUCKS, CHUTES, HOSES, MIXERS, HOPPERS AND TOOLS.  
3. DESIGNATED WASHOUT AREAS SHALL BE SEALED UNITS OR LINED WITH 10 MIL PLASTIC SHEETING AND BERMED TO PREVENT LOSS OF MATERIAL.  
4. WASHOUT FACILITIES SHALL NOT BE LOCATED WITHIN 150 FEET OF ANY STORM DRAIN INLET, GUTTER, OPEN DITCH OR WATERCOURSE.  
5. APPROPRIATE ACCESS TO WASHOUT FACILITIES SHALL BE PROVIDED AT ALL TIMES.  
6. WASHOUT AREAS SHALL BE INSPECTED DAILY FOR LEAKS OR TEARS IF PLASTIC IS USED.  
7. WASHOUT AREAS SHALL BE CLEANED OR REPLACED WHEN 75% FULL.  
8. HARDENED CONCRETE FROM WASHOUT SHALL BE REMOVED AND PROPERLY DISPOSED OF.  
9. THE WASHOUT AREA SHALL BE CLEARLY DESIGNATED WITH A SIGN INDICATING THE AREAS USES.

### PORTABLE CONCRETE WASHOUT CONTAINER

N.T.S.

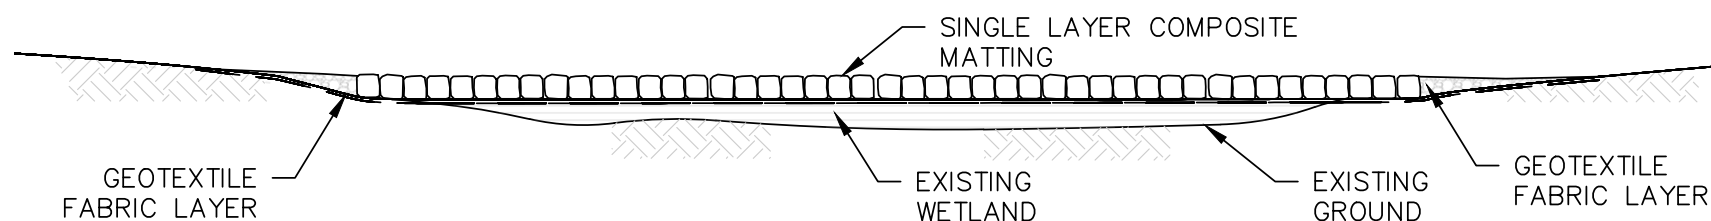

CONSTRUCT ROADS AND PADS BY STACKING ADDITIONAL MATS AS NEEDED TO REDUCE THE SLOPE OF THE PAD SURFACE TO ALLOW SAFE OPERATION OF CONSTRUCTION EQUIPMENT.


INSPECT MAT ROADS ON A DAILY BASIS. REPAIR DAMAGED MATS BEFORE ANY SUBSEQUENT USE.

REMOVE THE TEMPORARY ROAD AND/OR PAD AS SOON AS IT IS NO LONGER NEEDED.


IF FLOWING WATER IS PRESENT MATS SHALL BE STACKED WITH GAPS BETWEEN LOWER LAYERS TO ALLOW CONTINUOUS FLOW OF WATER THROUGH MATTED SECTION OF ACCESS

### TYPICAL TEMPORARY CONSTRUCTION MAT ROAD & CONSTRUCTION PAD PLAN

N.T.S.

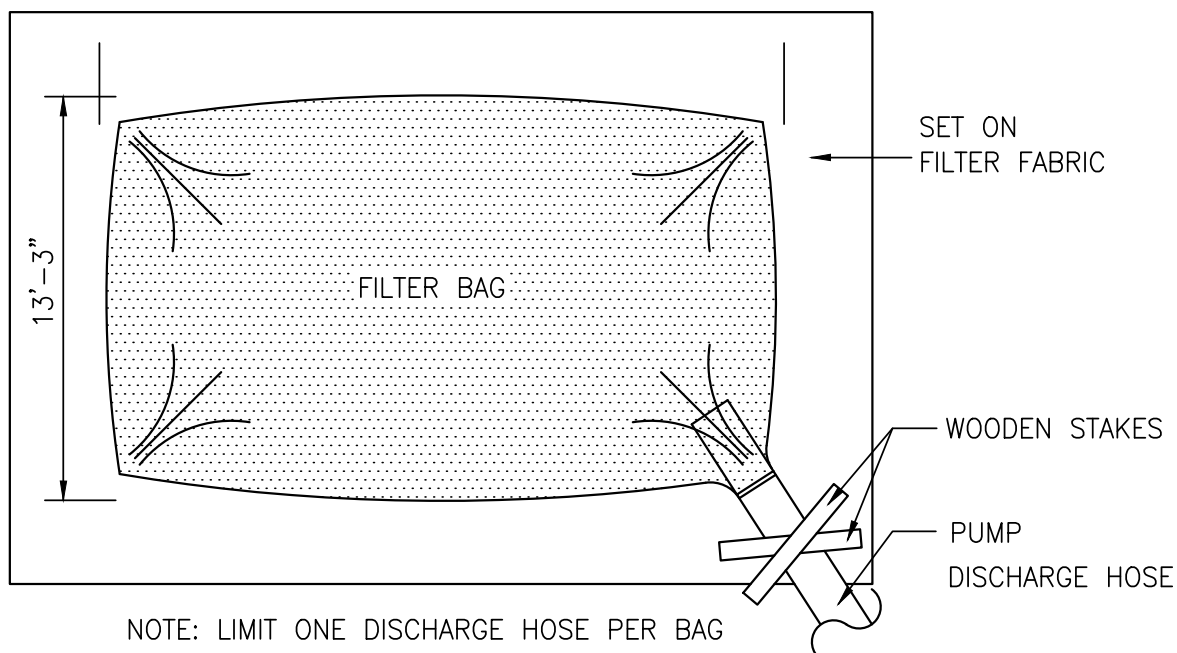

### PLAN

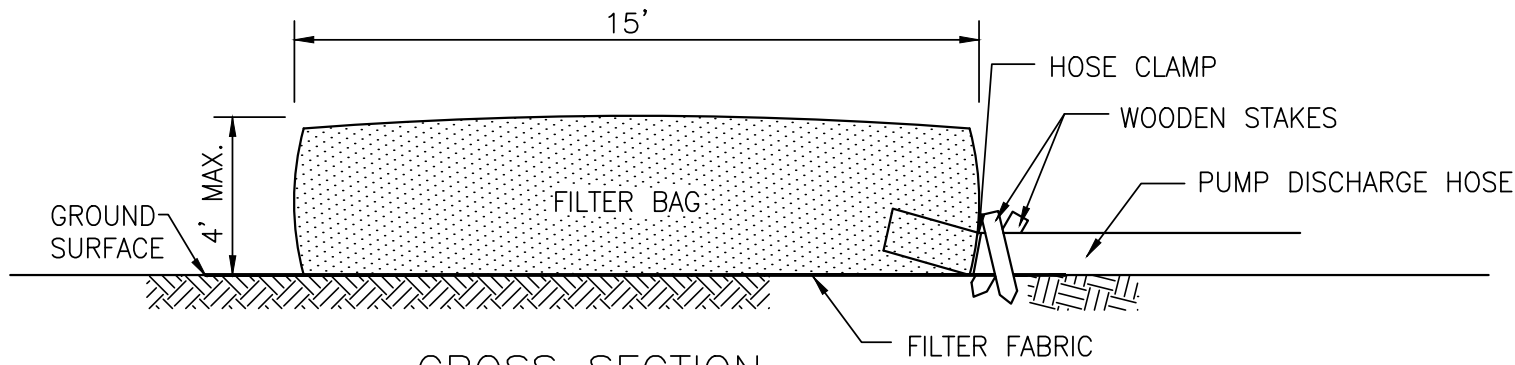

### CROSS SECTION

DEVICE: FILTER BAGS

APPLICATION: DEWATERING USED TO FILTER ALL PUMP DISCHARGES.

DESCRIPTION:  
FILTER BAGS WILL BE USED AS AN EFFECTIVE FILTER MEDIUM TO CONTAIN SAND, SILT AND FINES WHEN DEWATERING. THE WETLAND FILTER BAG CONTAINS THESE MATERIALS WHILE ALLOWING THE WATER TO FLOW THROUGH THE FABRIC.


INSTALLATION:  
TO ENSURE PROPER INSTALLATION, FILTER BAGS WILL BE PLACED ON RELATIVELY FLAT TERRAIN FREE OF BRUSH AND STUMPS TO AVOID RUPTURES AND PUNCTURES. PROPER INSTALLATION REQUIRES CUTTING A SMALL HOLE IN THE CORNER OF THE BAG, INSERTING THE PUMP DISCHARGE HOSE, AND THEN SECURING THE DISCHARGE HOSE TO THE BAG WITH A NOSE CLAMP. FILTER BAGS WILL BE PLACED AS FAR AWAY FROM FLOWING STREAMS AND WETLANDS AS POSSIBLE.

MAINTENANCE:  
PRIOR TO REMOVING A BAG FROM THE HOSE, THE BAG WILL BE TIED OFF BELOW THE END OF THE HOSE ALLOWING THE BAG TO DRAIN. DRAINAGE WILL NOT BE ALLOWED THROUGH THE INLET HOLE. TO AVOID RUPTURE, THE BAGS WILL BE ATTENDED AND PUMPING RATES MONITORED. ONCE THE BAG IS INFLATED TO A HEIGHT OF 4 FEET, PUMPING WILL STOP TO AVOID RUPTURE. FILTER BAGS USED DURING CONSTRUCTION WILL BE BUNDLED AND REMOVED FOR PROPER DISPOSAL.


SPECIFICATIONS:  
FILTER BAGS ARE CONSTRUCTED OF NON-WOVEN GEOTEXTILE FABRIC. A MAXIMUM OF ONE SIX INCH DISCHARGE HOSE WILL BE ALLOWED PER FILTER BAG. BAG CAPACITY WILL NOT BE EXCEEDED BEYOND 2,000 GALLONS PER MINUTE. TYPICAL BAG DIMENSIONS ARE 15 FEET BY 13.25 FEET. TO HELP PREVENT PUNCTURES, GEOTEXTILE FABRIC WILL BE PLACED BENEATH THE FILTER BAG WHEN USED IN WOODED LOCATIONS. UNATTENDED FILTER BAGS WILL BE ENCIRCLED WITH A HAY BALE OR SILT FENCE. HOSE CLAMPS WILL BE USED TO SECURE THE DISCHARGE HOSE, WIRE OR STRING WILL NOT BE USED.

### DEWATERING FILTER BAG DETAIL

N.T.S.

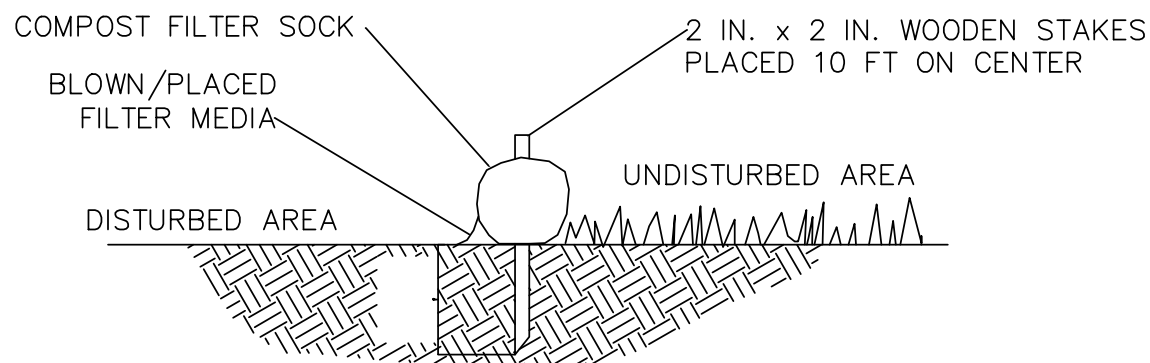

### SECTION

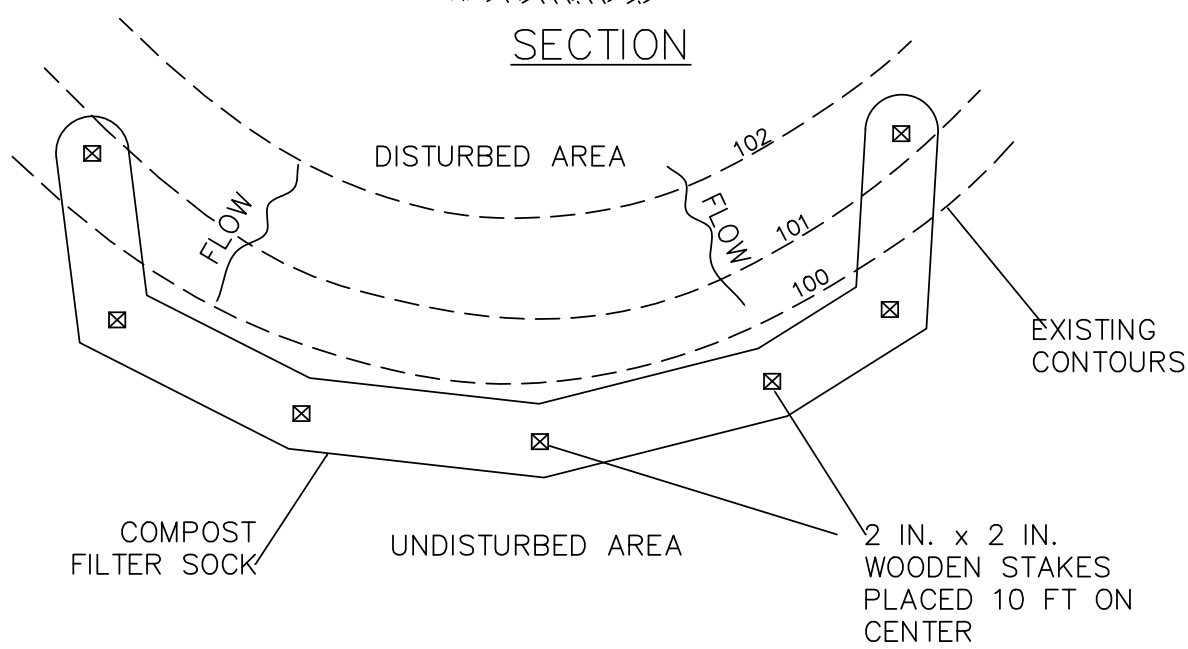

### PLAN VIEW

NOTES:

SOCK FABRIC SHALL MEET STANDARDS OF THE NJ DEP EROSION CONTROL MANUAL. COMPOST SHALL MEET THE STANDARDS OF THE NJ DEP EROSION CONTROL MANUAL.

COMPOST FILTER SOCK SHALL BE PLACED AT EXISTING LEVEL GRADE. BOTH ENDS OF THE BARRIER SHALL BE EXTENDED AT LEAST 8 FEET UP SLOPE AT 45 DEGREES TO THE MAIN BARRIER ALIGNMENT. MAXIMUM SLOPE LENGTH ABOVE ANY BARRIER SHALL NOT EXCEED THAT SPECIFIED FOR THE SIZE OF THE SOCK AND THE SLOPE OF ITS TRIBUTARY AREA.

TRAFFIC SHALL NOT BE PERMITTED TO CROSS COMPOST FILTER SOCKS.

ACCUMULATED SEDIMENT SHALL BE REMOVED WHEN IT REACHES 1/2 THE ABOVE GROUND HEIGHT OF THE BARRIER AND DISPOSED IN THE MANNER DESCRIBED ELSEWHERE IN THE PLAN.


COMPOST FILTER SOCKS SHALL BE INSPECTED WEEKLY AND AFTER EACH RUNOFF EVENT. DAMAGED SOCKS SHALL BE REPAIRED ACCORDING TO MANUFACTURER'S SPECIFICATIONS OR REPLACED WITHIN 24 HOURS OF INSPECTION.

BIODEGRADABLE COMPOST FILTER SOCKS SHALL BE REPLACED AFTER 6 MONTHS; PHOTODEGRADABLE SOCKS AFTER 1 YEAR. POLYPROPYLENE SOCKS SHALL BE REPLACED ACCORDING TO MANUFACTURER'S RECOMMENDATIONS.

UPON STABILIZATION OF THE AREA TRIBUTARY TO THE SOCK, STAKES SHALL BE REMOVED. THE SOCK MAY BE LEFT IN PLACE AND VEGETATED OR REMOVED. IN THE LATTER CASE, THE MESH SHALL BE CUT OPEN AND THE MULCH SPREAD AS A SOIL SUPPLEMENT.

### COMPOST FILTER SOCK

N.T.S.

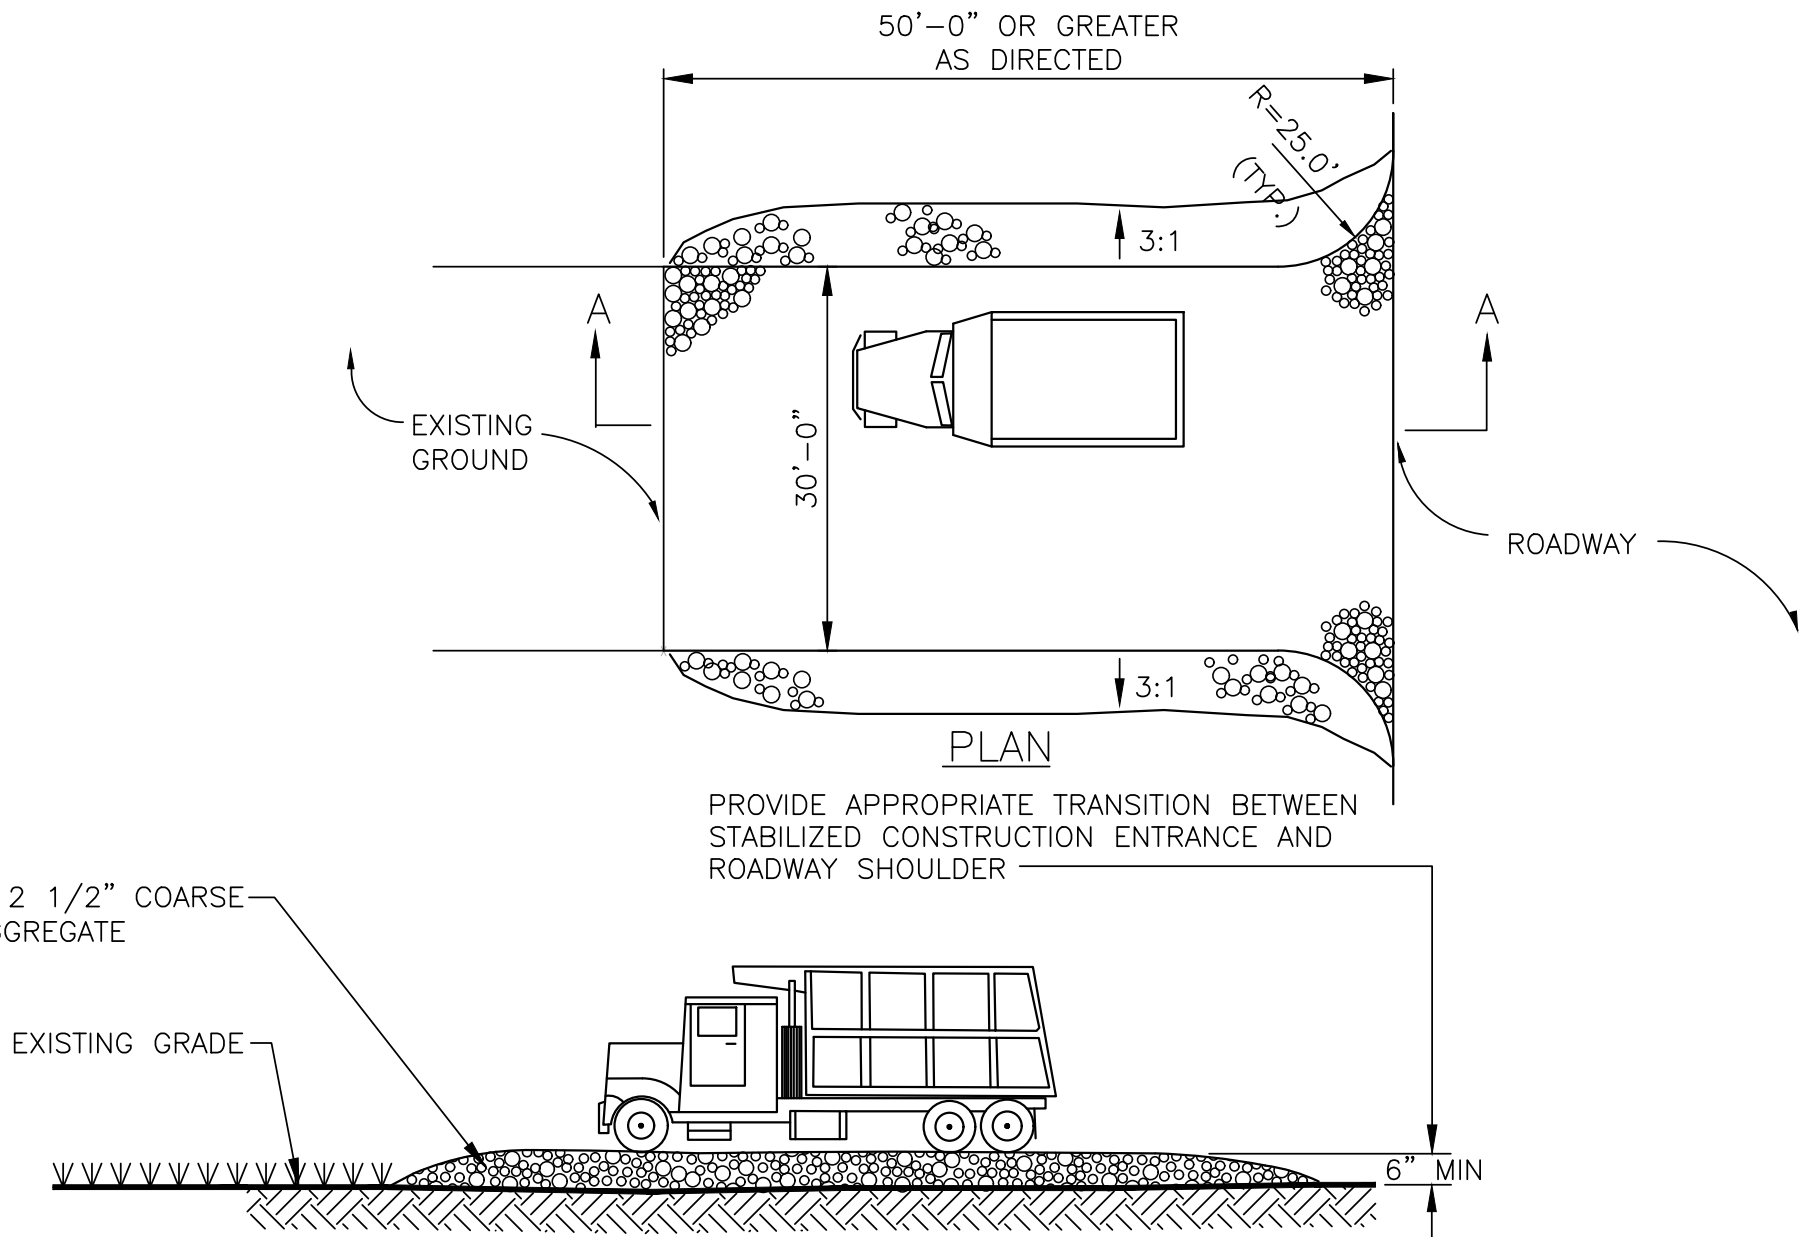


### SECTION A-A

| PERCENT SLOPE<br>OF ROADWAY | LENGTH OF STONE REQUIRED                        |                    |
|-----------------------------|-------------------------------------------------|--------------------|
|                             | COURSE GRAINED SOILS                            | FINE GRAINED SOILS |
| 0 TO 2%                     | 50 FT                                           | 100 FT             |
| 2 TO 5%                     | 100 FT                                          | 200 FT             |
| > 5%                        | ENTIRE SURFACE STABILIZED WITH FABC BASE COURSE |                    |

MAINTENANCE: ROCK CONSTRUCTION ENTRANCE THICKNESS SHALL BE CONSTANTLY MAINTAINED TO THE SPECIFIED DIMENSIONS BY ADDING ROCK. A STOCKPILE SHALL BE MAINTAINED ON SITE FOR THIS PURPOSE. AT THE END OF EACH CONSTRUCTION DAY ALL SEDIMENT DEPOSIT ON PAVED ROADWAYS SHALL BE REMOVED AND RETURNED TO THE CONSTRUCTION SITE.

### STABILIZED CONSTRUCTION ENTRANCE


N.T.S.

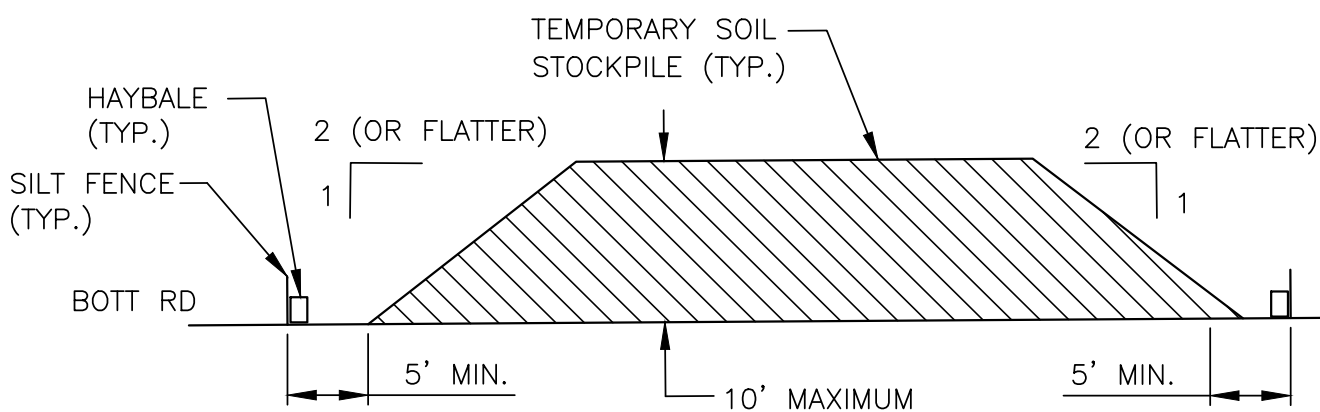

### TEMPORARY SOIL STOCKPILE

N.T.S.

| NO.: | REVISION: | DATE: |
|------|-----------|-------|
| 1    |           |       |
| 2    |           |       |
| 3    |           |       |
| 4    |           |       |
| 5    |           |       |
| 6    |           |       |

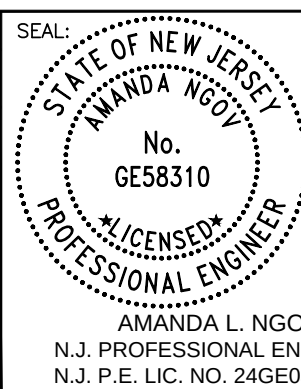

|           |          |
|-----------|----------|
| DESIGNED: | PT       |
| DRAFTED:  | PT       |
| APPROVED: | AN       |
| DATE:     | MAY 2023 |

ATLANTIC CITY ELECTRIC COMPANY  
QUINTON-WINDPORT TRANSMISSION  
SALEM COUNTY, NJ  
  
SOIL EROSION AND SEDIMENTATION  
CONTROL PLAN

|             |                |
|-------------|----------------|
| PROJECT NO: | LP2042450.036A |
| SCALE:      |                |
| SHEET NAME: | SESC DETAILS-1 |
| SHEET NO:   | 525            |
| PAGE NO:    | 114 OF 116     |



1. PERMANENT SOIL STABILIZATION MATTING MUST BE INSTALLED IN ACCORDANCE WITH THE STATE STANDARDS FOR SOIL EROSION AND SEDIMENT CONTROL IN NEW JERSEY.
2. PERMANENT SOIL STABILIZATION MATTING IS TO BE A MACHINE-PRODUCED, 3-DIMENSIONAL MATRIX OF UV STABILIZED, PRE- OR POST-CONSUMER, NON-DEGRADABLE SYNTHETIC FIBERS, FILAMENTS, NETTINGS, AND/OR WIRE MESH DESIGNED FOR PERMANENT AND CRITICAL HYDRAULIC APPLICATIONS WHERE DESIGN DISCHARGE VELOCITIES AND SHEAR STRESSES EXCEED THE LIMITS OF MATURE, NATURAL VEGETATION.
3. ENSURE THAT THE PERMANENT SOIL STABILIZATION MATTING PROVIDES SUFFICIENT THICKNESS, STRENGTH AND VOID SPACE TO ALLOW SOIL FILLING OR RETENTION AND THE DEVELOPMENT OF VEGETATION WITHIN THE MATRIX.
4. ENSURE THAT THE PERMANENT SOIL STABILIZATION MATTING CONFORMS TO THE PROPERTY VALUES SPECIFIED IN THE FOLLOWING TABLE.


| REQUIREMENTS FOR PERMANENT SOIL STABILIZATION MATTING |             |                     |
|-------------------------------------------------------|-------------|---------------------|
| PROPERTY                                              | TEST METHOD | MINIMUM REQUIREMENT |
| THICKNESS                                             | ASTM D 6525 | 0.25 IN.            |
| PERFORMANCE @ SHEAR STRESS OF 10.0 LB/FT              | ASTM D 6460 | ACCEPTABLE          |
| BREAKING FORCE                                        | ASTM D 6818 | 175 LB/FT           |
| UV STABILITY @ 500 HOURS                              | ASTM D 4355 | 80%                 |



TACKED WITH LATEX BINDER @ 0.04 GAL./SQ. YD  
SALT HAY OR SMALL GRAIN STRAW @ 70-90 LBS./1000 S.F.

N.T.S.

1. TOPSOIL REQUIRED:  
MIN. DEPTH: 5" (UNSETTLED)  
pH: 6.0 TO 8.0  
ORGANIC MATERIAL CONTENT: 2.75% MIN.  
NITRATE N2: 50 LBS/ACRE (50% WATER INSOLUBLE)  
PHOSPHOROUS: 100 LBS/ACRE  
POTASSIUM: 50 LBS/ACRE
2. THE CONTRACTOR SHOULD BE AWARE OF THE POSSIBILITY, DEPENDING UPON THE SITE CONDITIONS, THAT ALL TOPSOIL MAY HAVE TO BE PROVIDED FROM AN OFF-SITE SOURCE.
3. TOPSOIL SHOULD BE HANDLED ONLY WHEN DRY ENOUGH TO WORK WITHOUT DAMAGING SOIL STRUCTURE.
4. APPLY A UNIFORM 5 INCHES (UNSETTLED) OF TOPSOIL ON ALL DISTURBED AREAS. SOILS WITH A pH OF 4.0 OR LESS OR CONTAINING IRON SULFIDE SHALL BE COVERED WITH A MINIMUM DEPTH OF 12 INCHES OF SOIL HAVING A pH OF 5.0 OR MORE AND THE TOP 5 INCHES SHALL CONFORM TO THE TOPSOIL STANDARD AND SHALL BE LIMED IN ACCORDANCE WITH THE STATE STANDARDS FOR SOIL EROSION AND SEDIMENT CONTROL IN NEW JERSEY.
5. IF THE TOPSOIL BECOMES COMPACTED, THE SURFACE MUST BE SCARIFIED 6" TO 12" TO PROVIDE GOOD SEED-TO-SOIL BOND.
6. APPLY LIMESTONE AND FERTILIZER ACCORDING TO SOIL TEST RECOMMENDATIONS SUCH AS THOSE OFFERED BY RUTGERS UNIVERSITY COOPERATIVE EXTENSION. IF SOIL TESTING IS NOT FEASIBLE, FERTILIZER (10-20-10) WITH 50% WATER INSOLUBLE NITROGEN SHOULD BE APPLIED AT THE TYPICAL RATE OF 500 LBS/ACRE OR 11 LBS/1,000 SQUARE FEET.

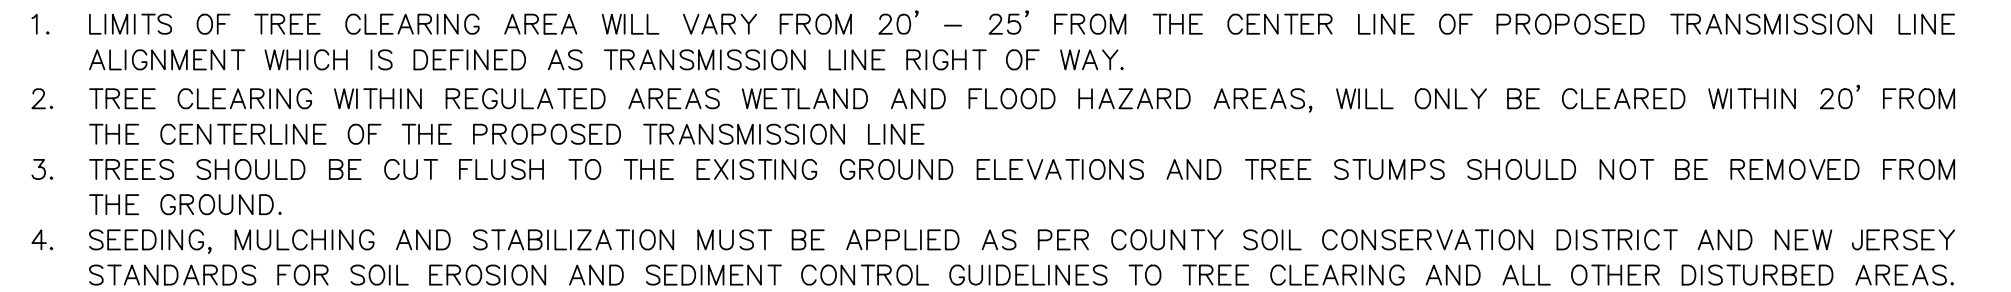

TYPICAL TREE CLEARING AREA DETAIL  
N.T.S.

|      |           |       |                                                                                       |   |   |   |   |                |  |
|------|-----------|-------|---------------------------------------------------------------------------------------|---|---|---|---|----------------|--|
| NO.: | REVISION: | DATE: | SEAL:                                                                                 | DESIGNED:   |   | ATLANTIC CITY ELECTRIC COMPANY<br>QUINTON-WINDPORT TRANSMISSION<br>SALEM COUNTY, NJ<br><br><u>SOIL EROSION AND SEDIMENTATION</u><br><u>CONTROL PLAN</u> | PROJECT NO: LP2042450.036A   |                |  |
| 1    |           |       |  | PT   | ATLANTIC CITY ELECTRIC COMPANY<br>QUINTON-WINDPORT TRANSMISSION<br>SALEM COUNTY, NJ<br><br><u>SOIL EROSION AND SEDIMENTATION</u><br><u>CONTROL PLAN</u> |   | SCALE:   |                |  |
| 2    |           |       |                                                                                       | DRAFTED:   |   |   | ATLANTIC CITY ELECTRIC COMPANY<br>QUINTON-WINDPORT TRANSMISSION<br>SALEM COUNTY, NJ<br><br><u>SOIL EROSION AND SEDIMENTATION</u><br><u>CONTROL PLAN</u> | SHEET NAME:    |  |
| 3    |           |       |                                                                                       | PT   |   |   |   | SESC DETAILS-2 |  |
| 4    |           |       |                                                                                       | APPROVED:   |   |   |   | SHEET NO: 526  |  |
| 5    |           |       | AN                                                                                    | PAGE NO: 115 OF 116   |   |   |   |                |  |
| 6    |           |       | AMANDA L. NGOV<br>N.J. PROFESSIONAL ENGINEER<br>N.J. P.E. LIC. NO. 24GE05831000       | 350 MT. KEMBLE AVE, SUITE 200<br>MORRISTOWN, NJ 07960<br>PHONE: (973)-407-1000<br>NJ CERT. OF AUTHORIZATION<br>24GE027933700 | 5100 HARDING HWY.<br>MAYS LANDING, NJ 08330<br><br>MAY 2023                                                                                             |   |   |                |  |



TREE PROTECTION DURING CONSTRUCTION

**DEFINITION**  
 THE PROTECTION OF TREES FROM ENVIRONMENTAL AND MECHANICAL INJURY DURING CONSTRUCTION ACTIVITIES.

**PURPOSE**  
 TO PROTECT TREES FOR EROSION AND SEDIMENT CONTROL, SHADE, AESTHETICS, WILDLIFE, DUST CONTROL, NOISE ABATEMENT, AND OXYGEN PRODUCTION.

**WATER QUALITY ENHANCEMENT**  
 LIMITING AREAS OF SITE DISTURBANCE AND RE-VEGETATING WITH PERMANENT COVER, MINIMIZES OFF SITE AND NEGATIVE DOWNSTREAM WATER QUALITY IMPACTS CAUSED BY STORMWATER RUNOFF. MATURE TREES PROVIDE STRUCTURAL STABILITY FOR SOILS, PROMOTE PROPER WATER MOVEMENT THROUGH THE SOIL PROFILE AND MODERATE CHANGES IN TEMPERATURE ALONG STREAMS AND OTHER WATER BODIES.

**WHERE APPLICABLE**  
 ON NEW DEVELOPMENT SITES WITH EXISTING TREES.

- METHODS AND MATERIALS**
1. RECONNAISSANCE SHOULD BE PERFORMED BEFORE LAND CLEARING BEGINS TO IDENTIFY DEAD AND WEAK TREES TO BE REMOVED AND HEALTHY TREES TO REMAIN, TO CREATE AESTHETICALLY PLEASING DEVELOPMENT SITE WITH VEGETATION RATHER THAN THE PRESENCE OF DEAD OR DYING TREES. INVENTORY THE SITE AND CLEARLY MARK THE TREES AND STANDS OF TREES TO BE SAVED. CONSIDER RELOCATING STREETS, HOUSES, OR OTHER STRUCTURES IF NECESSARY AND FEASIBLE. ONCE CLEARING BEGINS AND DAMAGE TO THE TREES OCCURS, VALUABLE SPECIMENS MAY BE LOST.

A. CHARACTERISTICS OF TREES TO BE PROTECTED AND SAVED. THE FOLLOWING LISTS CHARACTERISTICS THAT SHOULD BE EVALUATED BEFORE DECIDING TO REMOVE OR PROTECT A TREE.

1) TREE VIGOR  
 TREE HEALTH IS THE OVERALL CONDITION OF THE TREE. A TREE OF LOW VIGOR IS MORE SUSCEPTIBLE TO DAMAGE BY ENVIRONMENTAL CHANGES THAN HEALTHY TREES AND IS MORE SUSCEPTIBLE TO INSECT AND DISEASE ATTACKS. INDICATIONS OF POOR VIGOR INCLUDE THE DYING OF THE TIPS OF BRANCHES AND ENTIRE LIMBS, SMALL ANNUAL TWIG GROWTH, STUNTED LEAF SIZE, SPARSE FOLIAGE, AND POOR FOLIAGE COLOR. AVOID SAVING HOLLOW OR ROTTEN TREES, TREES CRACKED, SPLIT, LEANING OR CROOKED, OOOZING SAP, OR WITH BROKEN TOPS. USE WOODCHIPS GENERATED FROM REMOVAL OF TREES OF POOR HEALTH AND SPREAD THEM AROUND THE ROOT ZONES TO HELP PROTECT THE TREES THAT REMAIN.

2) TREE AGE  
 LARGE, PICTURESQUE TREES MAY BE MORE AESTHETICALLY VALUABLE THAN SMALLER, YOUNG TREES, BUT ALSO REQUIRE MORE EXTENSIVE PROTECTION MEASURES. IF LEAVING AN OLDER TREE, BE SURE IT IS SOUND AND HEALTHY.

3) SPECIES (THE RIGHT TREES FOR THE RIGHT LOCATIONS)  
 MANY SPECIES OF TREES FOUND IN NEW JERSEY WOODLANDS ARE NOT SUITABLE FOR SHADE TREE USES AROUND BUILDINGS. AVOID PROTECTING TREES THAT ARE SHORT-LIVED, BRITTLE, HAVE SOFT WOOD, MESSY LEAVES, FRUIT, OR ARE FREQUENTLY ATTACKED BY INSECTS AND DISEASE. TREE ROOT SYSTEMS WHICH DO NOT ADAPT WELL TO CUTS AND FILLS MAY NOT BE A SUITABLE ALTERNATIVE. THE FOLLOWING ARE SEVERELY AFFECTED BY COMPACTED CONSTRUCTION FILLS: ASPEN, BEECH, PAPER BIRCH, EASTERN RED CEDAR, BLACK CHERRY, DOGWOOD, KATSURA TREE, LINDEN, PAPERBARK MAPLE, SUGAR MAPLE, BLACK OAK, PIN OAK, RED OAK, WHITE OAK, PINES, AND TULIPTREE. SEE TABLE 9-1 FOR A MORE COMPLETE LIST OF CONSTRUCTION IMPACTS TO INDIVIDUAL TREE SPECIES.

4) RESISTANT TO INSECTS AND DISEASES  
 AVOID LEAVING TREES IN HIGHLY VISIBLE AREAS OR SPECIMENS THAT ARE FREQUENT TARGETS OF INSECTS AND DISEASES. AMERICAN ELM, FOR EXAMPLE, COULD BE LOST DUE TO DUTCH ELM DISEASE. WILD CHERRY, ANOTHER EXAMPLE, IS A FAVORITE HOST OF THE TENT CATERPILLAR, WHICH CAUSES DEFOLIATION OF THE TREES IN EARLY SUMMER. THE FOLLOWING ARE SUSCEPTIBLE TO INSECTS (I) AND DISEASE (D): WHITE ASH(D), BIRCH (I), BUTTERNUT (D), CRABAPPLES (D), SOME ELMS (D), HAWTHORN (D), HEMLOCK (I), LINDEN (I), SUGAR MAPLE (D), MOUNTAIN ASH (D), SASSAFRAS (I), SCHOLARTREE (D), REDBUD (D)

5) TREE AESTHETICS  
 CHOOSE TREES THAT ARE AESTHETICALLY PLEASING, EXHIBITING GOOD SHAPE AND FORM. AVOID LEANING, CROOKED, AND MISSHAPEN TREES. OCCASIONALLY, AN ODD-SHAPED TREE OR ONE OF UNUSUAL FORM MAY ADD INTEREST TO THE LANDSCAPE IF STRATEGICALLY LOCATED. BE SURE THE TREE IS STRUCTURALLY SOUND AND VIGOROUS.

6) SPRING AND AUTUMN COLORATION  
 SPECIES DIFFER IN FALL COLOR. SOME ARE BRIGHT RED, OTHERS ORANGE AND YELLOW. OTHER SPECIES EXHIBIT NO AUTUMN COLOR, SUCH AS WALNUT, LOCUST, AND SYCAMORE.

7) WILDLIFE BENEFITS  
 FAVOR TREES THAT ARE PREFERRED BY WILDLIFE FOR FOOD, COVER, AND NESTING. A MIXTURE OF EVERGREENS AND HARDWOODS IS BENEFICIAL. EVERGREEN TREES ARE IMPORTANT FOR COVER DURING THE WINTER MONTHS. THE HARDWOODS ARE MORE VALUABLE FOR FOOD.

8) AIR POLLUTION SUSCEPTIBILITY  
 TREE SPECIES VARY GREATLY TO SUSCEPTIBILITY TO AIR POLLUTION. SYMPTOMS VARY FROM BROWNING ON THE EDGES OF THE LEAVES AND NEEDLES, TO STUNTING OF GROWTH, TO DEATH OF THE TREE. THE FOLLOWING SHOW TOLERANCE TO URBAN STRESS AND ARE LESS LIKELY TO PRESENT PROBLEMS WITH SIDEWALKS: BALDCYPRESS, CORKTREE, AMUR MAPLE, KENTUCKY COFFEE TREE, CRABAPPLE, DAWN REDWOOD, GINKGO (MALE), GOLDENRAINTREE, HACKBERRY, HAWTHORN, HONEYLOCUST, EUROPEAN HORNBEAM, HORSECHESTNUT, LINDENS, OAKS (EXCLUDING PIN), PEAR, SCHOLARTREE, SOURGUM (TUPELO), SWEETGUM, YEWs, ZELKOVA.

9) SPECIES LONGEVITY  
 FAVOR TREES WHOSE LIFE SPAN IS LONG, SUCH AS OAK, BEECH, AND TULIP POPLAR. SHORT-LIVED TREES; (BLACK LOCUST, GRAY BIRCH, ASPEN) SHOULD BE AVOIDED FOR USE AS SHADE, LAWN OR SPECIMEN TREES. ALTHOUGH SOME SHORT-LIVED TREES HAVE AN ATTRACTIVE FORM OR PLEASING COLORATION IN THE SPRING OR FALL, SUCH TREES MAY NOT LIVE FOR A LONG TIME AND THUS MAY NOT BE WORTH PRESERVING.
- B. CRITERIA FOR PROTECTING REMAINING TREES:

1) GENERAL MECHANICAL DAMAGE – SEE FIGURE 9.3 FOR CORRECT ROOT ZONE CALCULATION AND PLACEMENT OF TREE PROTECTION.

2) BOX TREES WITHIN 25 FEET OF A BUILDING SITE TO PREVENT MECHANICAL INJURY. FENCING OR OTHER BARRIER SHOULD BE INSTALLED BEYOND THE CRITICAL ROOT RADIUS SEE FIGURE 9.3. TREE ROOT SYSTEMS COMMONLY EXTEND WELL BEYOND THE DRIP LINE.


3) BOARDS WILL NOT BE NAILED TO TREES DURING BUILDING OPERATIONS.

4) FEEDER ROOTS SHOULD NOT BE CUT IN AN AREA INSIDE THE PROTECTED ROOT ZONE (PRZ).

5) DAMAGED TRUNKS OR EXPOSED ROOTS SHOULD HAVE DAMAGED BARK REMOVED IMMEDIATELY AND NO PAINT SHALL BE APPLIED. EXPOSED ROOTS SHOULD BE COVERED WITH TOPSOIL IMMEDIATELY AFTER EXCAVATION IS COMPLETE. ROOTS SHALL BE PRUNED TO GIVE A CLEAN, SHARP SURFACE AMENABLE TO HEALING. ROOTS EXPOSED DURING HOT WEATHER SHOULD BE IRRIGATED TO PREVENT PERMANENT TREE INJURY. CARE FOR SERIOUS INJURY SHOULD BE PRESCRIBED BY A PROFESSIONAL FORESTER OR LICENSED TREE EXPERT.

6) TREE LIMB REMOVAL, WHERE NECESSARY, WILL BE DONE AS NATURAL TARGET PRUNING TO REMOVE THE DESIRED BRANCH AS CLOSE AS POSSIBLE TO THE BRANCH COLLAR. THERE SHOULD BE NO FLUSH CUTS. FLUSH CUTS DESTROY A MAJOR DEFENSE SYSTEM OF THE TREE. SEE FIGURE 9-1. NO TREE PAINT SHALL BE APPLIED. ALL CUTS SHALL BE MADE AT THE OUTSIDE EDGE OF THE BRANCH COLLAR (FIG. 9-1 AND 9-2). CUTS MADE TOO FAR BEYOND THE BRANCH COLLAR MAY LEAD TO EXCESS SPROUTING, CRACKS AND ROT. REMOVAL OF A “V” CROTCH SHOULD BE CONSIDERED FOR FREE STANDING SPECIMEN TREES (SEE FIGURE 9-2) TO AVOID FUTURE SPLITTING DAMAGE.

NOTE: FOR MORE SPECIFIC DATA ON CERTAIN TREE CHARACTERISTICS BY SPECIES, SEE TABLE 9.1, TREE CHARACTERISTICS OR CONSULT WITH A LICENSED PROFESSIONAL TREE EXPERT, SOIL CONSERVATION DISTRICT OR RUTGERS COOPERATIVE EXTENSION.

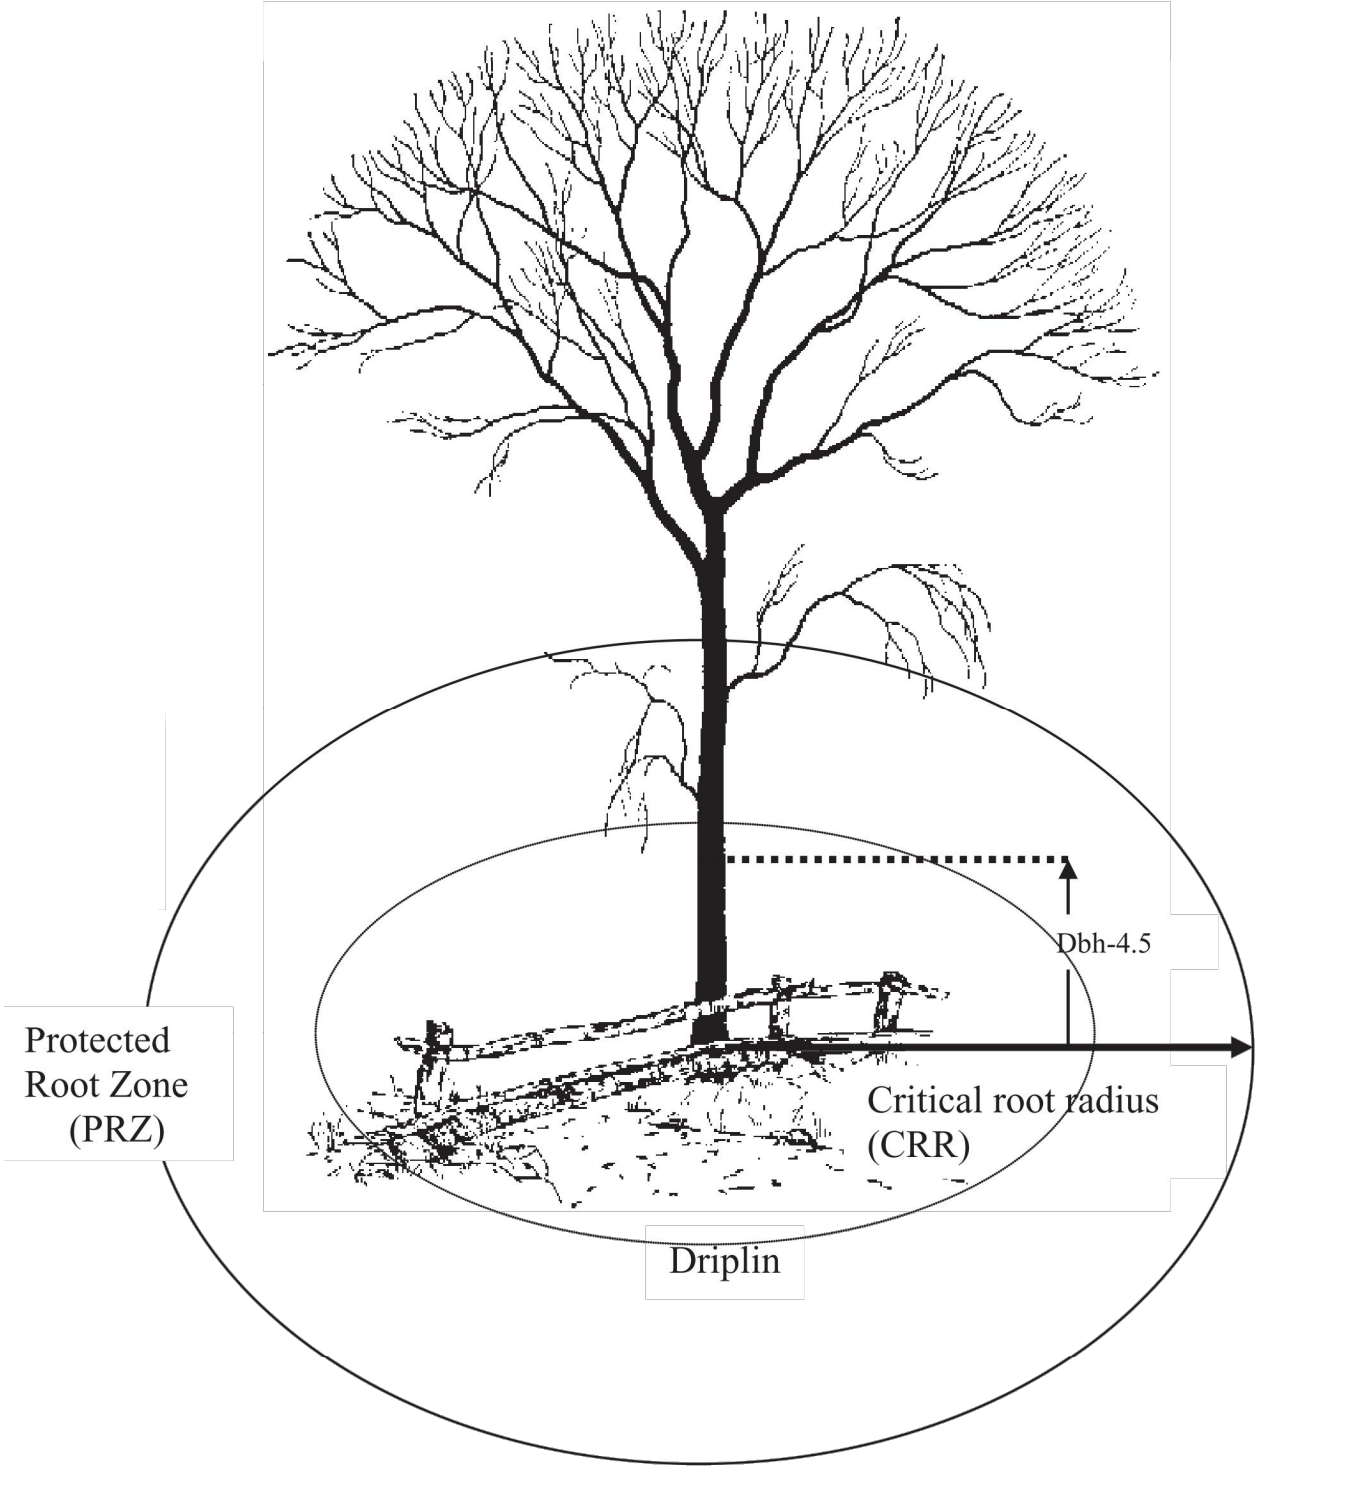

ESTIMATE A TREE’S PROTECTED ROOT ZONE (PRZ) BY CALCULATING THE CRITICAL ROOT RADIUS (CRR).

1. MEASURE THE DBH (DIAMETER OF TREE AT BREAST HEIGHT, 4.5 FEET ABOVE GROUND ON THE UPHILL SIDE OF TREE) IN INCHES.
2. MULTIPLY MEASURED DBH BY 1.5 OR 1.0. EXPRESS THE RESULT IN FEET.

DBH X 1.5: CRITICAL ROOT RADIUS FOR OLDER, UNHEALTHY, OR SENSITIVE SPECIES.

DBH X 1.0: CRITICAL ROOT RADIUS FOR YOUNGER, HEALTHY OR TOLERANT SPECIES.

TREE PROTECTION DETAIL

N.T.S.

|      |           |       |           |   |                |   |                            |  |
|------|-----------|-------|-----------|---|----------------|---|----------------------------|--|
| NO.: | REVISION: | DATE: | SEAL:     | <div><p>atlantic city<br/>electric</p><p>A PH Company</p></div> <div>350 MT. KEMBLE AVE., SUITE 200 MORRISTOWN, NJ 07960<br/>PHONE: (973)-407-1000<br/>NJ CERT. OF AUTHORIZATION<br/>24GA27933700</div> <div>5100 HARDING HWY,<br/>MAYS LANDING, NJ 08330</div> | DESIGNED:      | ATLANTIC CITY ELECTRIC COMPANY<br>QUINTON-WINDPORT TRANSMISSION<br>SALEM COUNTY, NJ<br><br><u>SOIL EROSION AND SEDIMENTATION<br/>CONTROL PLAN</u> | PROJECT NO: LP2042450.036A |  |
| 1    |           |       | PT        |   | SCALE:         |   |                            |  |
| 2    |           |       | DRAFTED:  |   | SHEET NAME:    |   |                            |  |
| 3    |           |       | PT        |   | SESC DETAILS-3 |   |                            |  |
| 4    |           |       | APPROVED: |   | SHEET NO:      |   | PAGE NO:                   |  |
| 5    |           |       | AN        |   | 527            |   | 116 OF 116                 |  |
| 6    |           |       |           | MAY 2023   |                |   |                            |  |