ENVIRONMENTAL INFRASTRUCTURE PROJECT SIGN DETAILS

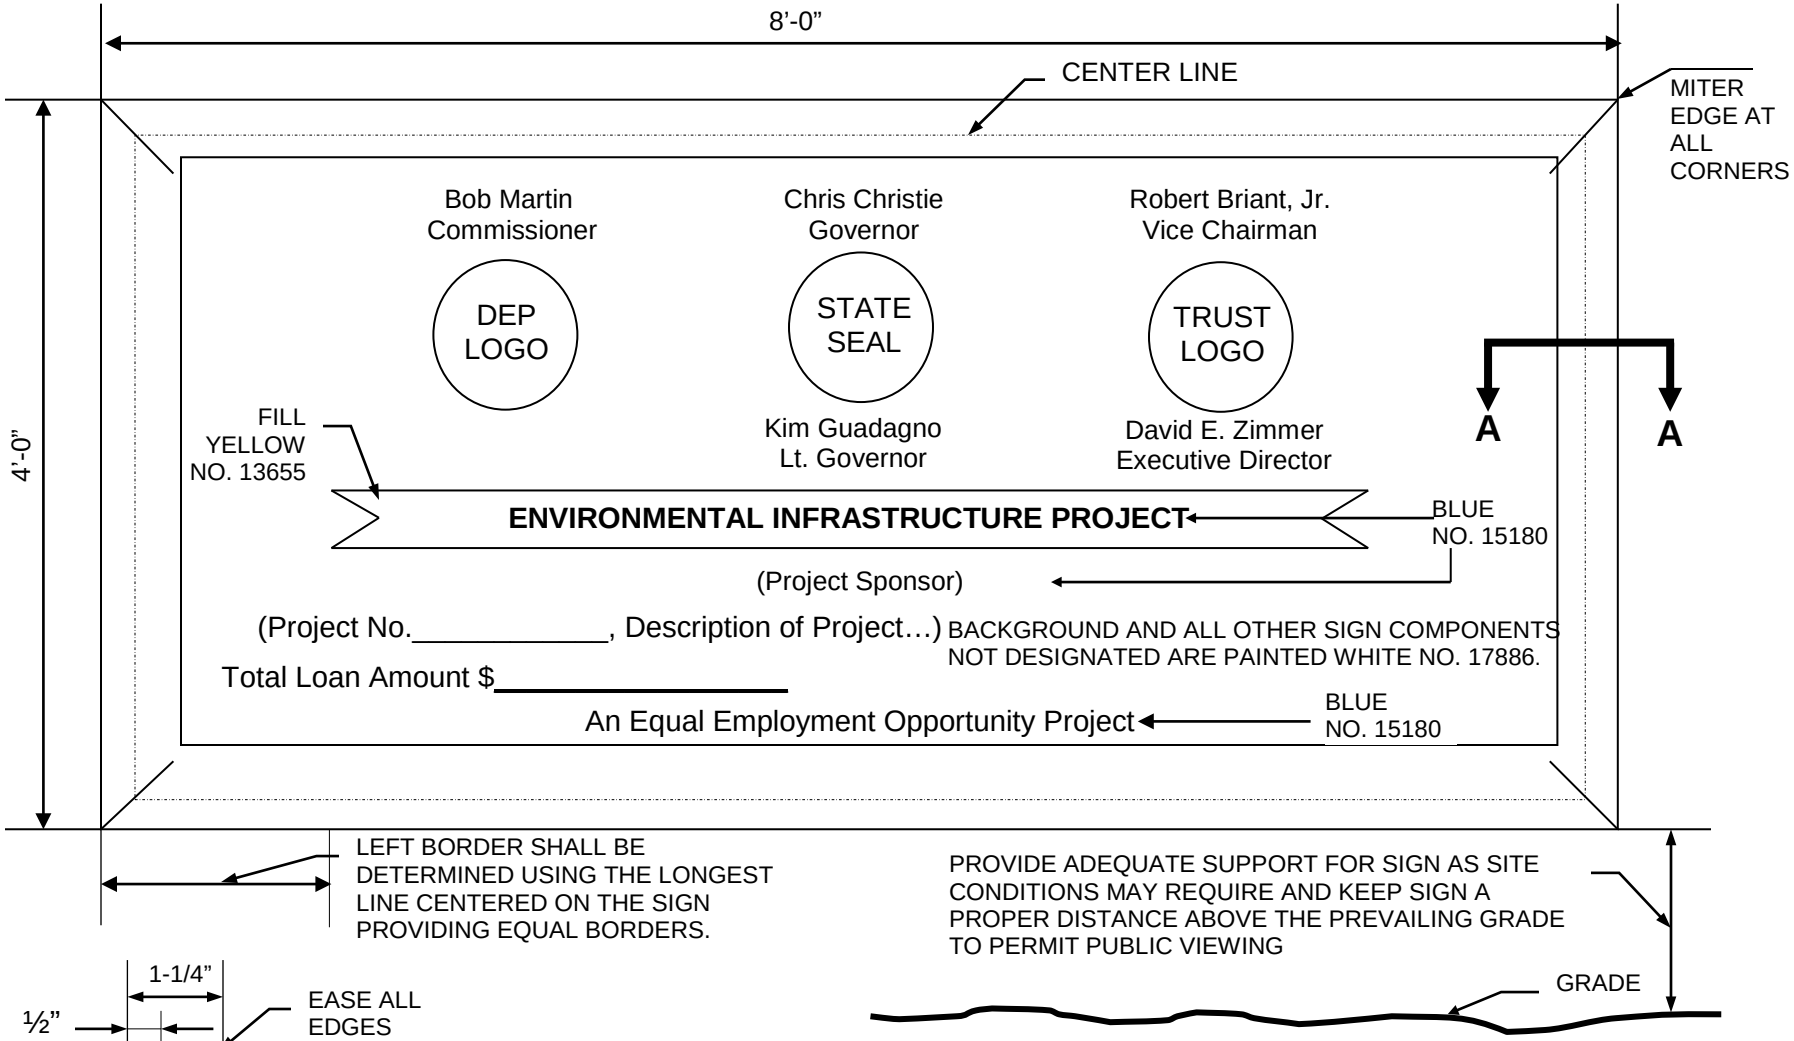

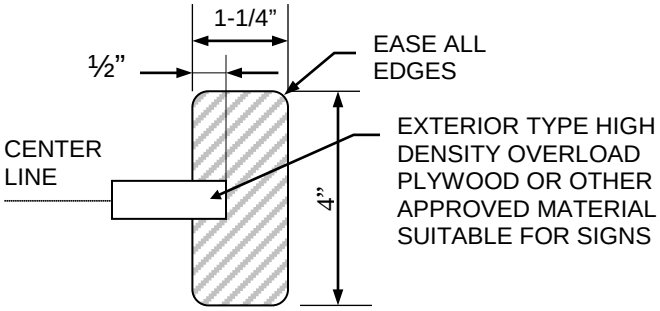

SECTION A---A

NOTE:
COLOR NUMBERS REFER TO FEDERAL COLOR STANDARD NO. 595C. LETTERING PAINTED BLACK NO. 17038 (UNLESS OTHERWISE SPECIFIED). DECALS FOR THE LOGOS AND SEAL SHALL BE AVAILABLE FROM NJDEP CONSTRUCTION CONTROL ENGINEER AT THE PRE-CONSTRUCTION CONFERENCE. FIRST NUMBER INDICATES 1=GLOSS, 2=SEMIGLOSS, 3=MATT AND SECOND NUMBER INDICATES THE COLOR TYPE AND LAST THREE NUMBERS INDICATES INTENSITY. HIGHER NUMBER (LAST 3 DIGITS) MEANS MORE DARKNESS. LETTERING SHOULD BE SIZED ACCORDINGLY TO BE LEGIBLE FOR PUBLIC VIEWING.

ILLUSTRATION NO.: 1