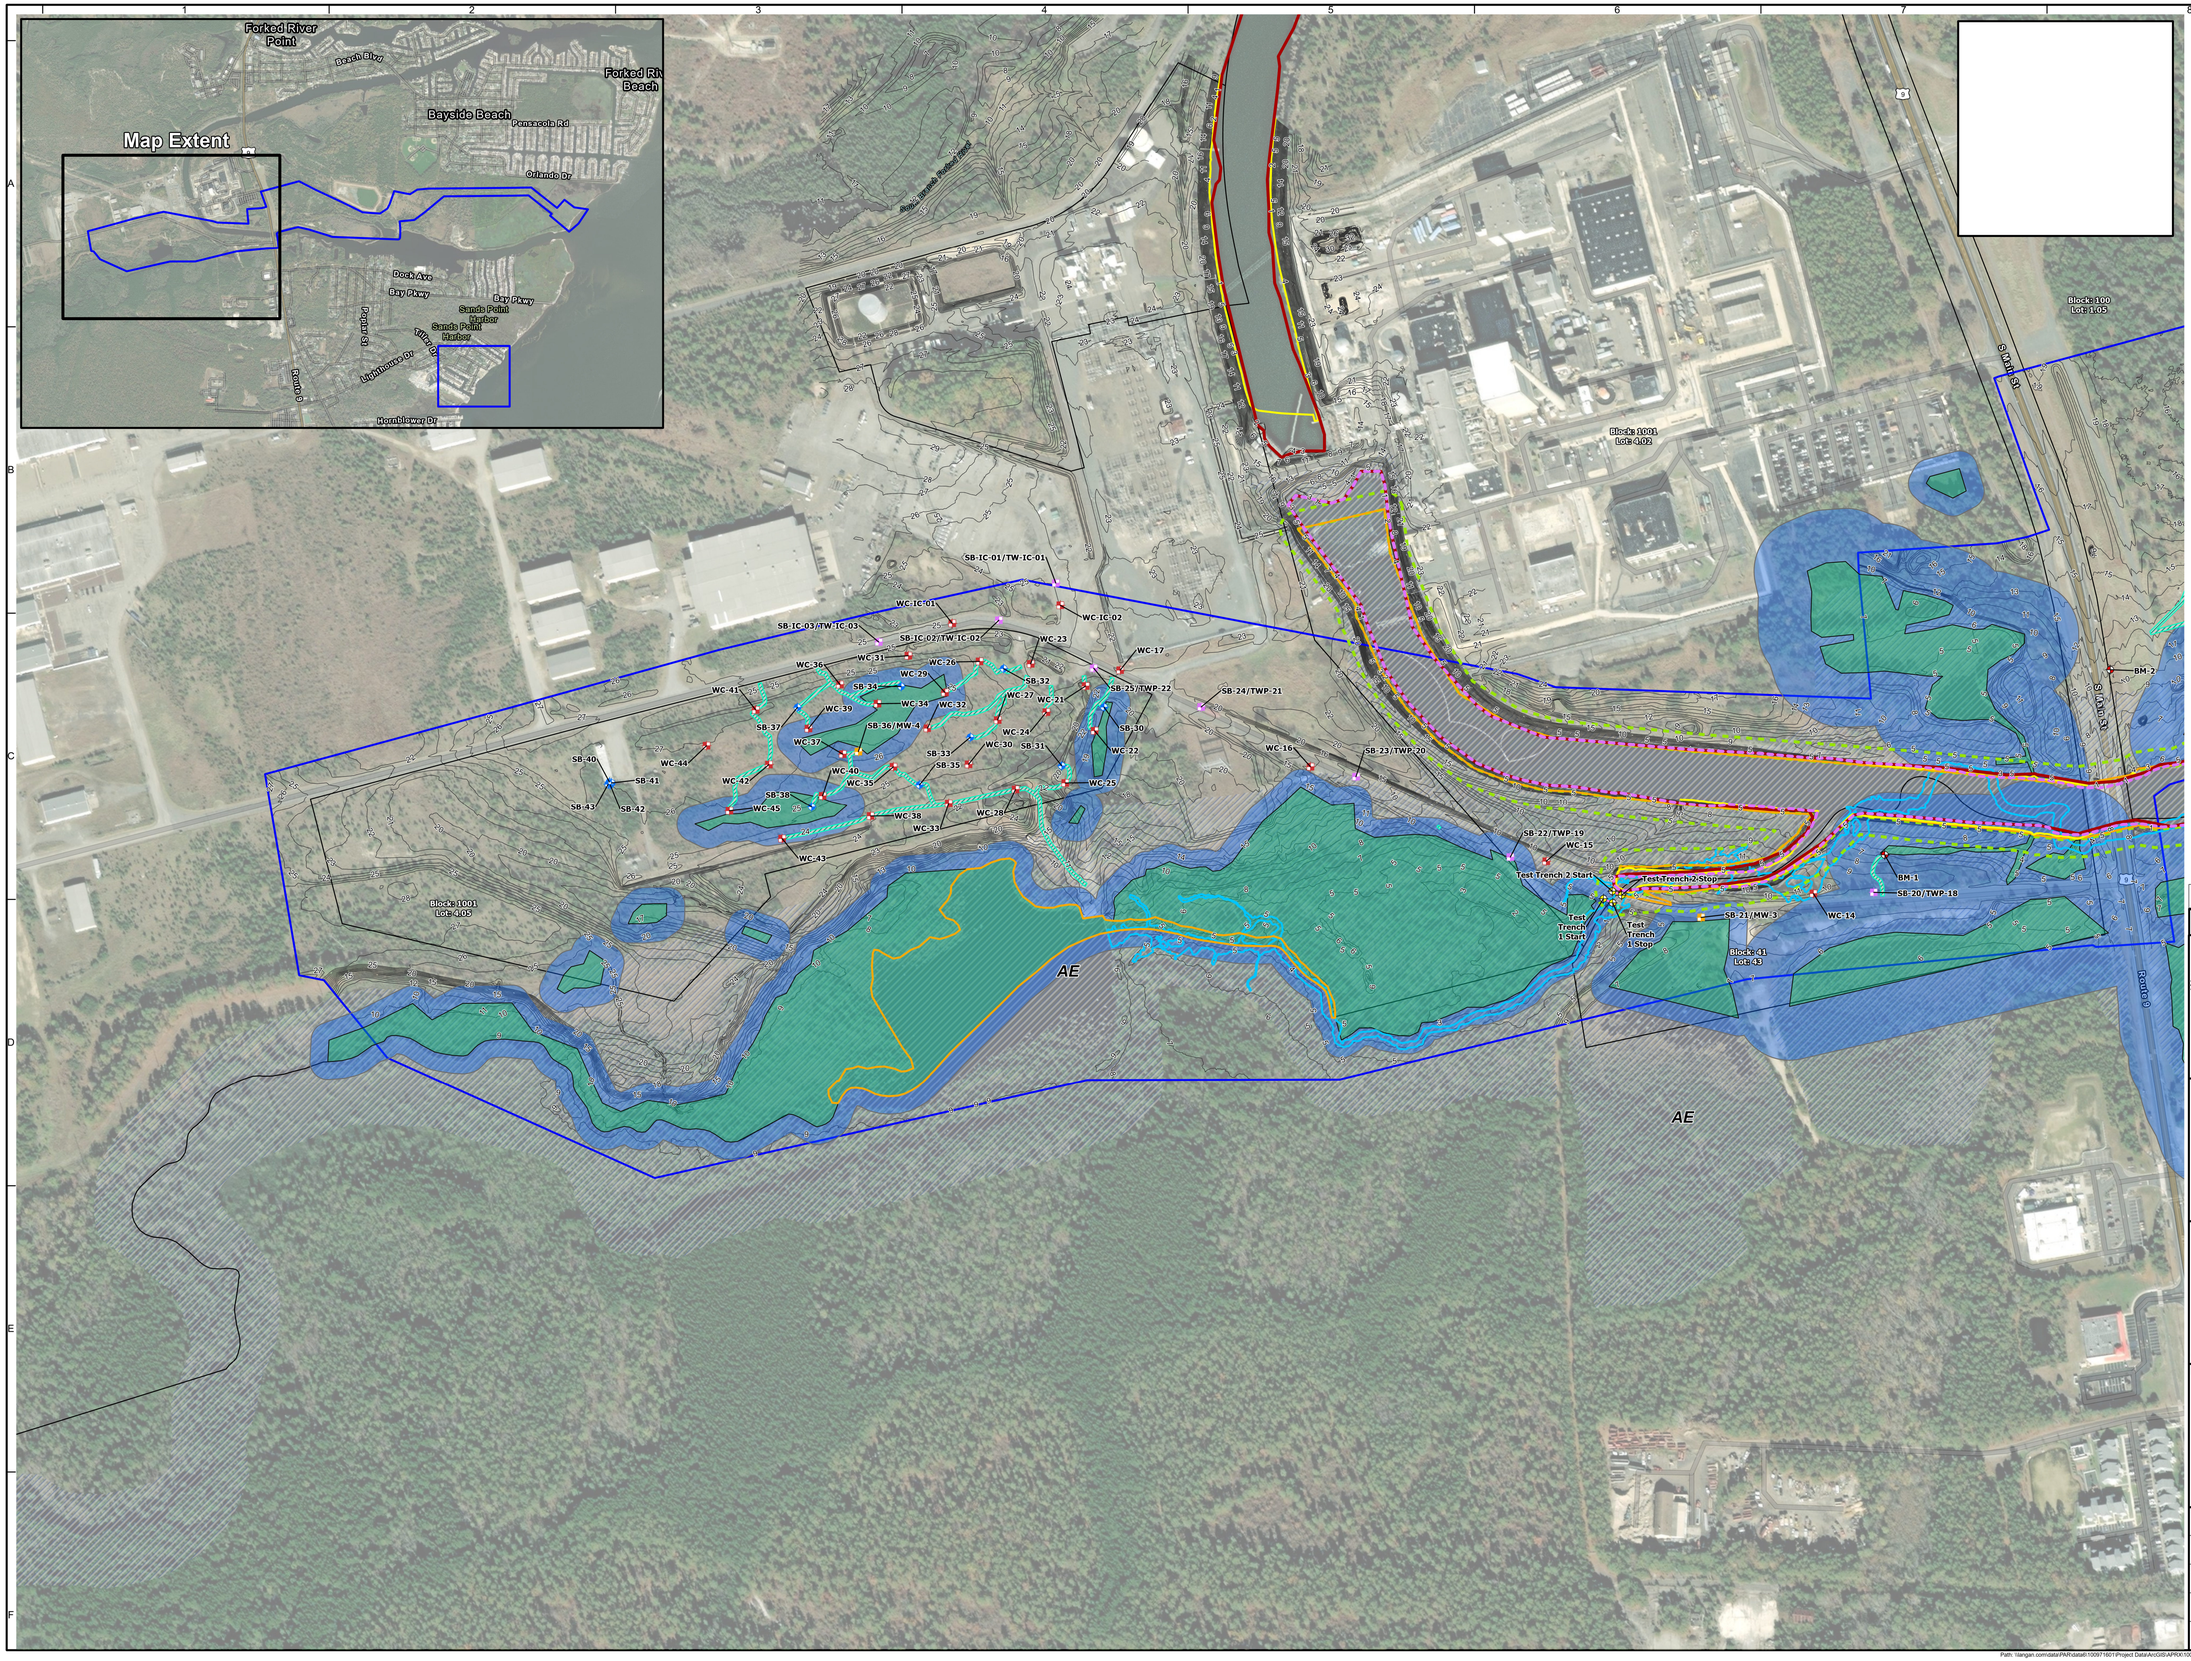

Legend

- Geotechnical Borings
- Soil Boring Location
- Soil Boring/Monitoring Well Location
- Soil Boring/Temporary Well Point
- Waste Classification Sample
- Test Pit Location
- NJDEP Coastal Wetlands of 1970
- Upper Wetlands Boundary
- Mean High Water Level
- Open Water Boundary
- Test Trench
- Riparian Zone Boundary
- Tidelands Claim Line
- Approximate Project Area
- Sampling Access Routes
- Delineated Wetlands
- Wetland Transition Area
- Parcel Boundary
- Zone AE

Notes:
1. Aerial imagery provided through Langan's Esri ArcGIS software licensing.
2. Flood Hazard Areas from National Flood Hazard Layer, provided by FEMA.
3. Tidelands Claim Line from NJDEP Bureau of Tidelands Management dated 14 December 2016.
4. The NJDEP Coastal Wetland Boundary depicted on this plan as digitized in ArcGIS using the NJDEP 1970 Wetland Basemap.
5. The jurisdictional boundaries of wetlands depicted on this drawing were delineated by HDR, Inc. and are to be confirmed by NJDEP.

0 200 400
SCALE IN FEET

Date	Description	No.
REVISIONS		

STATE OF NEW JERSEY — ELANA L. SEELMAN — No. 24GE04227800 — PROFESSIONAL ENGINEER

Elana Seelman

Digitally signed by Elana Seelman
DN: cn=Elana Seelman, o=Langan Engineering and Environmental Services Inc, c=US
Reason: I have reviewed this document
Date: 2022.11.14 09:09:55-05'00'

NAME DATE

PROFESSIONAL ENGINEER ELANA L. SEELMAN
STATE LIC. NO. 24GE04227800

LANGAN
300 Kimball Drive, Parsippany, NJ 07054
T: 973.560.4900 F: 973.560.4901 www.langan.com
NEW JERSEY NEW YORK VIRGINIA CALIFORNIA PENNSYLVANIA CONNECTICUT FLORIDA
ABU DHABI ATHENS DOHA DUBAI ISTANBUL
Langan Engineering & Environmental Services, Inc.
Langan Engineering, Environmental, Surveying, Landscape Architecture and Geology, D.P.C.
Langan International LLC
Collectively known as Langan
NJ CERTIFICATE OF AUTHORIZATION No. 24GA27996400

Project

OCEAN WIND OYSTER CREEK ROUTE SUBSURFACE INVESTIGATION

LACEY & OCEAN TOWNSHIP

OCEAN COUNTY NEW JERSEY

Drawing Title

PROPOSED PERMITTING PLAN - AREA 1

Project No.	Drawing
100971601	2A
Date: 11/11/2022	
Scale: 1"=200'	
Drawn By: ZL	

© 2021 Langan