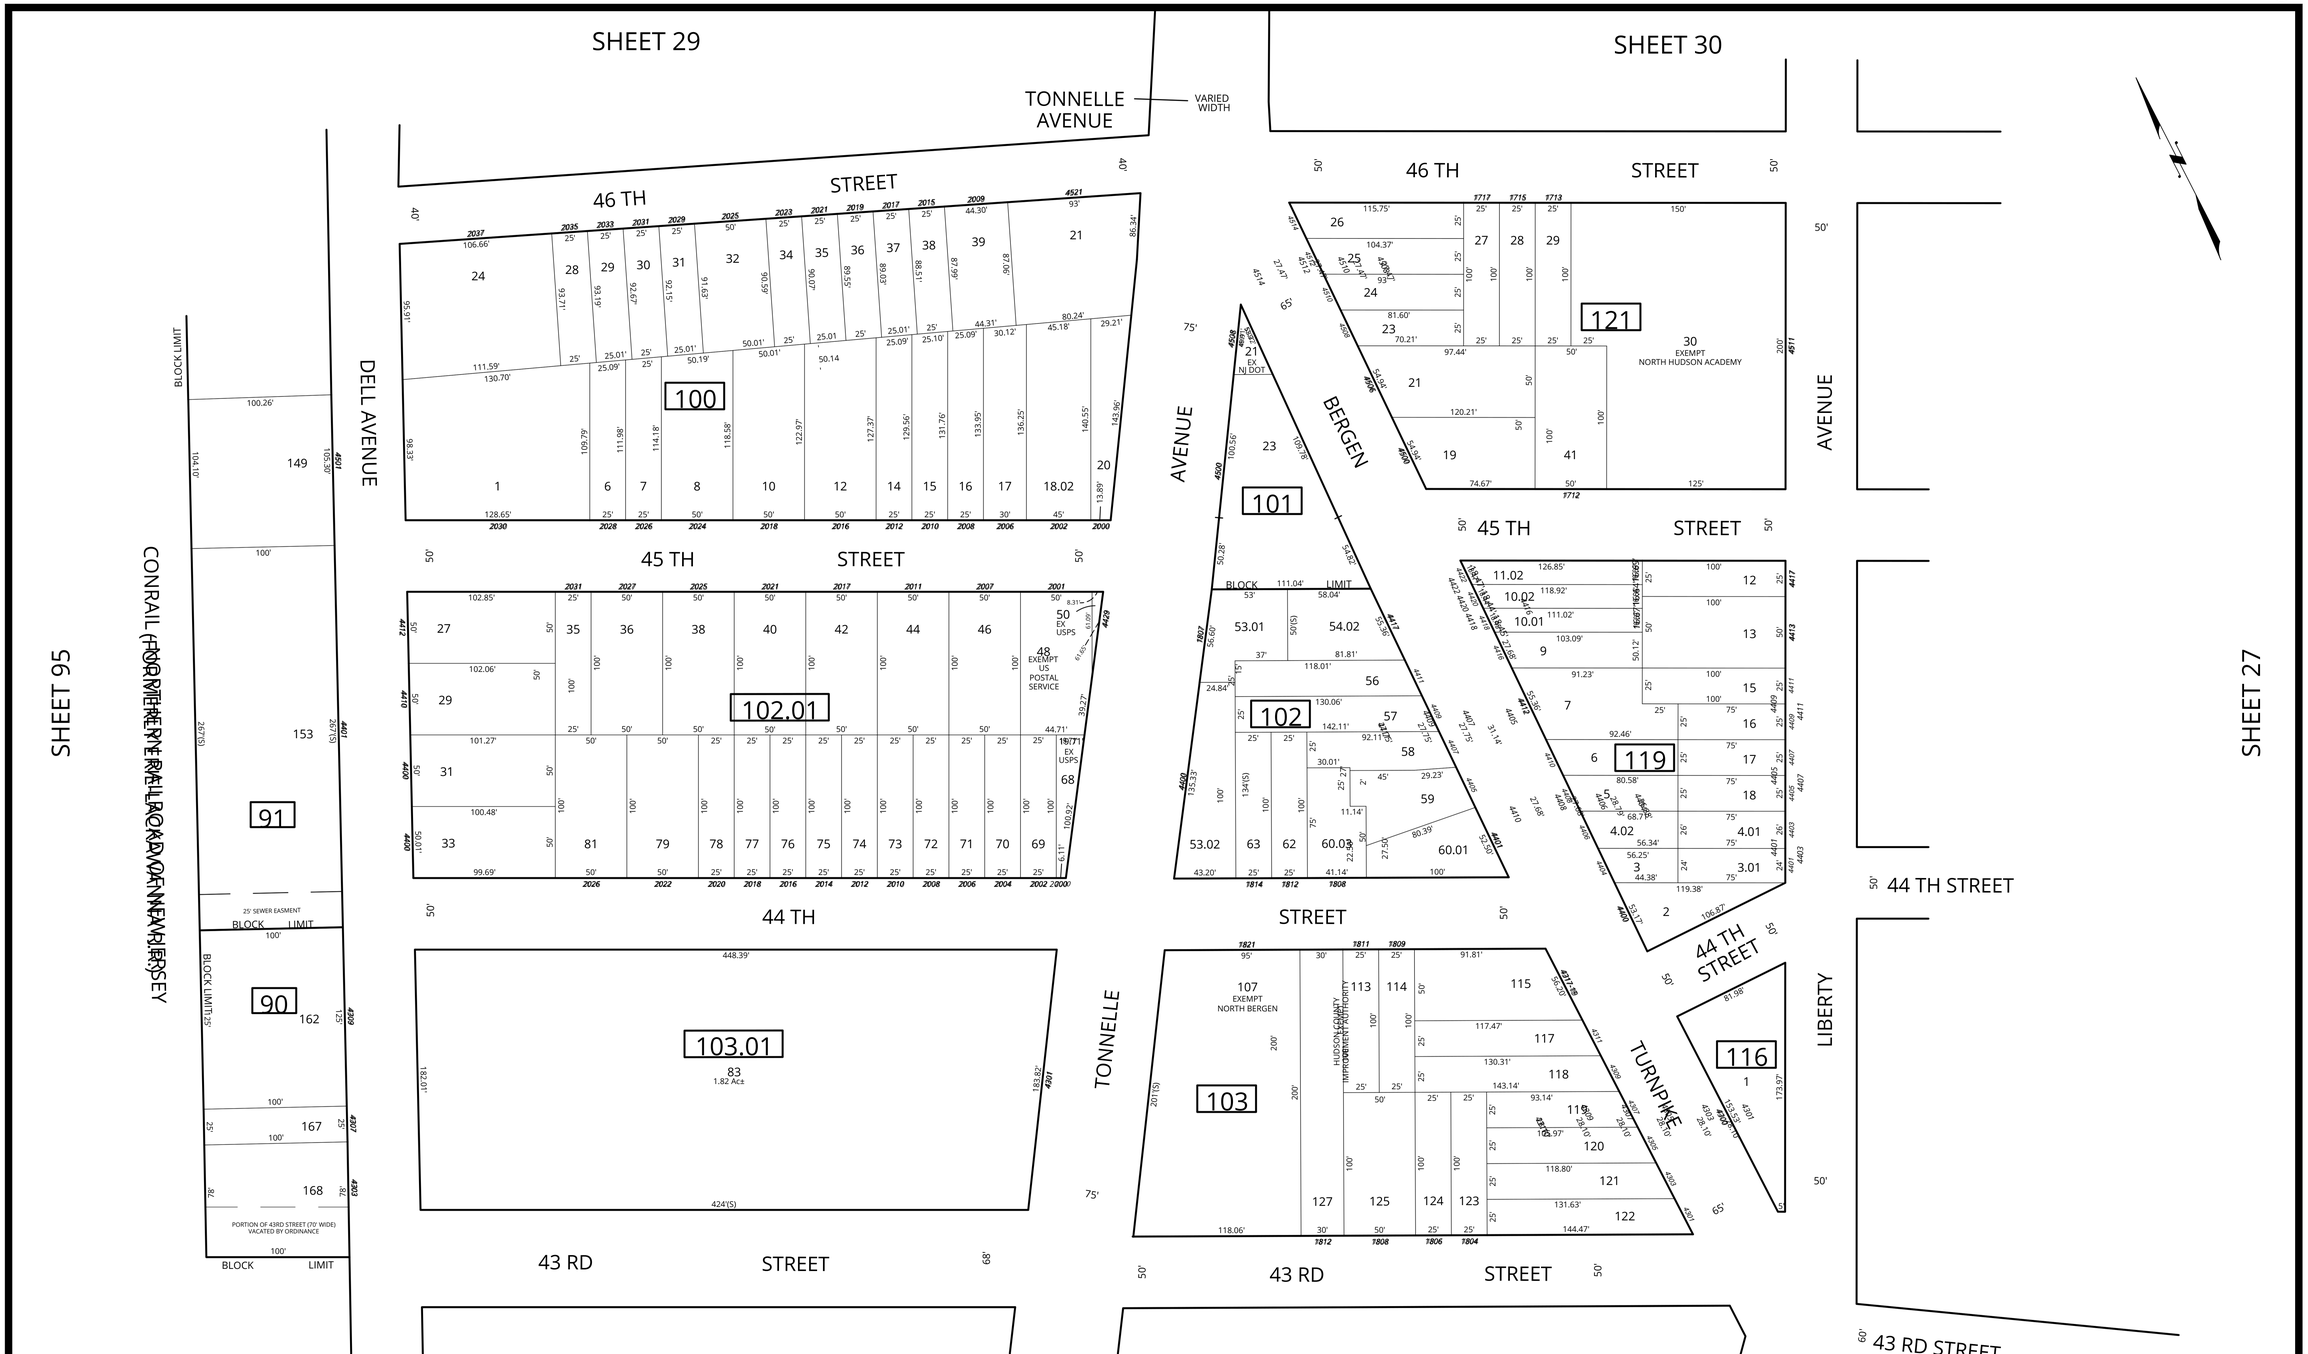

* THIS SHEET HAS BEEN DRAWN USING COMPUTER AIDED DRAFTING/ DESIGN (CAD/D) AND COORDINATE GEOMETRY (COGO).

REVISIONS

DATE	BY	LIC.NO	BLOCK	LOT

THIS MAP WAS FORMALLY CERTIFIED BY THE DIVISION OF TAXATION ON MARCH 11, 2021 SIGNED BY JESSICA LARNED-CHIEF, PROPERTY ADMIN AND LATOYA ROBERTSON-SUPERVISOR, TAX MAPS SECTION VALUATION AND MAPPING AND ASSIGNED SERIAL NUMBER 1115

TAX MAP
NORTH BERGEN TOWNSHIP

HUDSON COUNTY
SCALE: 1" = 50'

NEW JERSEY
DATE: JUNE 2019

ED CLAY
LICENSED LAND SURVEYOR
NEW JERSEY LICENSE NO. 34842
215 BELLEVUE AVENUE
HAMMONTON, NEW JERSEY 08037
COA# 24GA27973300

TO SHOW CONDITIONS AS OF DECEMBER 2022